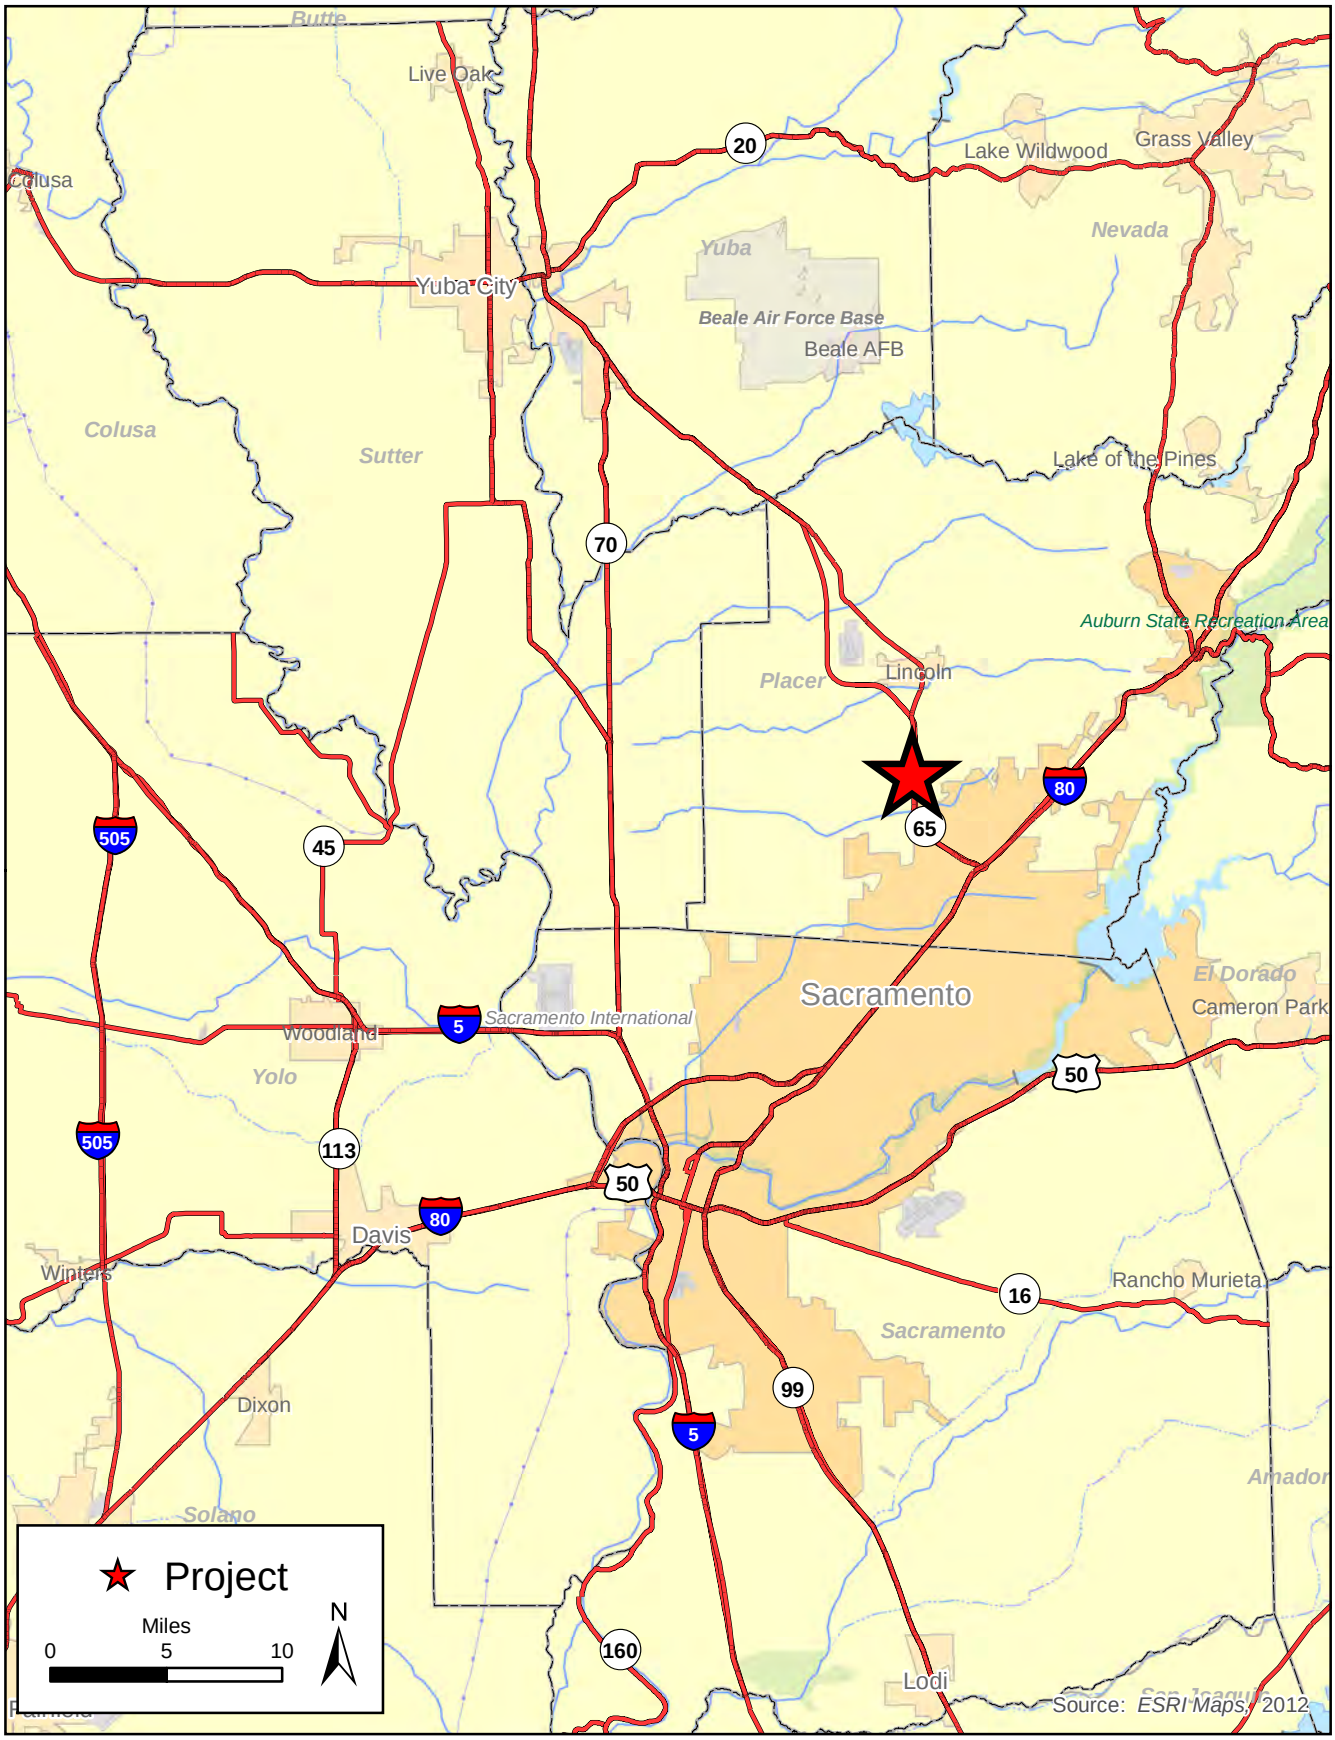

Placer Parkway
Phase 1 Improvement Project
February 2016

Figure 1
Project Vicinity

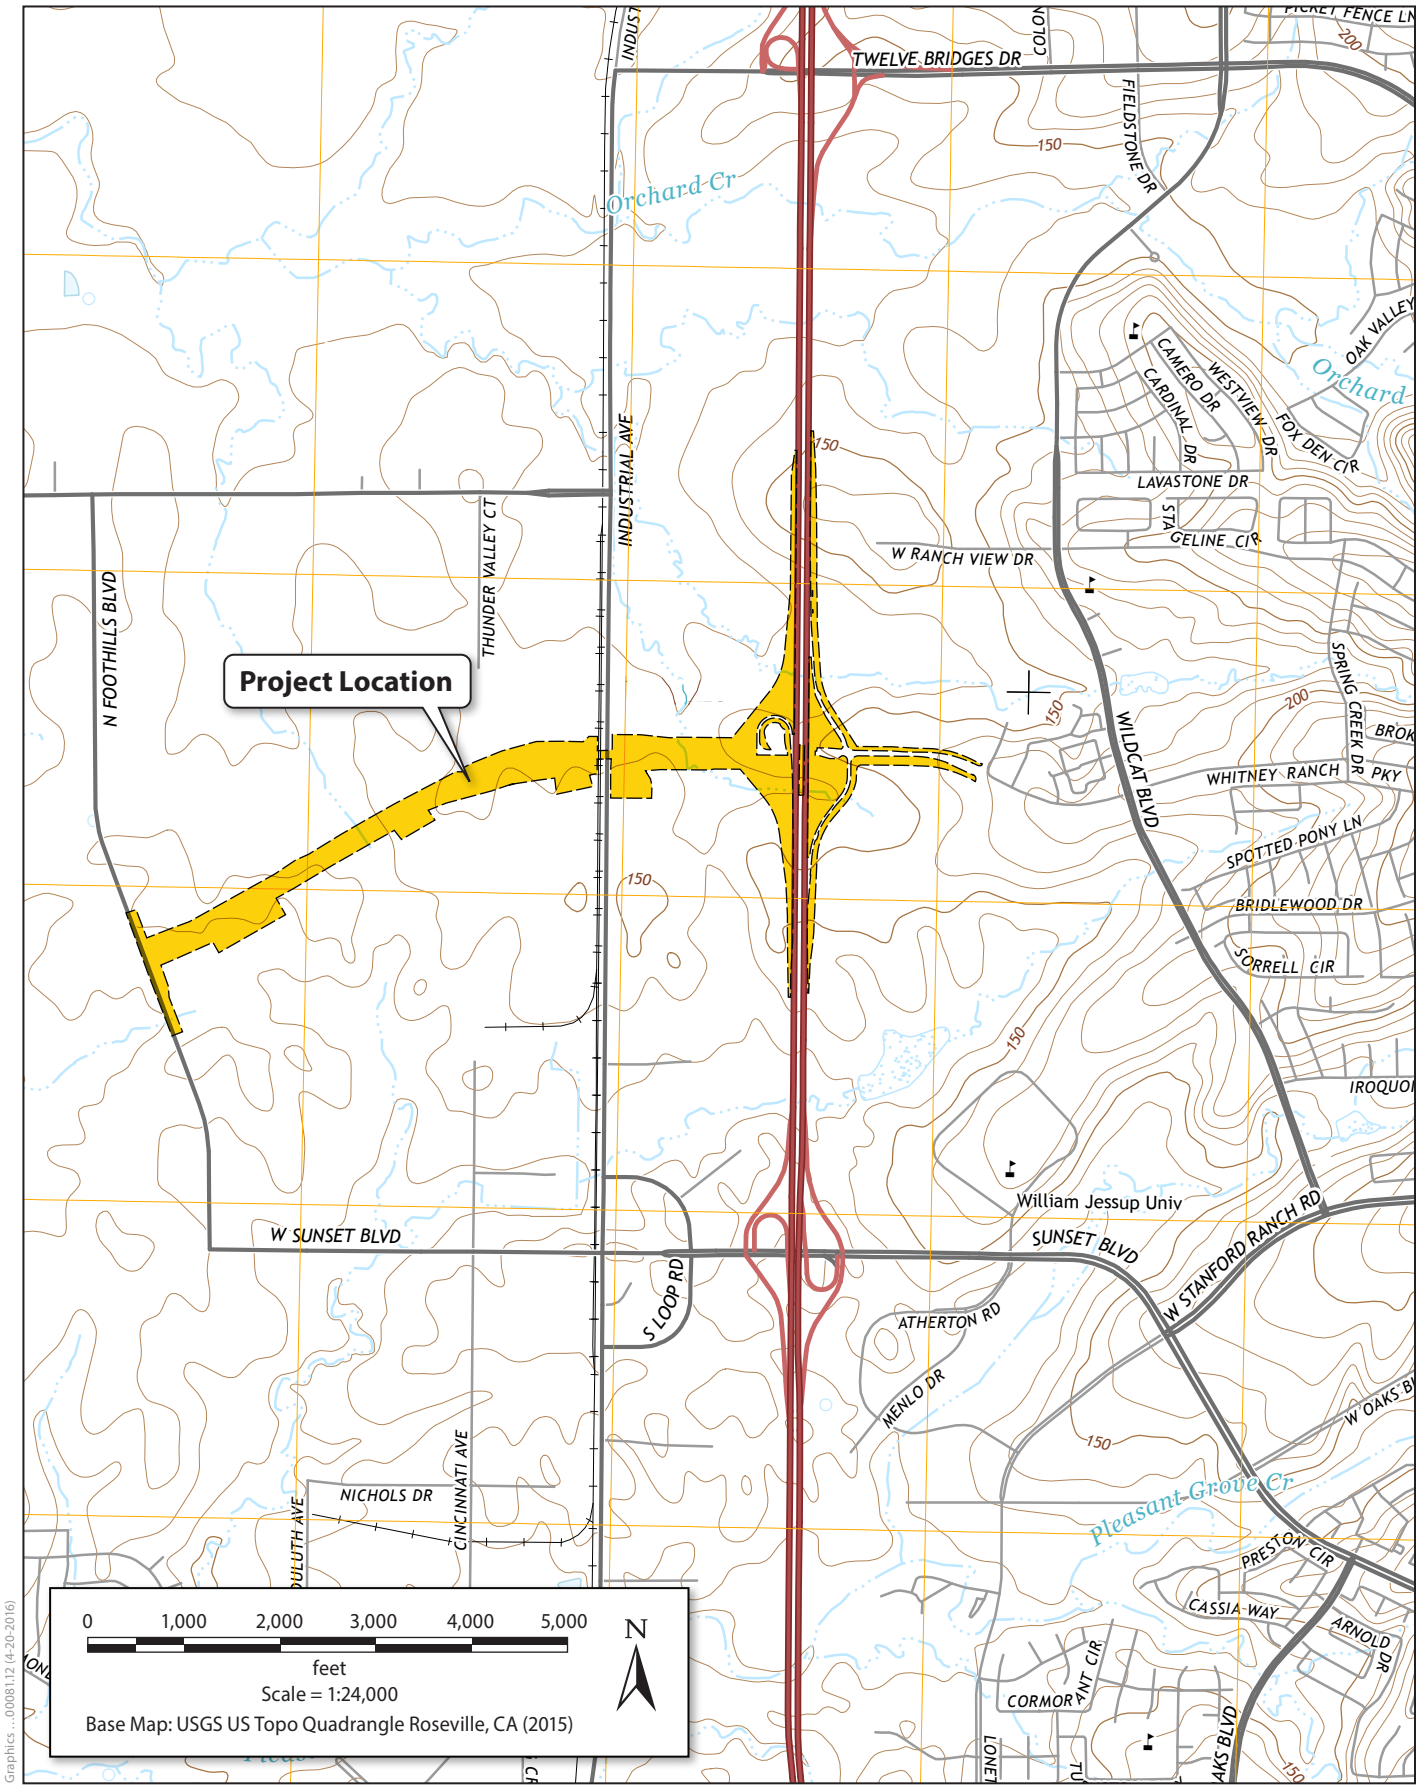

Graphics ...00081.12 (4-20-2016)

Figure 2
Project Location

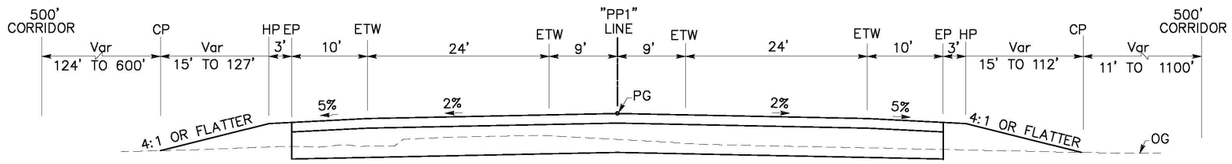

SECTION A-A
PLACER PARKWAY

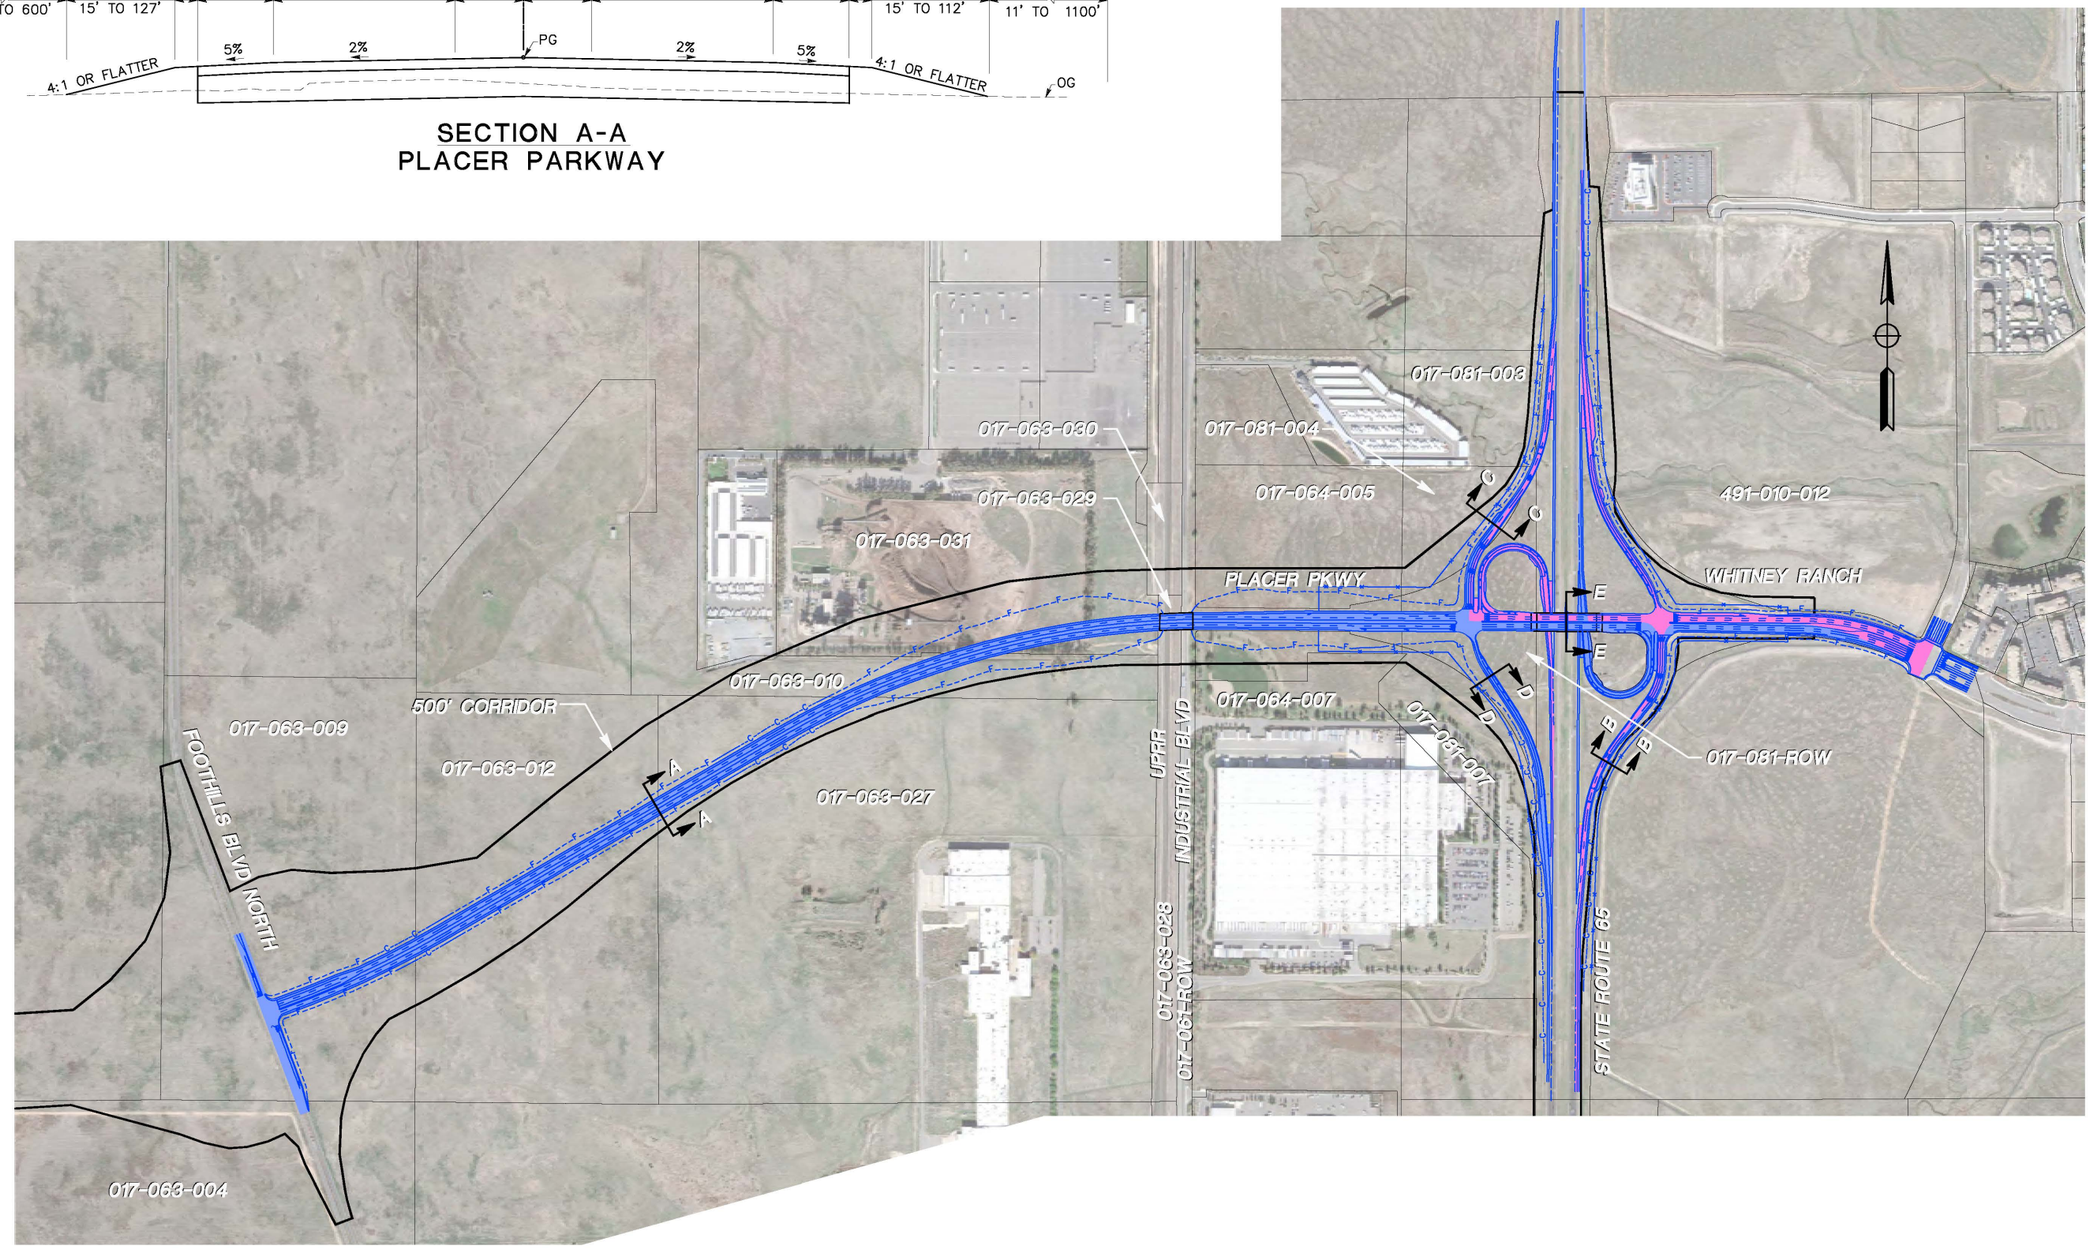

LEGEND

- PLACER PARKWAY IMPROVEMENTS
- WHITNEY RANCH IMPROVEMENTS

PLACER PARKWAY PHASE 1 IMPROVEMENT PROJECT
FIGURE 3

SCALE: 1"=400'

FEBRUARY 24, 2016

MARK THOMAS & COMPANY, INC.
7300 FOLSOM BOULEVARD, SUITE 203
SACRAMENTO, CALIFORNIA 95826
(916) 381-9100

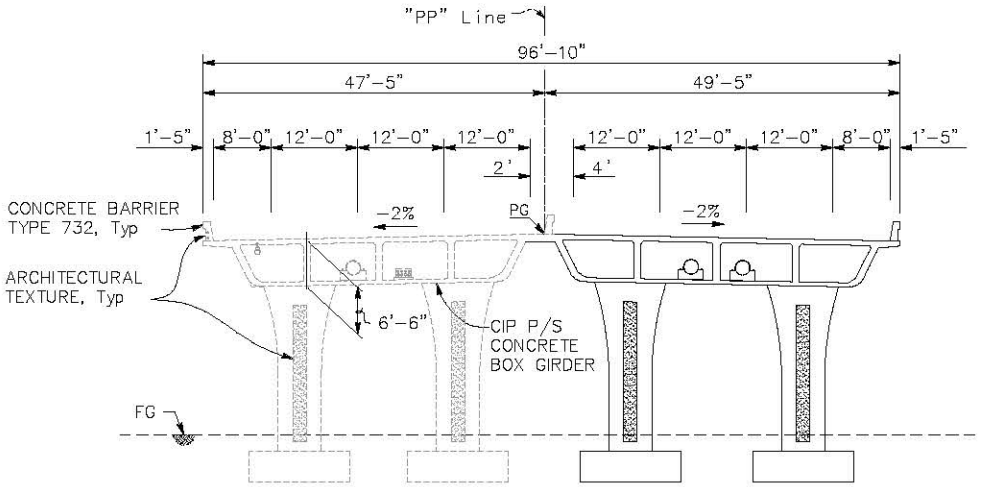

SECTION E-E
PLACER PARKWAY OC

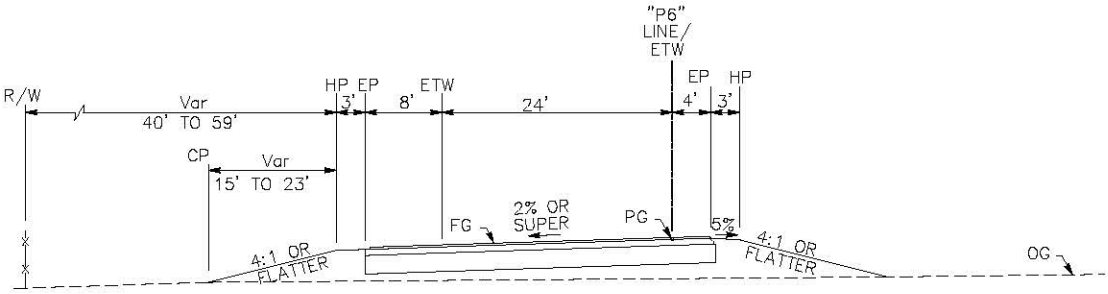

SECTION D-D
SOUTHBOUND ON-RAMP

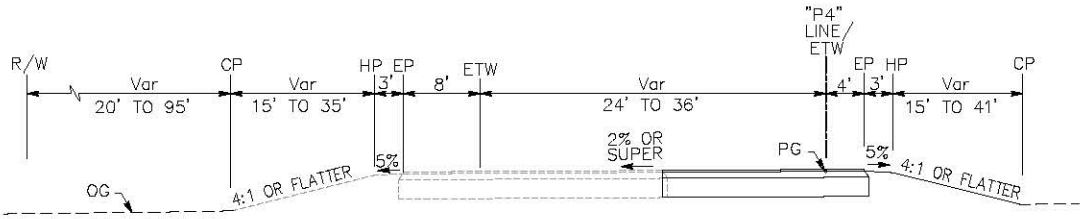

SECTION C-C
SOUTHBOUND OFF-RAMP

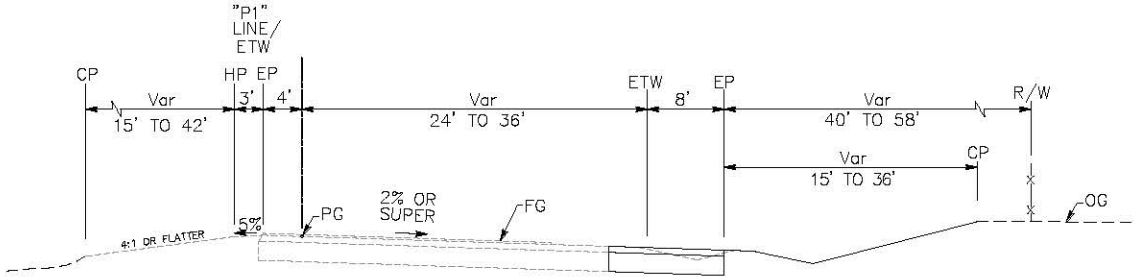

SECTION B-B
NORTHBOUND OFF-RAMP

PLACER PARKWAY PHASE 1 IMPROVEMENT PROJECT
PROJECT CROSS SECTIONS
FIGURE 4