Appendix

Figure 1. Site location.

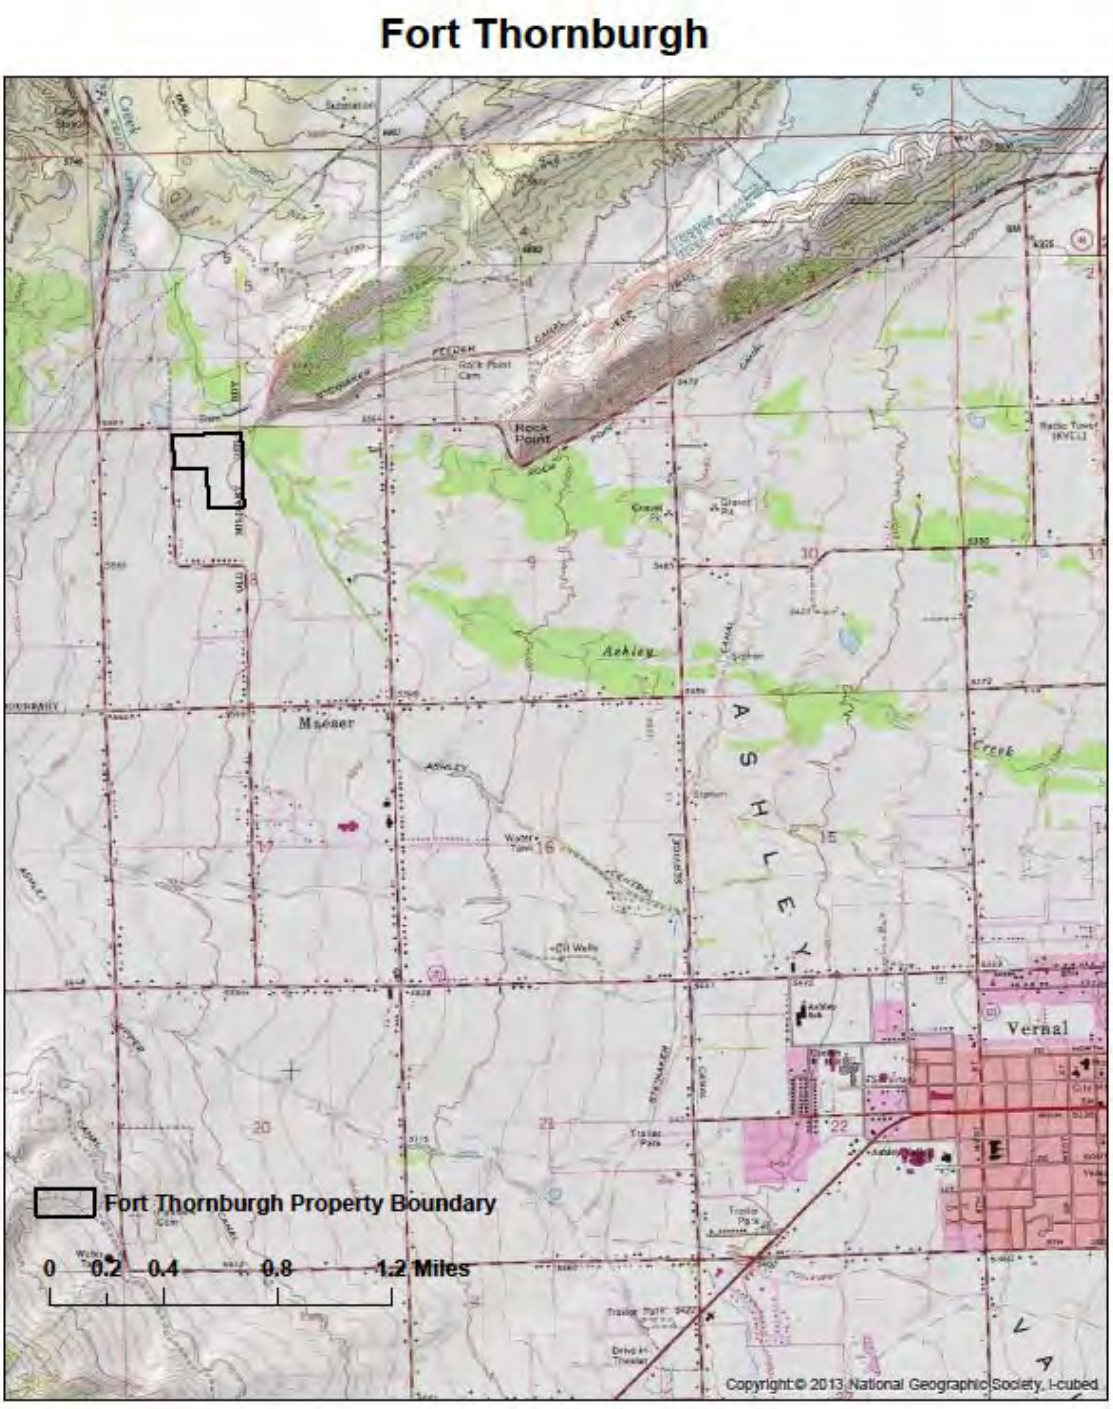

PROJECT AREA BOUNDARY

WETLAND BOUNDARY

RESTROOM

PARKING LOT/ STAGGING AREA – 0.29 ACRES

UPLAND AREA TO BE CREATED FOR WETLAND MITIGATION (NEW EMERGENT WETLAND – 1.02 ACRES)

UPLAND AREA TO BE CREATED FOR WETLAND MITIGATION (NEW EMERGENT WETLAND – 0.11 ACRES)

PARKING LOT ENTRANCE

WETLAND AREA TO BE ENHANCED (EMERGENT WETLAND OR FRESHWATER FORESTED/SHRUB WETLAND – 4.69 ACRES)

EXISTING DRAINAGE DITCH

ACCESS ROAD – 0.22 ACRES

UPLAND AREA TO BE CREATED FOR WETLAND MITIGATION (NEW EMERGENT WETLAND – 0.11 ACRES)

WETLAND AREA TO BE ENHANCED (EMERGENT WETLAND OR FRESHWATER FORESTED/SHRUB WETLAND – 4.69 ACRES)

LANDSCAPED AREAS BETWEEN TRAILS AND PONDS – 0.97 ACRES

TRAIL SYSTEM – 0.33 ACRES

PONDS & CONNECTING WATERWAYS – 2.35 ACRES (ENHANCED ON THE EDGES WITH EMERGENT WETLAND CHARACTERISTICS, SEE TEXT FOR TYPES OF VEGITATION ETC. – 0.35 ACRES)

WETLAND CREATION AREA:
1.24 ACRES

WETLAND ENHANCEMENT AREA:
4.69 ACRES

PARKING LOT/ STAGGING AREA:
0.29 ACRES

ACCESS ROAD AREA:
0.22 ACRES

PERMANANT TRAIL CONSTRUCTION IMPACT AREA:
0.33 ACRES

PERMANANT POND CONSTRUCTION IMPACT AREA:
2.35 ACRES

PERMANANT LANDSCAPED IMPACT AREA:
0.97 ACRES

NORTH

SCALE
0 80' 160'

AREA MAP

REV NO.	COMMENT	DATE

FOR REVIEW ONLY NOT FOR CONSTRUCTION DATE

SUNRISE ENGINEERING
12227 S. BUSINESS PARK DR, SUITE 220
DRAPER, UTAH 84020
TEL 801.523.0100 · FAX 801.523.0990
www.sunrise-eng.com

UDWR

PROPOSED PUBLIC FISHING POND PROJECT
SECTION 404 PERMIT APPLICATION
PROJECT LAYOUT OPTION 1

SEI NO.	DESIGNED	DRAWN	CHECKED	SHEET NO.	
4829	JAM	JAM	AA	05 of 7	FIG. 5

P:\Division of Wildlife\Mis\Vernal Fish Pond\Figs.dwg May 27, 2016 11:44am jmccarty