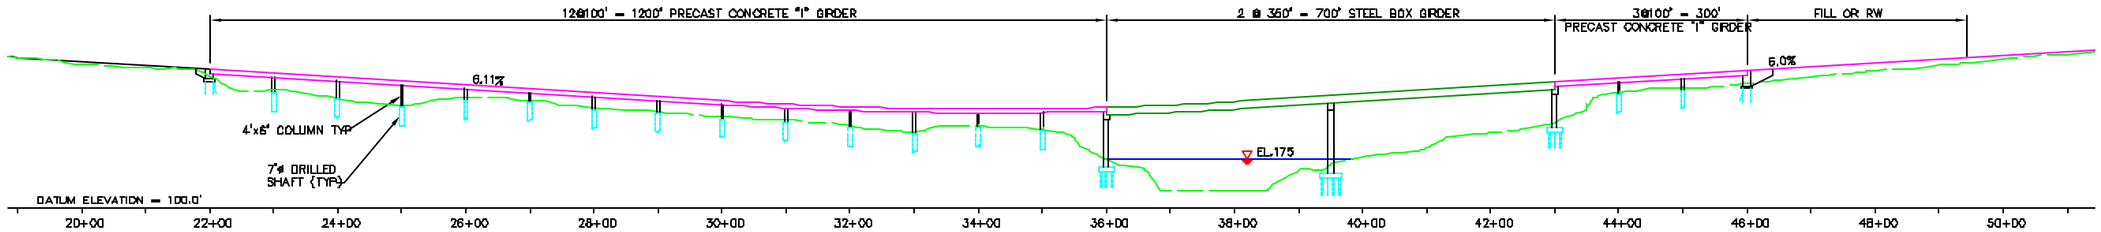

TEMPORARY BRIDGE

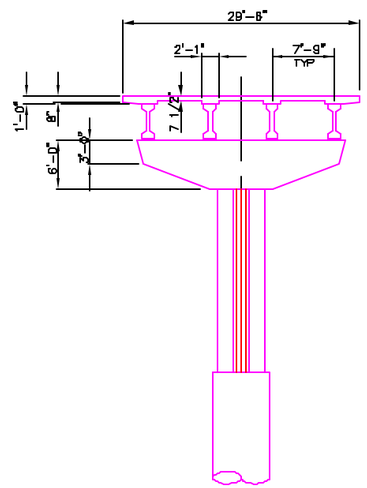

TYPICAL SECTION
AT PRECAST "I" GIRDER

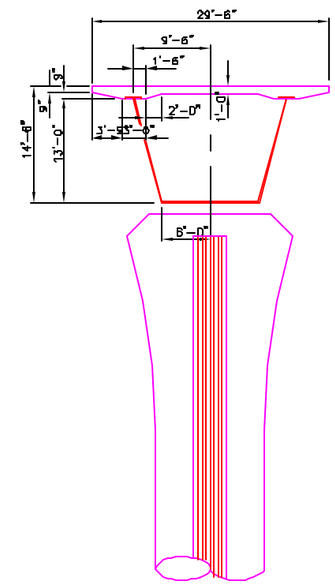

TYPICAL SECTION
AT STEEL BOX GIRDER

ELEVATION

TEMPORARY/MAINTENANCE BRIDGE

American River Watershed, California
Long Term Study
Draft Supplemental Plan Formulation
Report/EIS/EIR

TEMPORARY CONSTRUCTION BRIDGE

Sacramento District, Corps of Engineers
September 2001