DGNSPEC PLOT DATE: $$$$date$$$$ PLOT TIME: $$$$time$$$$ 8.0.1

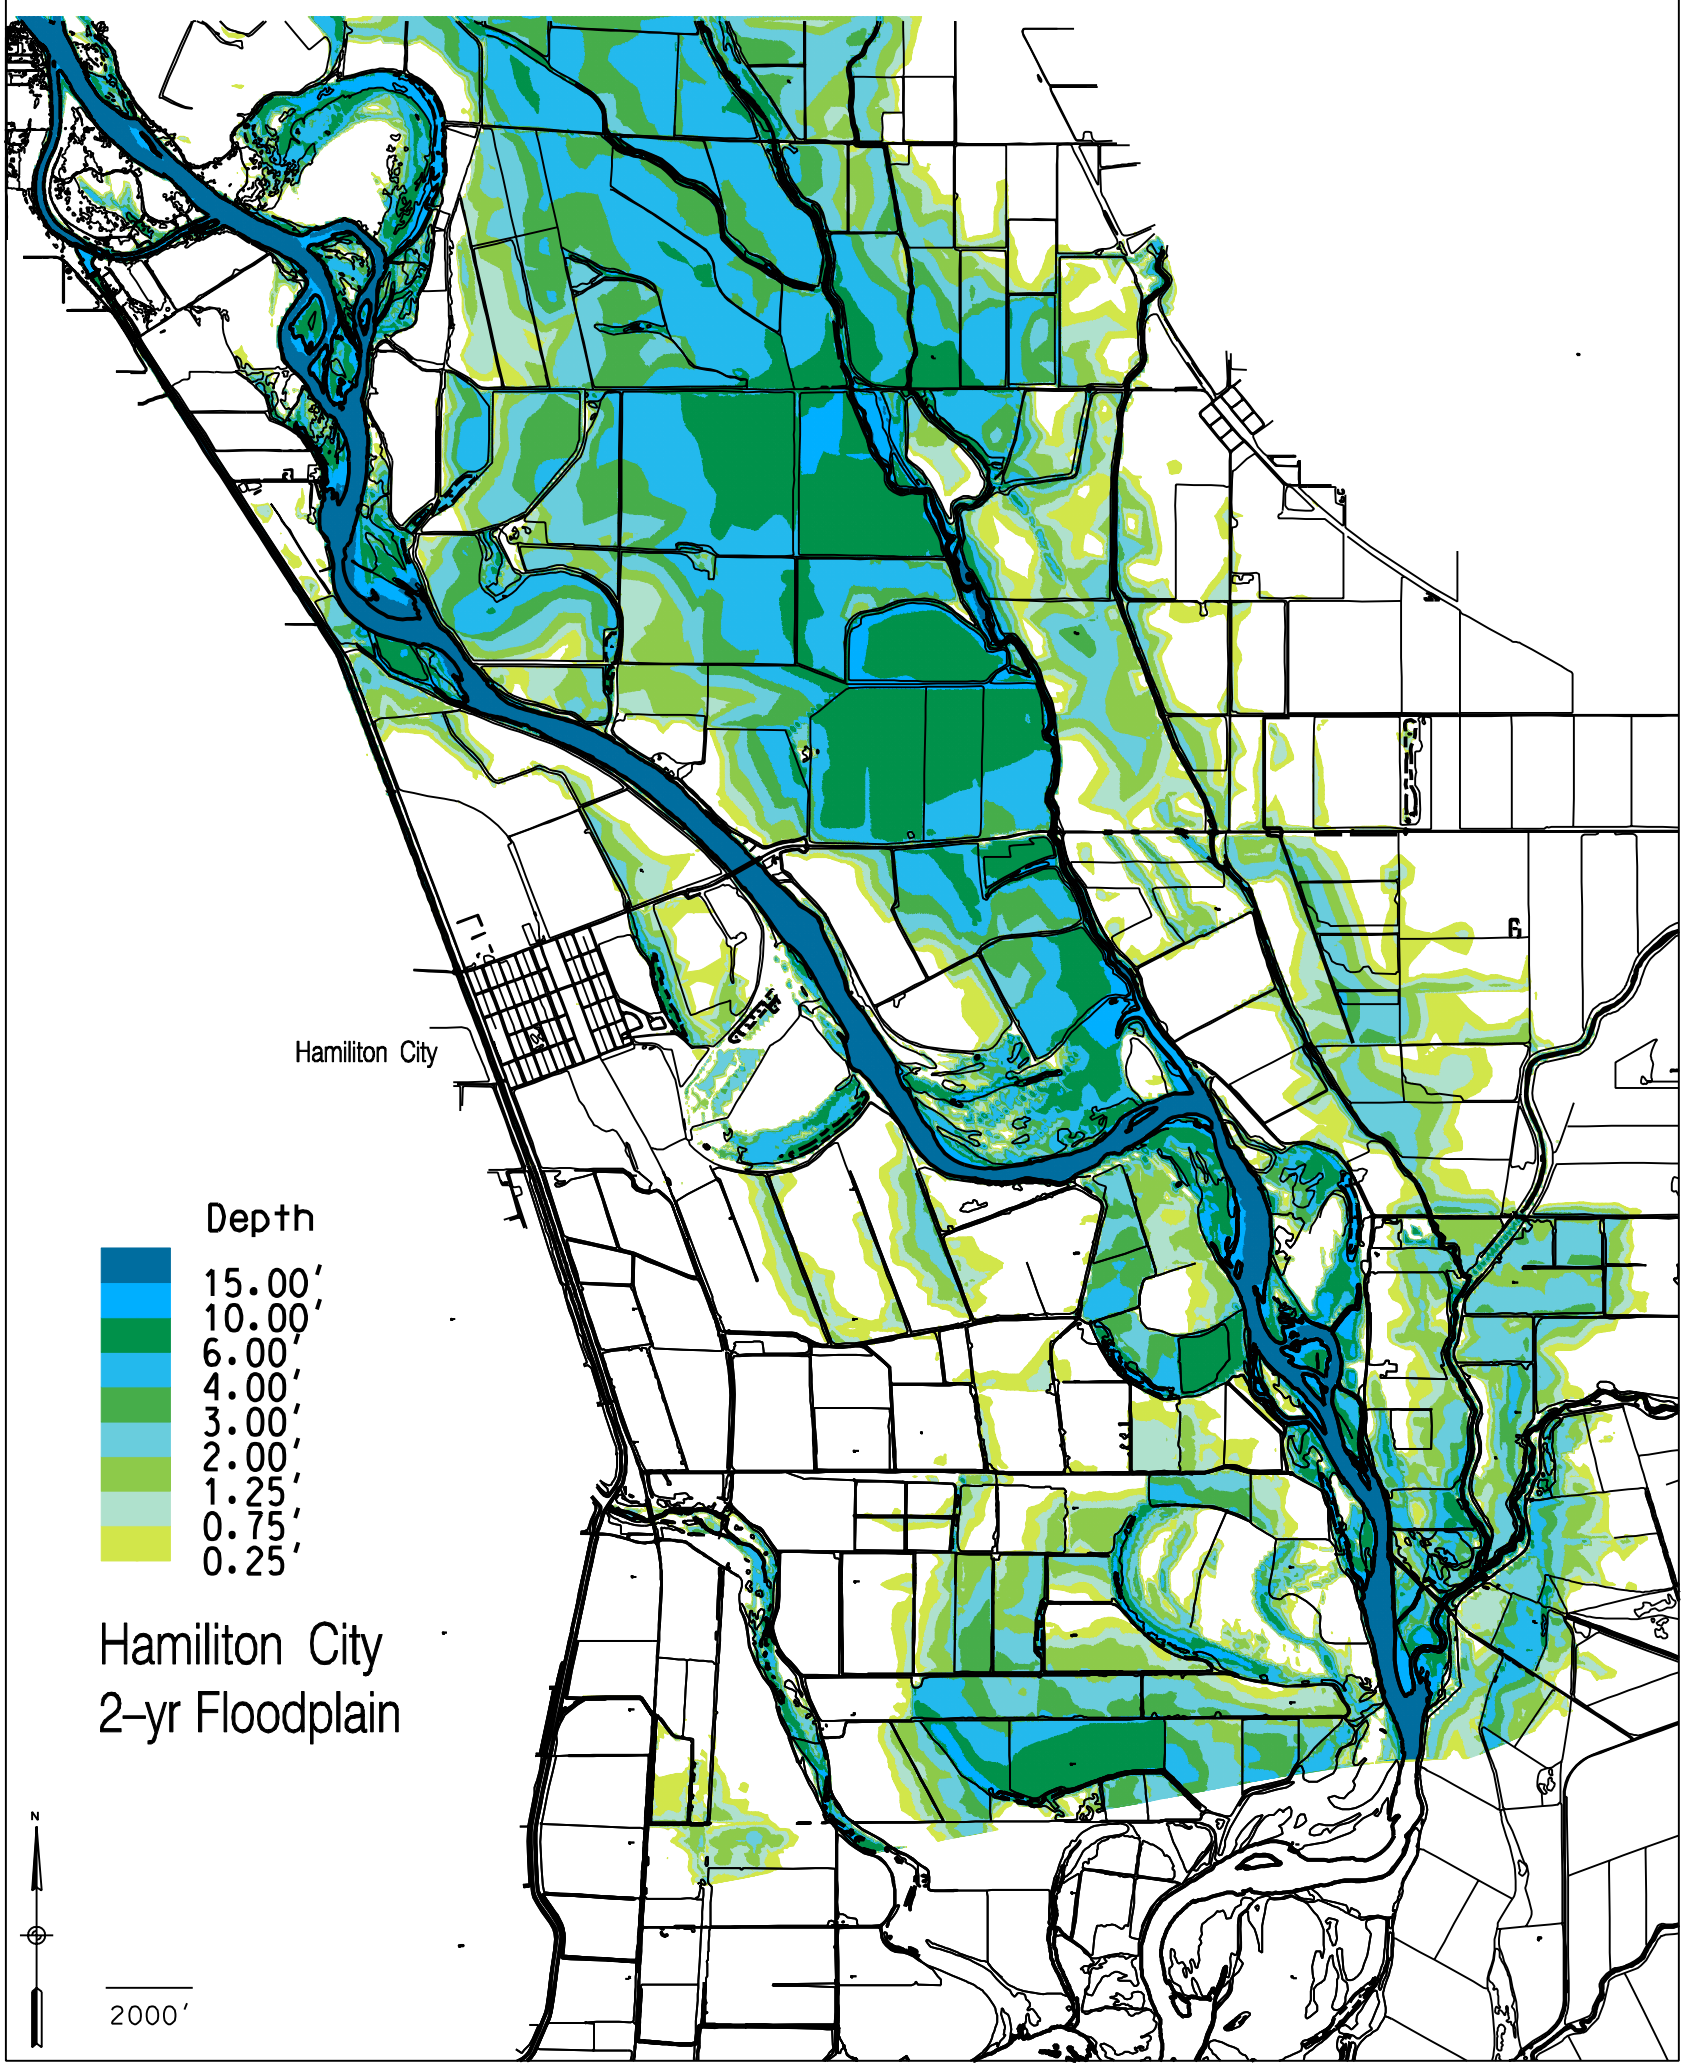

UPDATE

Sheet reference number: **Plate 8**

LOCATION STATE
Sacramento/San Joaquin Rivers
Comprehensive Study
Hamilton City

DEPARTMENT OF THE ARMY
CORPS OF ENGINEERS
SACRAMENTO, CALIFORNIA

SACRAMENTO DISTRICT
IN-HOUSE DESIGN
1325 'J' STREET
SACRAMENTO, CA 95814-2922

Designed by:		Date: DATE_APPROVED Rev.
Dwn by:	Spec No.: SPEC_NO	Design file no: FILE_NO.
Reviewed by: REVIEWED_BY		Drawing Code: DRAWING_CODE
Submitted by: SIGNATURE CHIEF, CIVIL DESIGN SEC A		File name: Plot date: $$$$date$$$$ Plot scale:

Symbol	Description	Date	Approved

US Army Corps of Engineers Sacramento District

...\2003Floodplains\2depthplt.dgn 09/11/2003 10:55:00 AM