Appendix B Figures

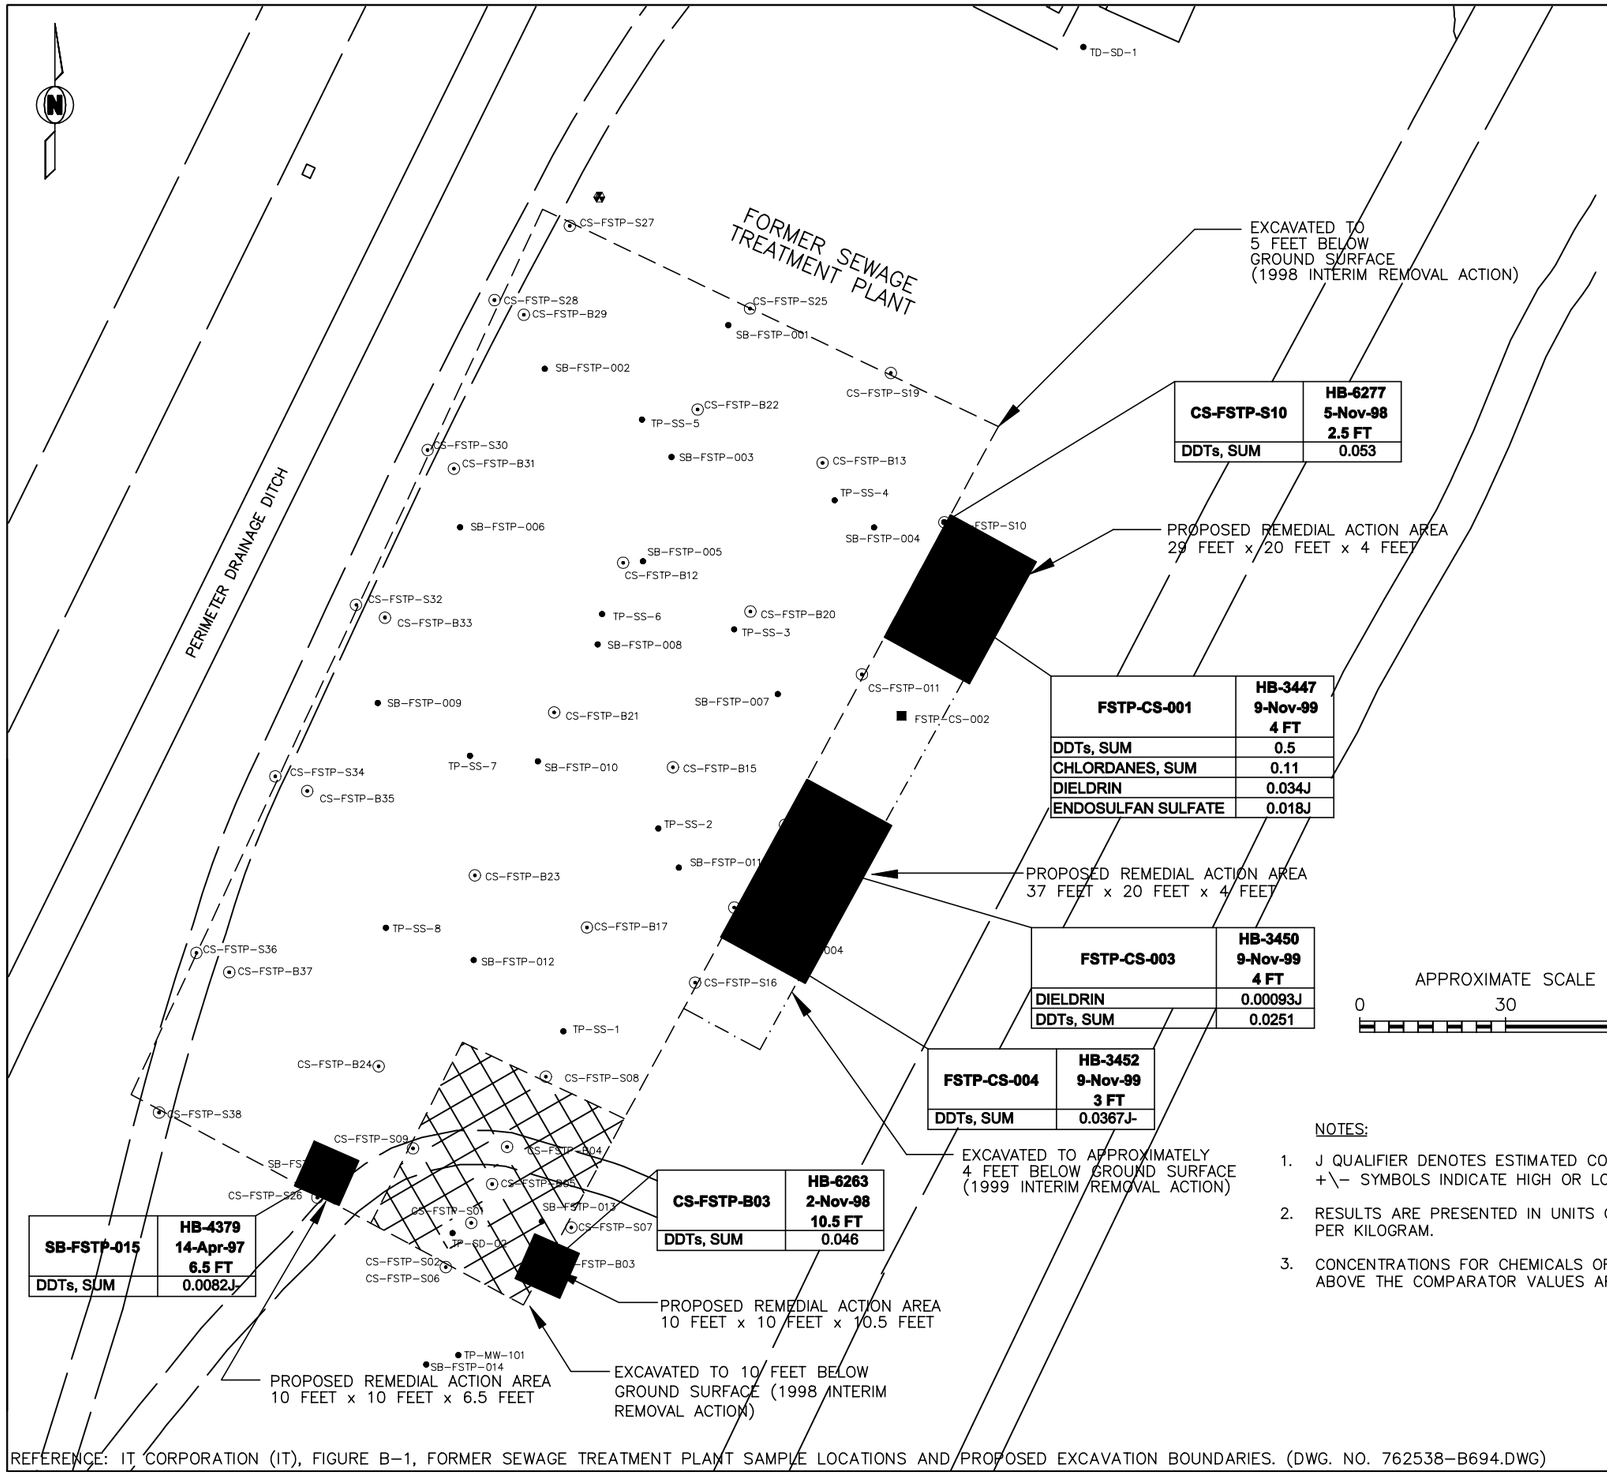

CS-FSTP-S10	HB-6277 5-Nov-98 2.5 FT
DDTs, SUM	0.053

FSTP-CS-001	HB-3447 9-Nov-99 4 FT
DDTs, SUM	0.5
CHLORDANES, SUM	0.11
DIELDRIN	0.034J
ENDOSULFAN SULFATE	0.018J

FSTP-CS-003	HB-3450 9-Nov-99 4 FT
DIELDRIN	0.00093J
DDTs, SUM	0.0251

FSTP-CS-004	HB-3452 9-Nov-99 3 FT
DDTs, SUM	0.0367J-

CS-FSTP-B03	HB-6263 2-Nov-98 10.5 FT
DDTs, SUM	0.046

SB-FSTP-015	HB-4379 14-Apr-97 6.5 FT
DDTs, SUM	0.0082J-

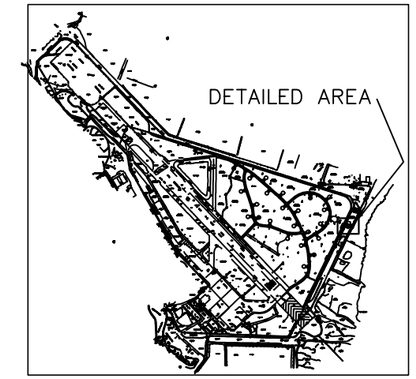

KEY MAP

LEGEND:

- APPROXIMATE BOUNDARY OF 1999 INTERIM REMOVAL ACTION
- APPROXIMATE BOUNDARY OF 1998 INTERIM REMOVAL ACTION
- SURVEY HUB
- ABOVEGROUND STORAGE TANK (AST)
- 1999 INTERIM REMOVAL ACTION TO 10 FEET BELOW GROUND SURFACE
- PROPOSED REMEDIAL ACTION AREA
- FENCE
- SOIL SAMPLE LOCATION (IT, 1999a)
- 1998 INTERIM REMOVAL ACTION CONFIRMATION SAMPLE
- 1999 INTERIM REMOVAL ACTION CONFIRMATION SAMPLE

APPROXIMATE SCALE

0 30 60 FEET

NOTES:

1. J QUALIFIER DENOTES ESTIMATED CONCENTRATION. +\− SYMBOLS INDICATE HIGH OR LOW ESTIMATES.
2. RESULTS ARE PRESENTED IN UNITS OF MILLIGRAMS PER KILOGRAM.
3. CONCENTRATIONS FOR CHEMICALS OF CONCERN ABOVE THE COMPARATOR VALUES ARE PLOTTED.

FIGURE B−1

FORMER SEWAGE TREATMENT PLANT SAMPLE LOCATIONS AND PROPOSED REMEDIAL ACTION AREAS INBOARD AREA SITES

BRAC PROPERTY
HAMILTON ARMY AIRFIELD

PREPARED FOR

USACE SACRAMENTO

CH2MHILL

REFERENCE: IT CORPORATION (IT), FIGURE B−1, FORMER SEWAGE TREATMENT PLANT SAMPLE LOCATIONS AND PROPOSED EXCAVATION BOUNDARIES. (DWG. NO. 762538−B694.DWG)