Public Notice # 199400040

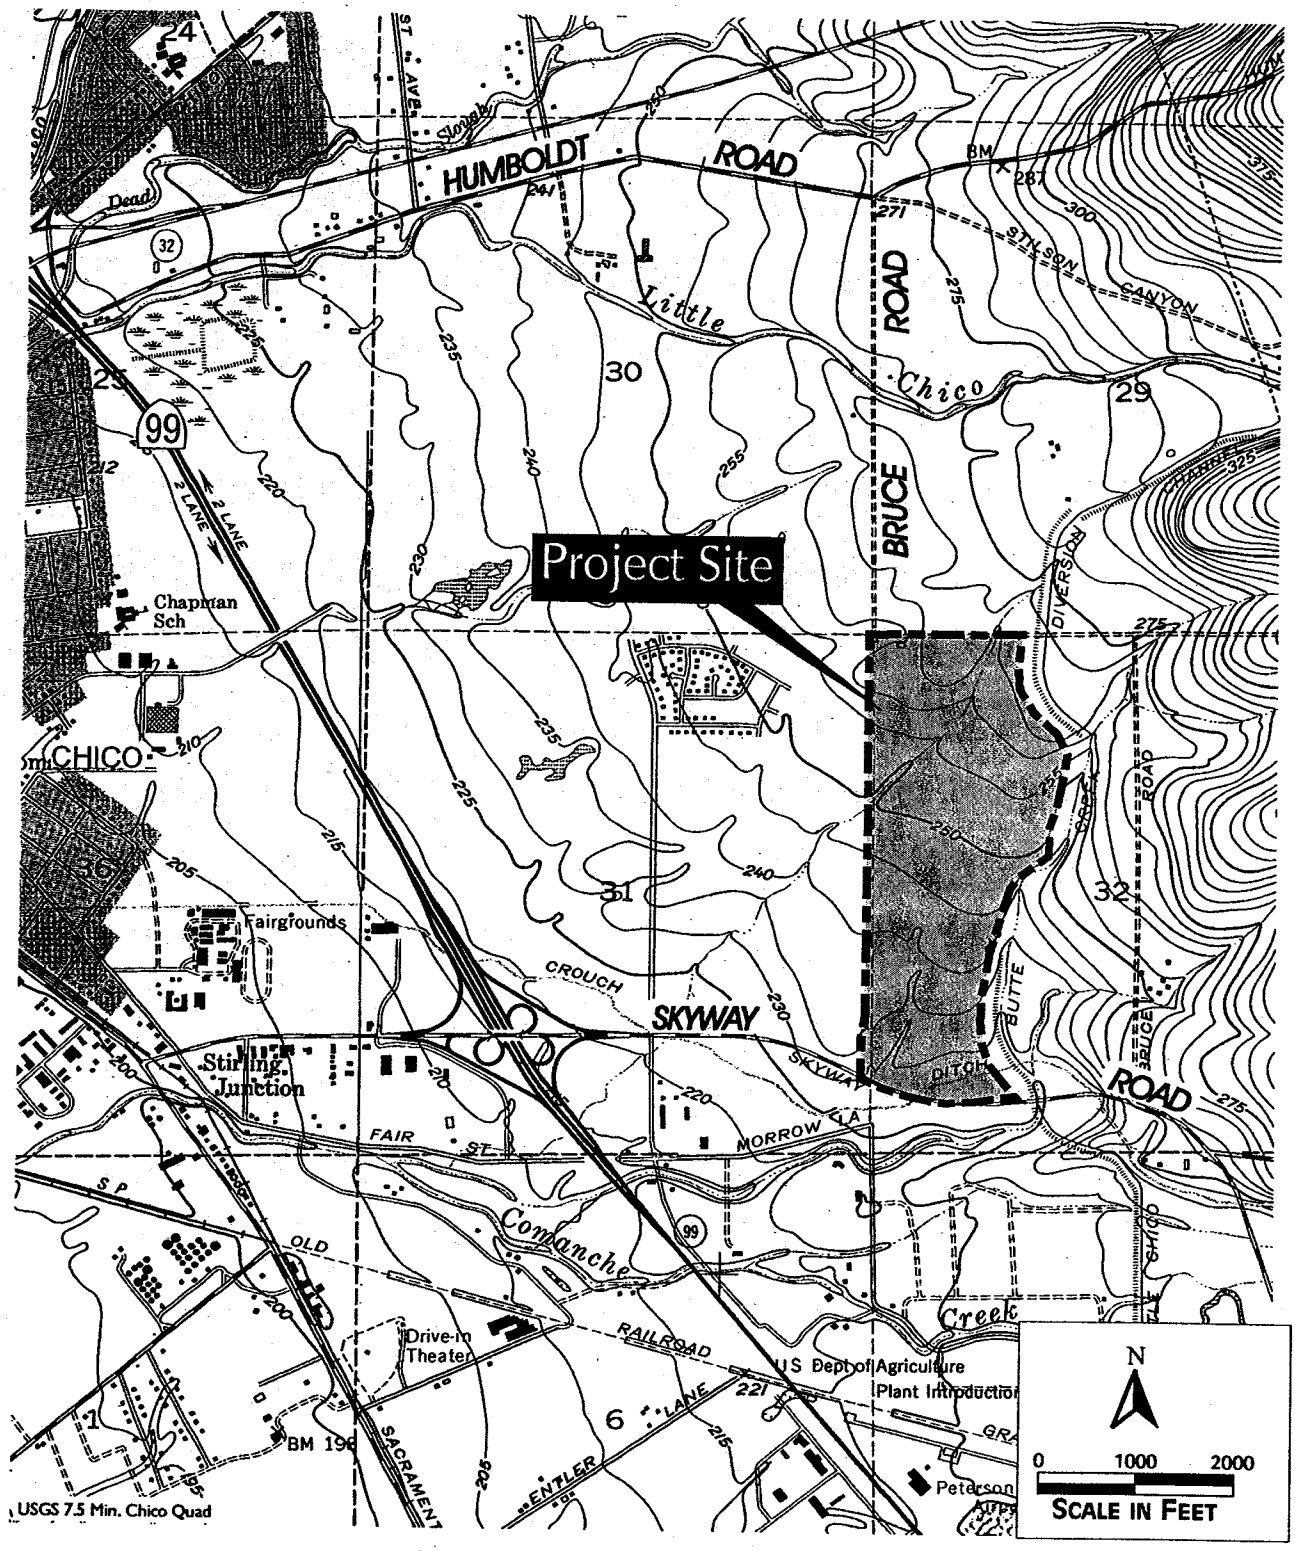

DRAWING TITLE: Project Site and Vicinity

PROJECT: Stonegate

LOCATION: Butte County

DATE: 7/11/03

FOOTHILL ASSOCIATES

ENVIRONMENTAL CONSULTING • PLANNING
LANDSCAPE ARCHITECTURE

©2003

SHEET 1 OF 3

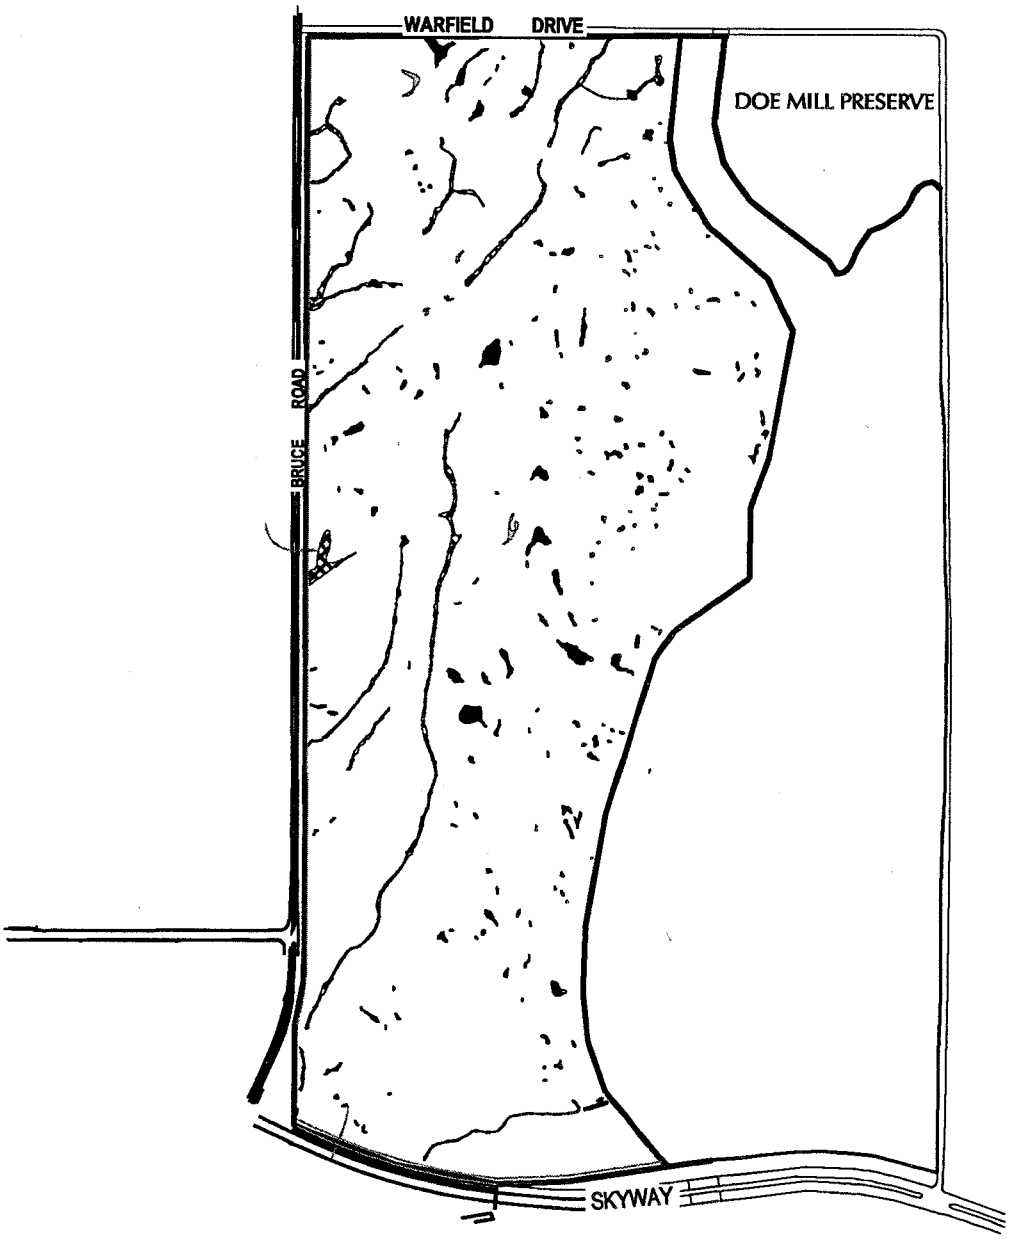

Wetlands	Acreage
Riverine Seasonal Wetland	2.07
Seasonal Wetland	0.13
Vernal Pool	2.44
TOTAL	4.64

N

0 400 800

SCALE IN FEET

DRAWING TITLE: Wetland Delineation

PROJECT: Stonegate

LOCATION: Butte County

DATE: 7/11/03

FOOTHILL ASSOCIATES

ENVIRONMENTAL CONSULTING • PLANNING
LANDSCAPE ARCHITECTURE

© 2003

SHEET 2 OF 3

WARFIELD DRIVE
BUSINESS-PROFESSIONAL
BRUCE ROAD
PARK
Open Space Preserve
OPEN SPACE
PRESCHOOL
Little Chino Creek Drainage
Bike trail shifted toward lots
Open Space Bound changed.
KALEY BLVD.
APARTMENTS
OPEN SPACE
SKYWAY AVENUE