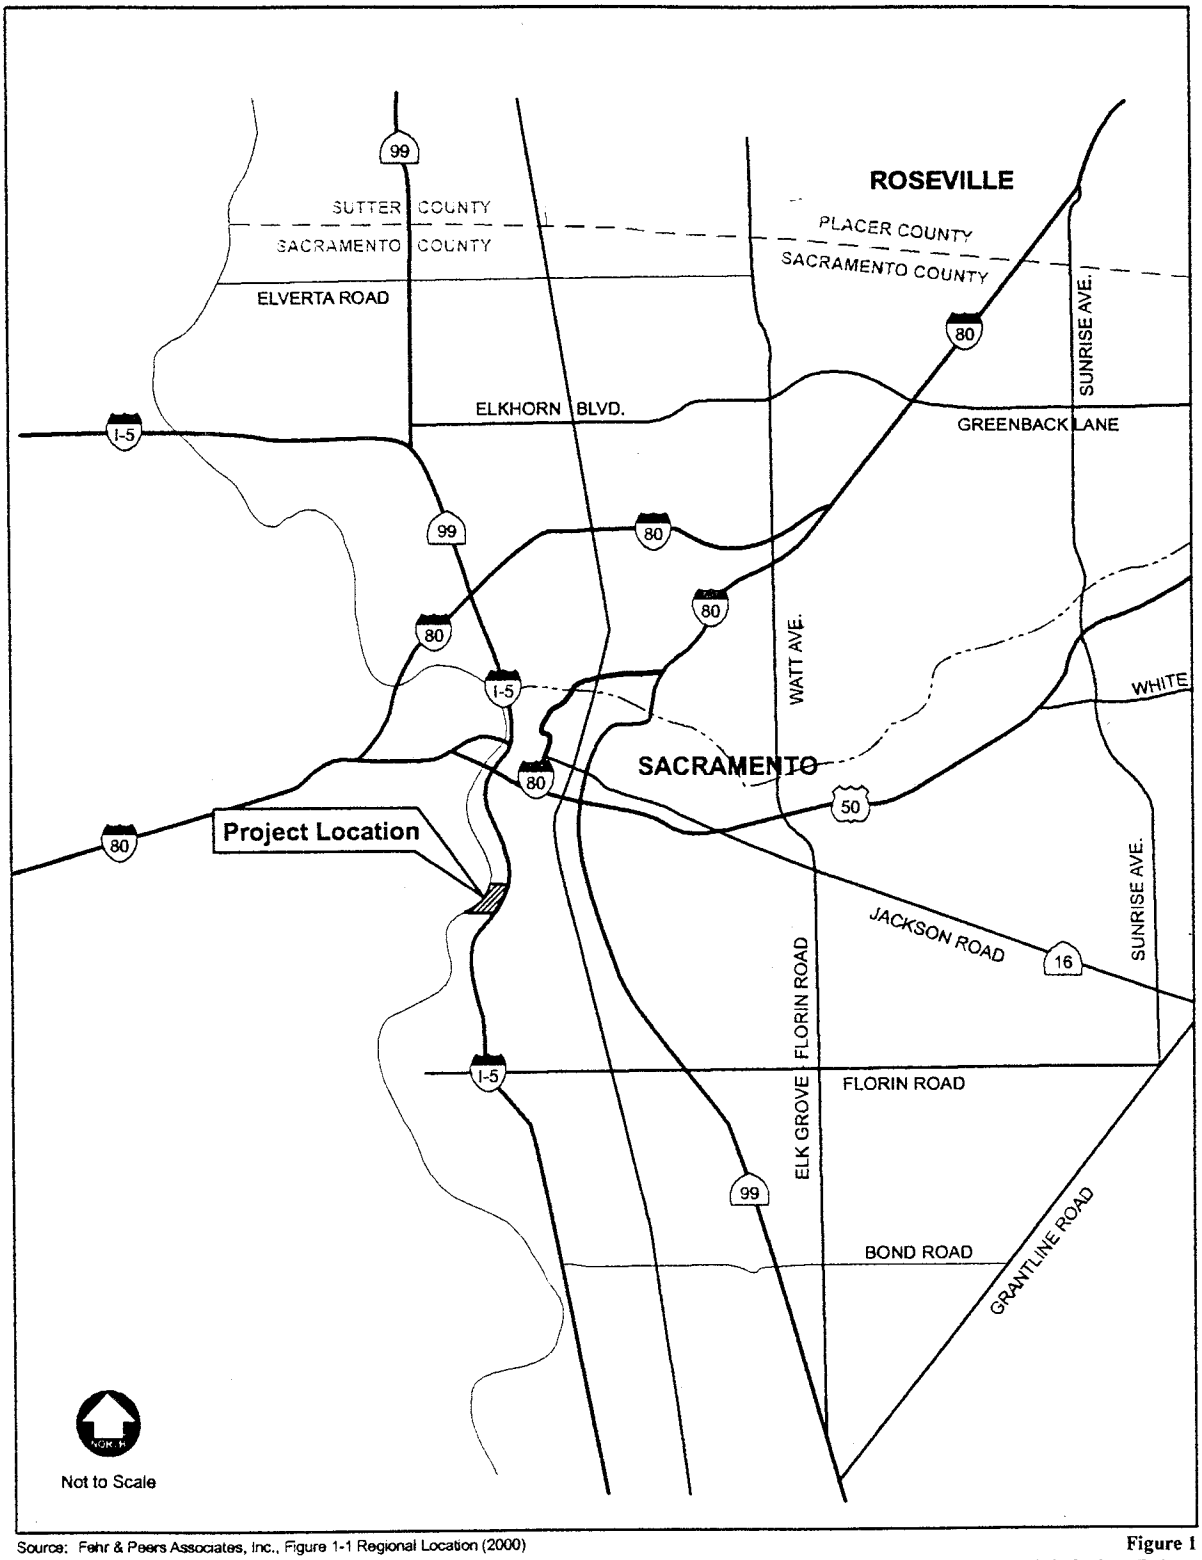

Source: Fehr & Peers Associates, Inc., Figure 1-1 Regional Location (2000)

Figure 1
Project Vicinity Map

Captain's Table
00150 Captain's Table/Fig1- Vicinity Map 8/30/00

PUBLIC NOTICE # 199500452

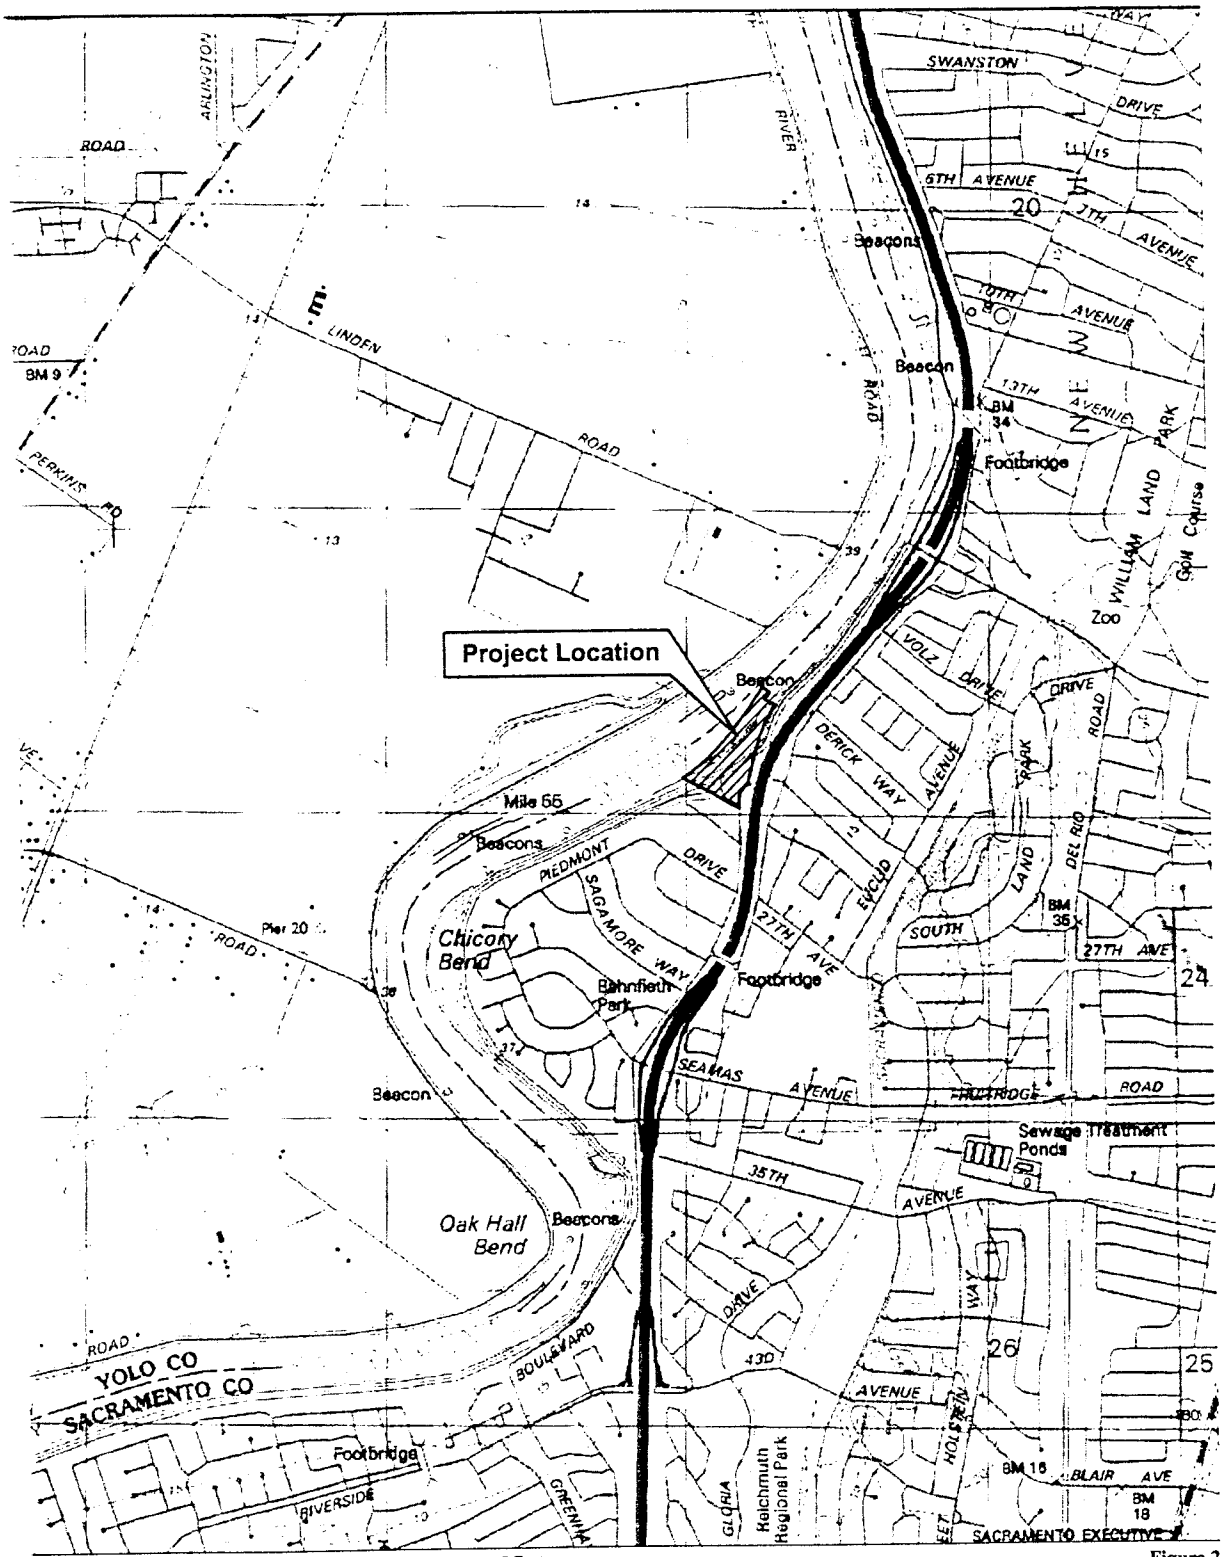

Source: U.S.G.S. Sacramento West Quad (1992) -- Contour Interval 5 Feet

Figure 2
Project Location Map

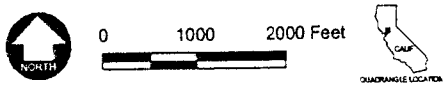

2

Captain's Table
00150 Captain's Table/Fig2- Location Map 8/30/00

PUBLIC NOTICE # 199500452

PUBLIC NOTICE # 199500452

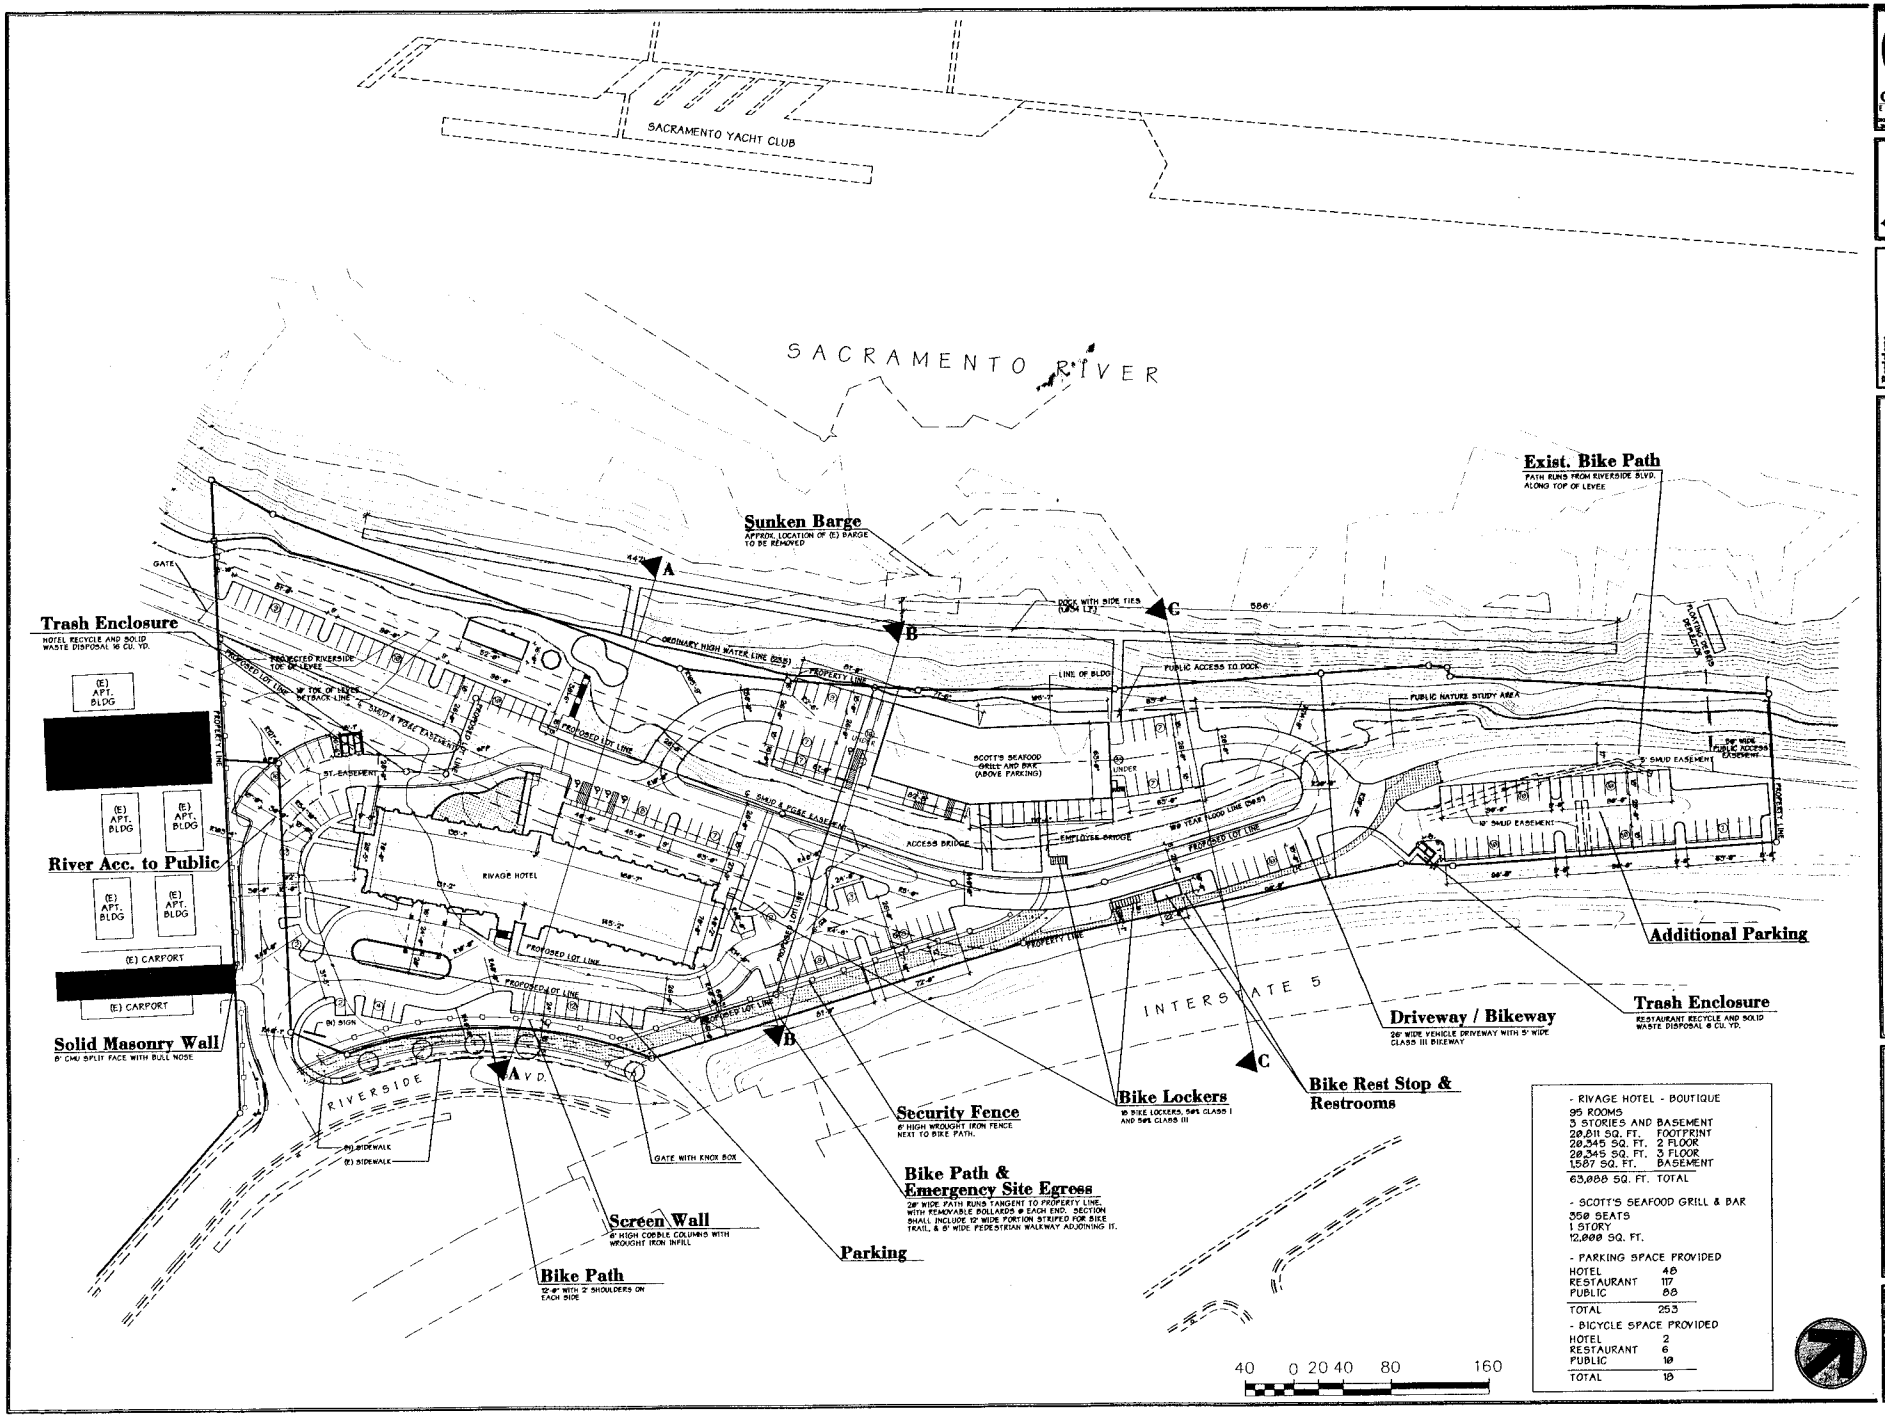

CARLTON Engineering Inc.

PRELIMINARY NOT FOR CONSTRUCTION

Revisions

CAPTAIN'S TABLE MARINA & RESORT

SITE PLAN

Project Location: 4350 Riverside Boulevard Sacramento, California

Ownership Information: Robert A. Lasch 3841 Park Drive, Suite 20-398 El Dorado Hills, CA 95762

A1

3

PUBLIC NOTICE # 199500452

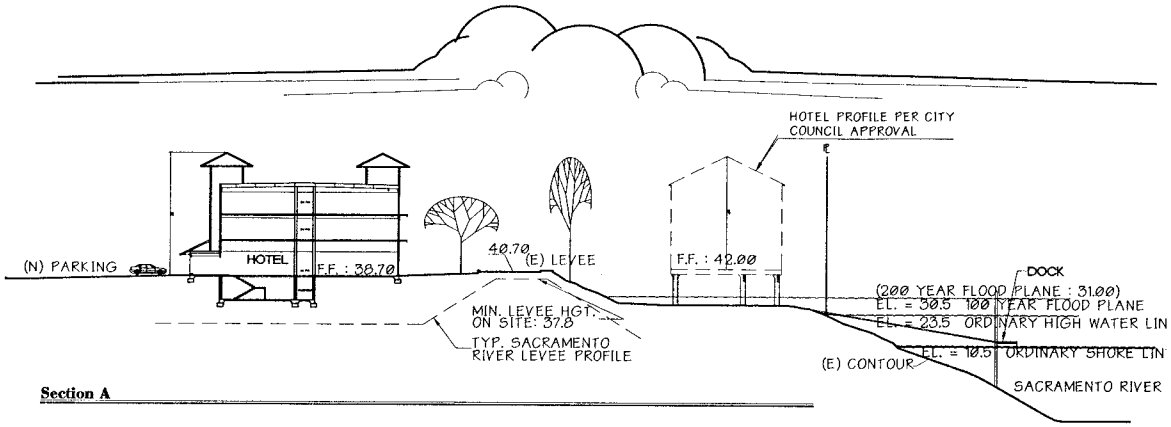

Section A

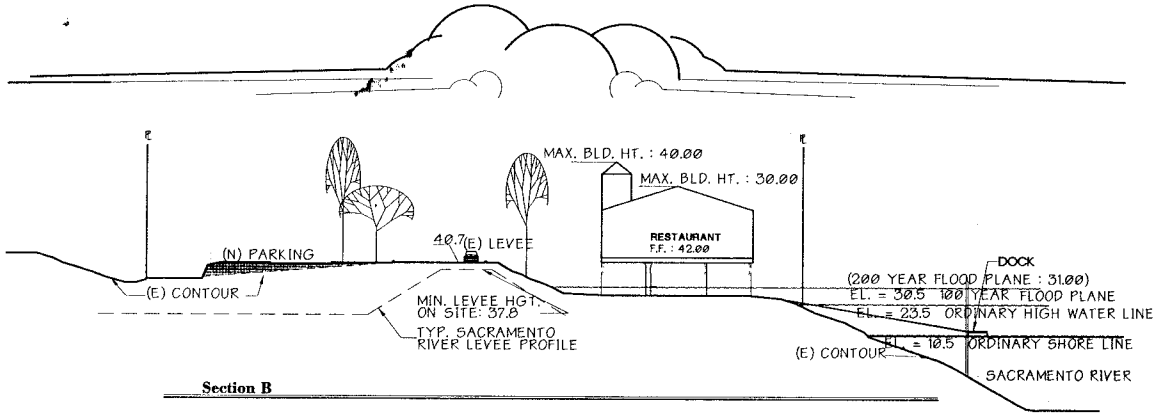

Section B

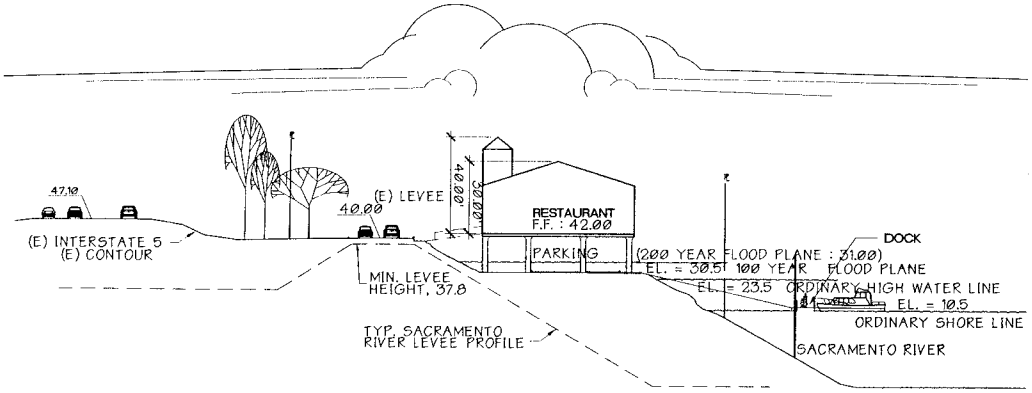

Section C

20 0 10 20 40 80

CARLTON Engineering Inc

PRELIMINARY NOT FOR CONSTRUCTION

Revisions

CAPTAIN'S TABLE MARINA & RESORT

SITE SECTIONS

Project Location: 4350 Riverside Boulevard Sacramento, California

Ownership Information: Robert A. Leach 3941 Park Drive, Suite 20-308 El Dorado Hills, CA 95762

A14

PUBLIC NOTICE # 199500452

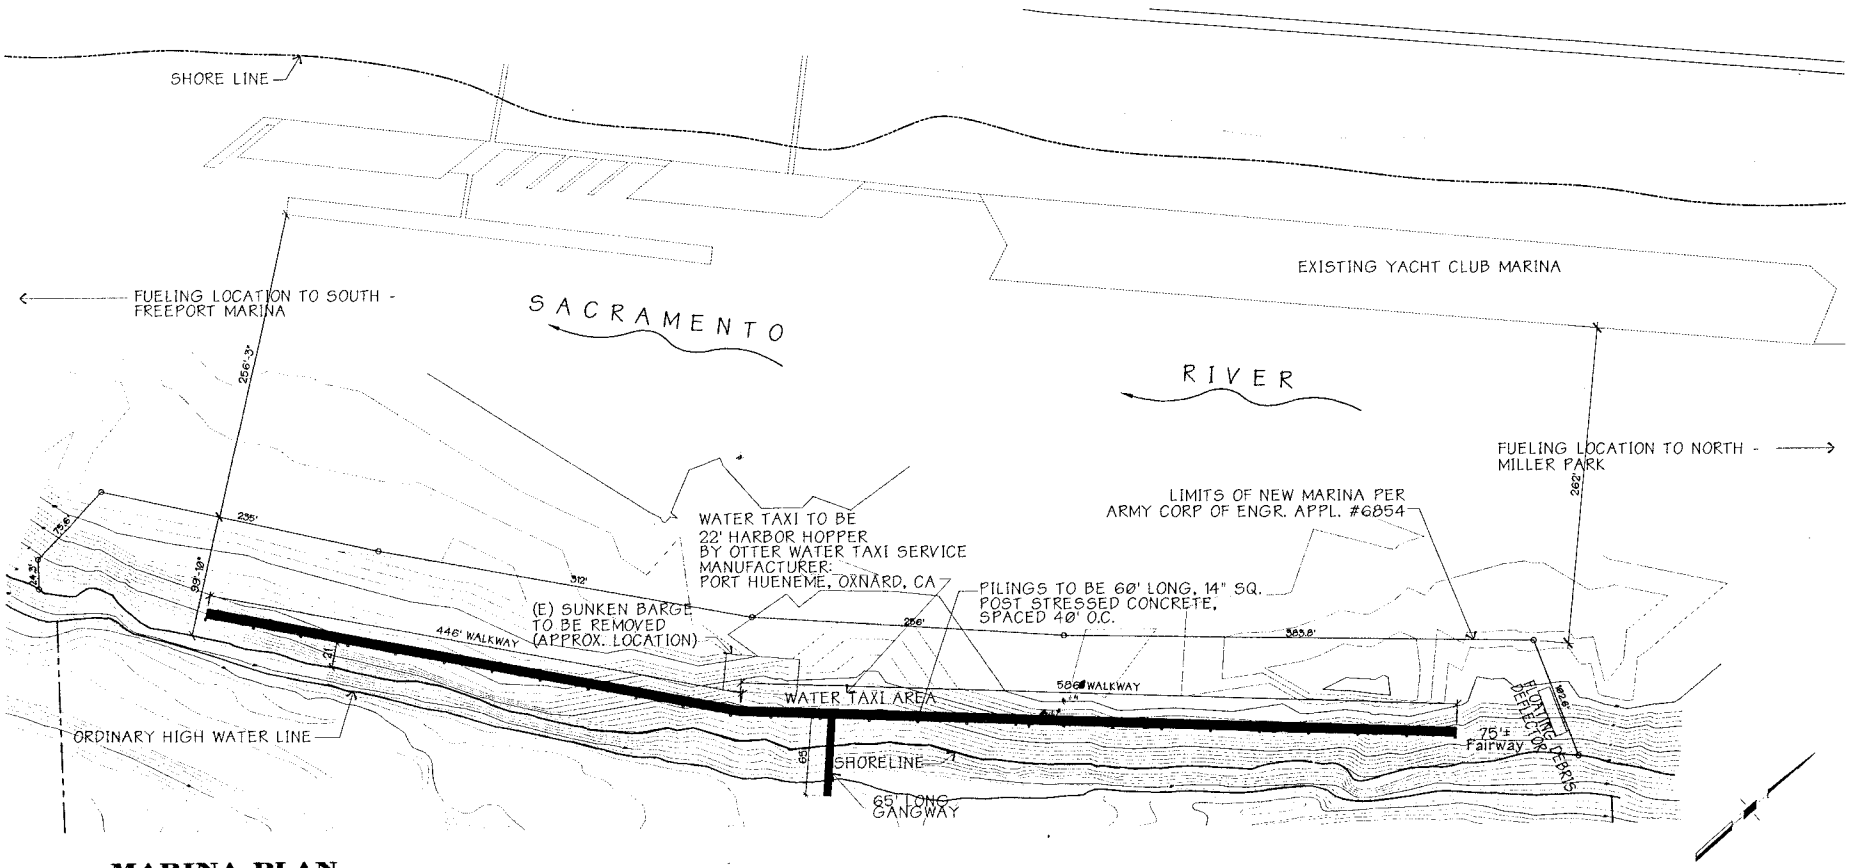

MARINA PLAN

GENERAL NOTES

1. DOCK WILL BE A CONCRETE FLOATING DOCK & A TRADITIONAL UNI-FOOT SYSTEM.
2. DOCK TO BE 8'-0" WIDE.
3. GANGWAY TO BE 6'-0" WIDE A.D.A. APPROVED.
4. THE EXISTING MARINA WILL BE REMOVED BY CUTTING THE EXISTING PILINGS AT THE MUD LINE PRIOR TO REMOVAL.
5. DEWATERING WILL NOT BE REQUIRED FOR EITHER REMOVAL OF EXISTING MARINA OR INSTALLATION OF NEW ONE.
6. NO FUELING STATIONS OR STRUCTURES ARE PROPOSED ON THE FLOATING PLATFORM.

40 0 20 40 80 160

CARLTON Engineering Inc.

PRELIMINARY NOT FOR CONSTRUCTION

Revisions

CAPTAIN'S TABLE MARINA & RESORT

MARINA PLAN

Project Location: 4350 Riverside Boulevard, Sacramento, California

Ownership Information: Robert A. Leach, 3941 Park Drive, Suite 20-308, El Dorado Hills, CA 95762

A17

PUBLIC NOTICE # 199500452

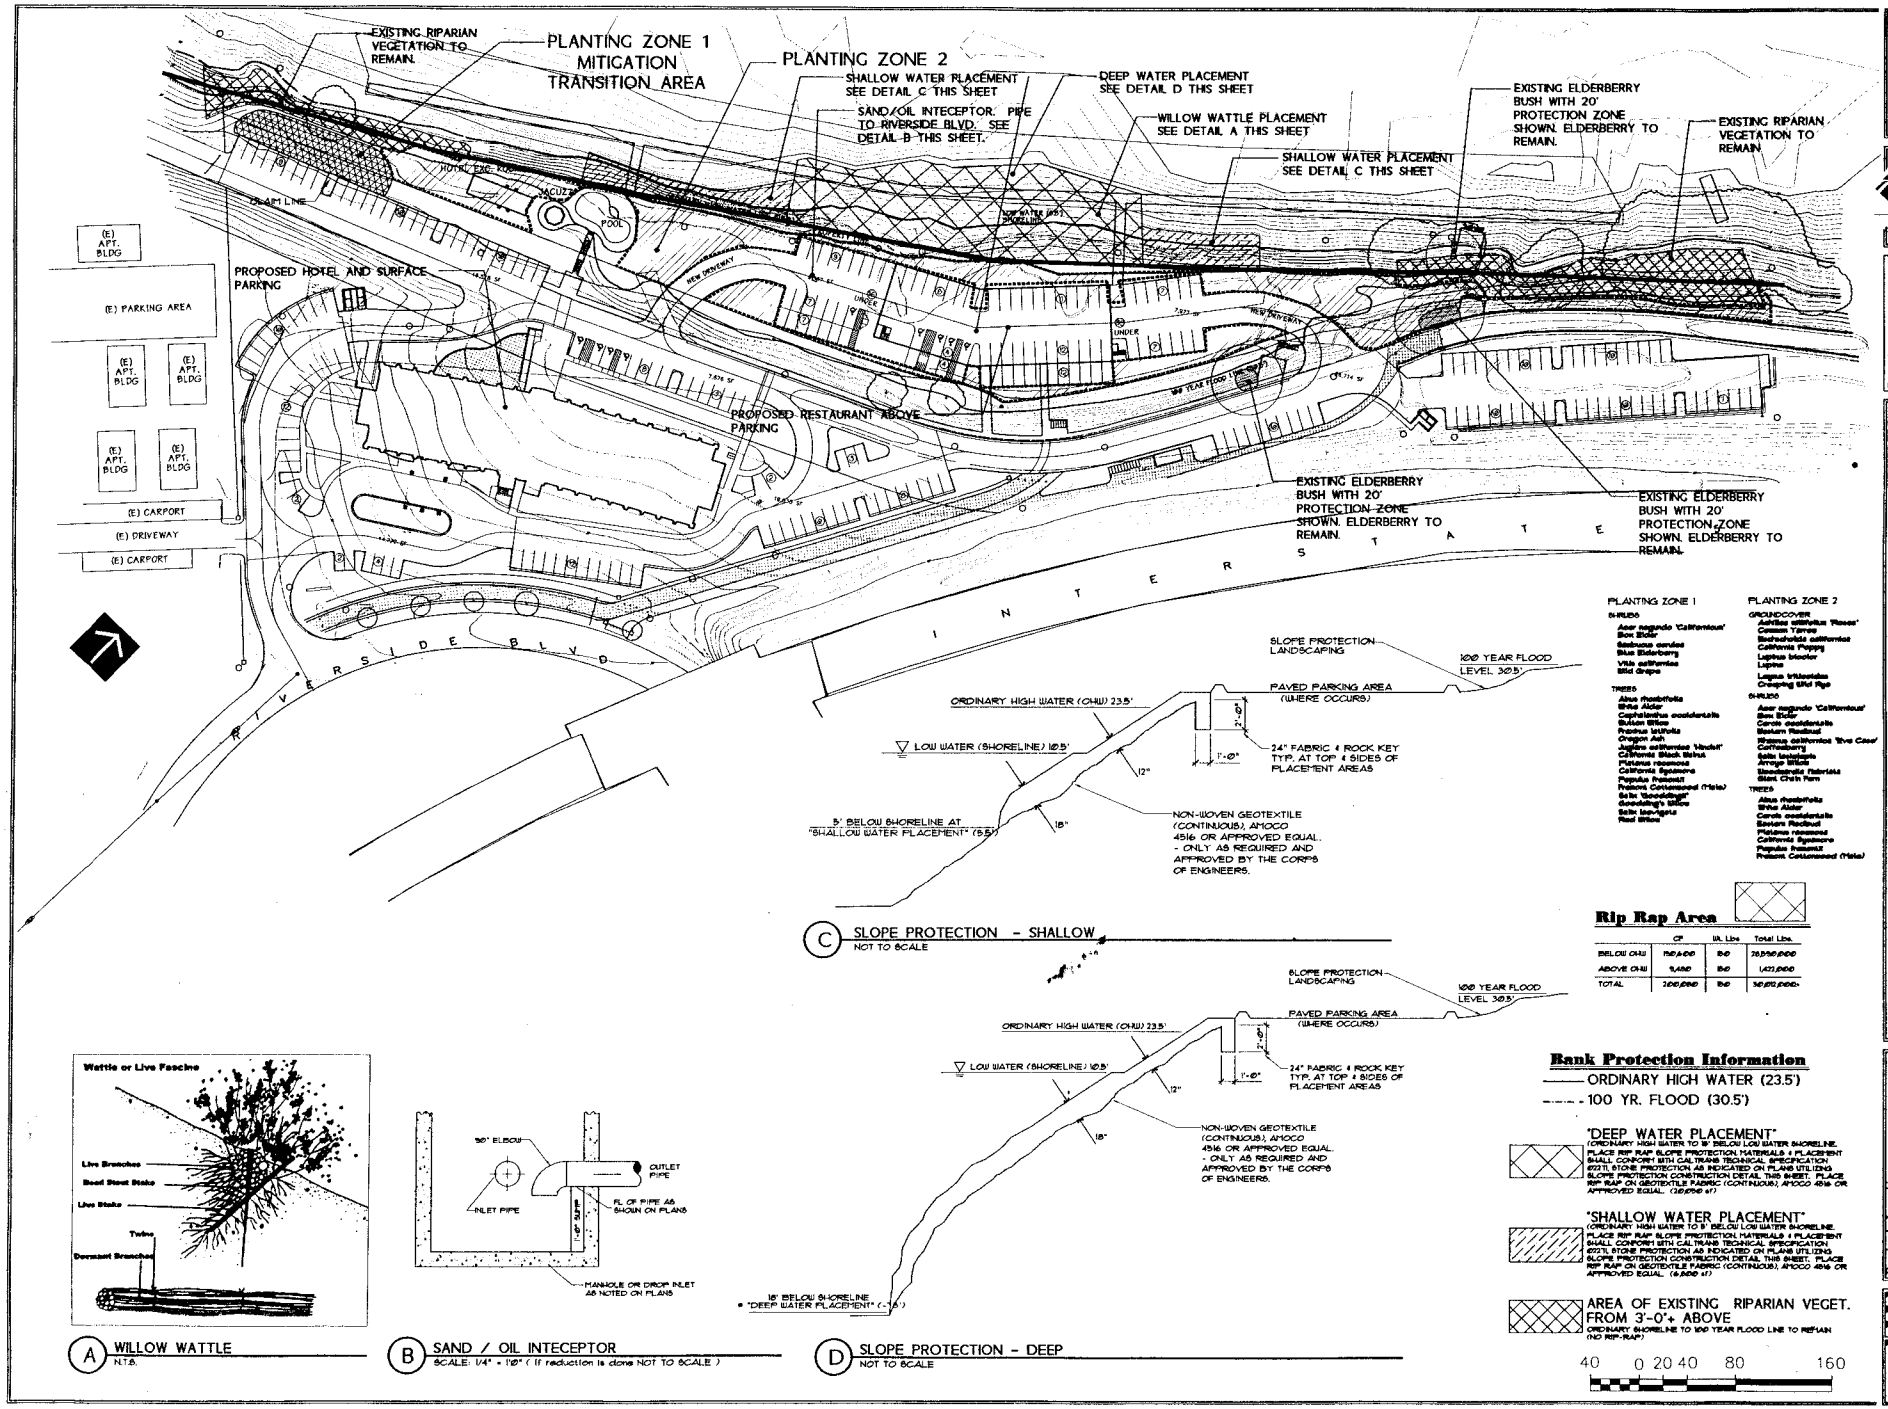

PUBLIC NOTICE # 199500452

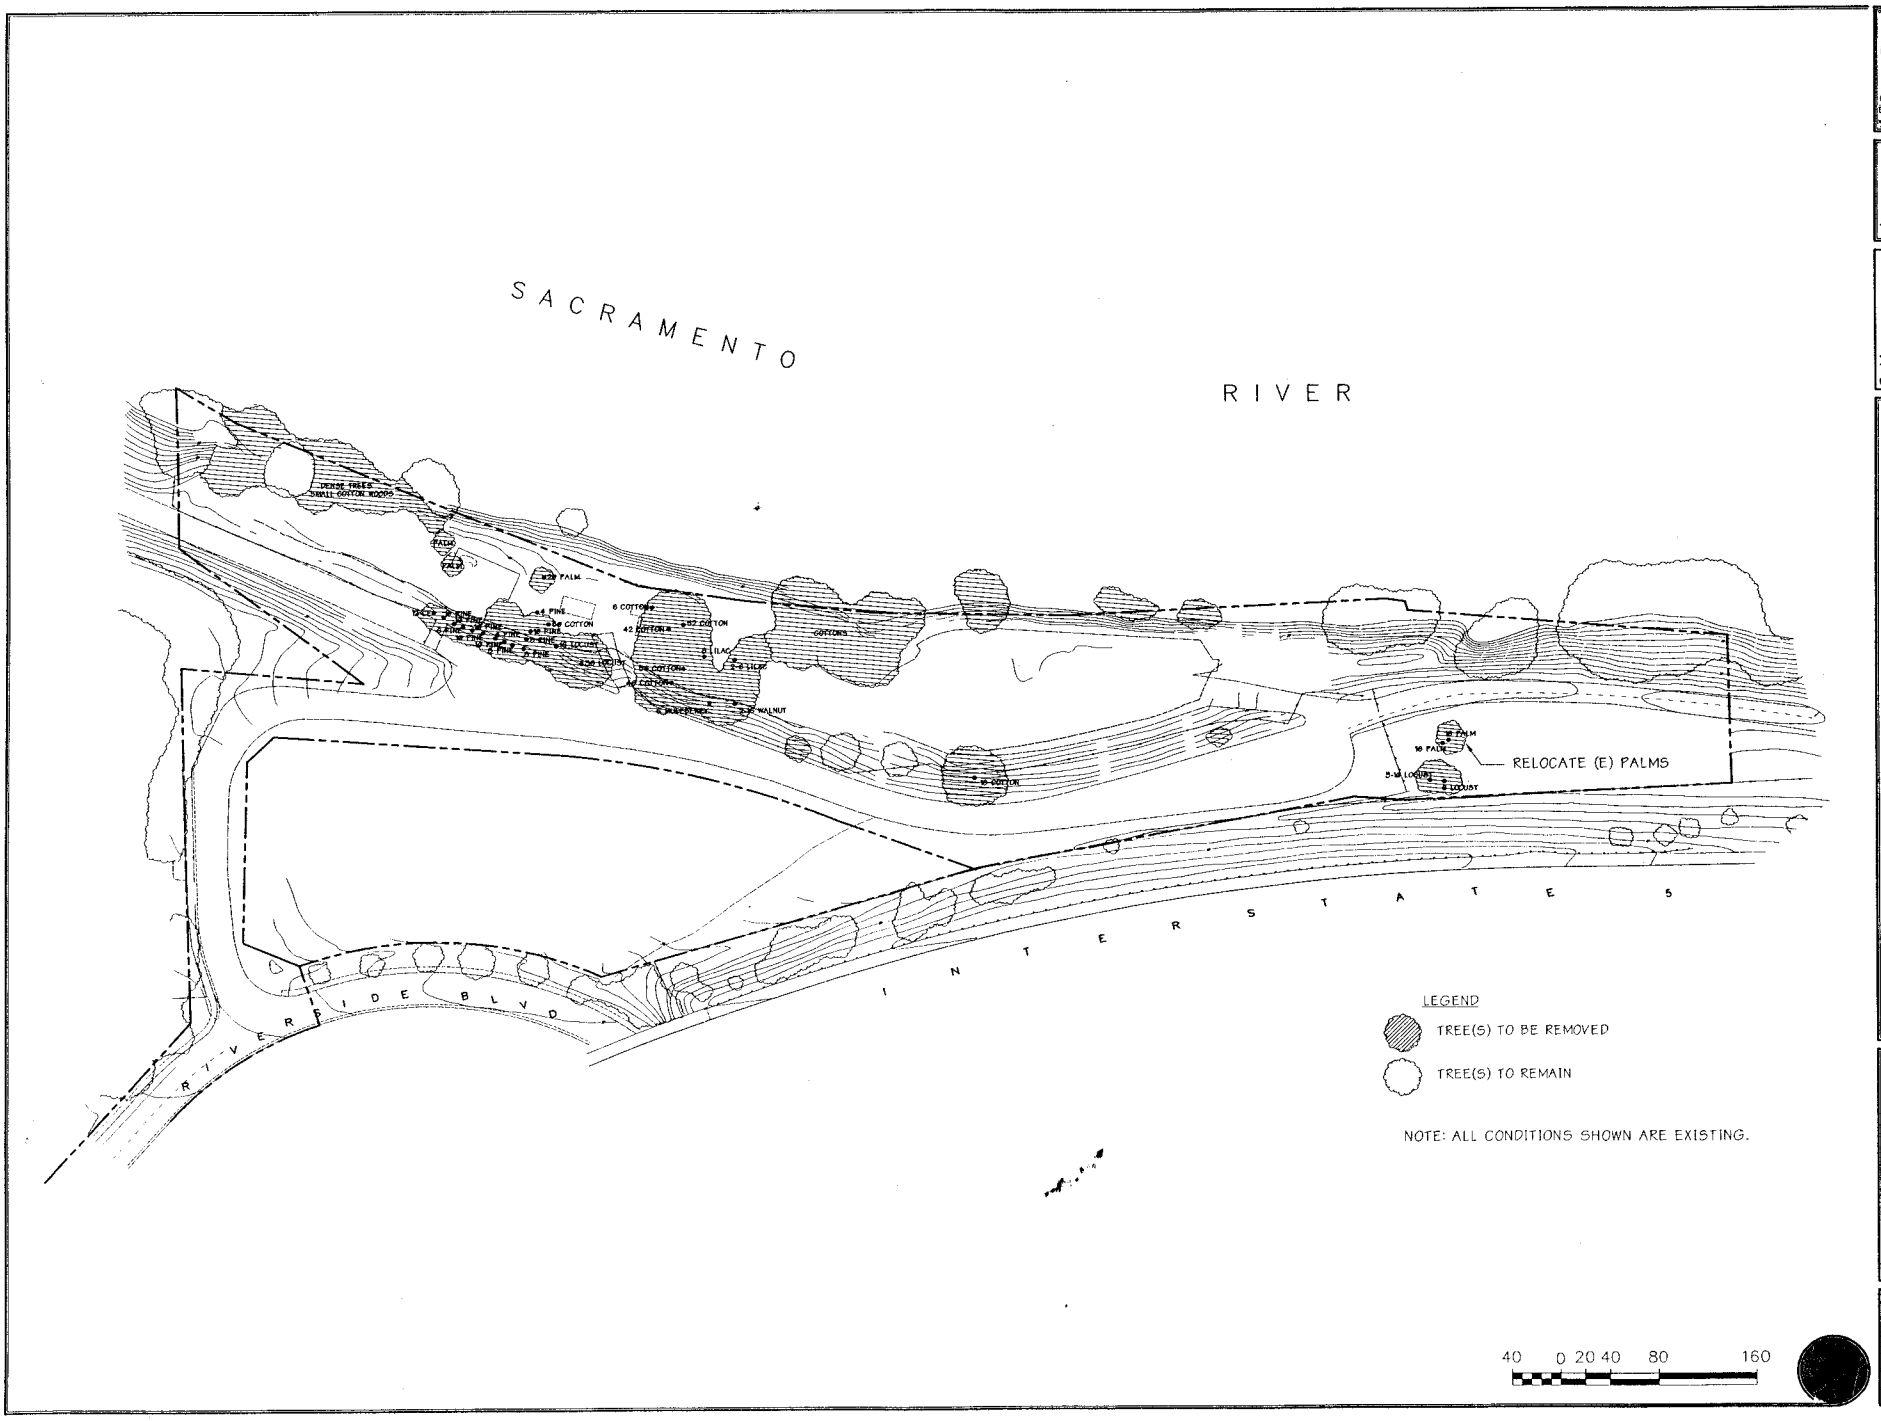

CARLTON Engineering Inc.

PRELIMINARY NOT FOR CONSTRUCTION

Revisions

CAPTAIN'S TABLE MARINA & RESORT

PRELIMINARY TREE REMOVAL PLAN

Project Location:
4350 Riverside Boulevard
Sacramento, California

Ownership Information:
Robert A. Leach
3941 Park Drive, Suite 20-308
El Dorado Hills, CA 95762

A12

PUBLIC NOTICE # 199500452

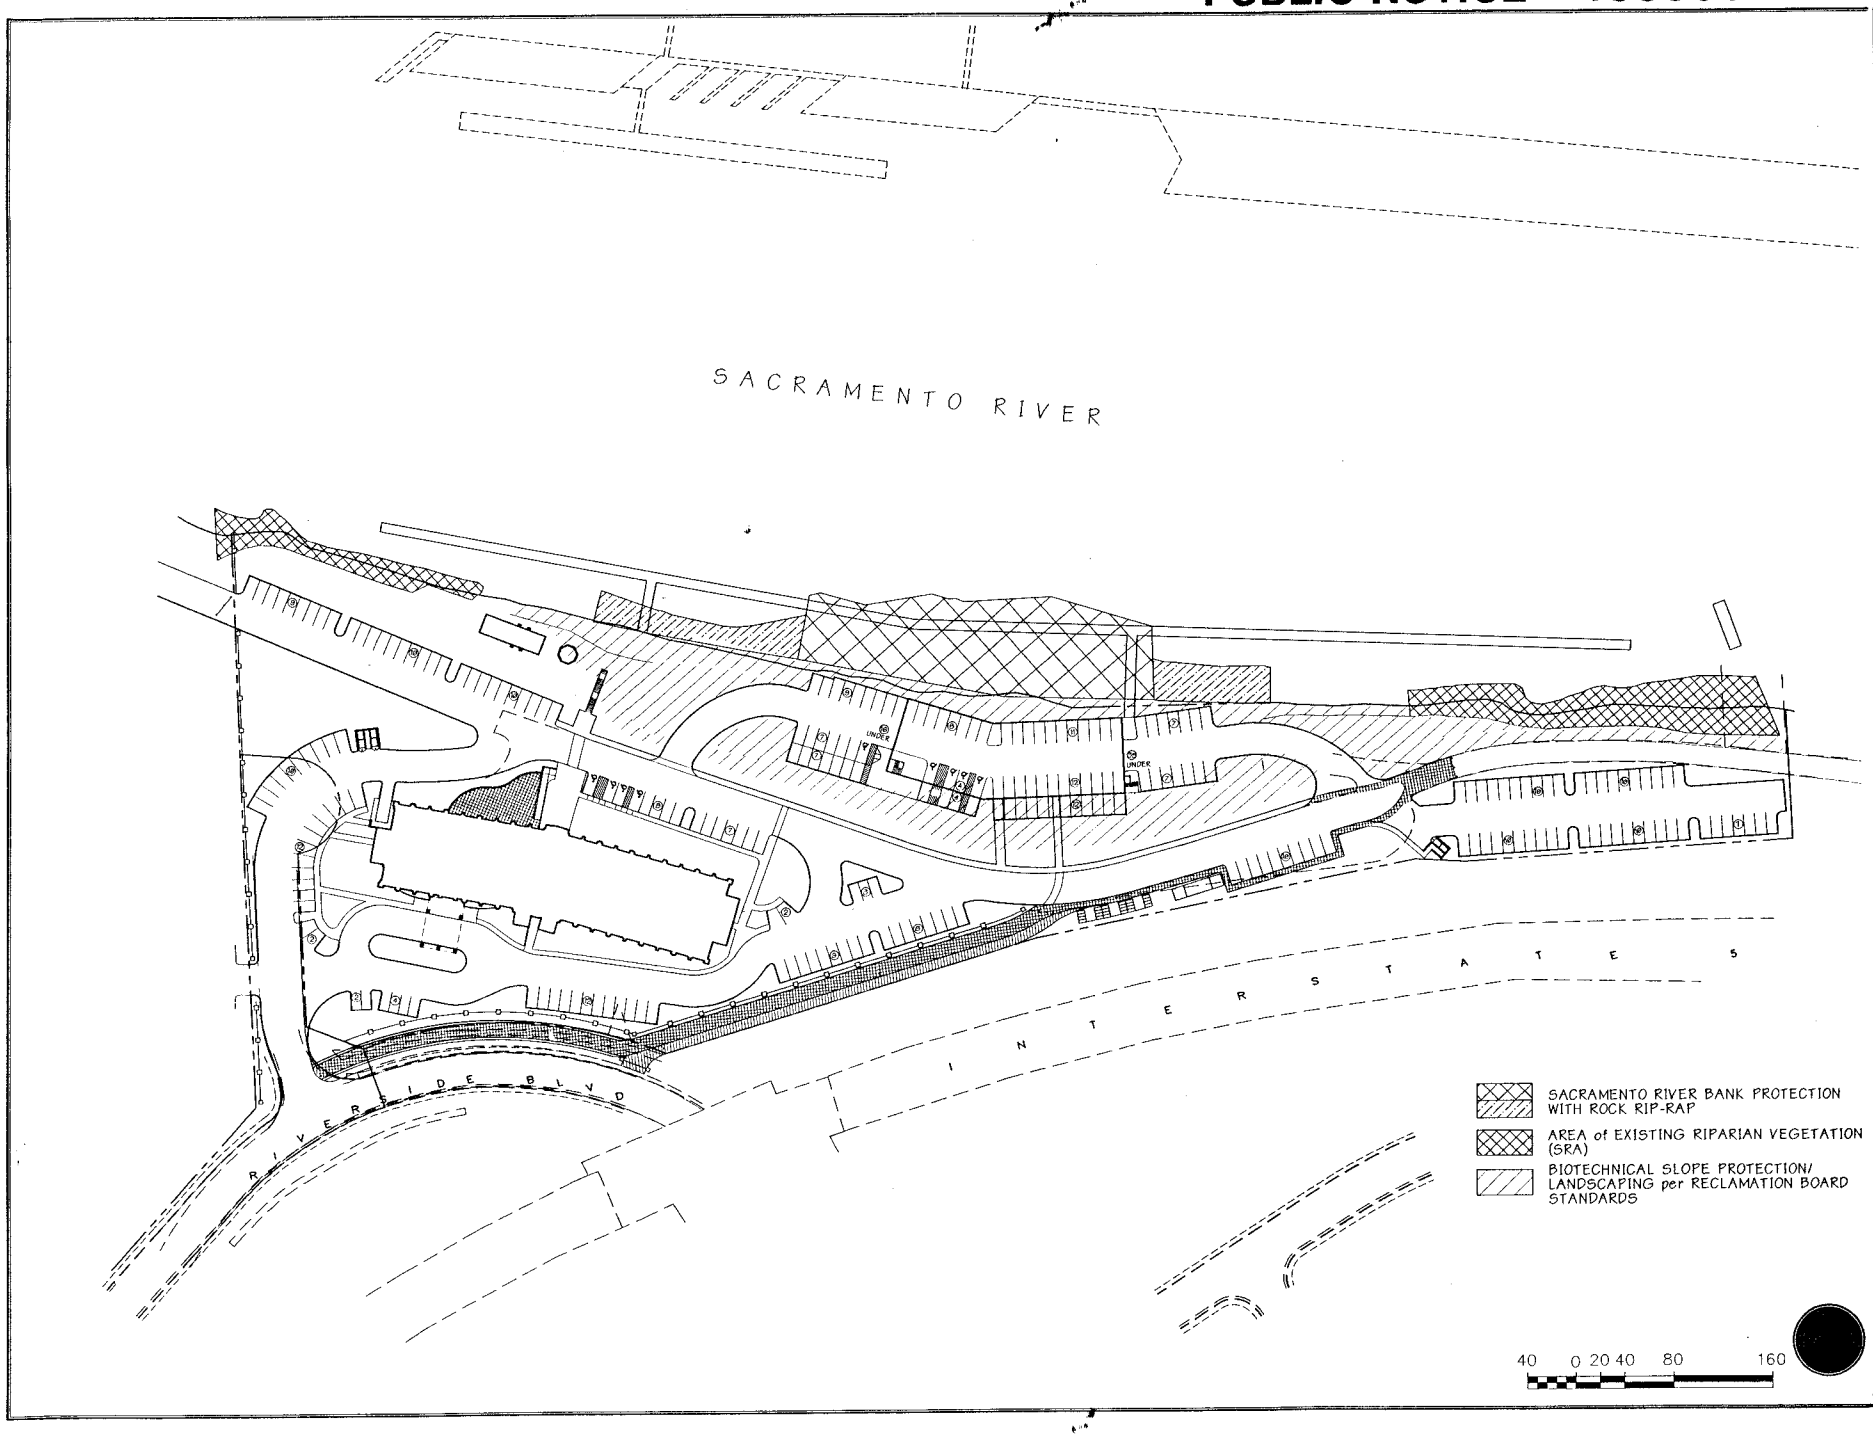

CARLTON Engineering Inc.

PRELIMINARY NOT FOR CONSTRUCTION

Revisions

SYM	DESCRIPTION	DATE	BY

CAPTAIN'S TABLE MARINA & RESORT

BANK PROTECTION

Project Location:
4350 Riverside Boulevard
Sacramento, California

Ownership Information:
Robert A. Leach
3941 Park Drive, Suite 20-308
El Dorado Hills, CA 95762

A19