Project Location

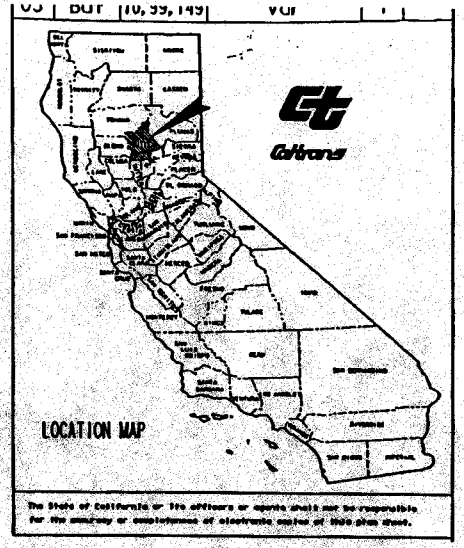

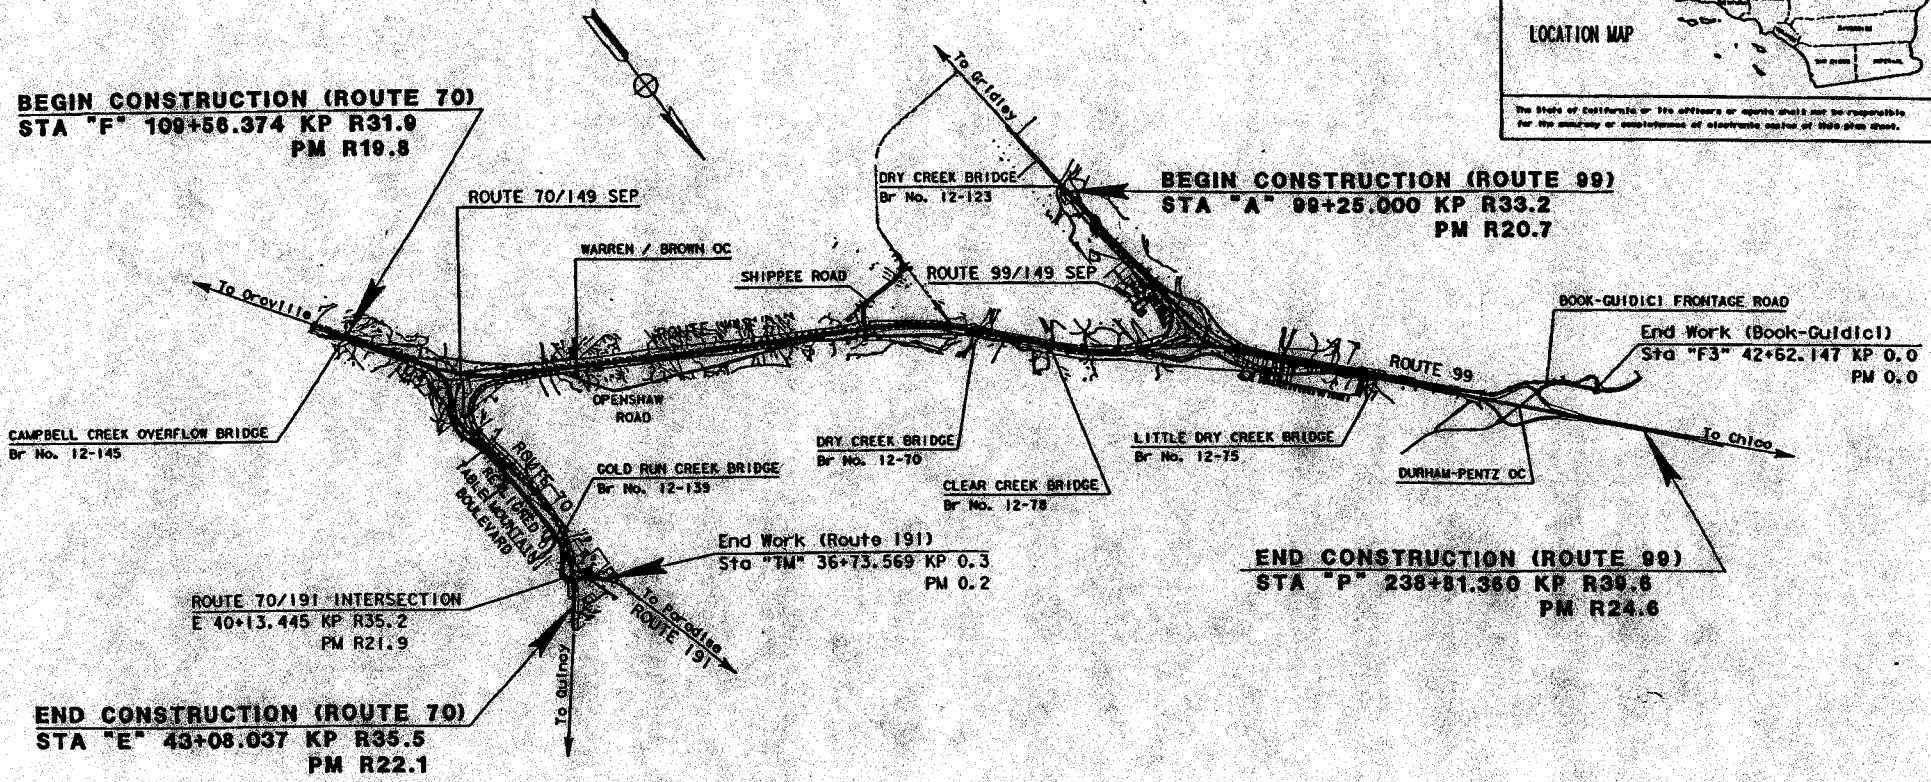

Project Location
Figure 1-1

PN# 199700165

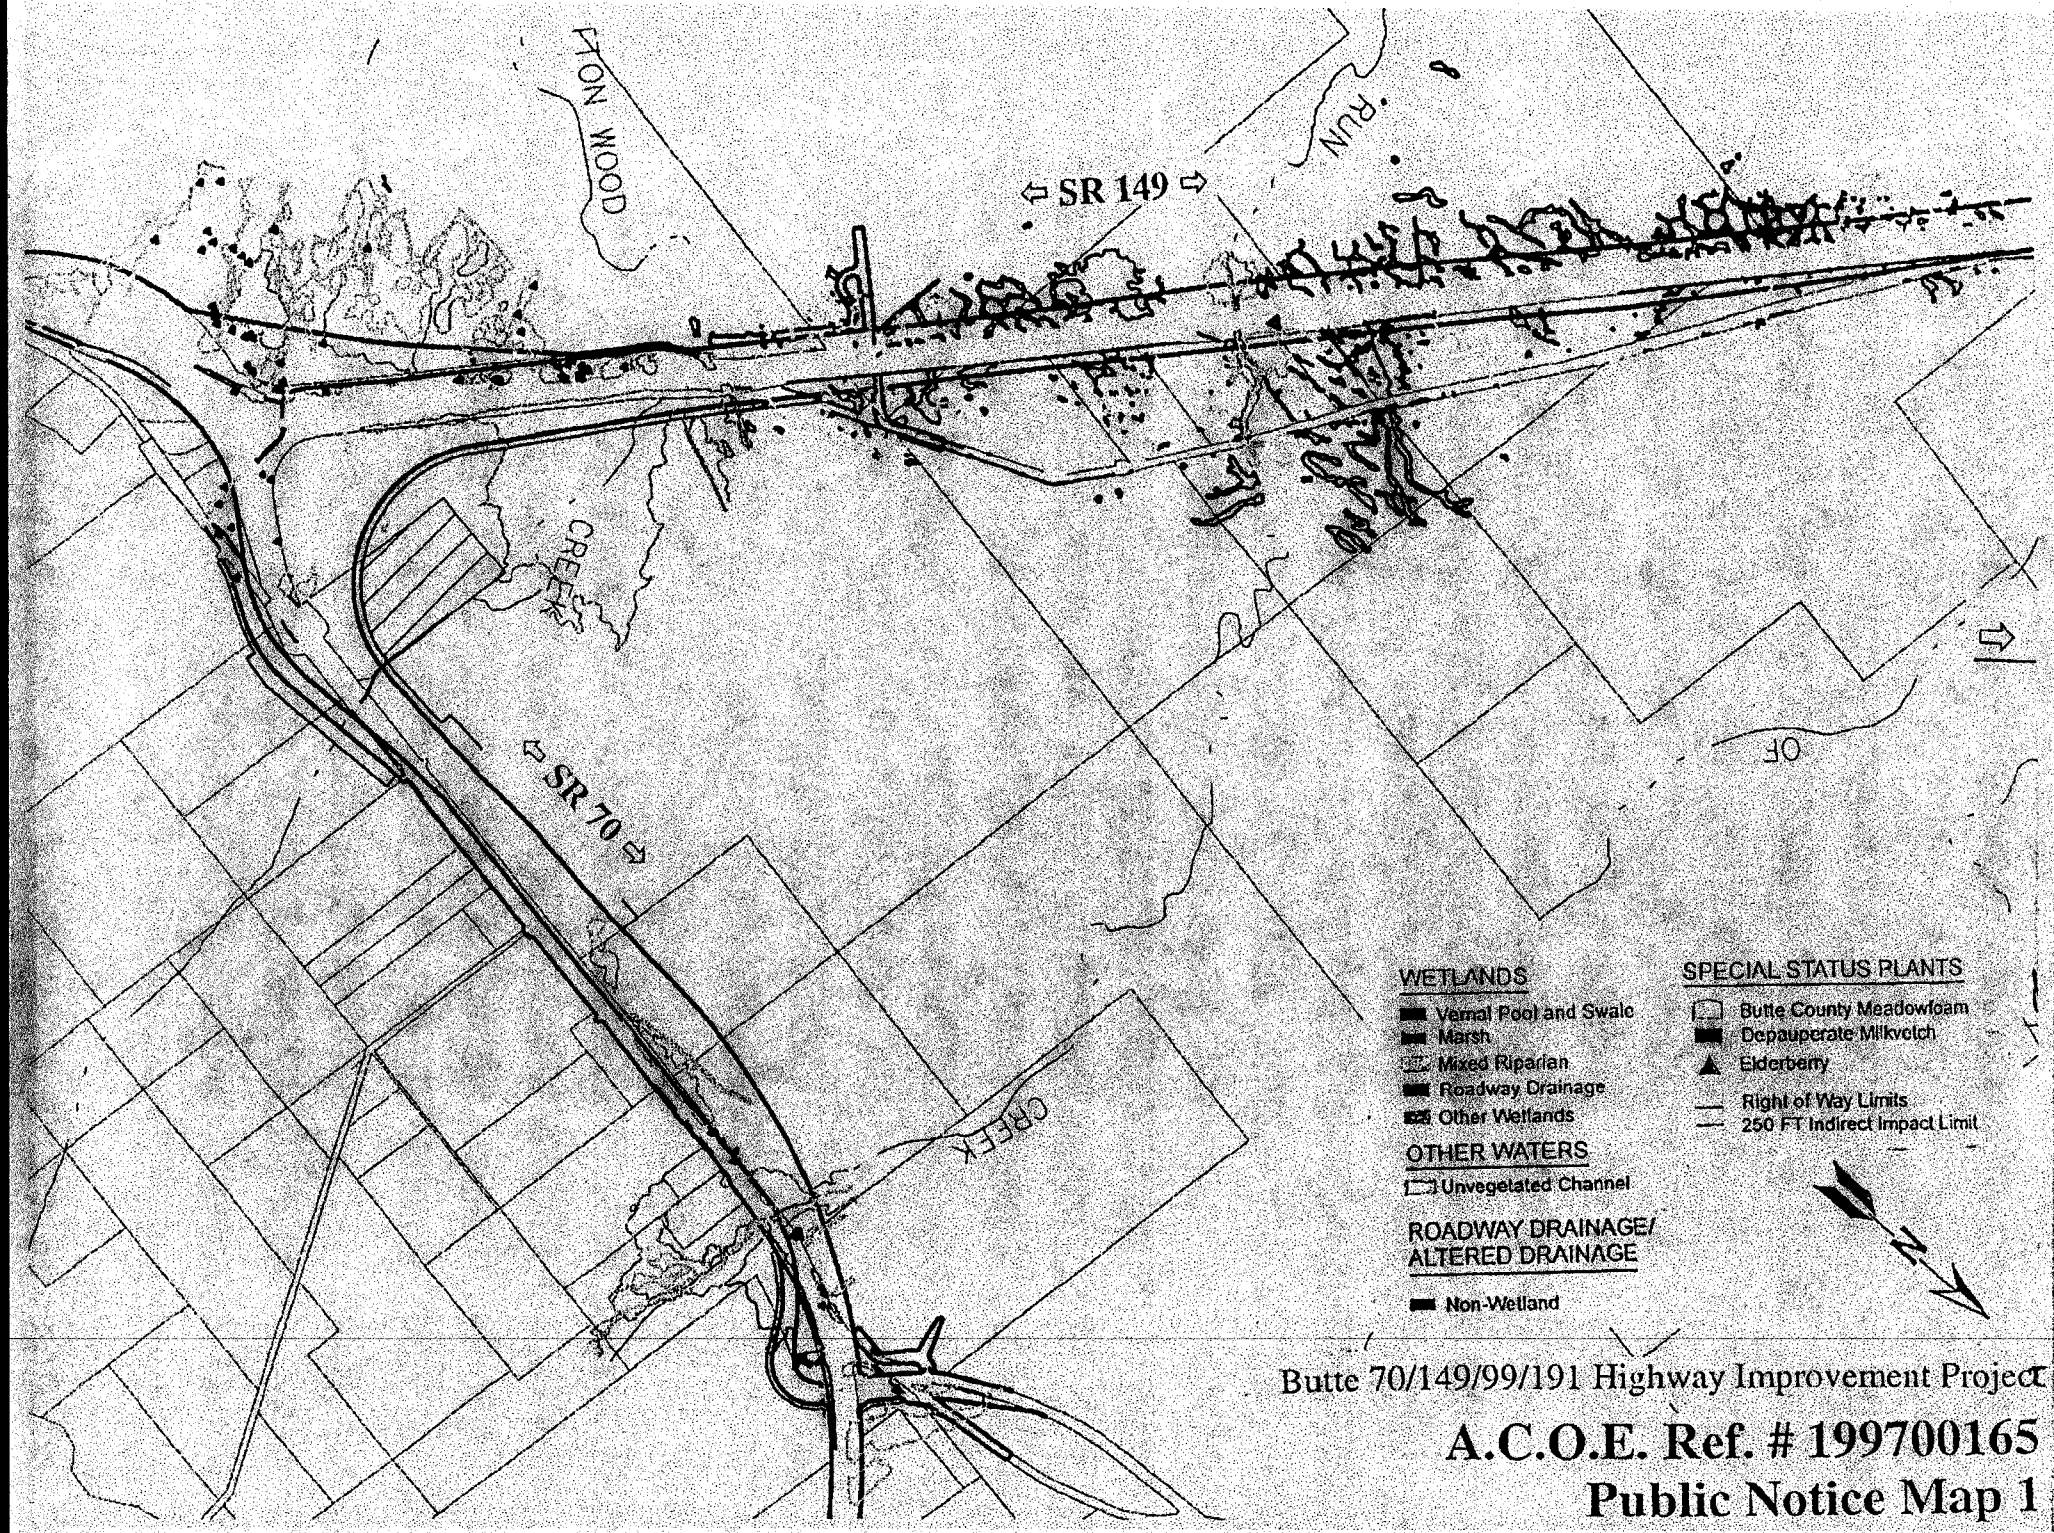

Butte 70/149/99/191 Highway Improvement Project

A.C.O.E. Ref. # 199700165

Public Notice Map 1

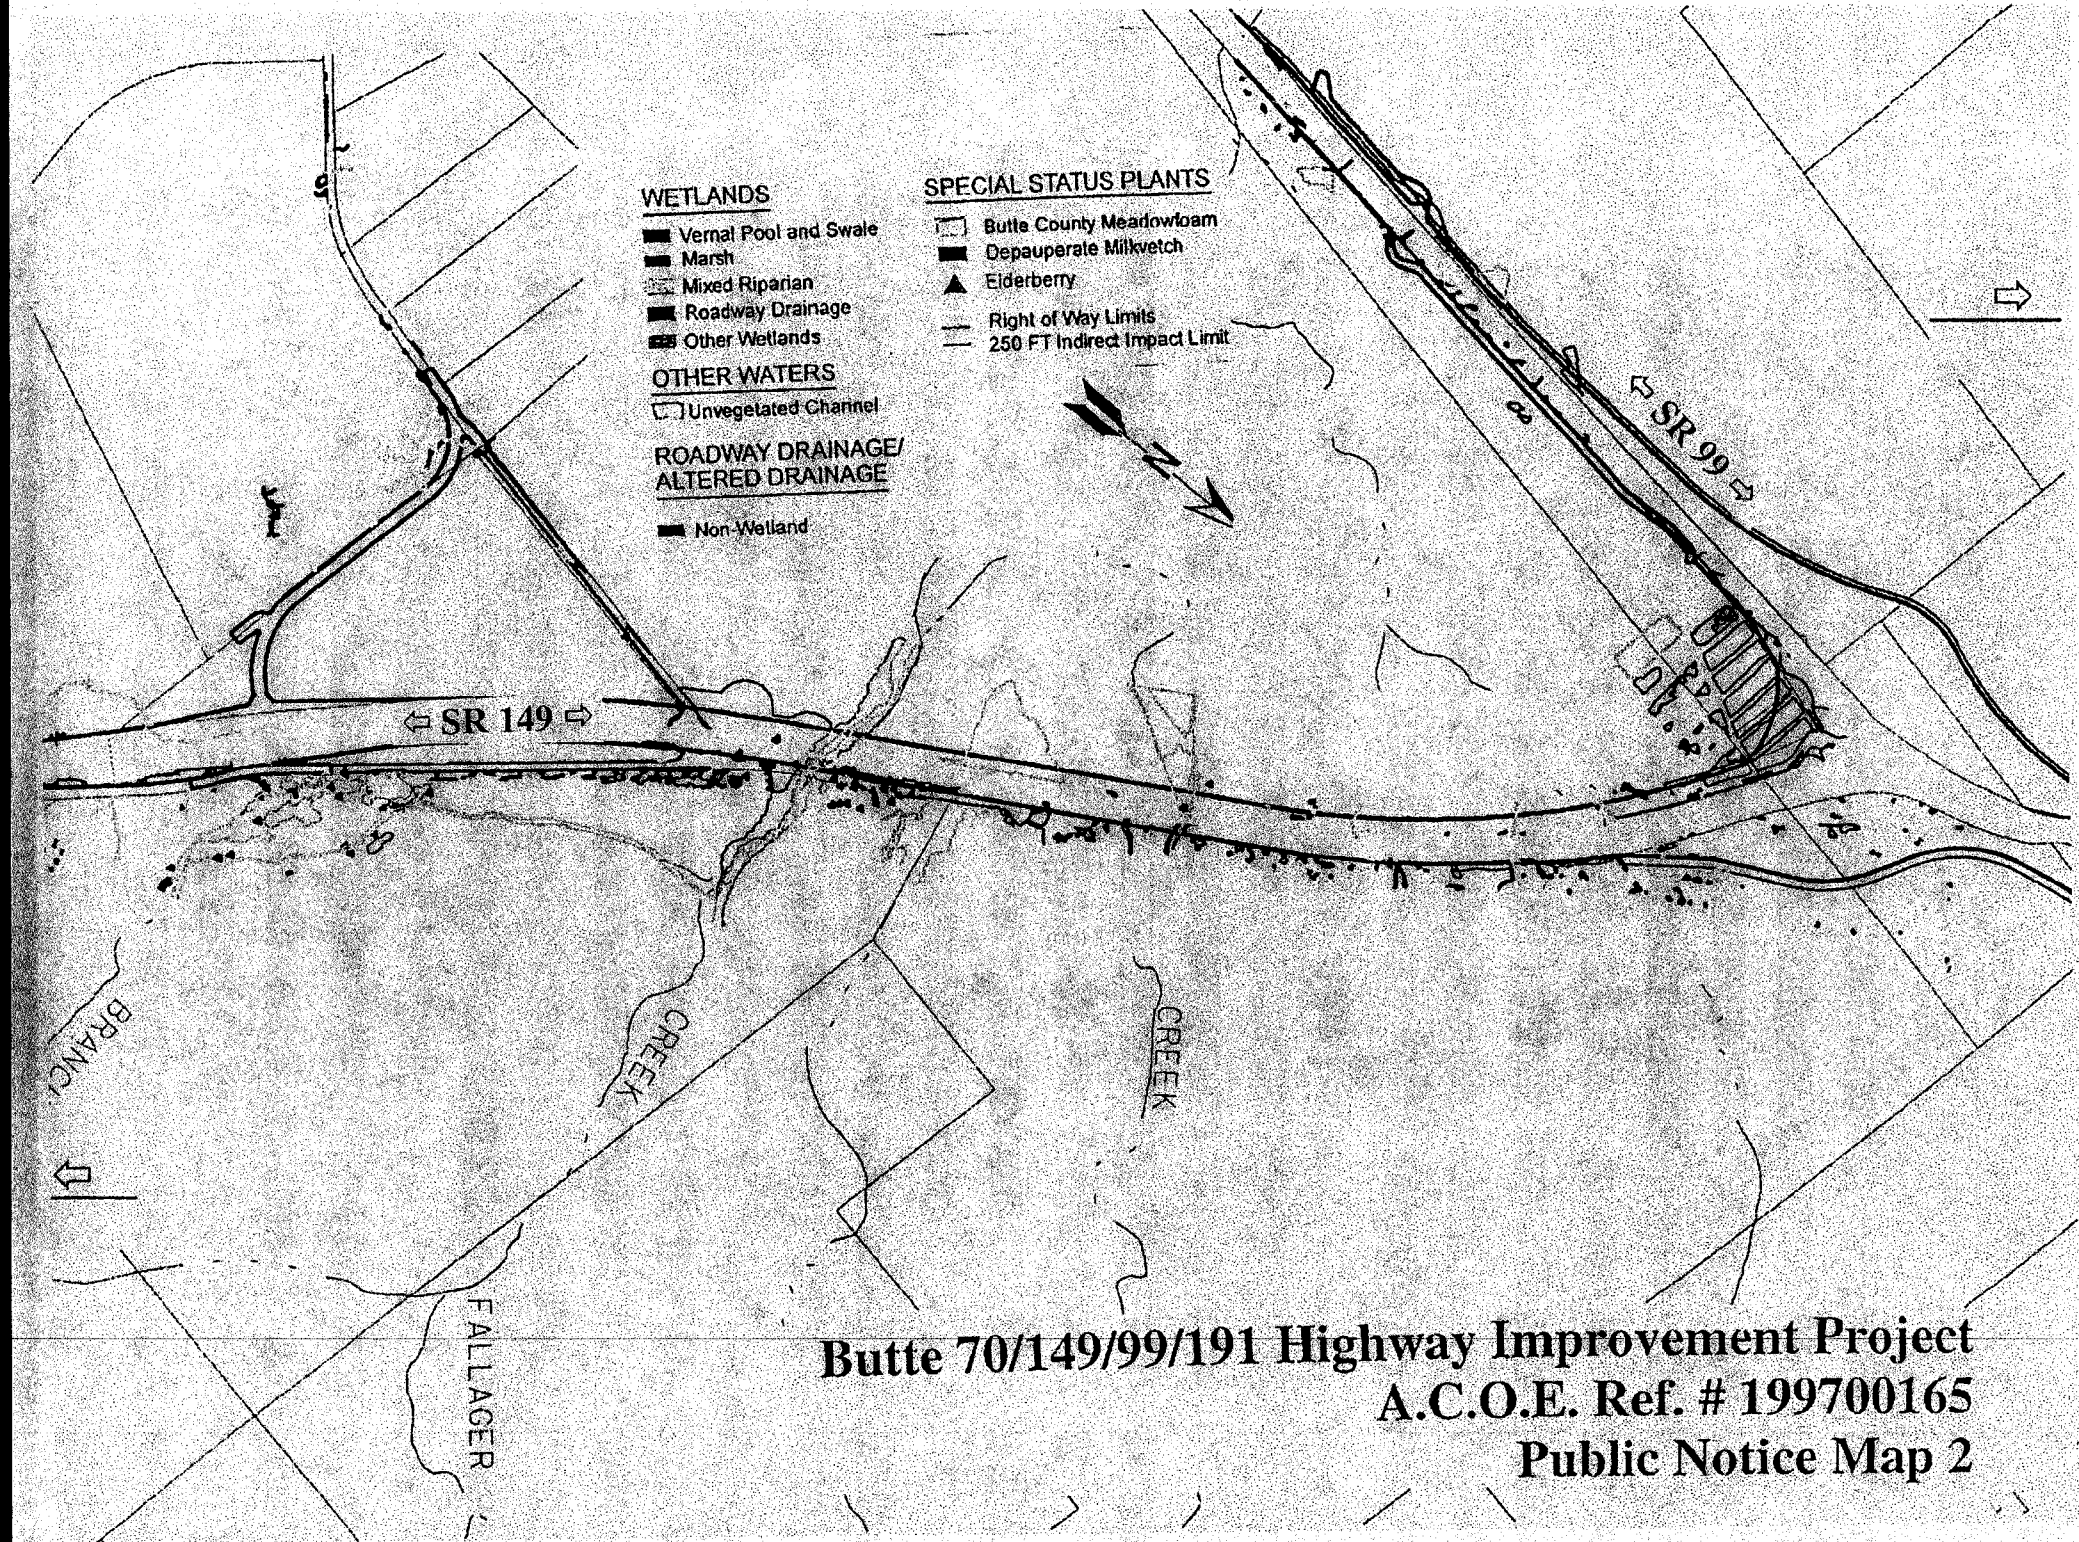

Butte 70/149/99/191 Highway Improvement Project
A.C.O.E. Ref. # 199700165
Public Notice Map 2

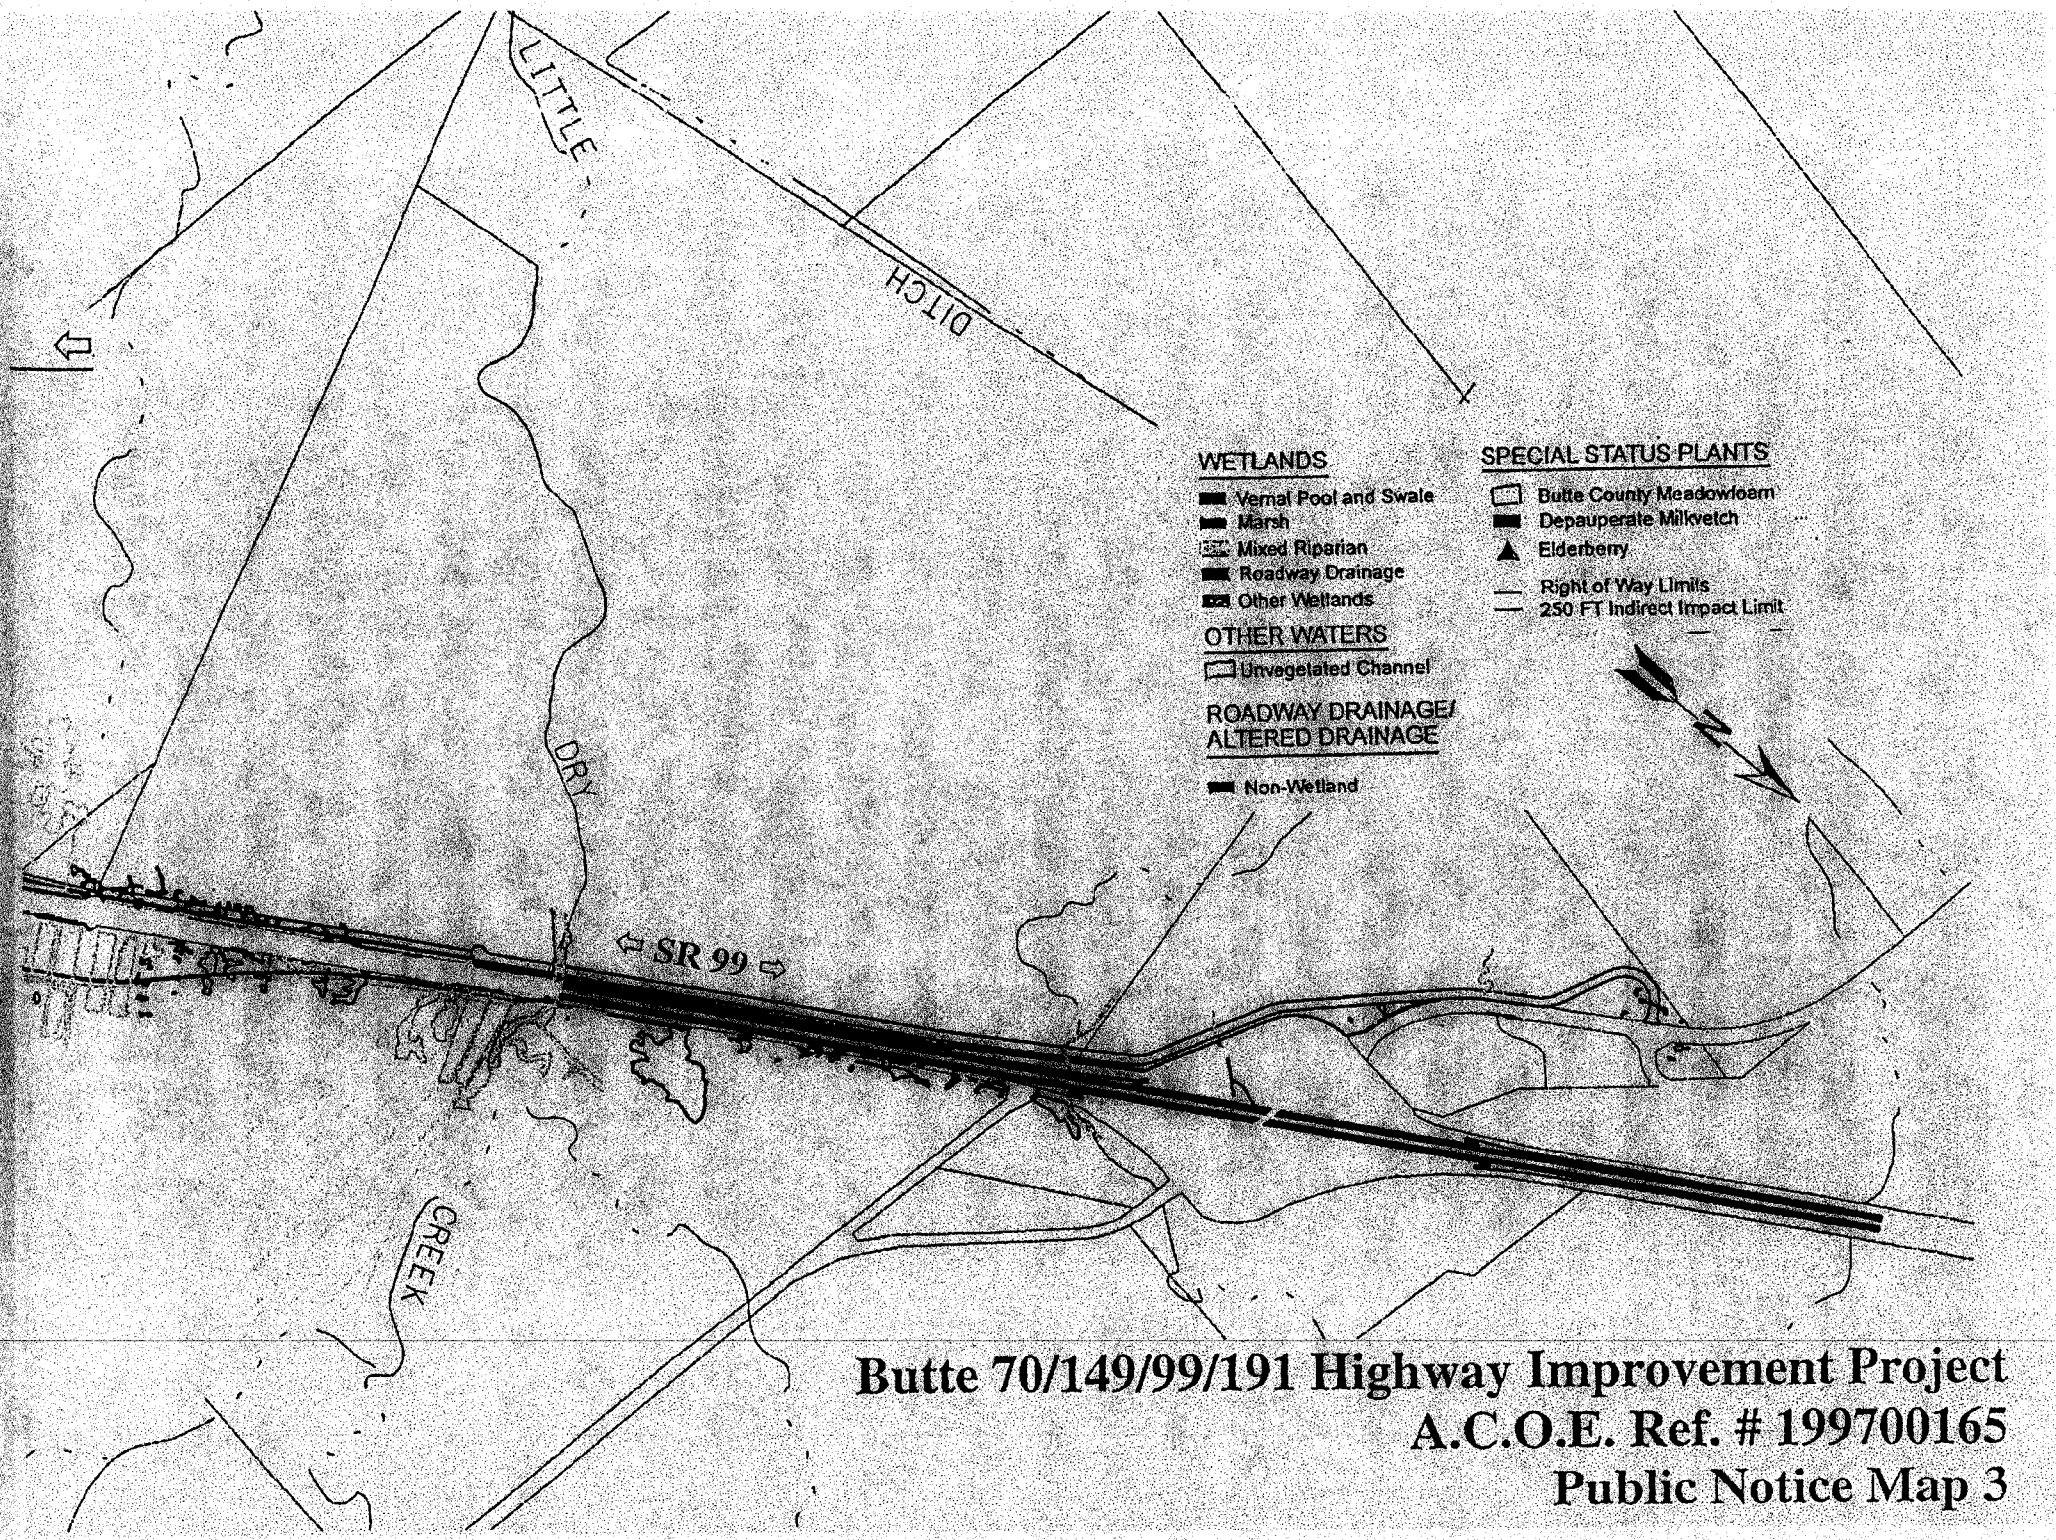

Butte 70/149/99/191 Highway Improvement Project
A.C.O.E. Ref. # 199700165
Public Notice Map 3