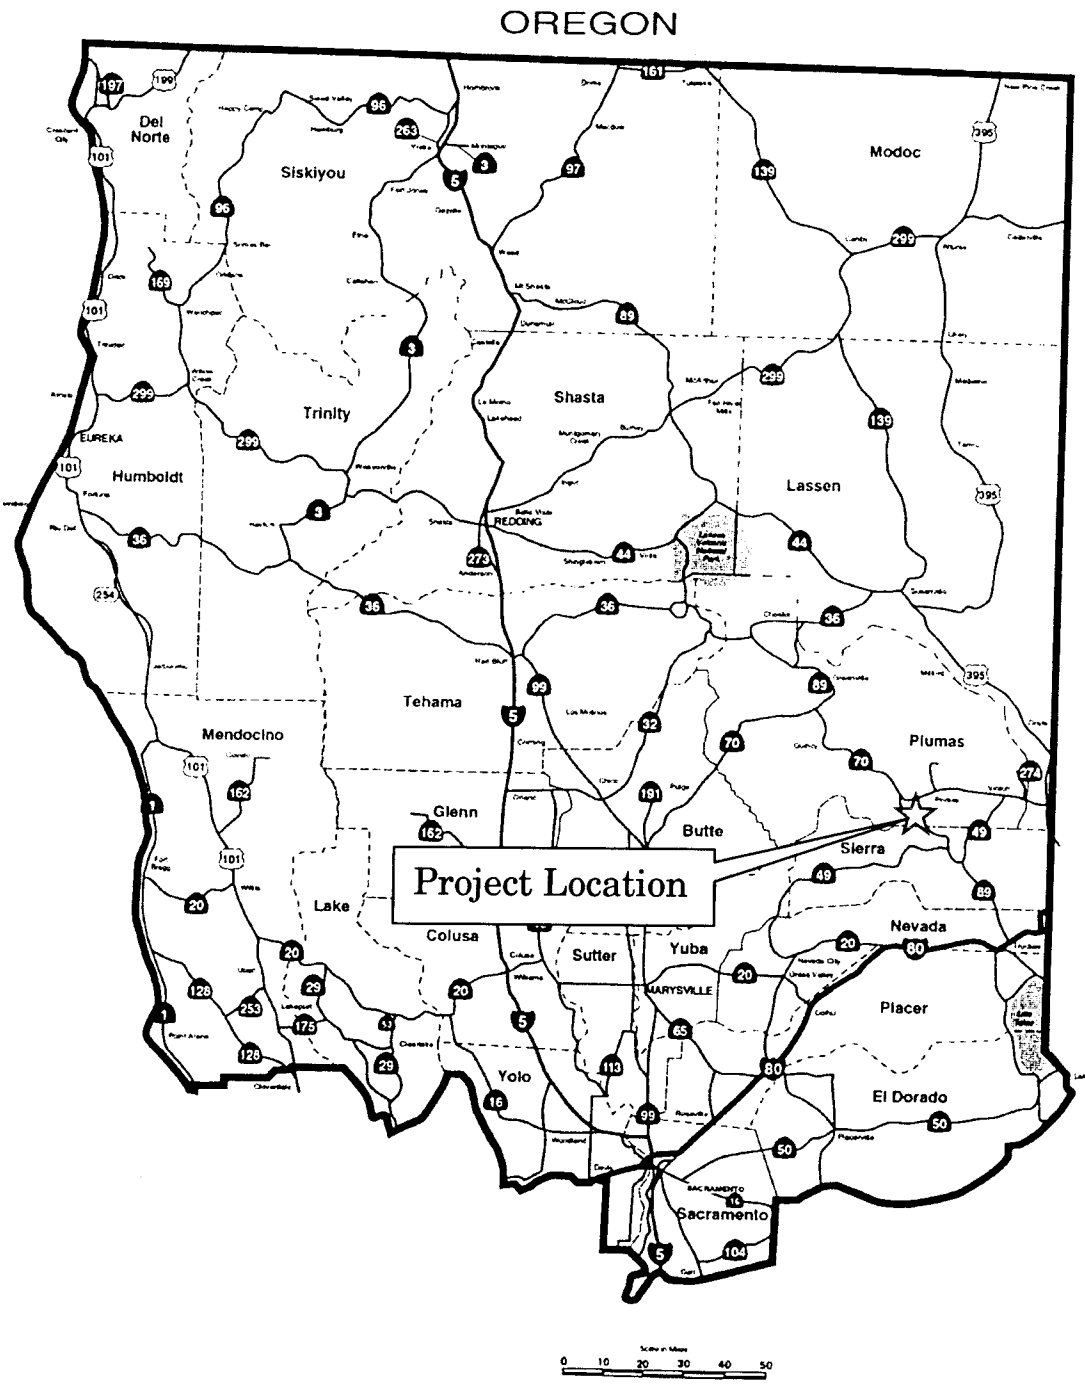

Exhibit 1.
PROJECT LOCATION
State Route 89, Plumas County
(PM 3.2/3.6)

State of California
Department of Transportation

Project # 02-172-344200

N

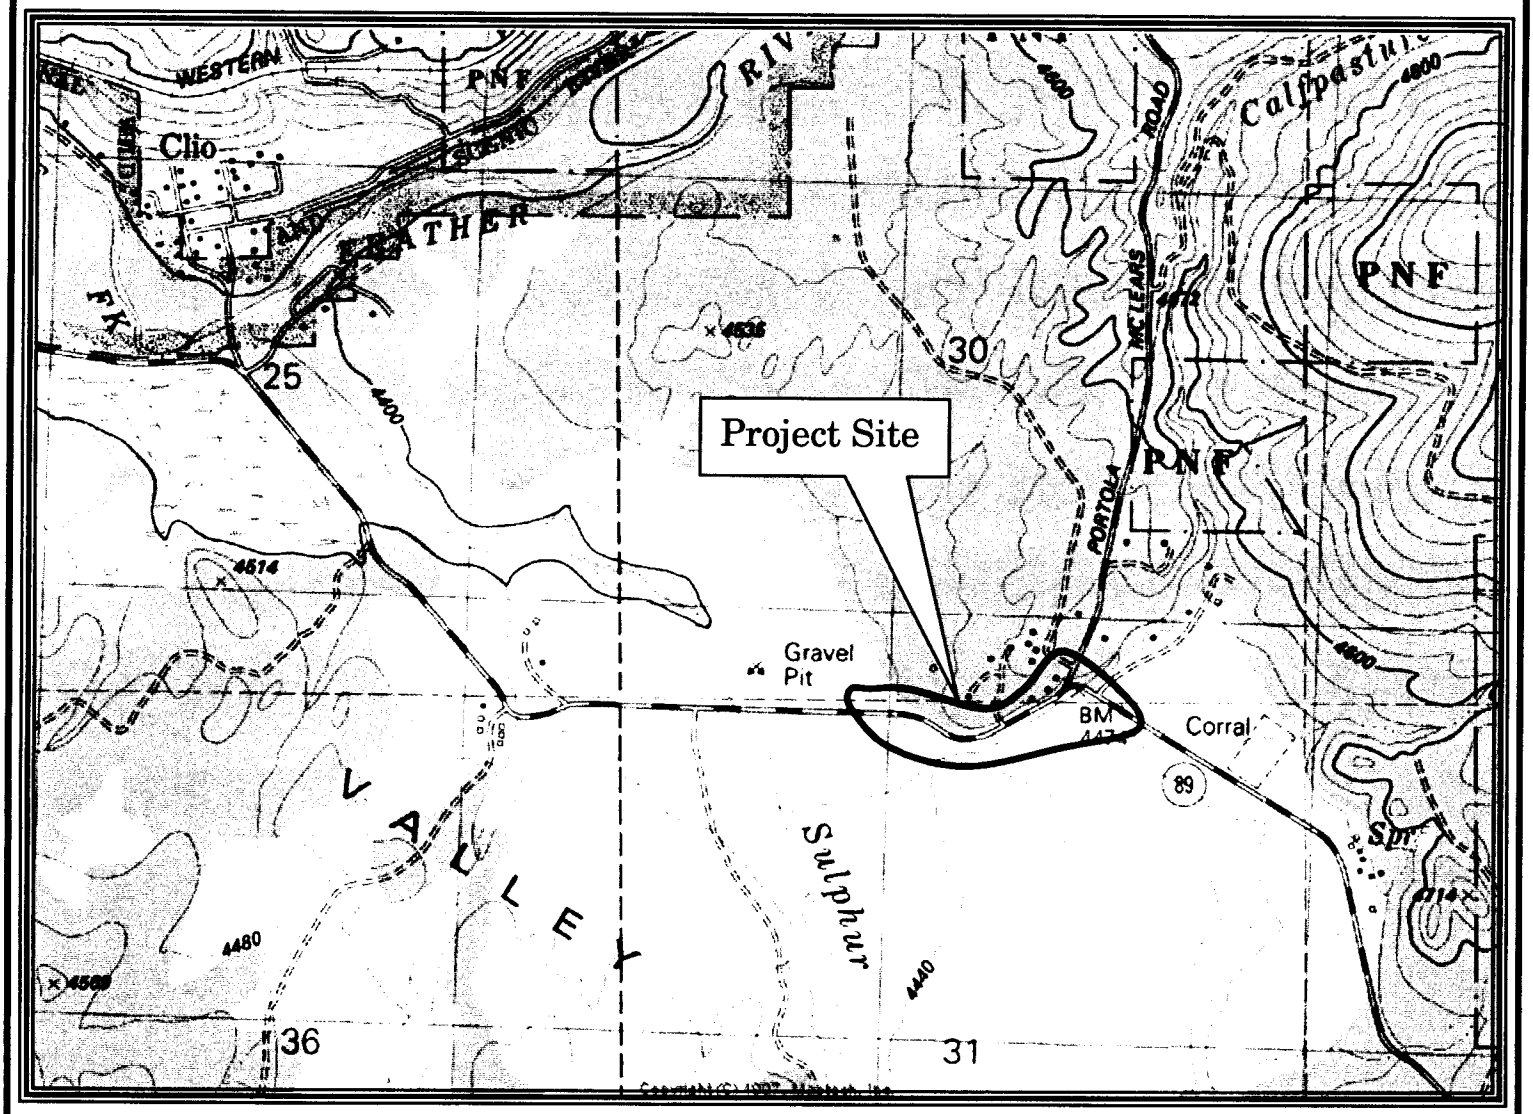

Exhibit 2.
PROJECT SITE
State Route 89, Plumas County
(PM 2.7/3.2)

Source map, USGS Clio 7.5 minute quad.

State of California, Department of Transportation

Project # 02-172-327600

SCALE 1:18 000

N

Caltrans

SAFETY & OPERATIONAL IMPROVEMENTS ON SR89 AT AND NEAR COUNTY ROAD A-15
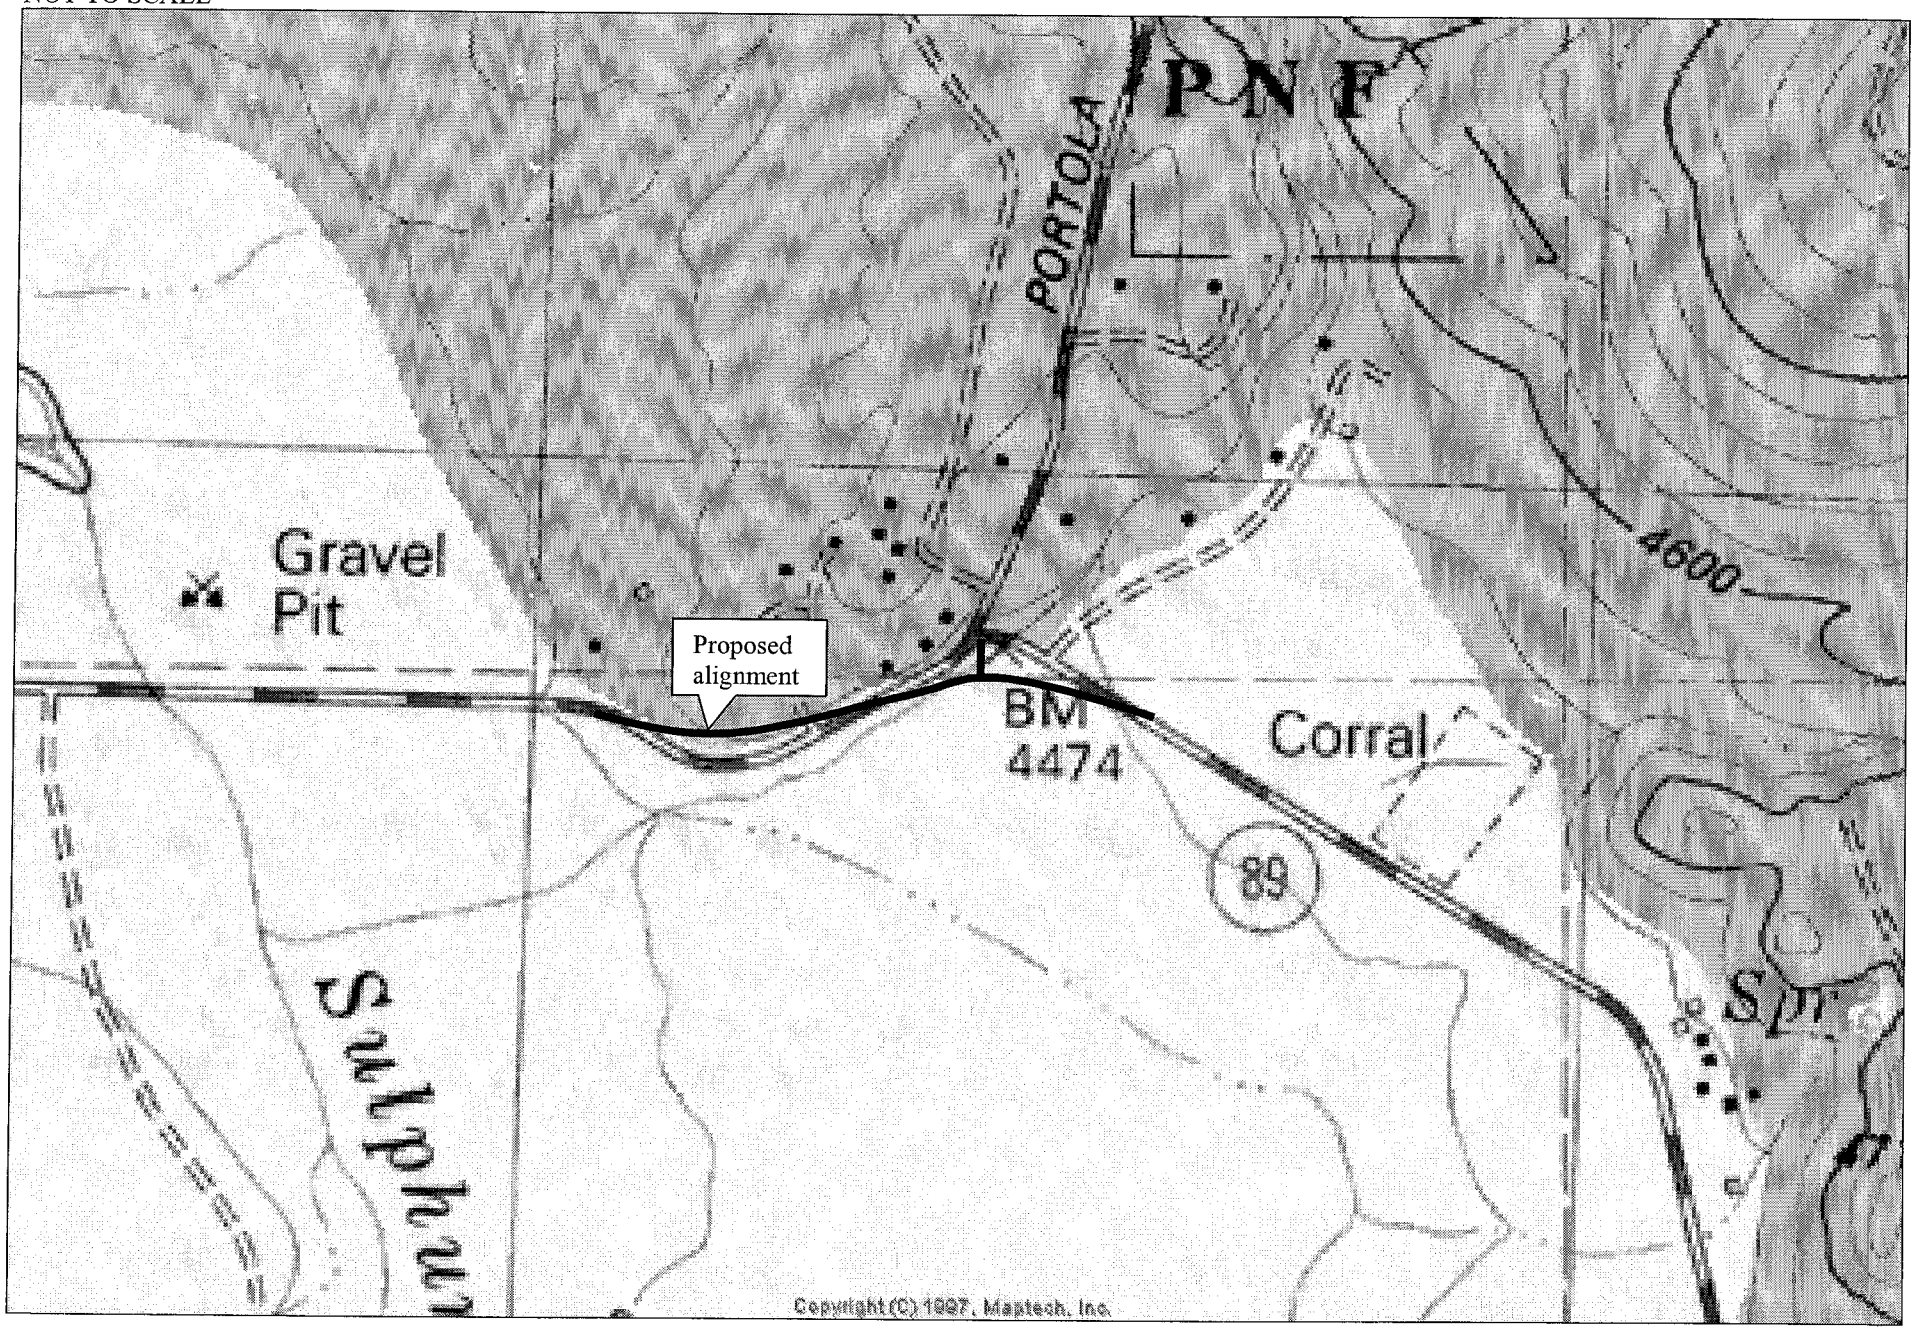
NOT TO SCALE