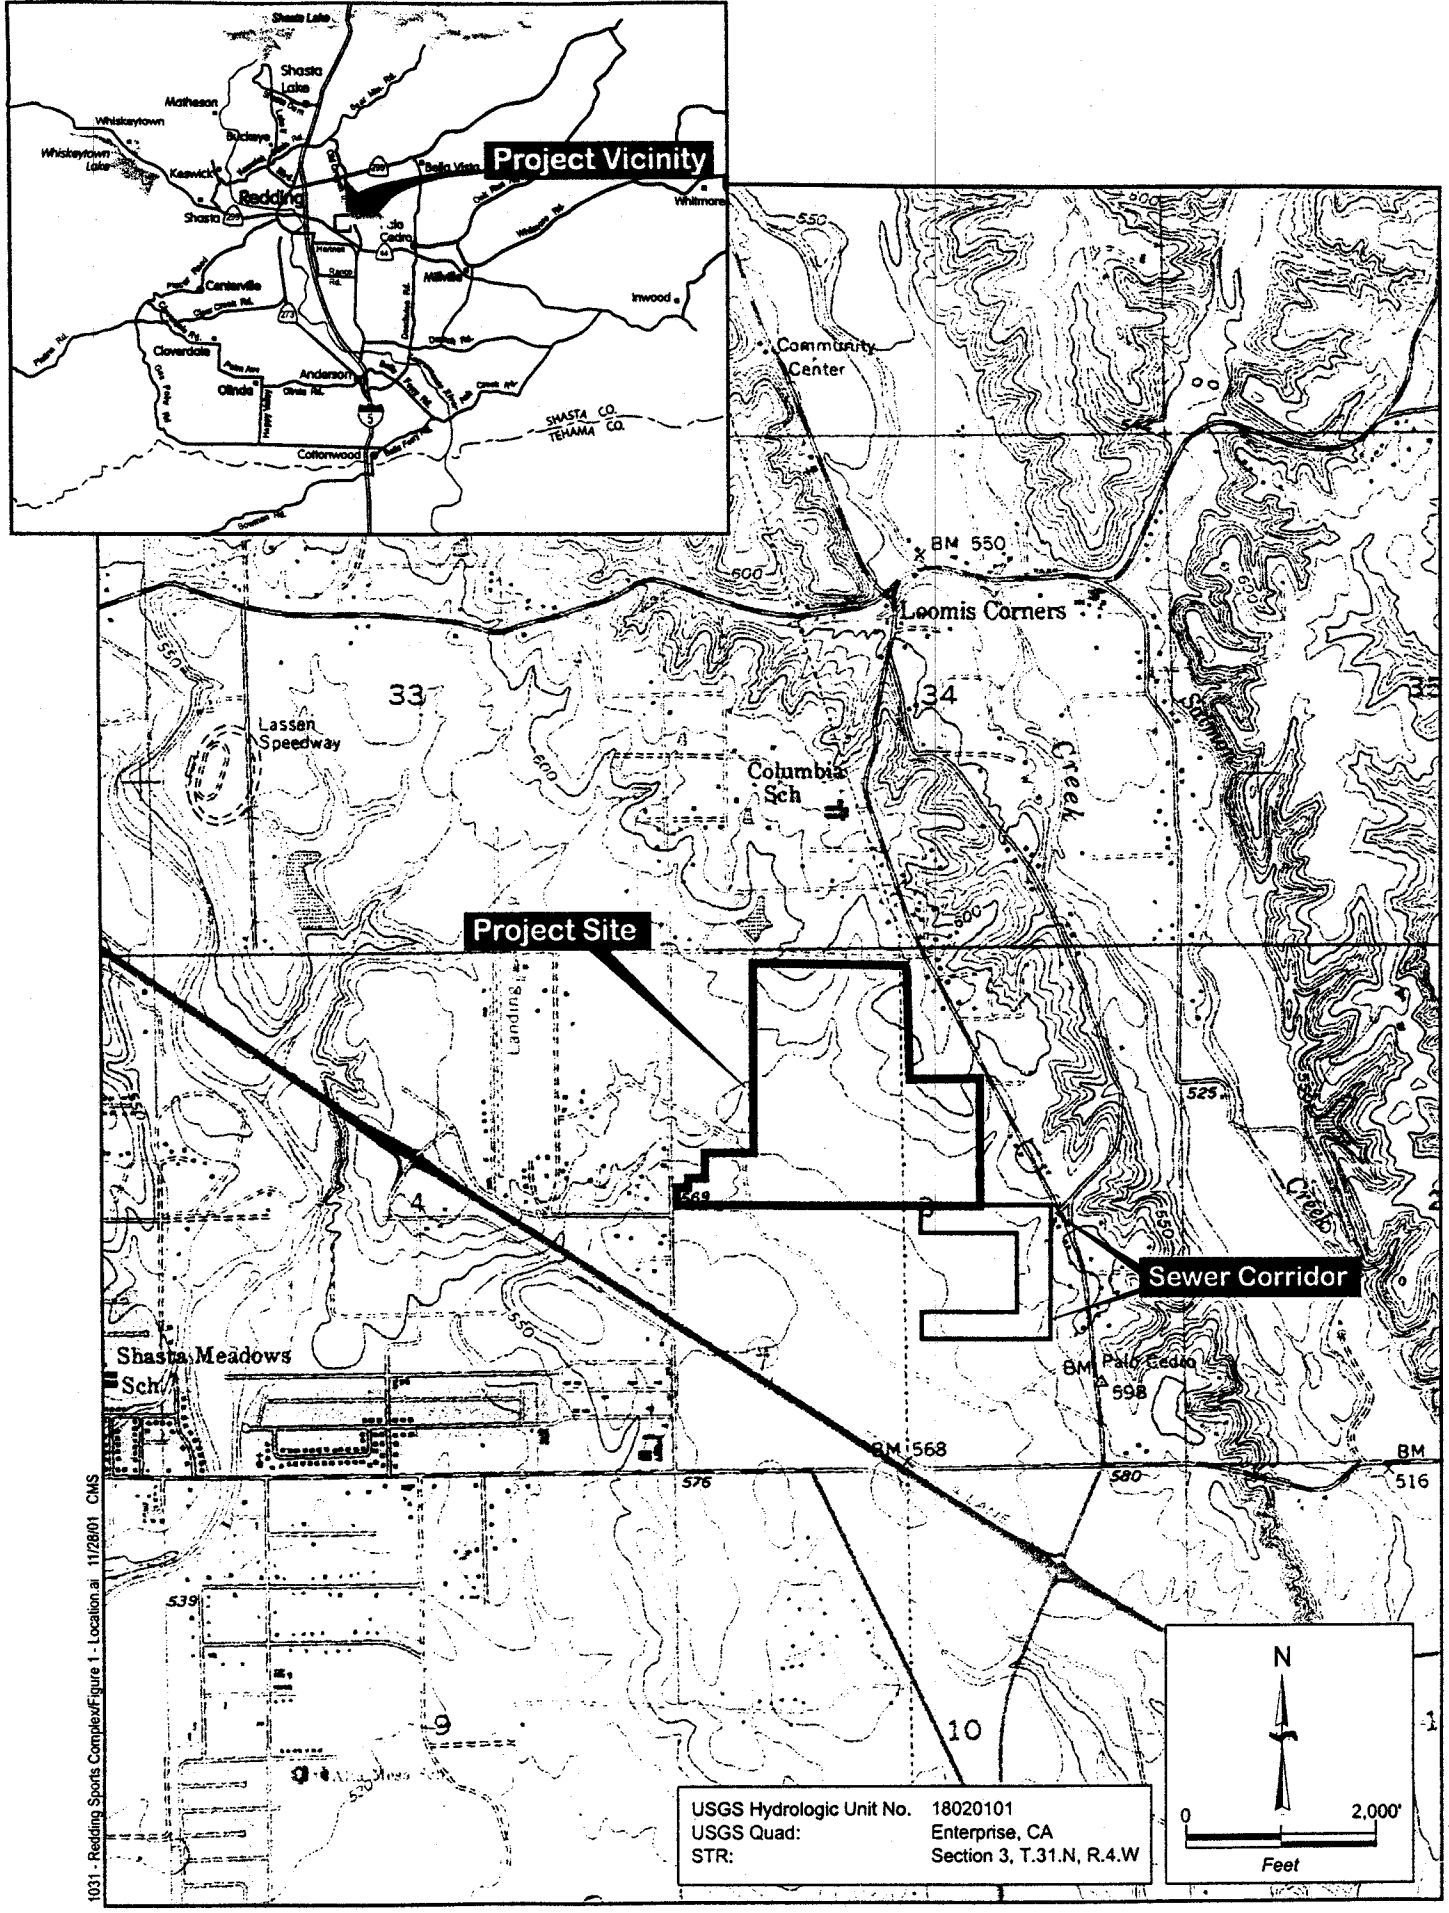

FIGURE 1: Project Site and Vicinity

City of Redding Sports Complex

PN 200000630

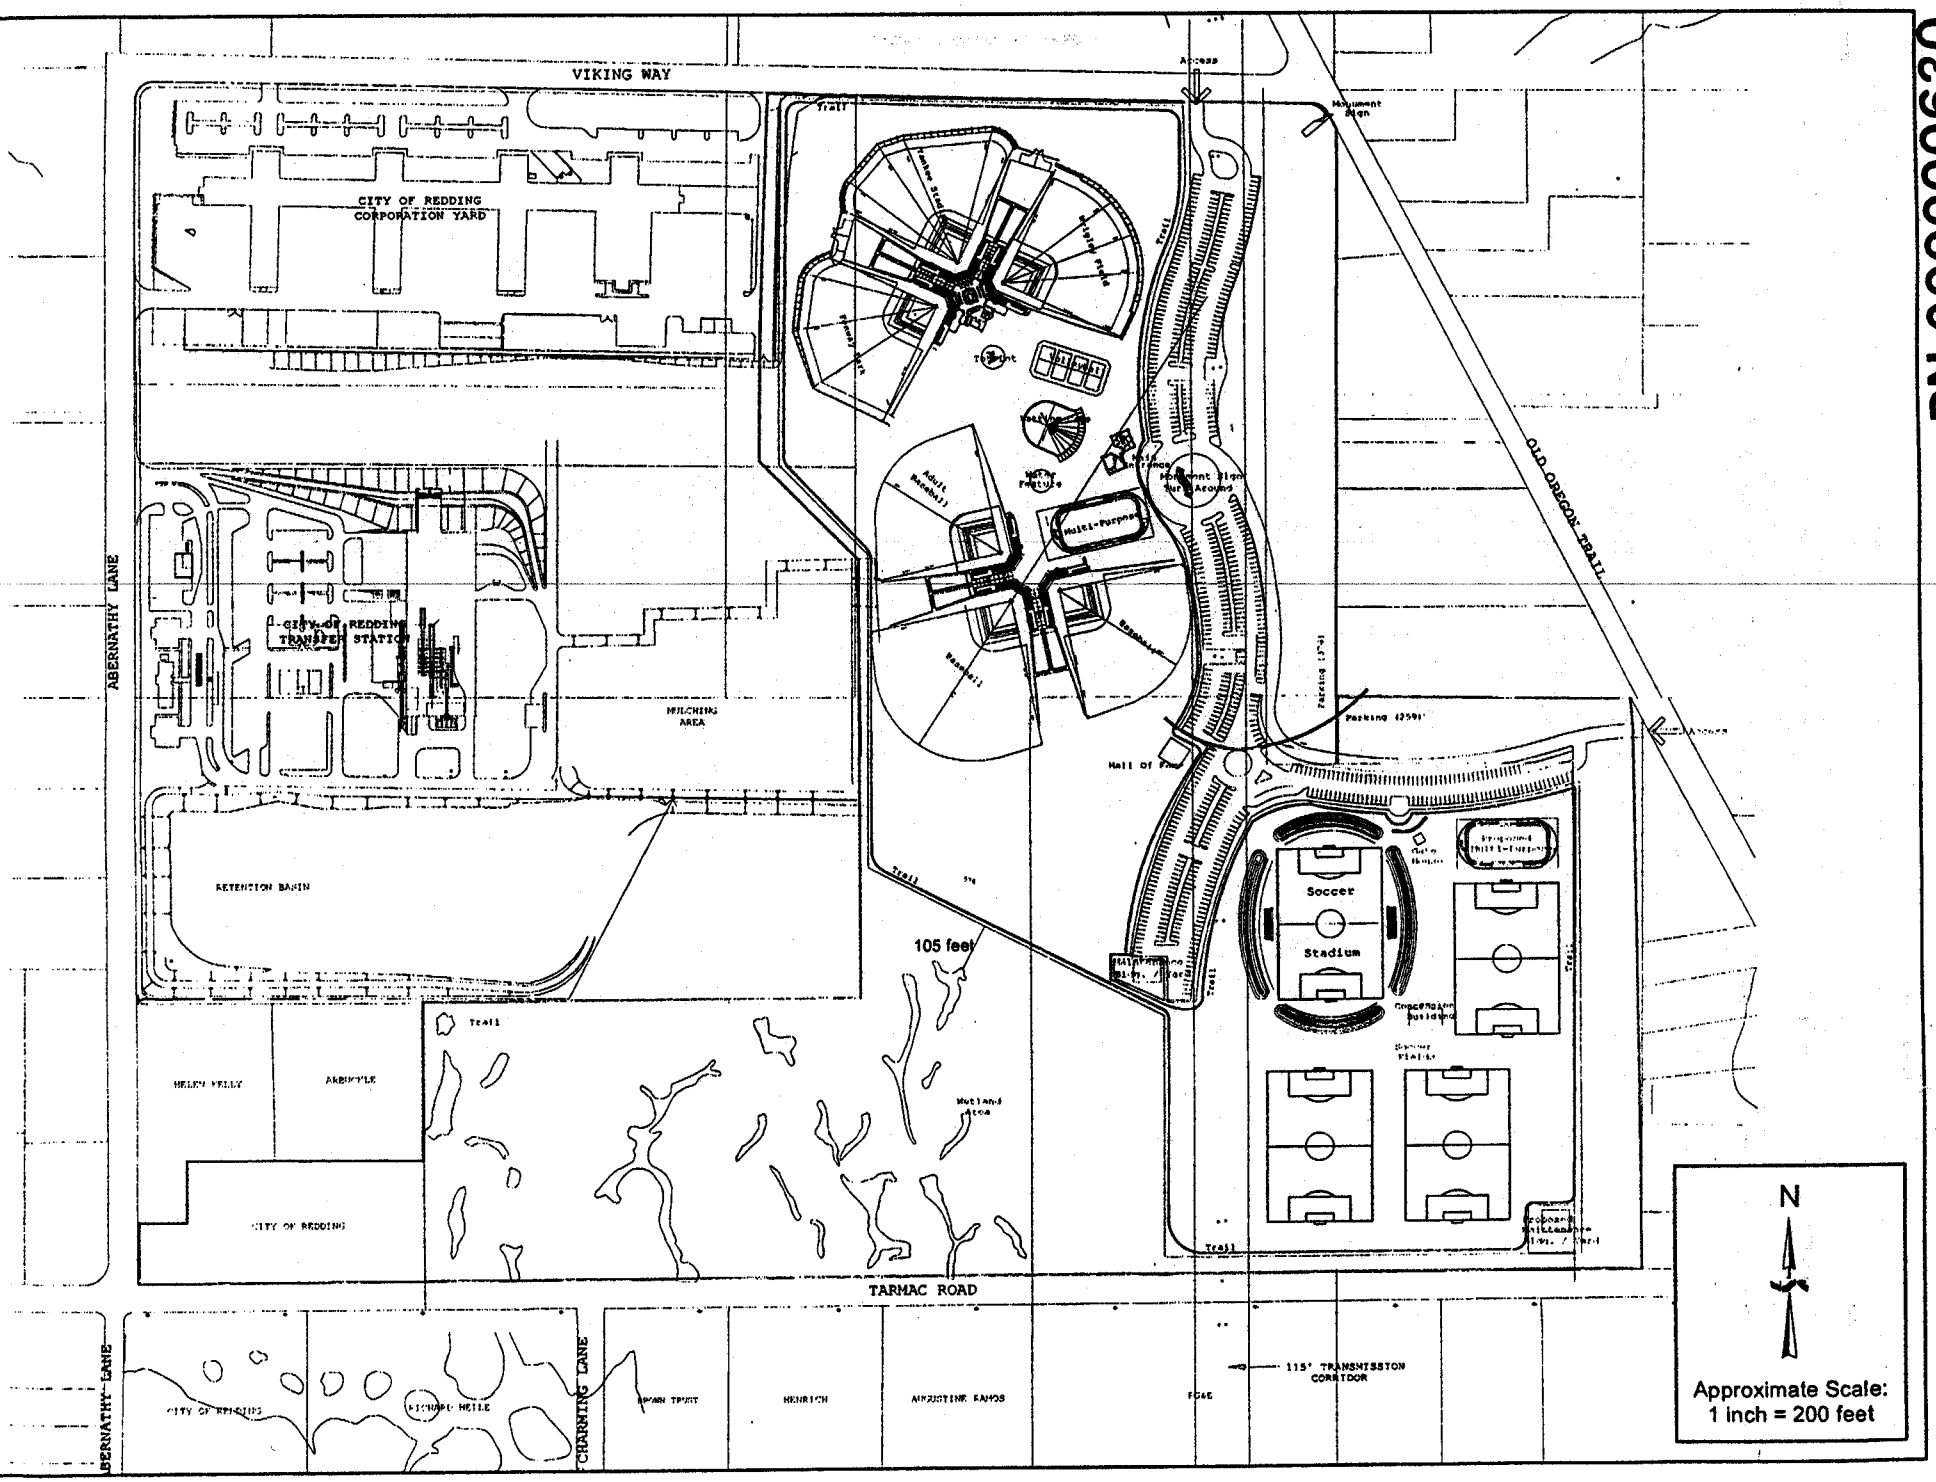

PN 20000630

Figure 2: Preliminary Site Layout
City of Redding Sports Complex

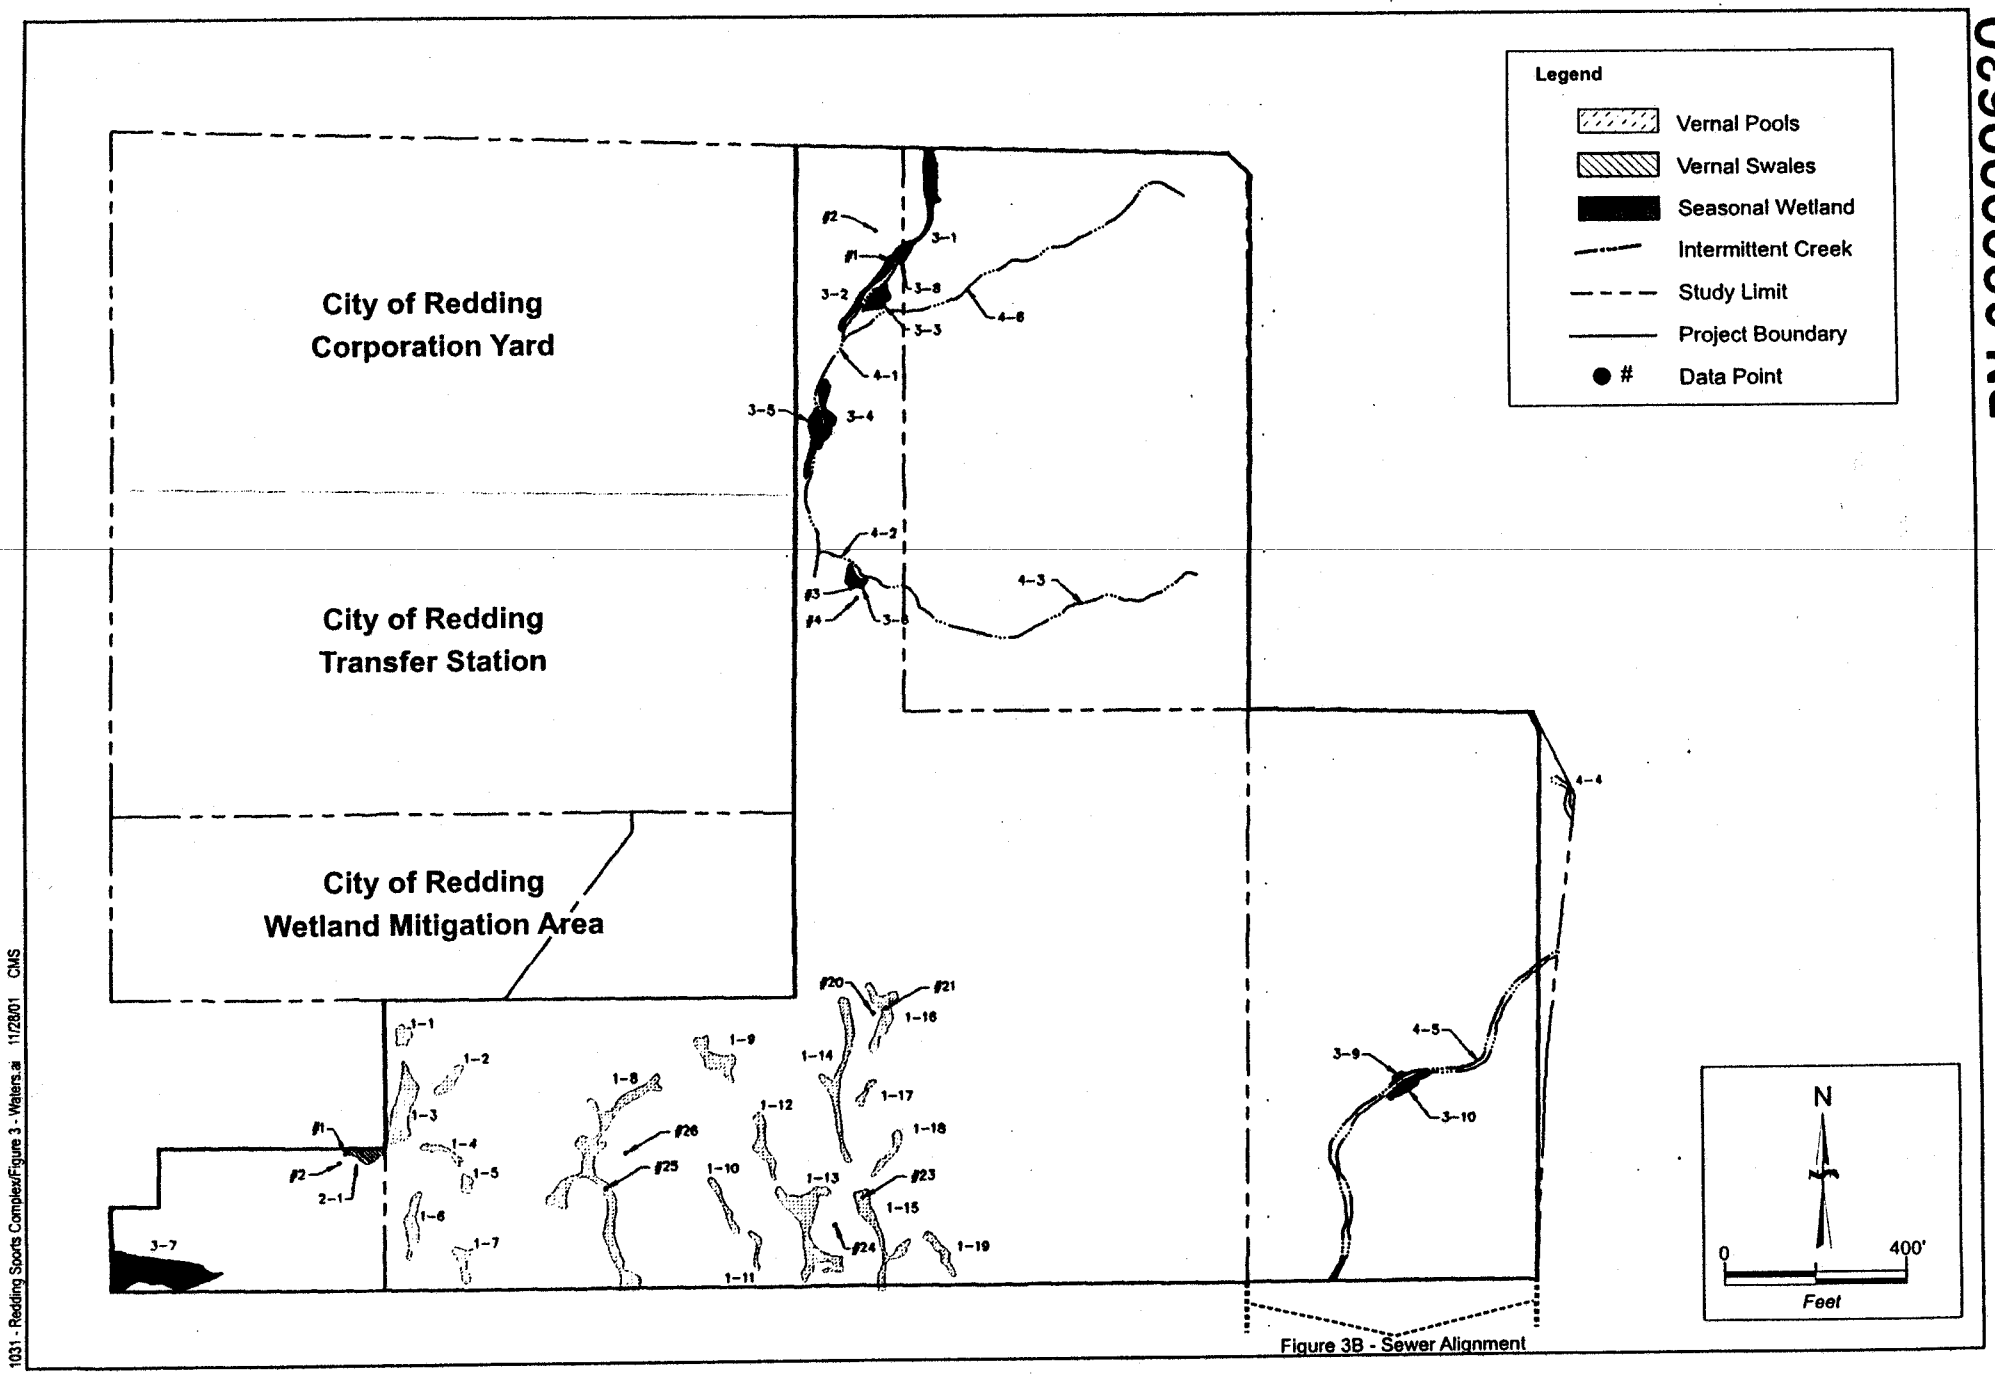

PN 20000630

FIGURE 3 Jurisdictional Boundaries of Waters of the U.S.

City of Redding Sports Complex

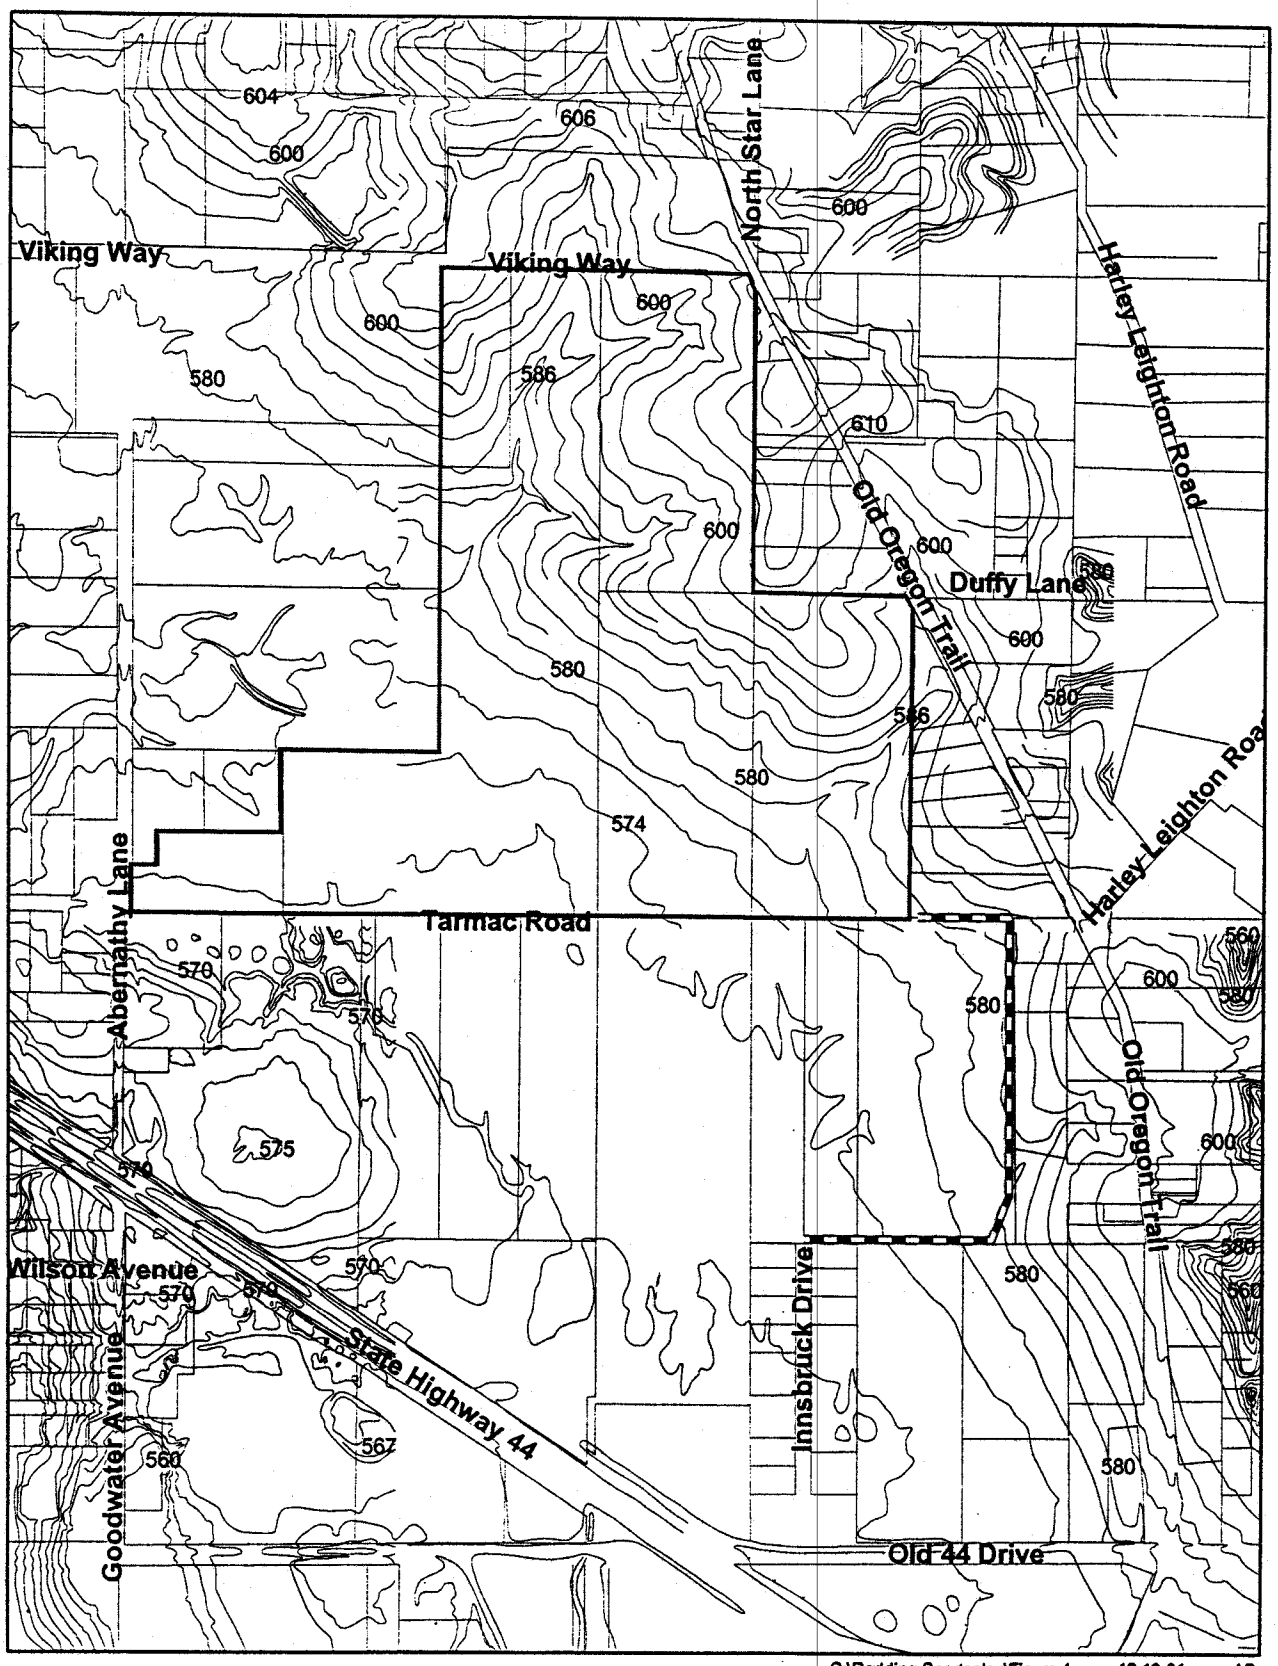

C:\Redding Sportsplex\Figure 4 12-10-01 AB

N

Sports Compled Project Area

Proposed Sewer Alignment

Approximate Scale: 1 inch = 370 feet

Figure 4: Site Topography
City of Redding Sports Complex

PN 200000630