PUBLIC NOTICE # 200000664

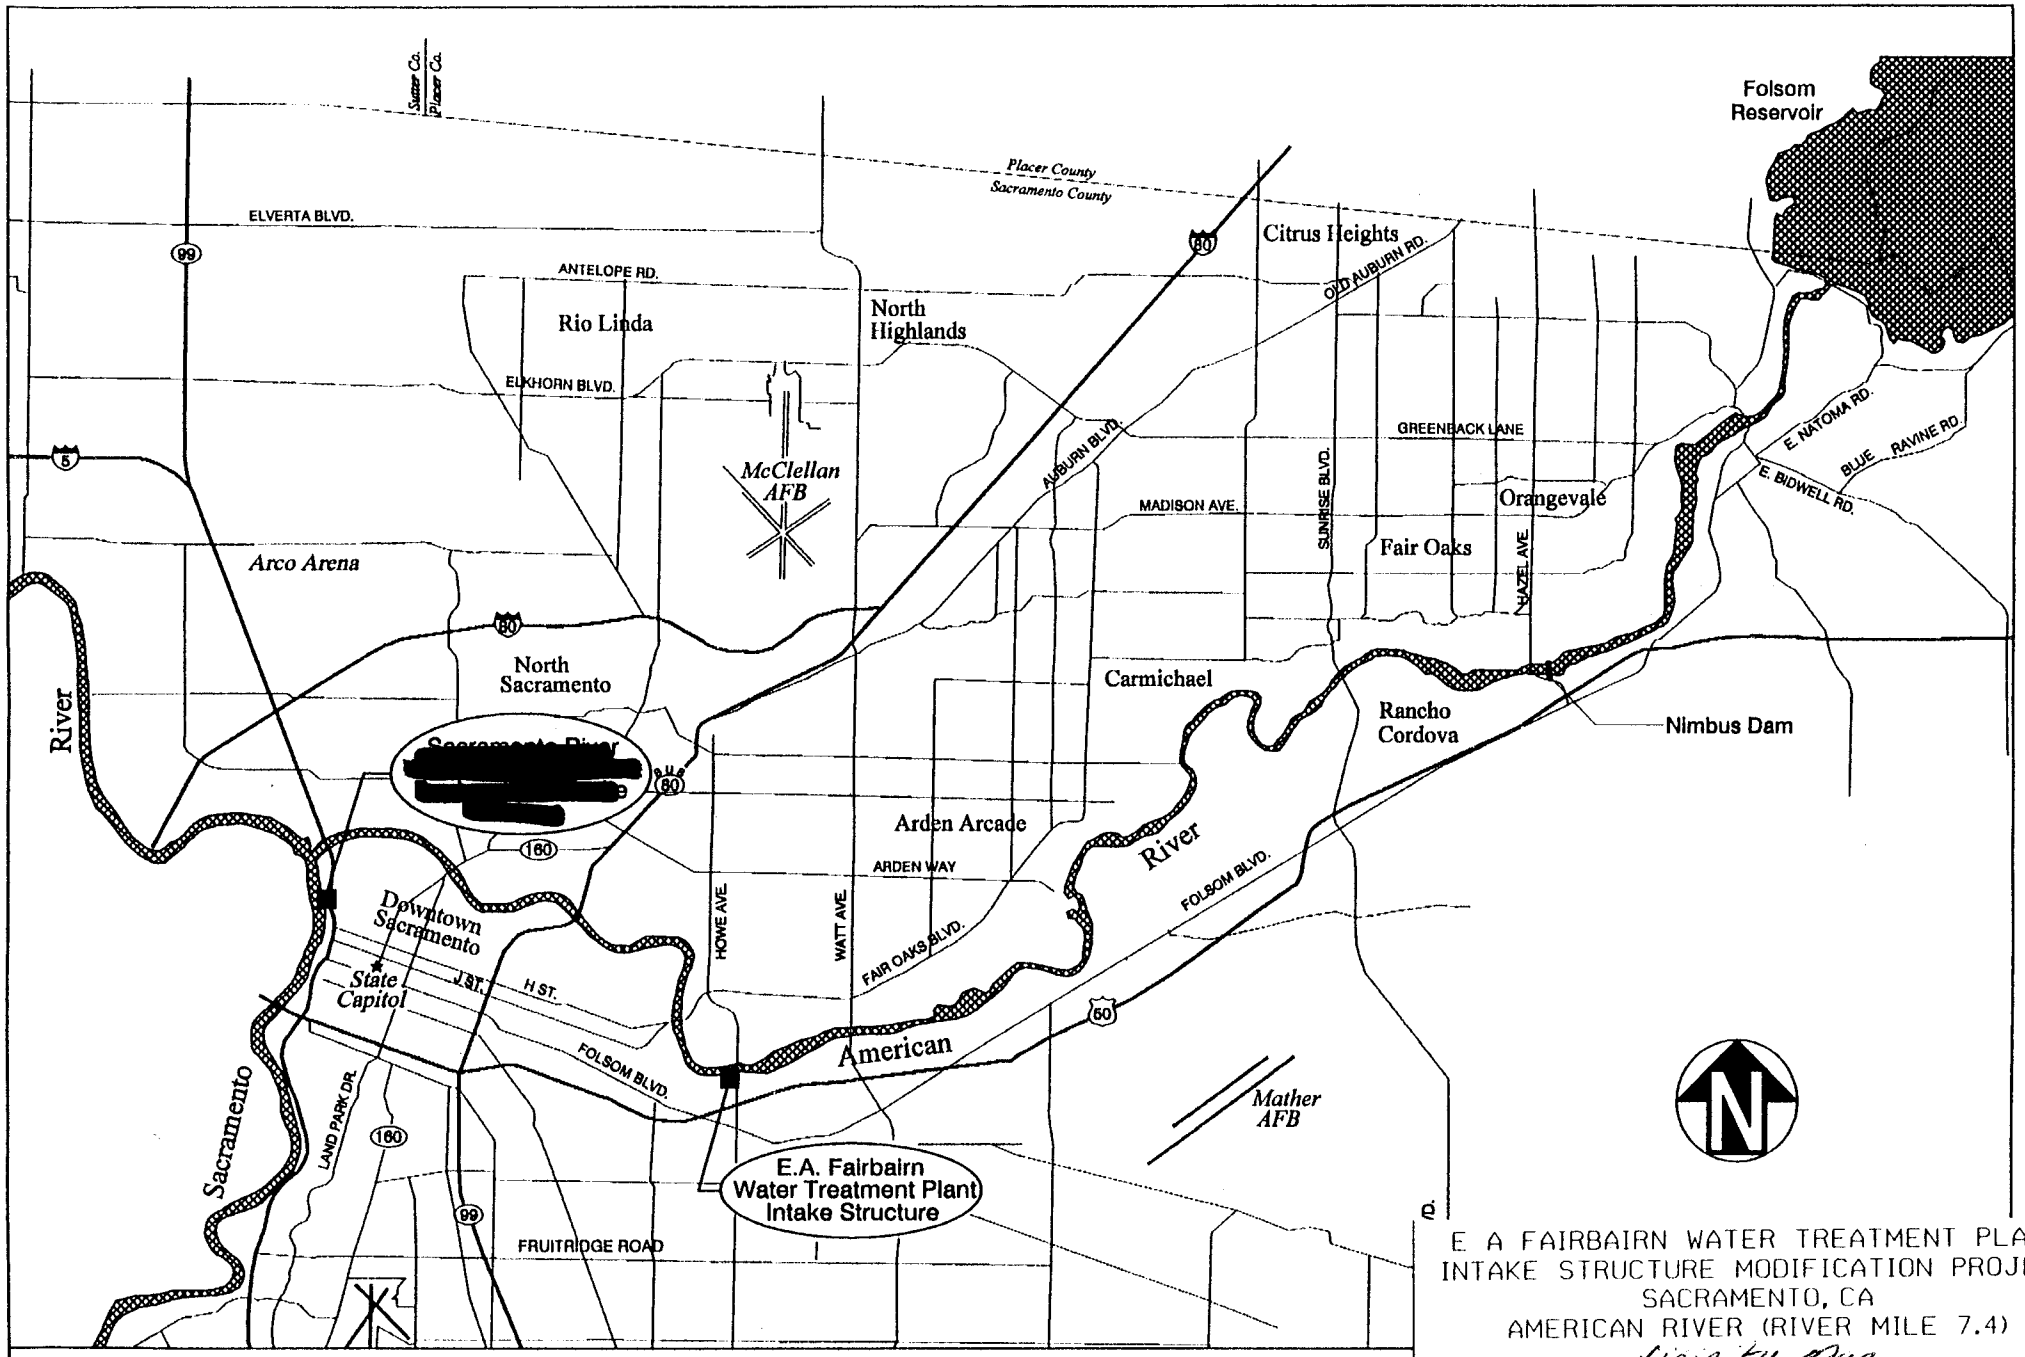


**Figure 1.1 Location of Sacramento Fish Screen Replacement Project Sites**

E A FAIRBAIRN WATER TREATMENT PLANT
INTAKE STRUCTURE MODIFICATION PROJECT
SACRAMENTO, CA
AMERICAN RIVER (RIVER MILE 7.4)
Vicinity map

CITY OF SACRAMENTO
DEPARTMENT OF UTILITIES
1395 35th AVENUE
SACRAMENTO, CALIFORNIA 95822
916-264-1426

10/20/00

# PUBLIC NOTICE # 200000664

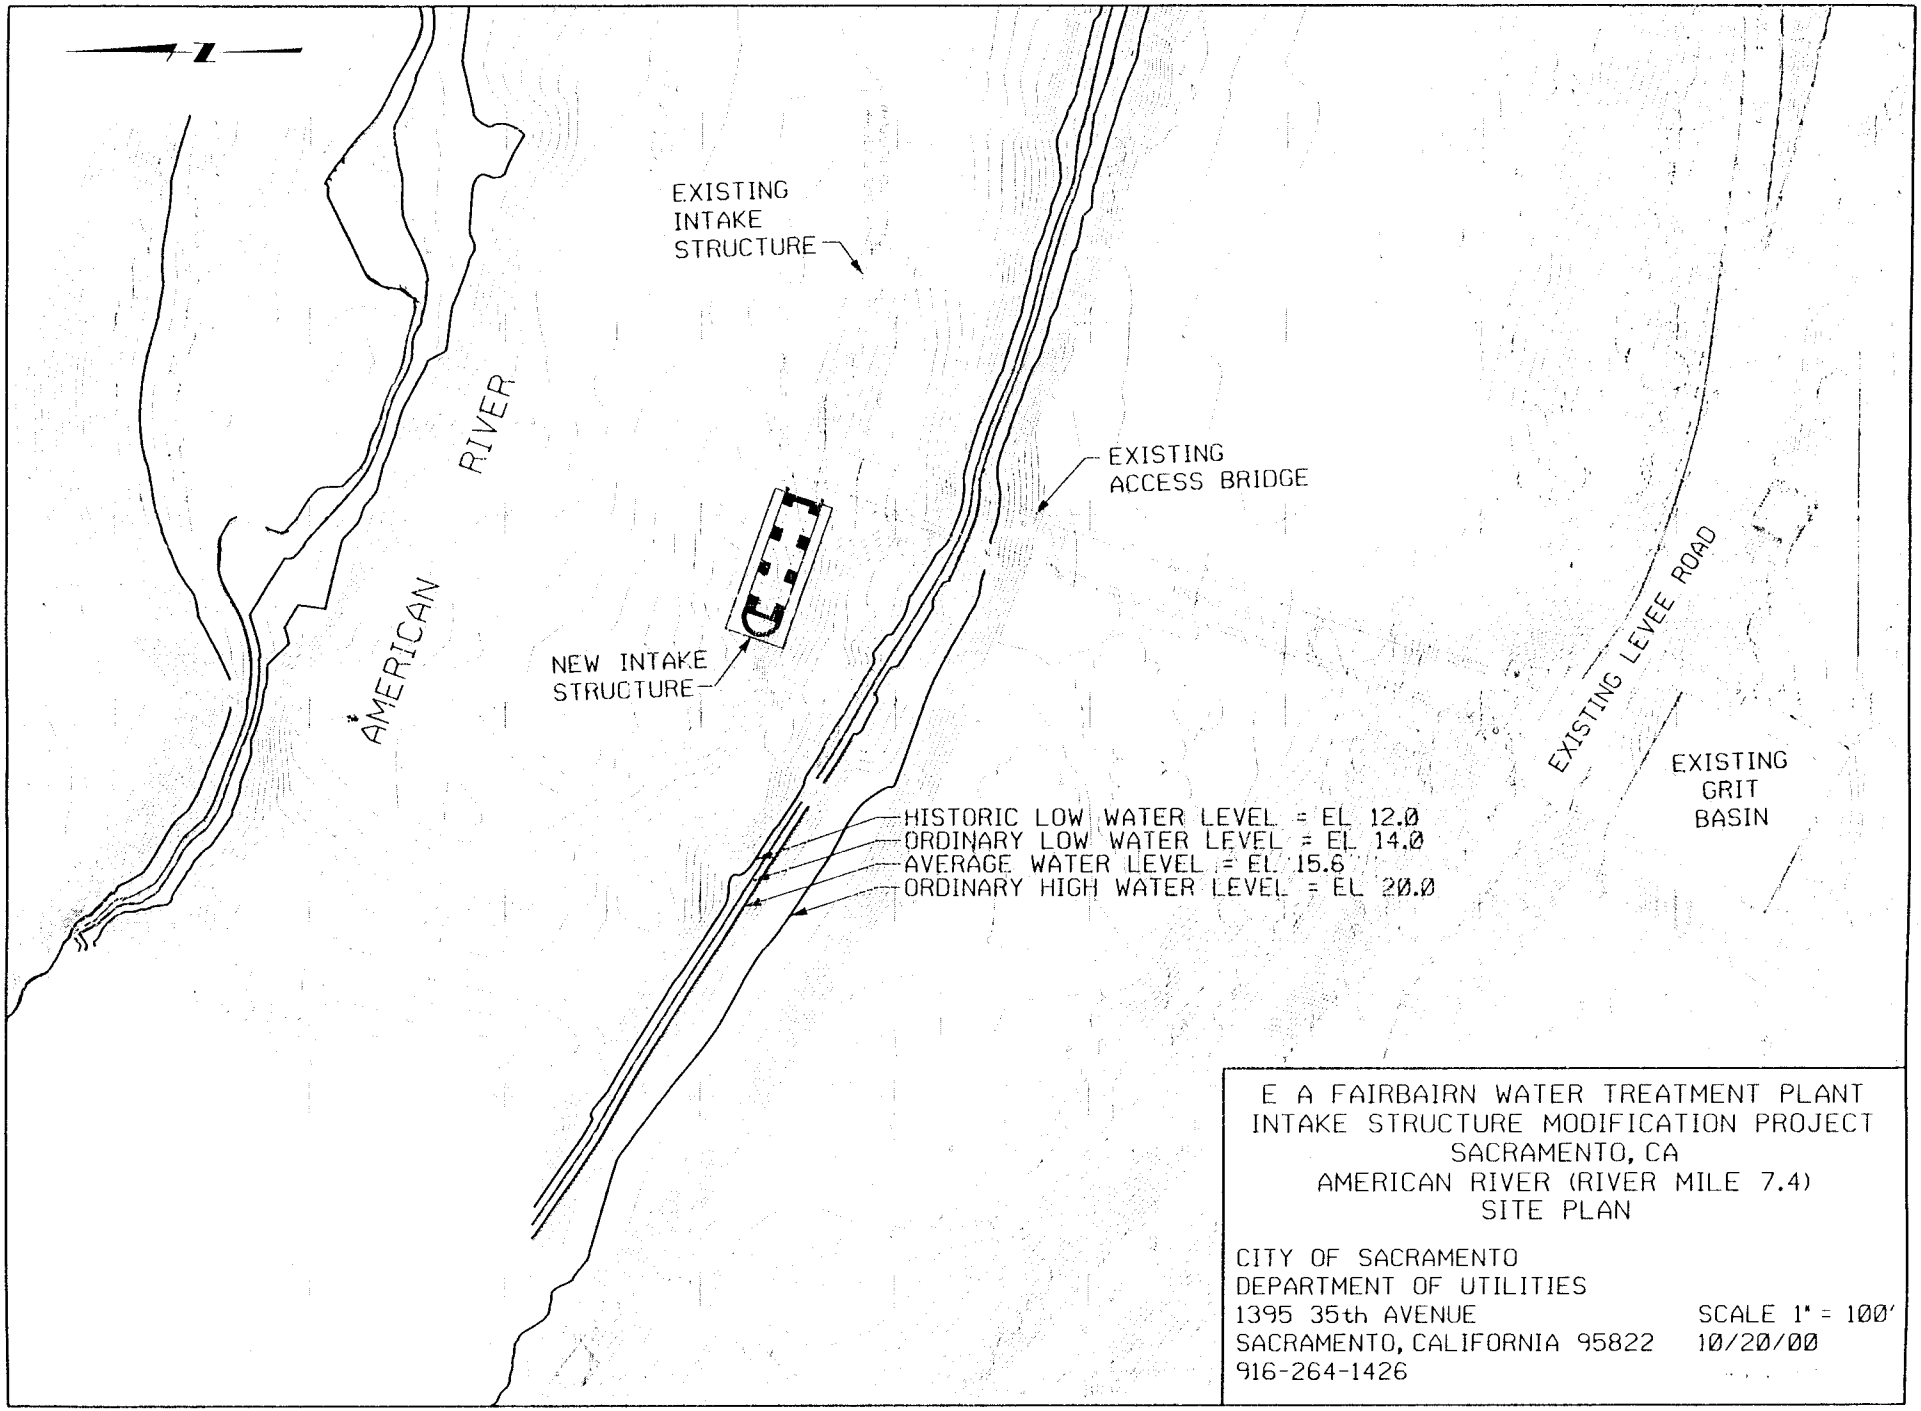

# PUBLIC NOTICE # 200000664

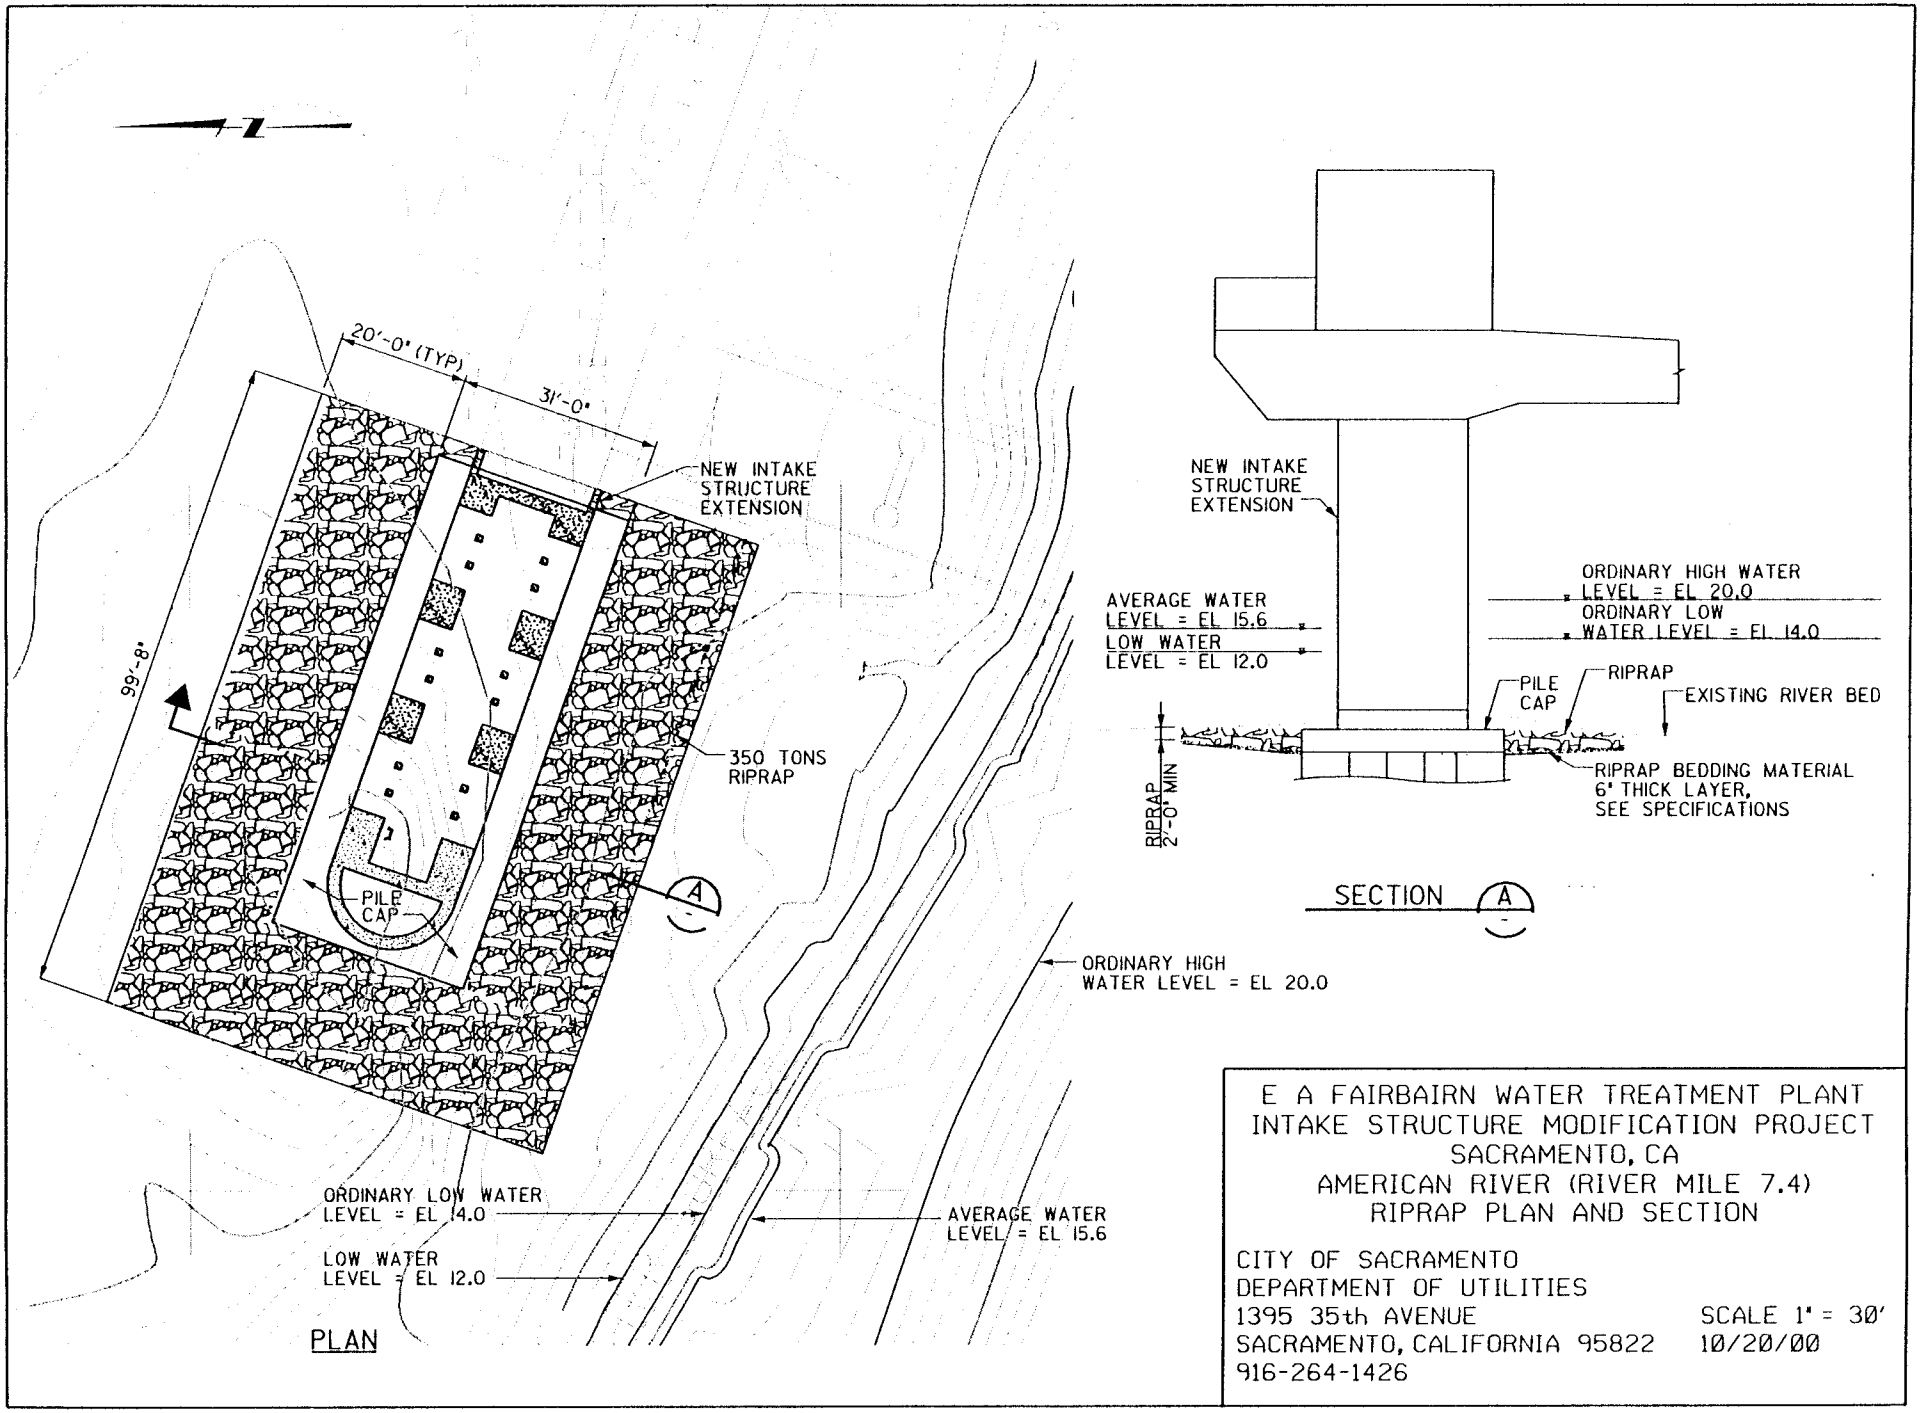

# PUBLIC NOTICE # 200000664

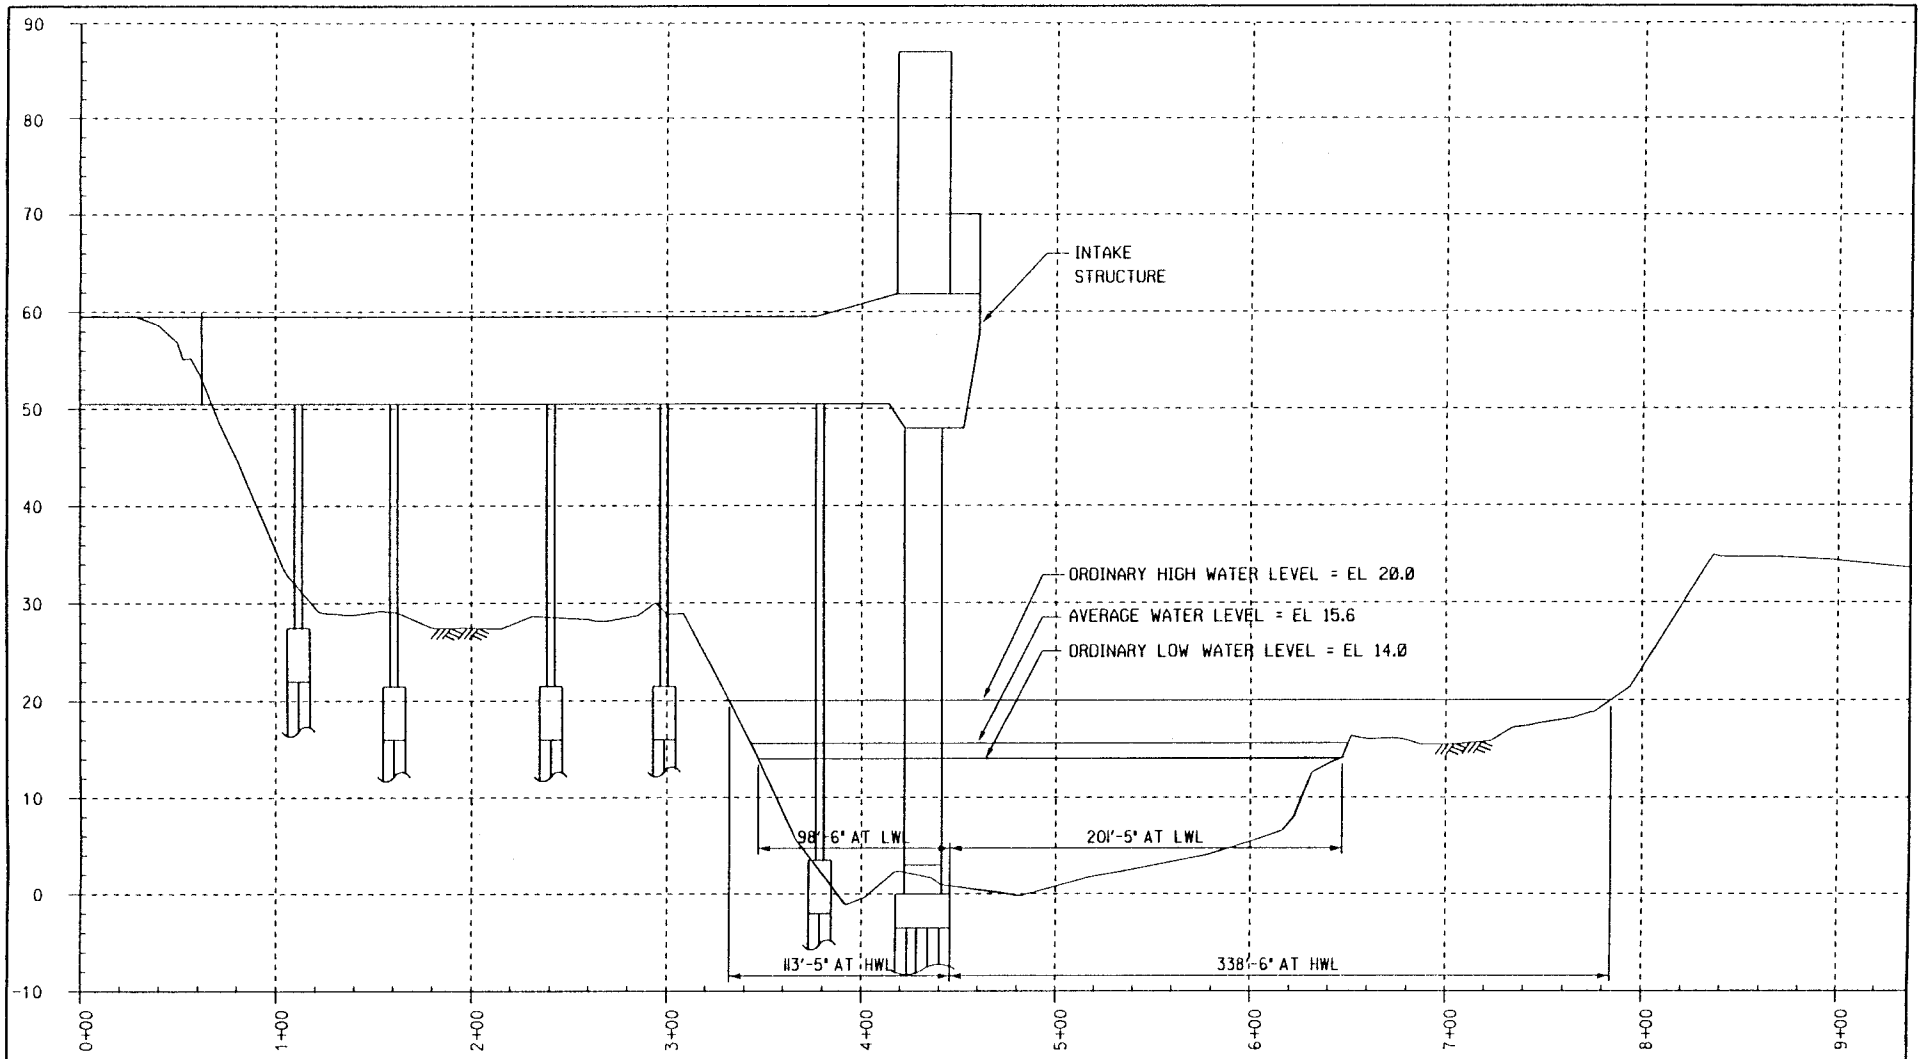


SECTION THROUGH BRIDGE CENTERLINE, OFFSET = 0

SCALE: HORIZONTAL 1" = 100'
VERTICAL 1"=20'

E A FAIRBAIRN WATER TREATMENT PLANT
INTAKE STRUCTURE MODIFICATION PROJECT
SACRAMENTO, CA
AMERICAN RIVER (RIVER MILE 7.4)
RIVER SECTION

CITY OF SACRAMENTO
DEPARTMENT OF UTILITIES
1395 35th AVENUE
SACRAMENTO, CALIFORNIA 95822
916-264-1426

10/20/00