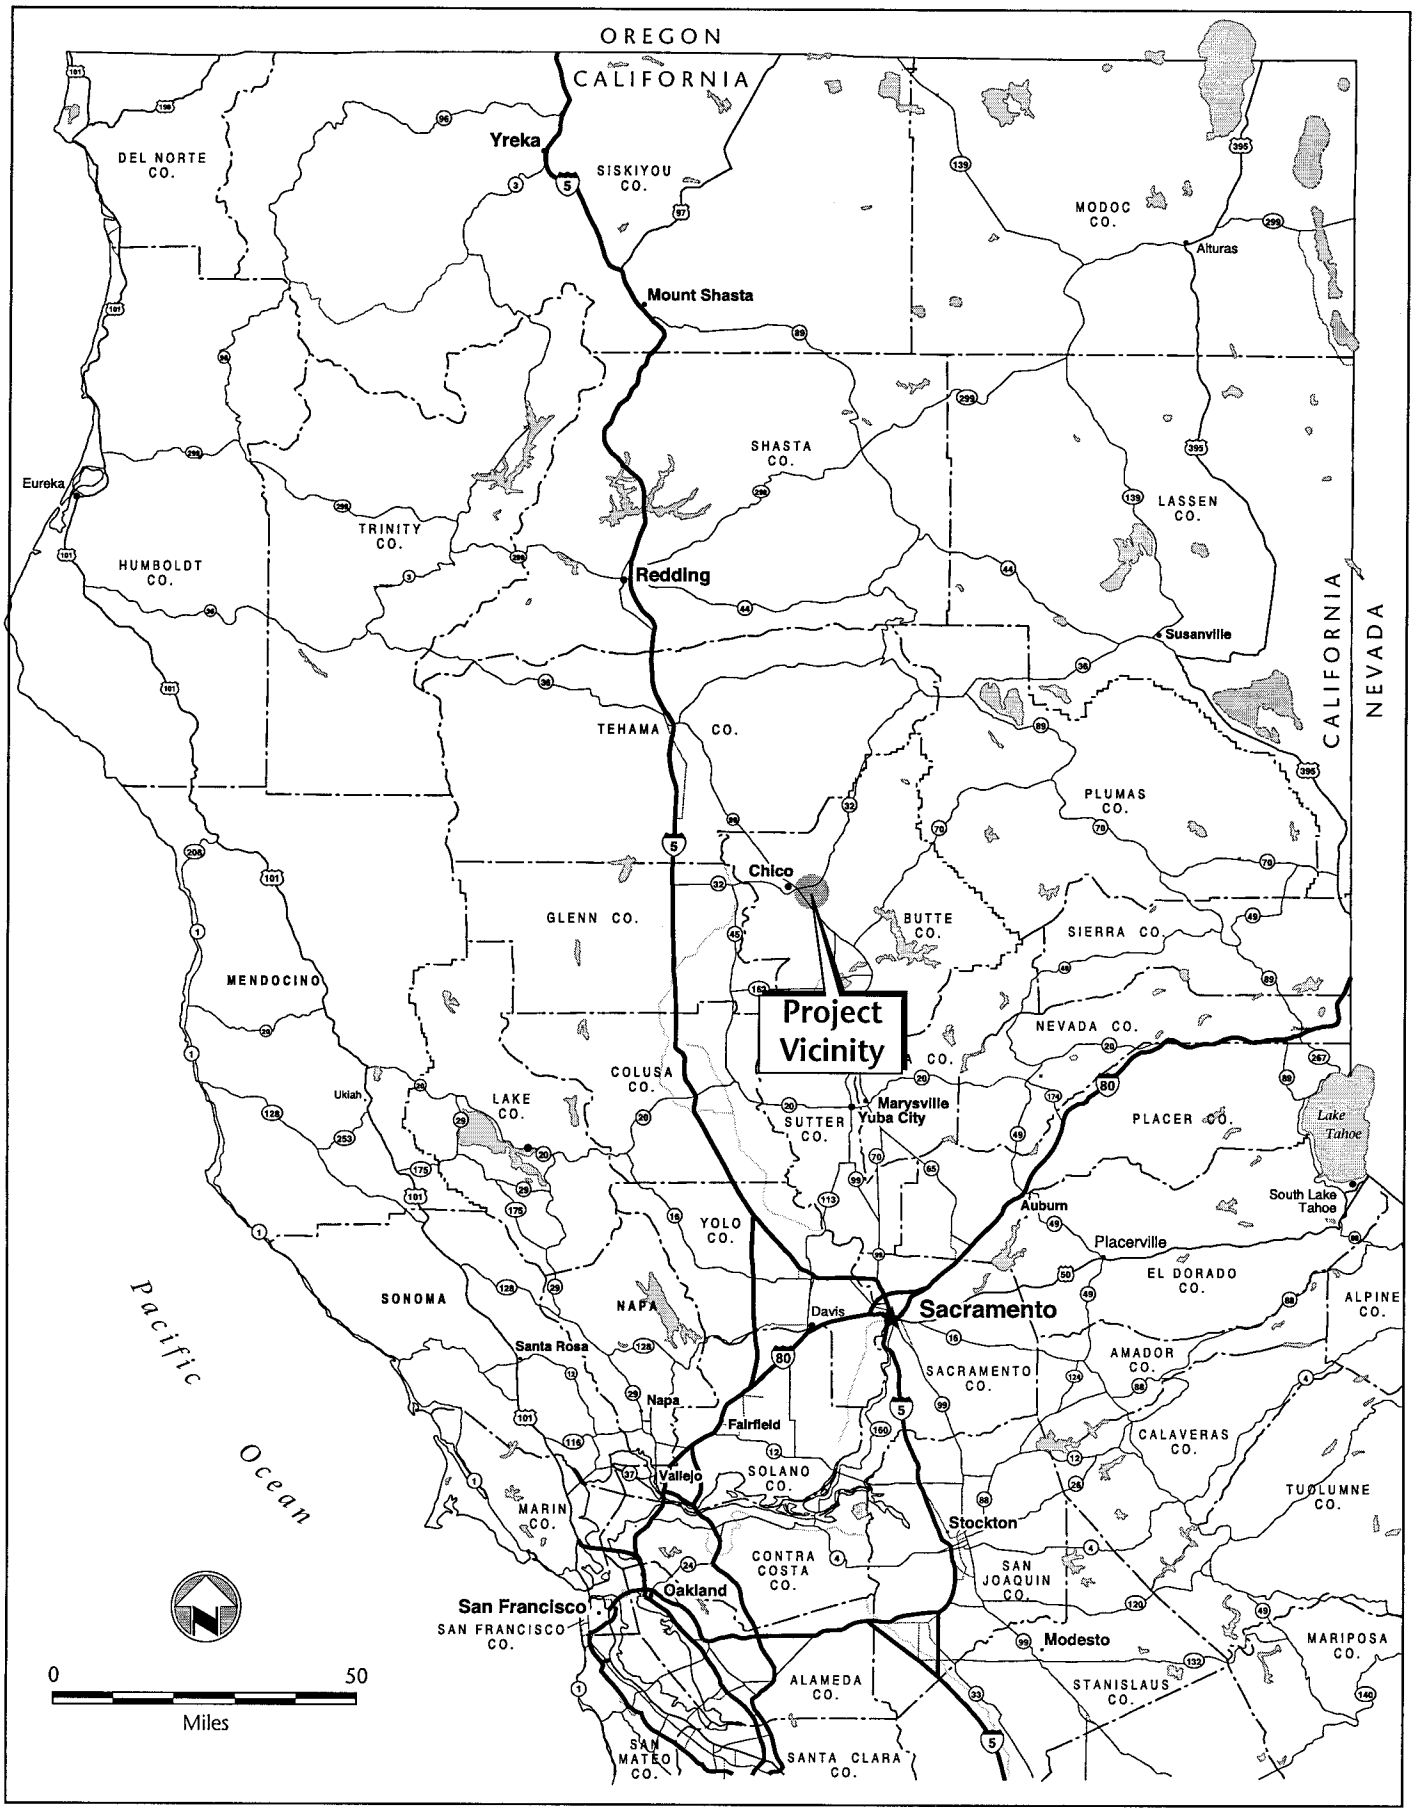

01137.01 001 (8/02)

Jones & Stokes

Figure 1
Regional Location

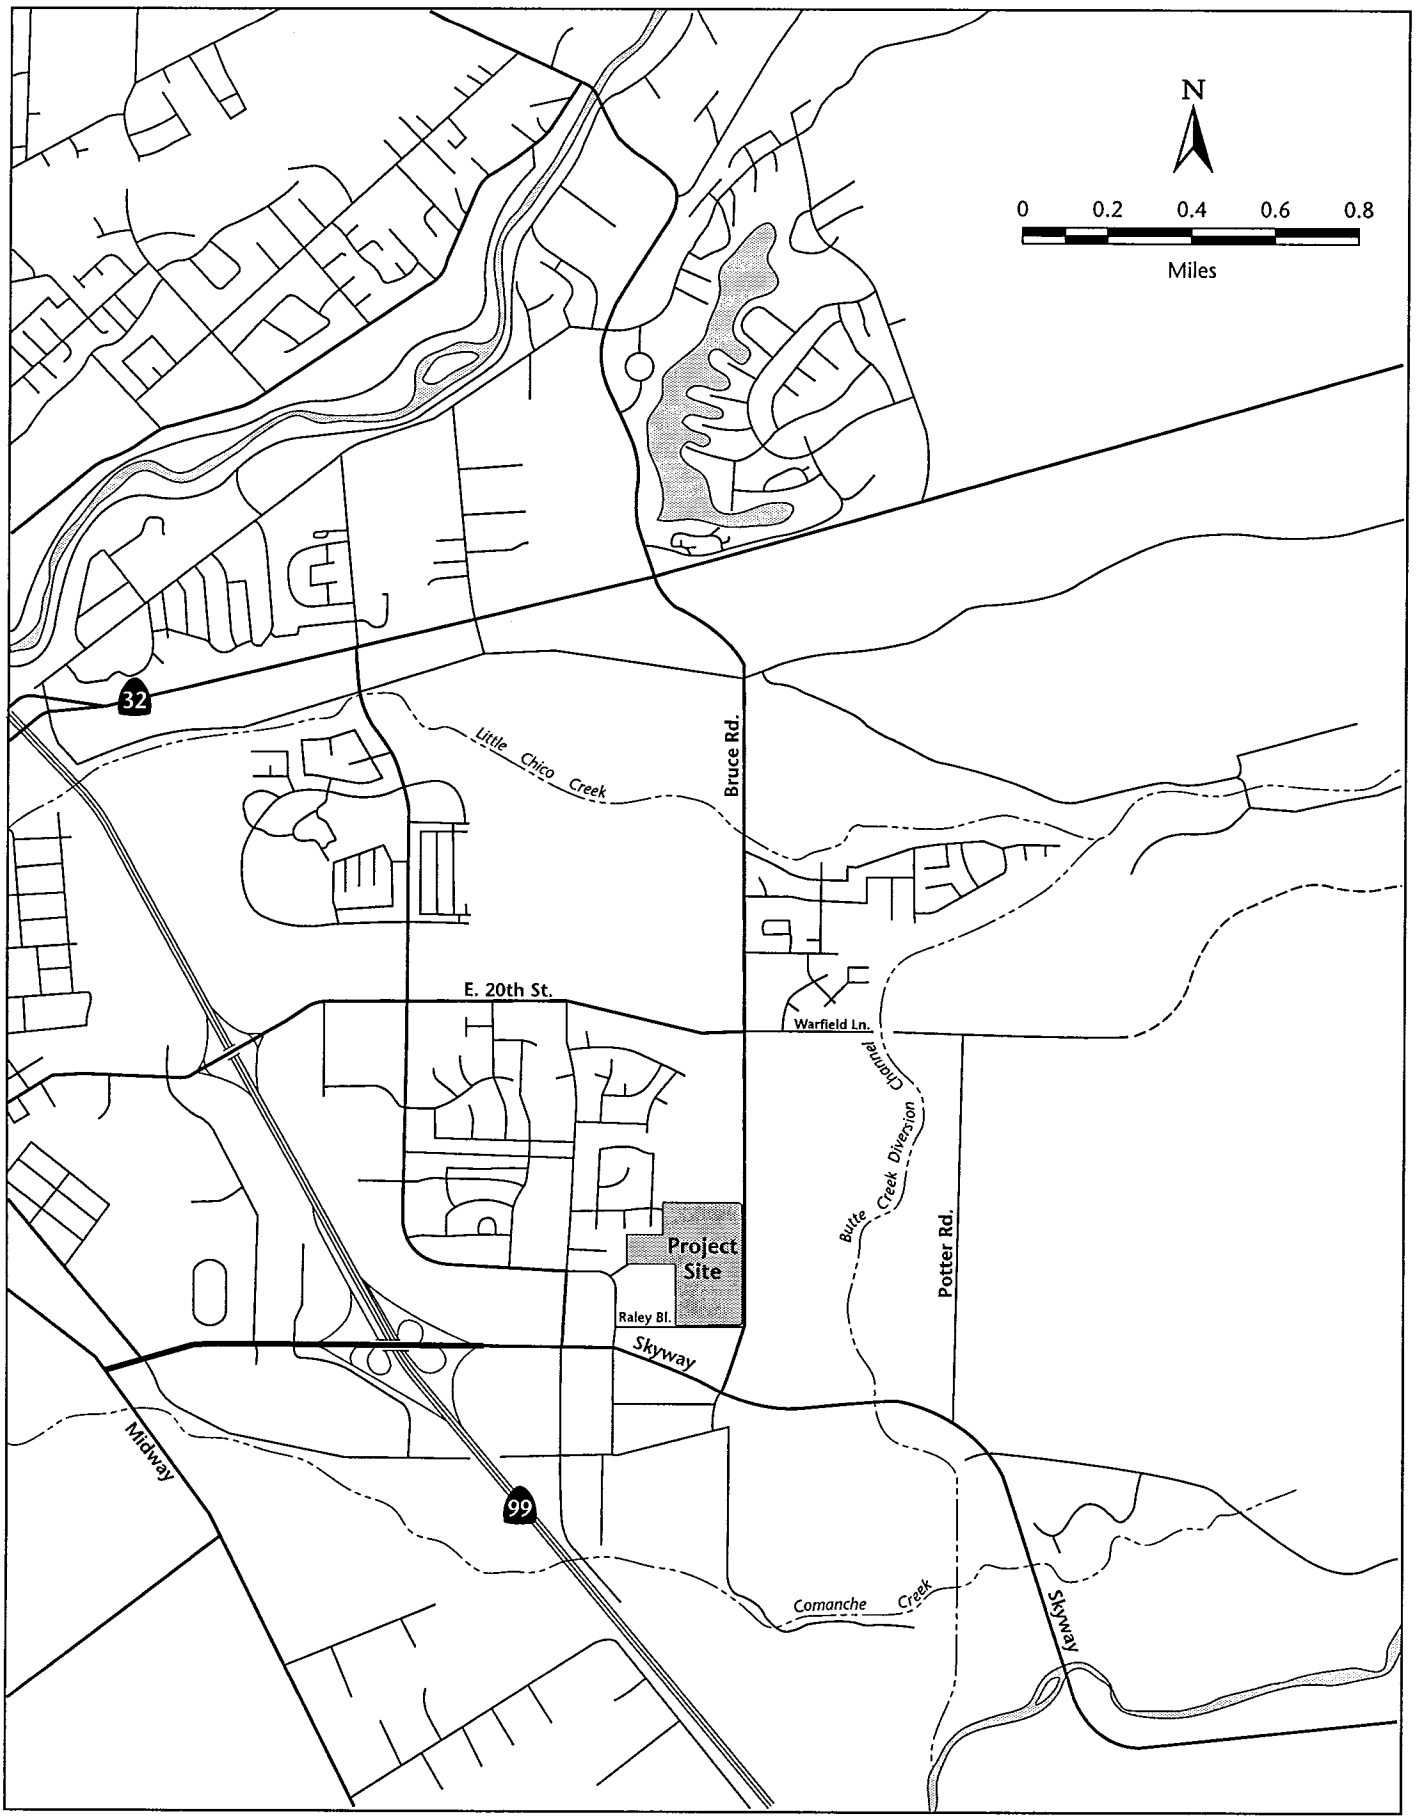

01137.01 001 (8/02)

Jones & Stokes

Figure 1
Project Area

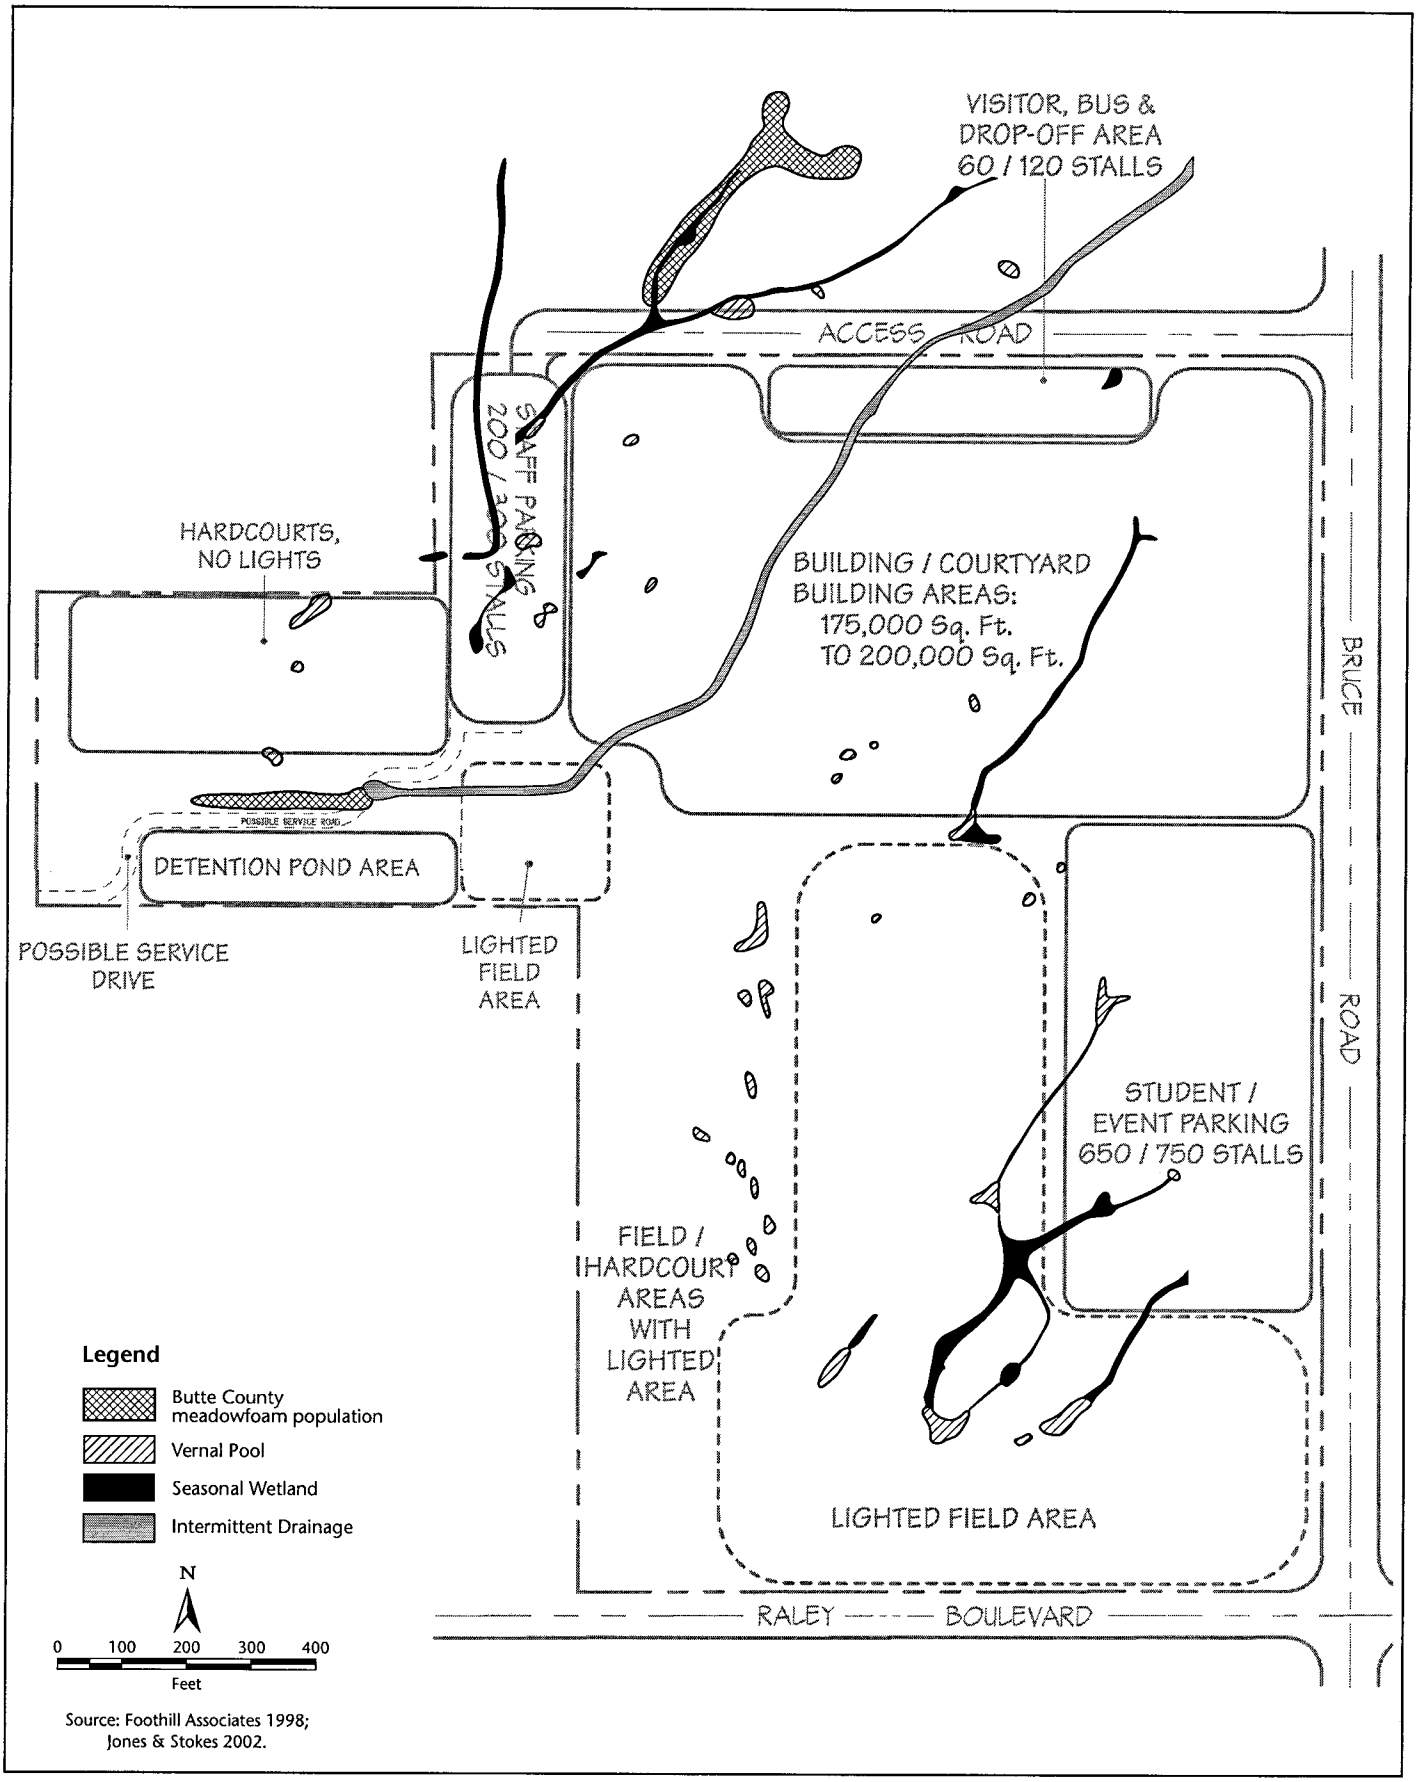

01137.01 (3/02)

Jones & Stokes

Figure 2
Proposed Site Plan – Locations of Seasonal Wetlands (Also includes Seasonal Swale and Intermittent Drainage) and Butte County Meadowfoam