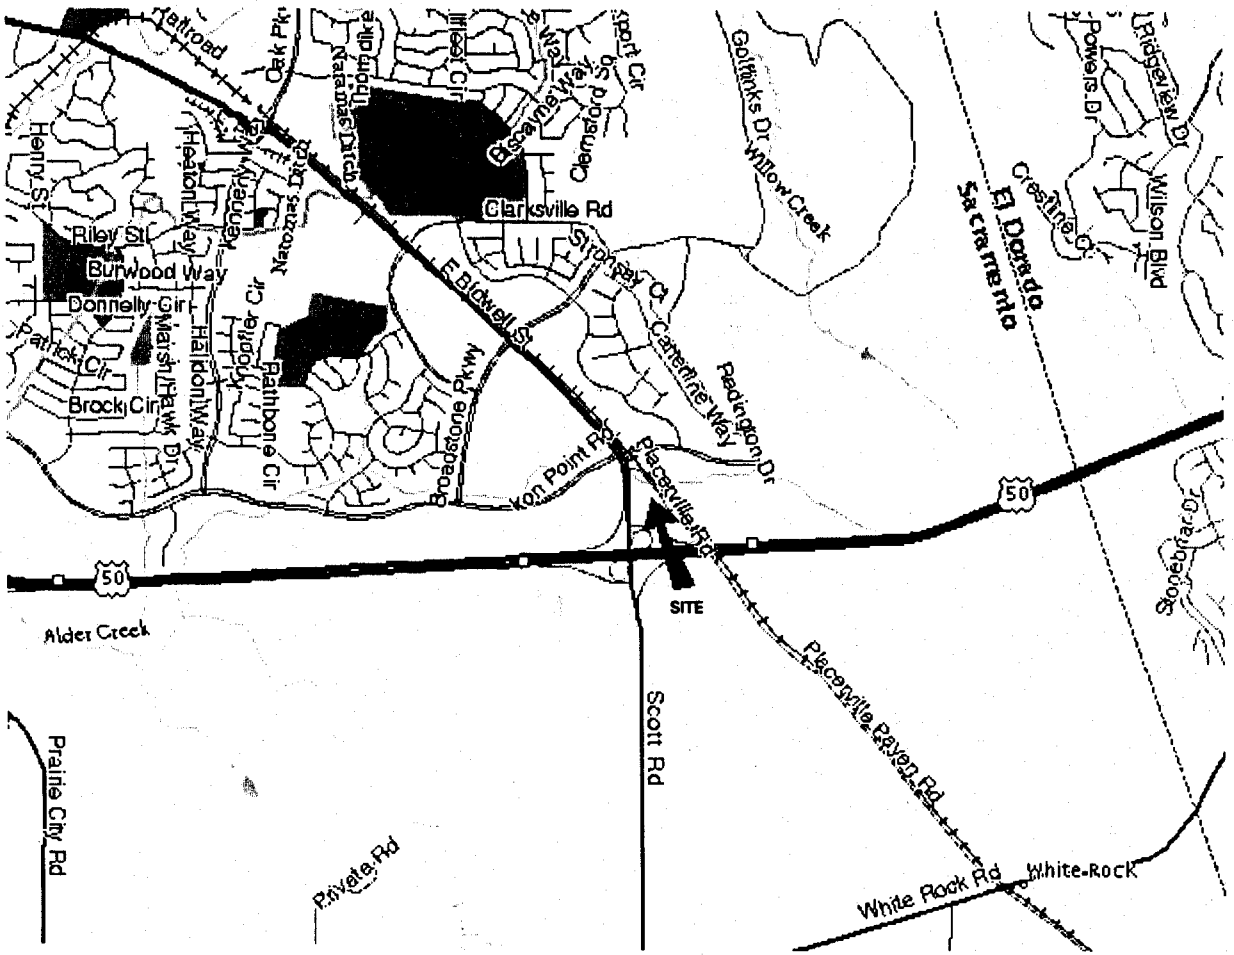

PROJECT:

RETAIL DEVELOPMENT AT
FOLSOM-SCOTT ROAD
FOLSOM, CA

ekistics
Design Studio
2208 13th Street
Sacramento, Ca 95818
phone: 916.448.6346
fax: 916.448.6866

Architecture Interiors Urban Design

ARCHITECT

DRAWING TITLE:

VICINITY MAP

JOB NO.:

SHEET NO.

DATE: 9-29-03

DRAWN BY: H&O KAD RLK

CHECKED BY:

1 OF 3

OF SHEETS

K1

Fig 1a. Saca Property

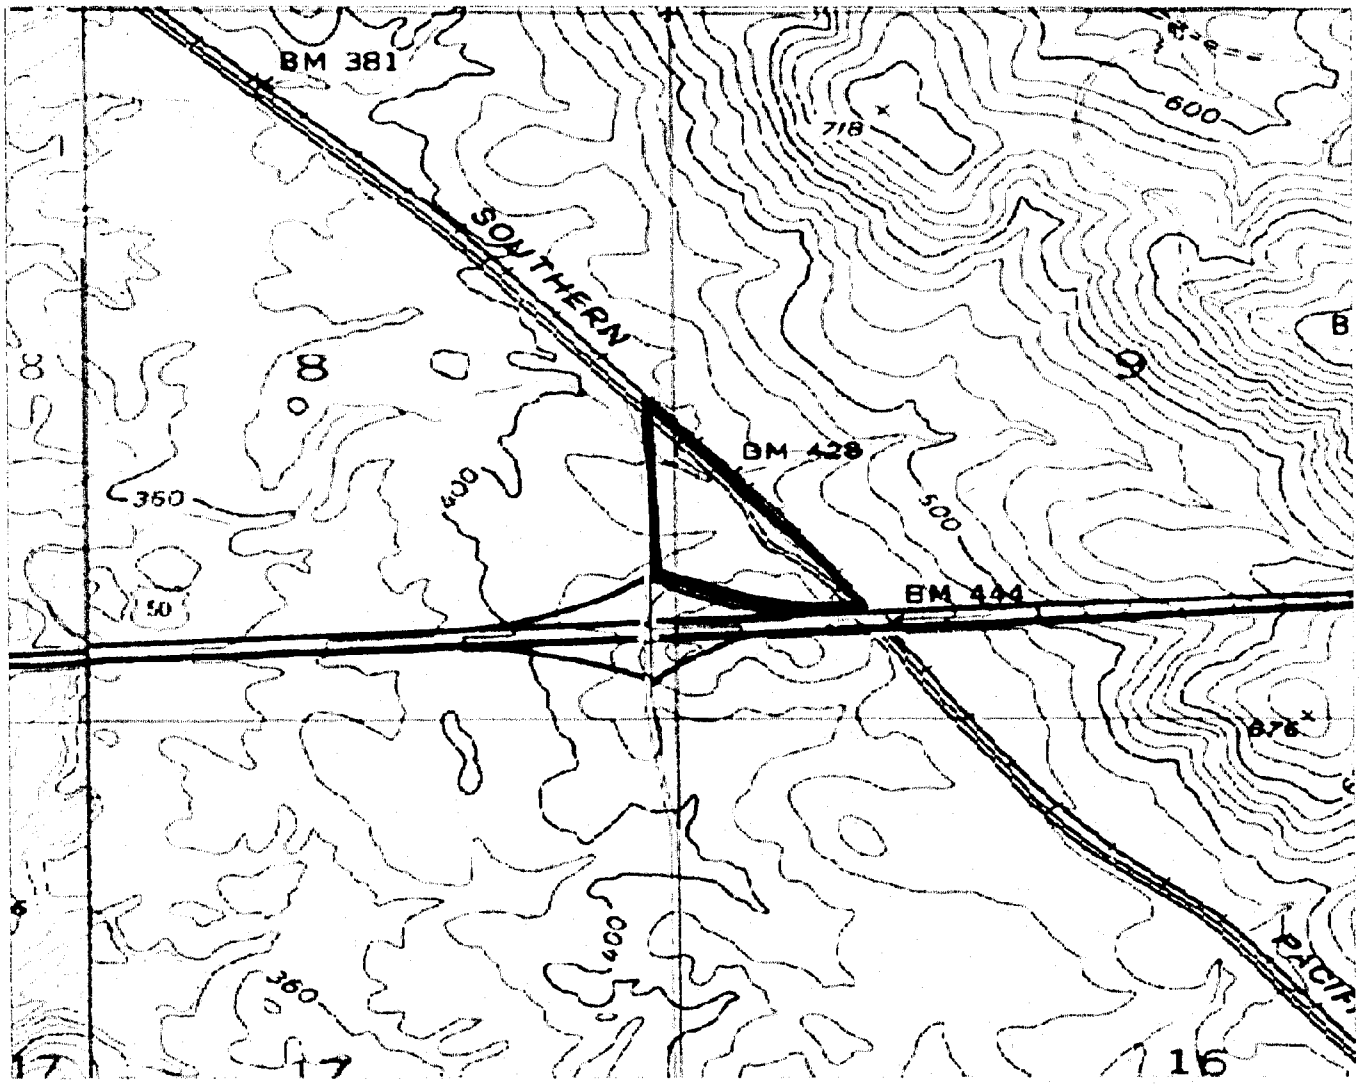

Project Boundary
Sacdist_bounds.shp
SacDist_Counties.shp

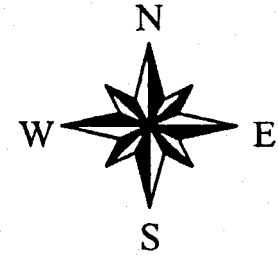

0.6 0 0.6 1.2 Miles

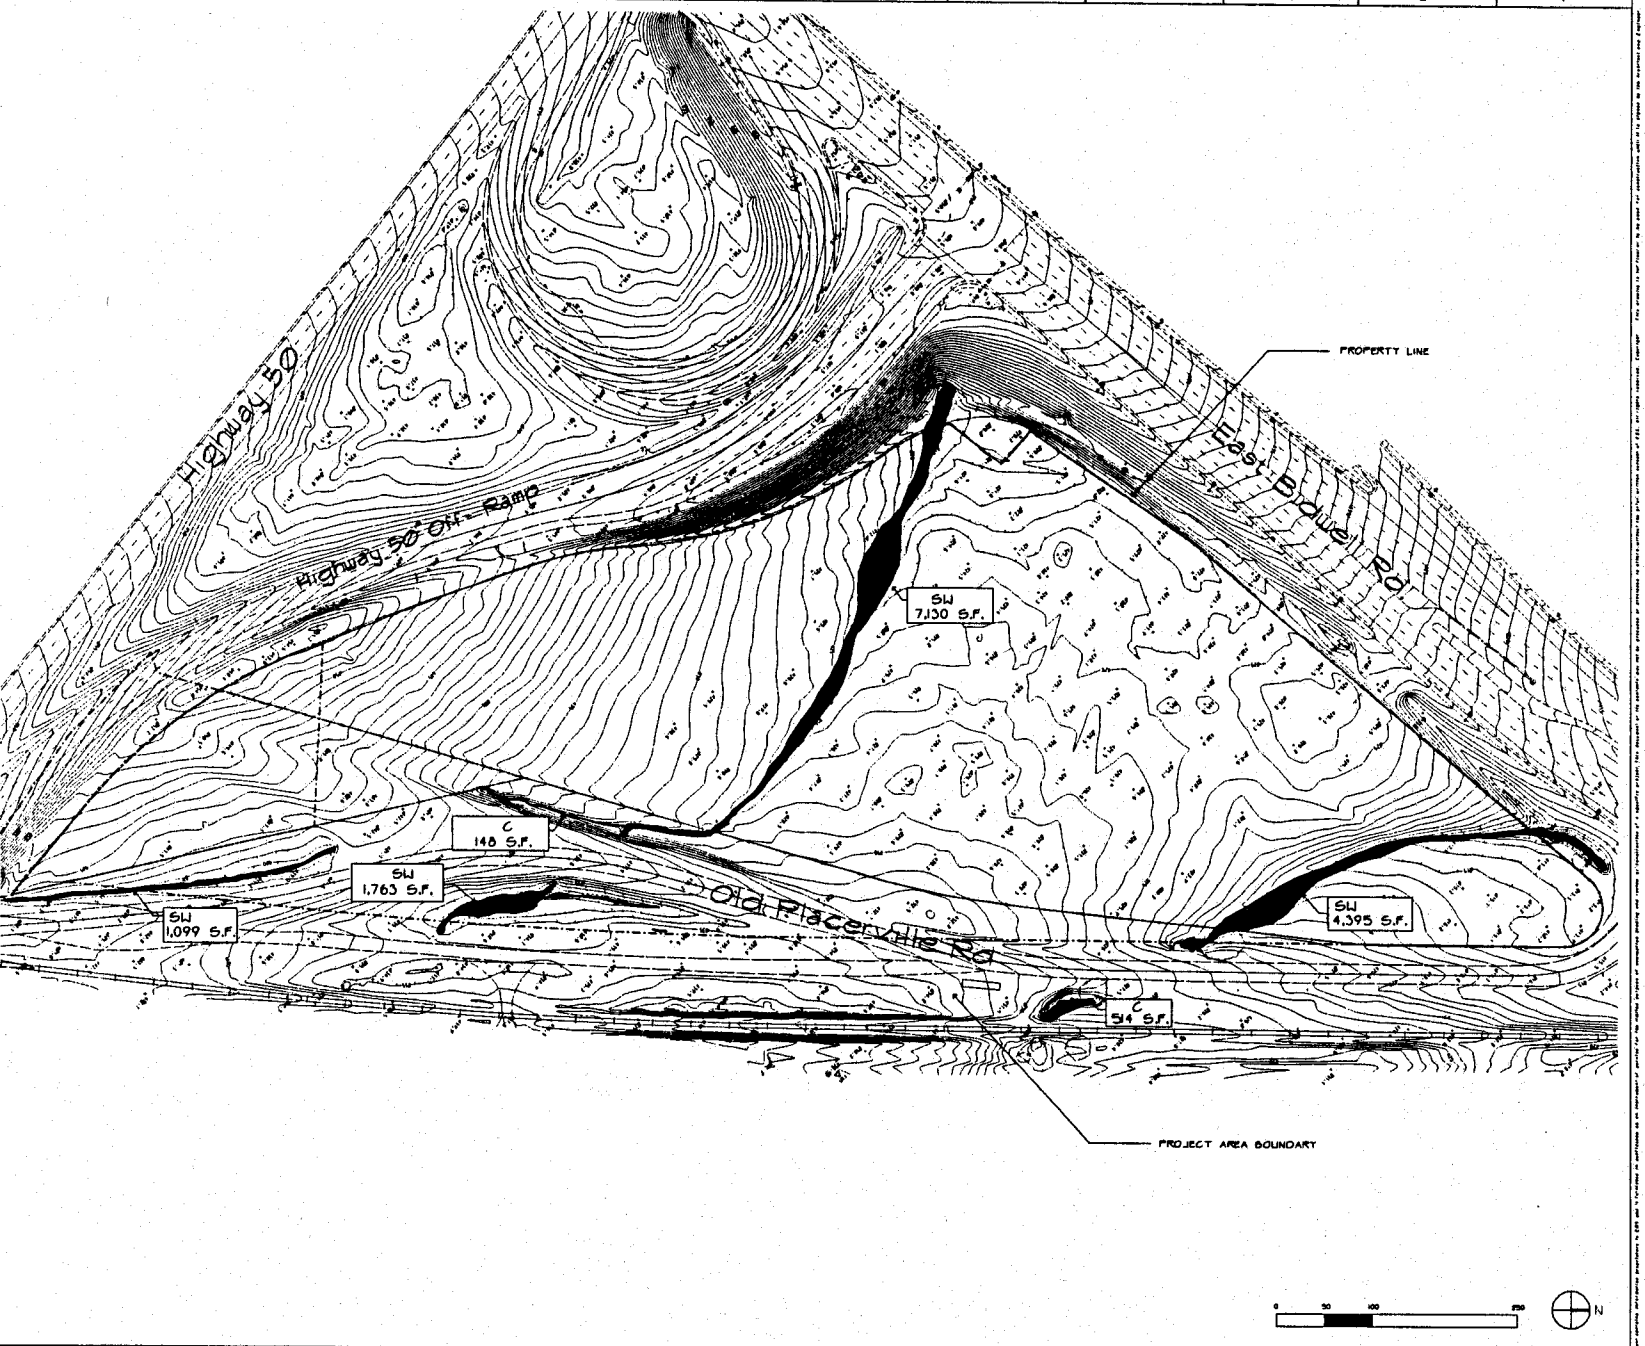

PROJECT:

RETAIL DEVELOPMENT AT
FOLSOM-SCOTT ROAD
FOLSOM, CA

ekistics
Design Studio
2203 13th Street
Sacramento, Ca 95818
phone: 916 446 5348
fax: 916 446 5886

Architecture Interiors Urban Design

ARCHITECT

DRAWING TITLE:

EXISTING WETLANDS

JOB NO.:

SHEET NO.

DATE: 9-29-03

DRAWN BY: M.60 KAD RLK

CHECKED BY:

2 OF 3

OF SHEETS

K1

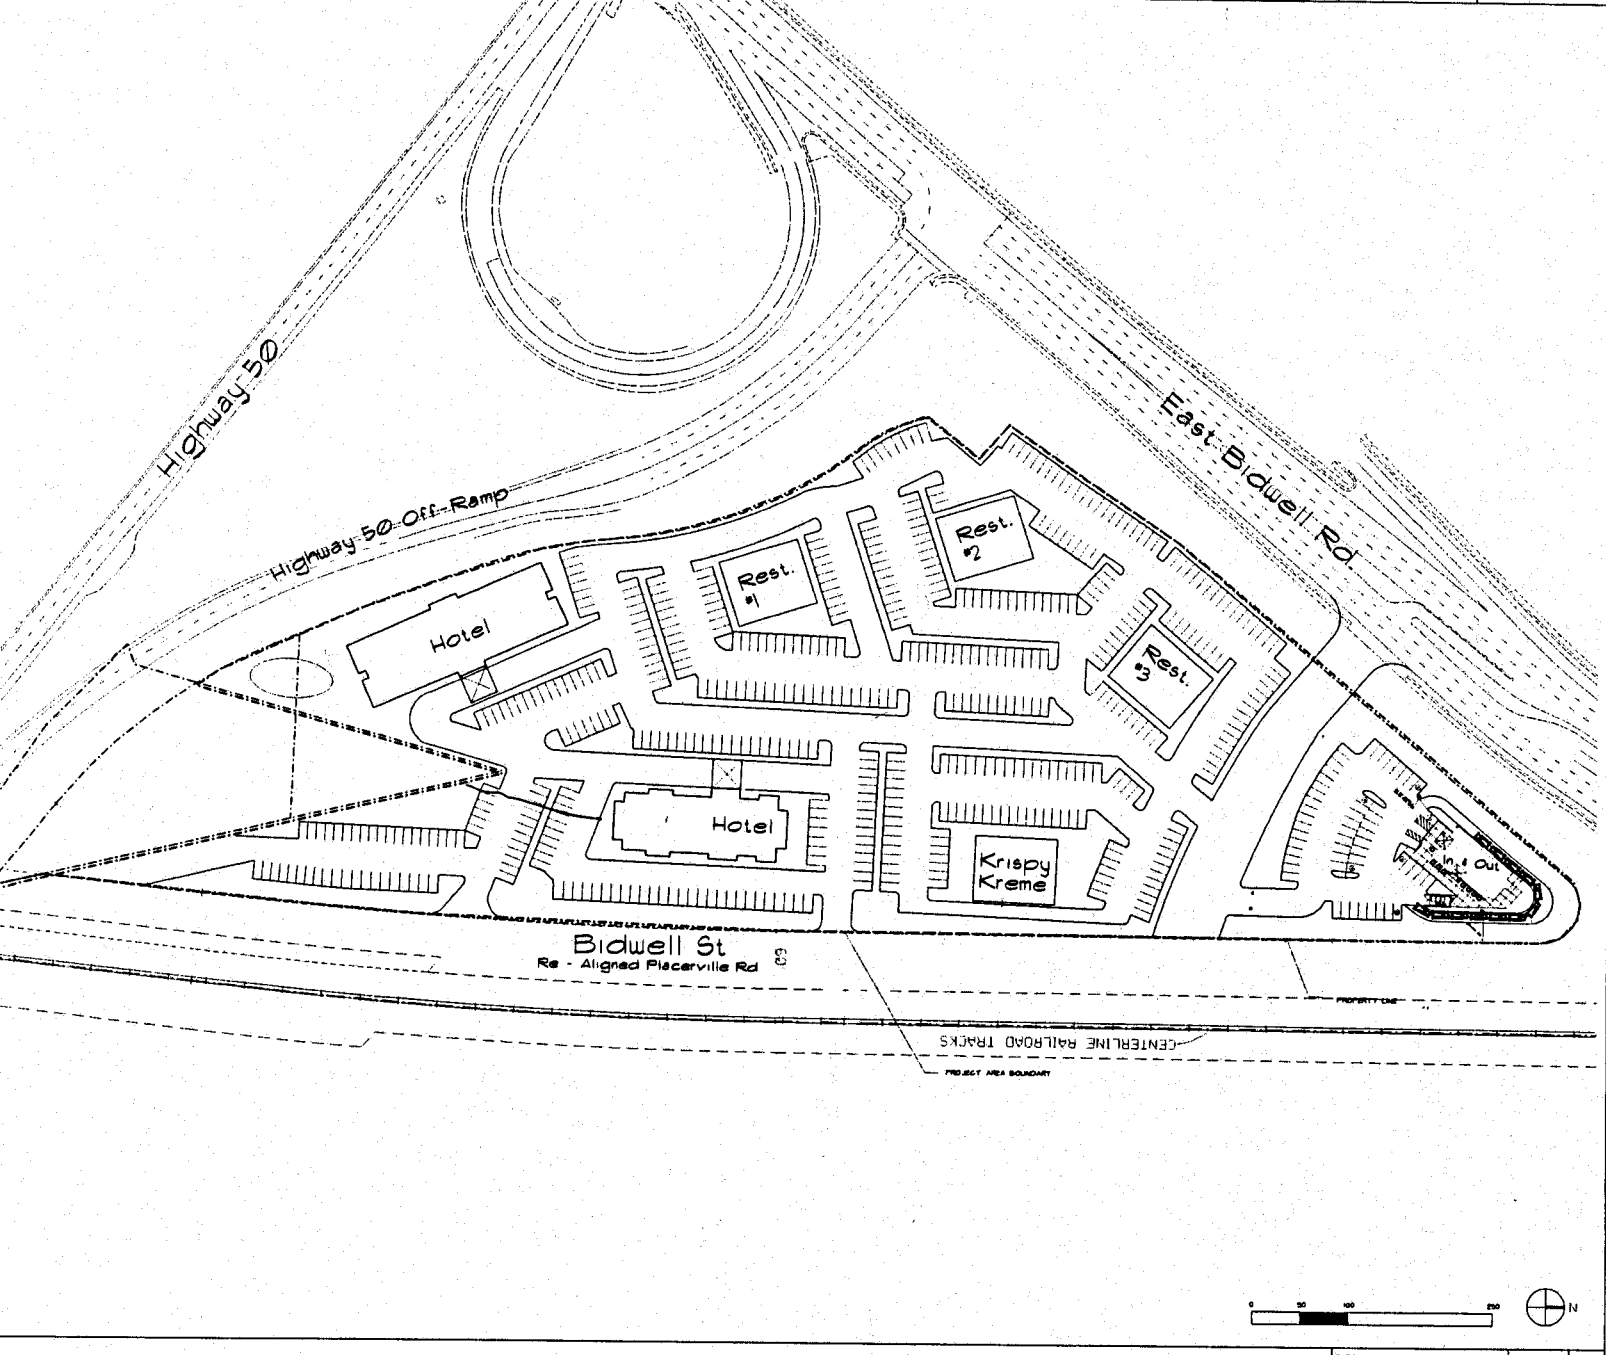

PROJECT:

RETAIL DEVELOPMENT AT
FOLSOM-SCOTT ROAD
FOLSOM, CA

ekistics
Design Studio
2203 13th Street
Sacramento, Ca 95818
phone: 916.448.5348
fax: 916.448.6588

Architecture Interiors Urban Design

ARCHITECT

DRAWING TITLE:

SITE PLAN

JOB NO.:

SHEET NO.

DATE: 9-29-03

DRAWN BY: HGO KAD RLK

CHECKED BY:

3 OF 3

OF SHEETS

SITE PLAN

K1