PUBLIC NOTICE # 200100324

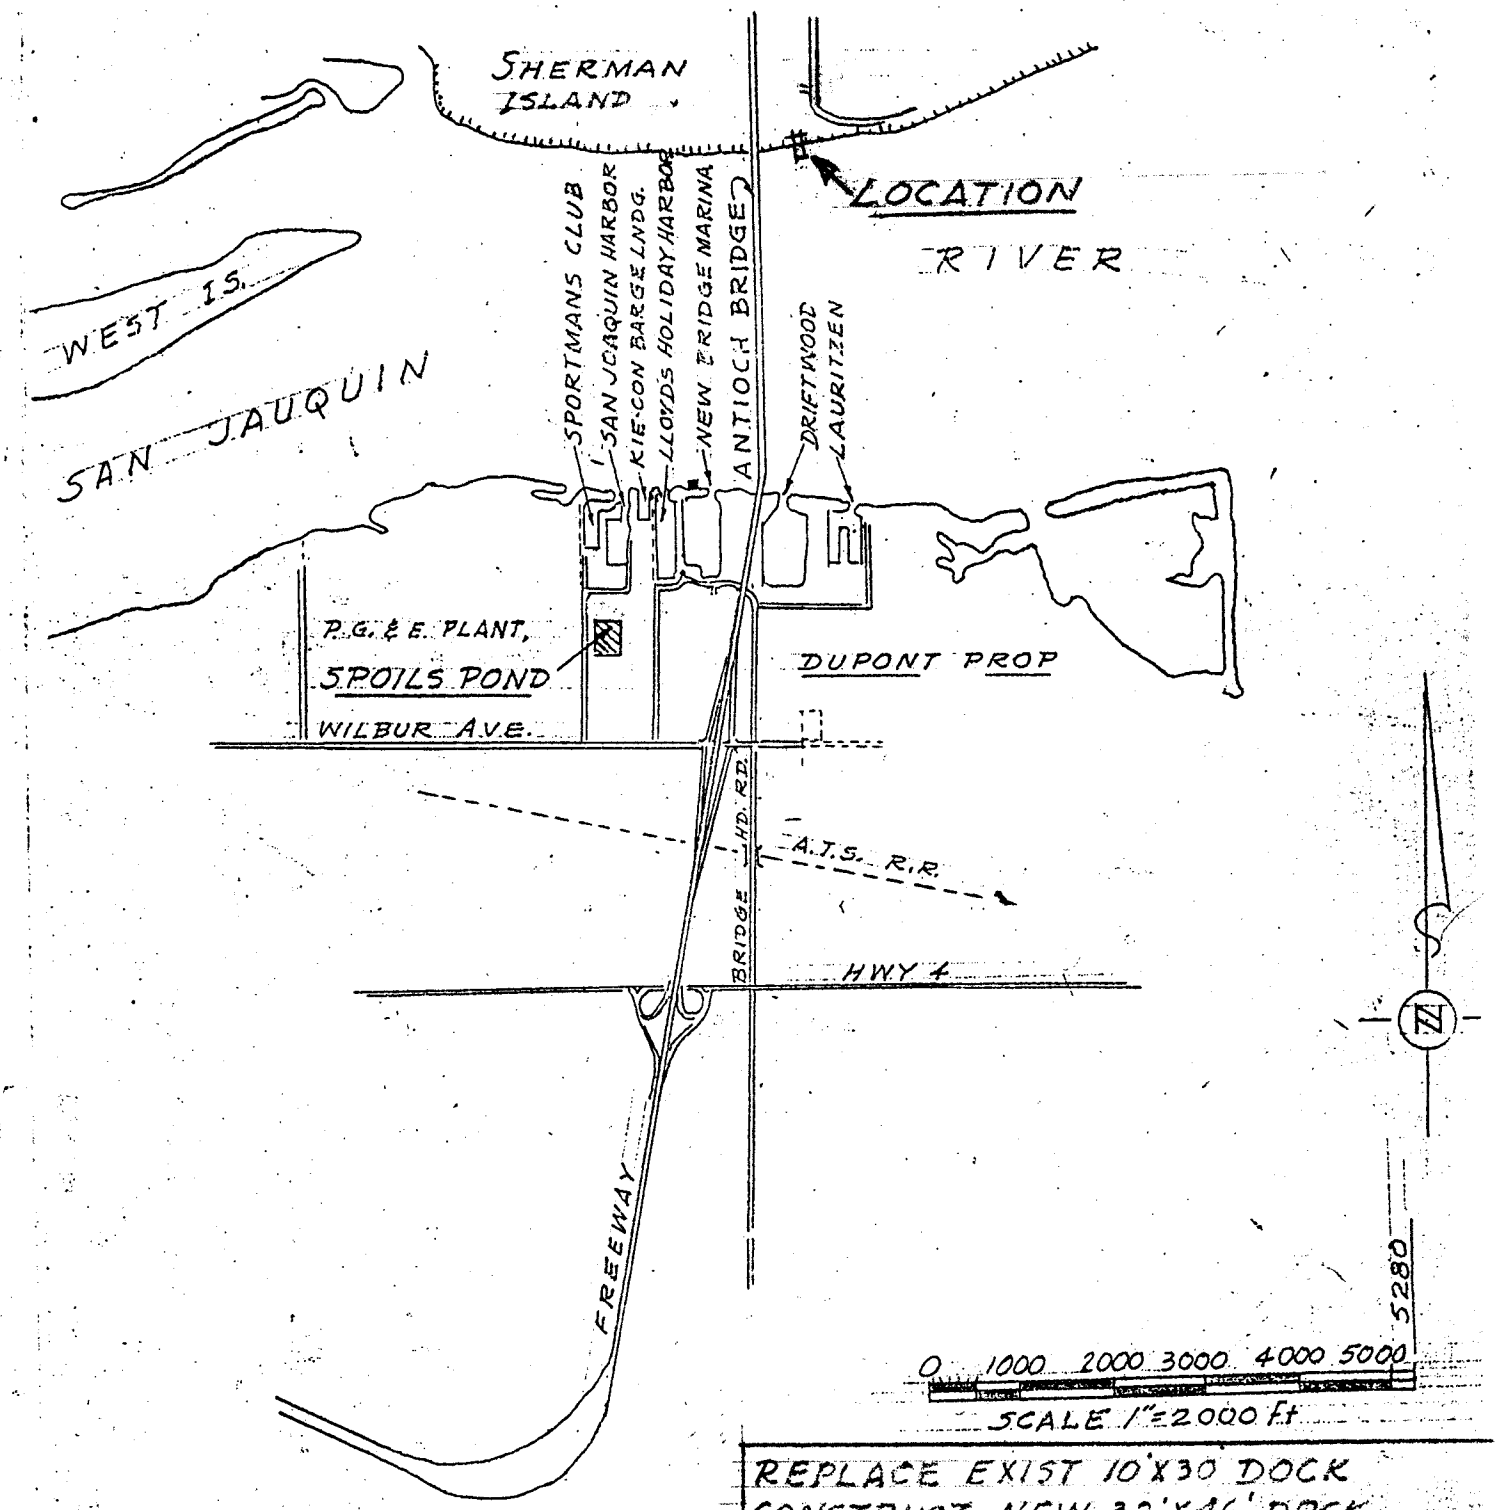

THE 10'x30' DOCK WAS TORN FROM FROM IT'S MOORING PILING DURING A WIND STORM.

REPLACE EXIST 10'x30 DOCK
CONSTRUCT NEW 32'x46' DOCK
FOR - C.R. & J.F. WILLIAMS
IN-SAN JOAQUIN RIVER
AT-19900 SHERMAN ISLAND X ROAD-RIO VISTA
SACRAMENTO COUNTY - CA
DRAWN BY-WES ANDERSON 3-9-01

PUBLIC NOTICE # 200100324

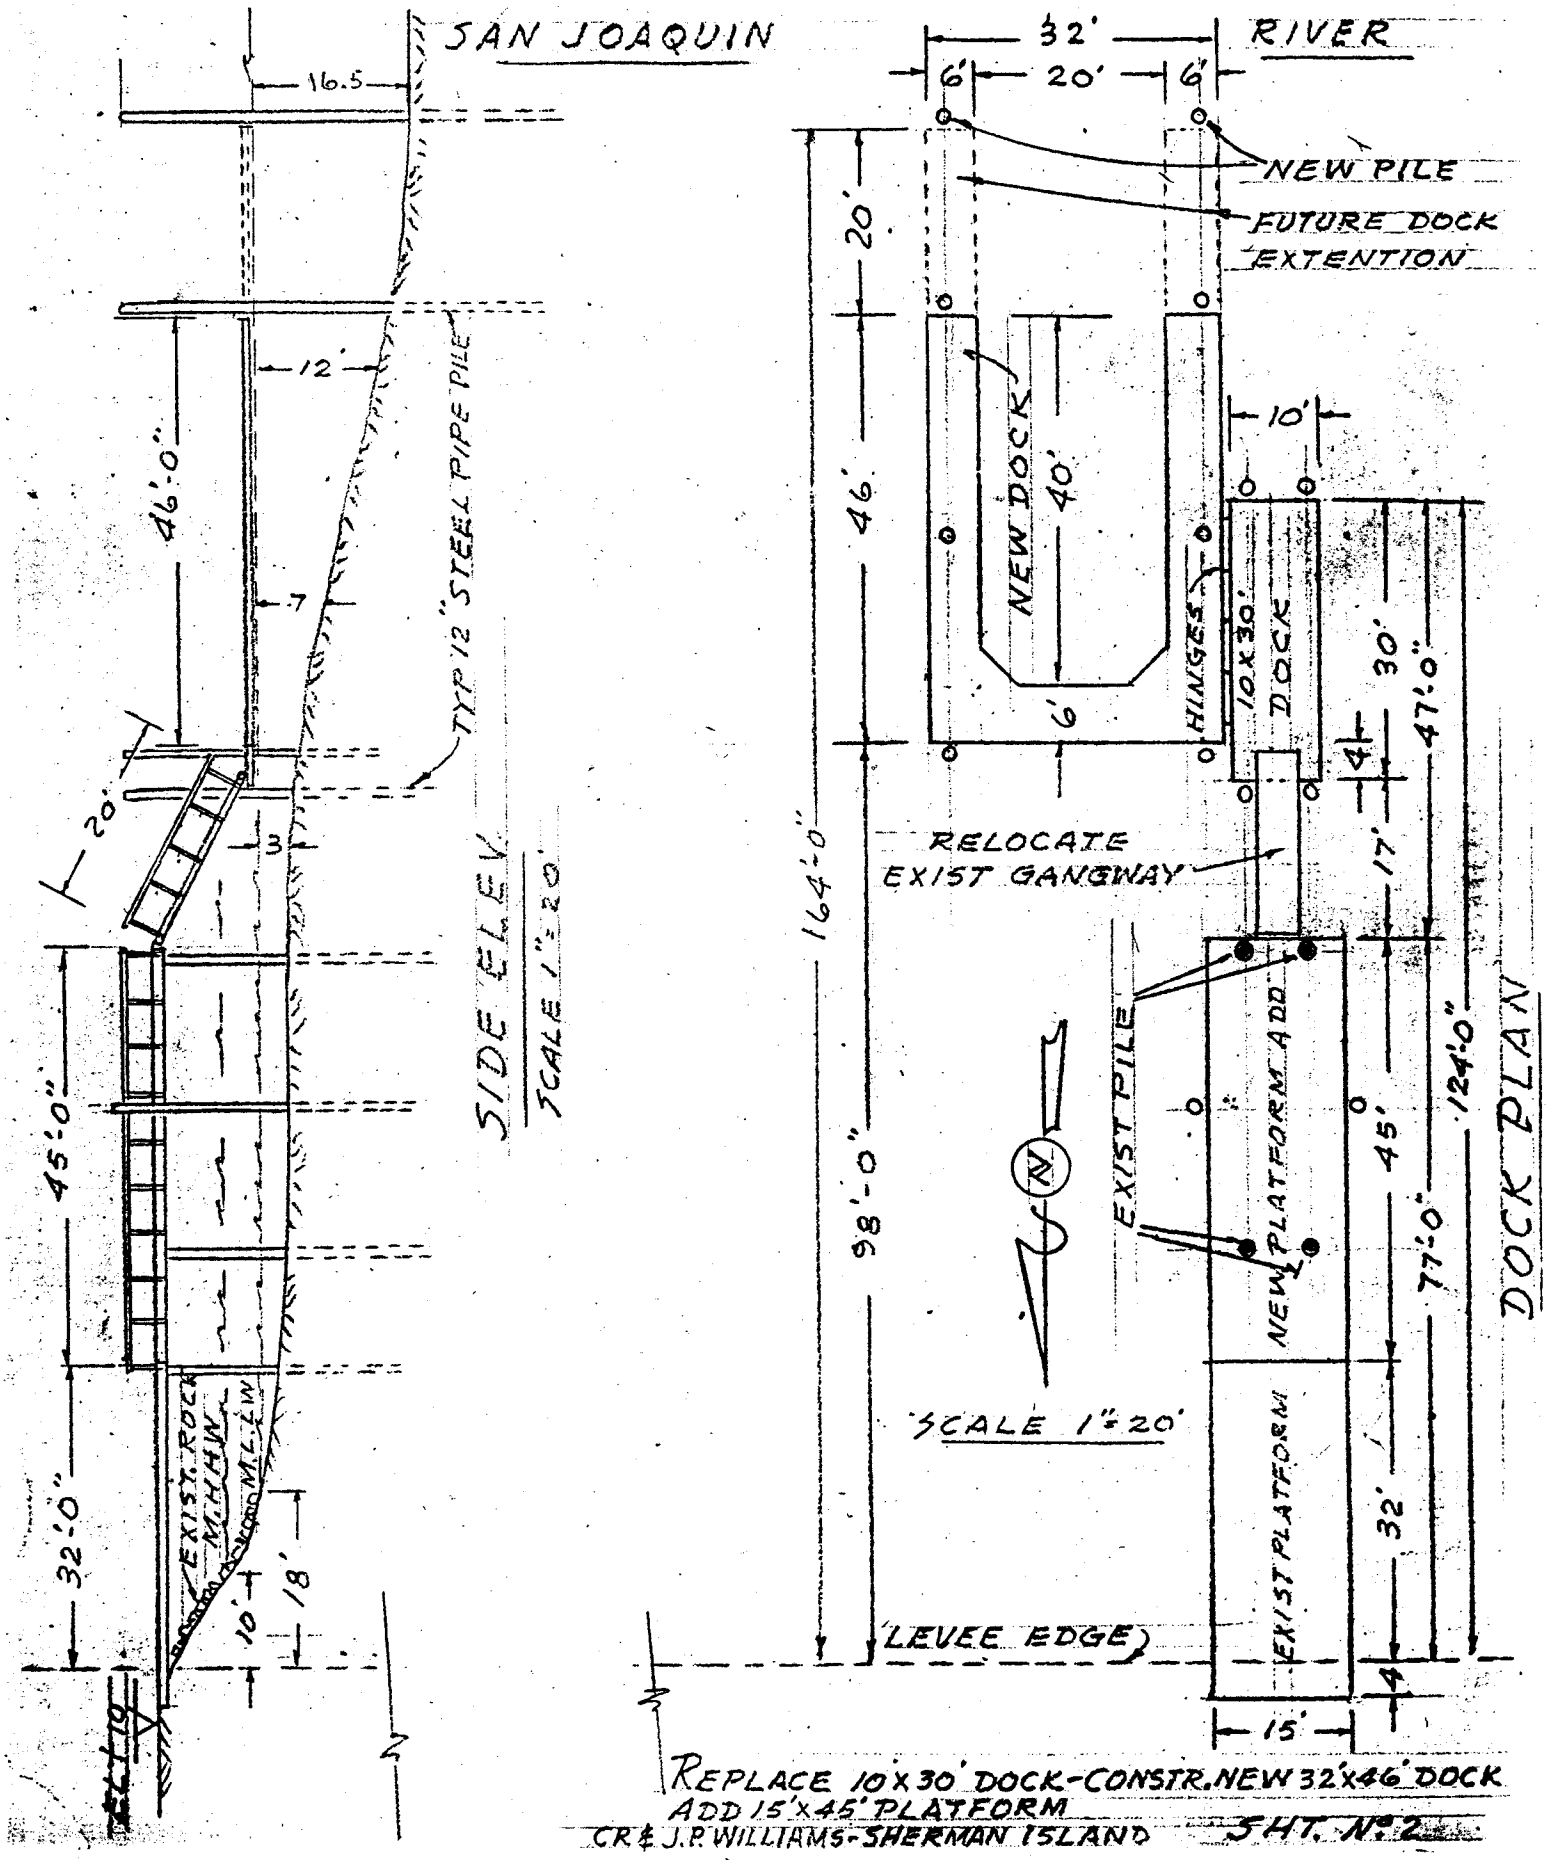

REPLACE 10'x30' DOCK-CONSTR. NEW 32'x46' DOCK
ADD 15'x45' PLATFORM
CR & J.P. WILLIAMS-SHERMAN ISLAND SHT. No. 2