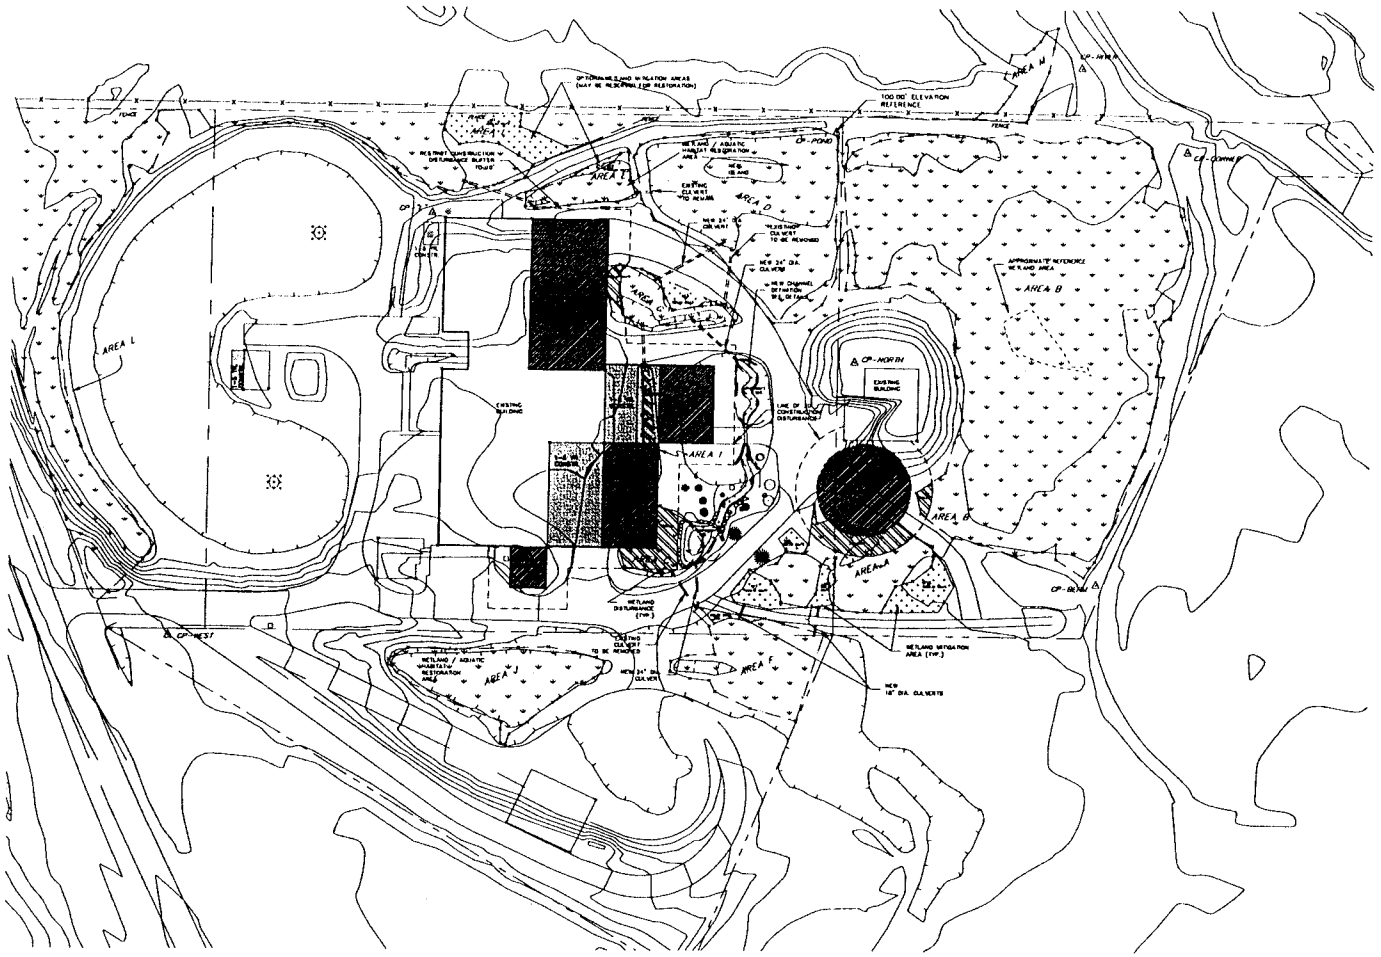

TOTAL WETLAND DISTURBANCE : .17 ACRES (7362.1 SQ.FT.)

TOTAL WETLAND MITIGATION : .25 ACRES (10925.15 SQ.FT.)

EXISTING WETLAND

GENERAL SITE PLAN
SCALE: 1"=60'

VIRGIL O. BEST II
RESTORATION ECOLOGIST
970.453.9469
POST OFFICE BOX 8202 BRECKENRIDGE, COLORADO
email: ecologicalrestoration@netbeam.net
ECOLOGICAL DESIGN & CONSULTING FOR NATIVE REVEGETATION, RESTORATION LANDSCAPES & HABITAT RESTORATION

© COPYRIGHT 2000 VIRGIL BEST II
REUSE OF REPRODUCTION PROHIBITED WITHOUT PERMISSION

JOINT SEWER AUTHORITY
BLUE RIVER WATER TREATMENT PLANT
GENERAL SITE PLAN
SILVERTHORNE, COLORADO

N

PROJECT #: 00-32
DATE: 12/22/2000
DRAWN BY: VBII/JK
REVIEWED BY: VBII
SCALE: 1"=60'

ISSUE:
REVISION #1

SHEET
W-1
1 of 7

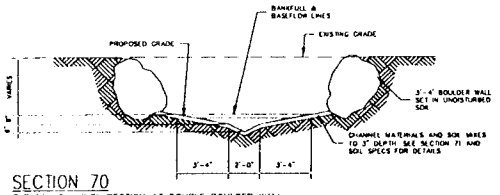

SECTION 70
TYPICAL CHANNEL SECTION AT DOUBLE BOULDER WALL
SCALE: 1/4"=1' 0"

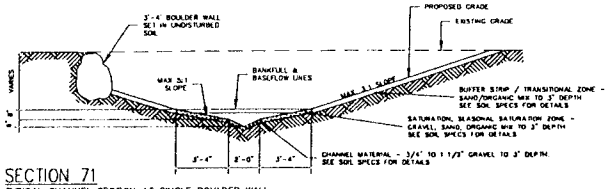

SECTION 71
TYPICAL CHANNEL SECTION AT SINGLE BOULDER WALL
TYPICAL SOIL ZONE PROFILE
SCALE: 1/4"=1'-0"

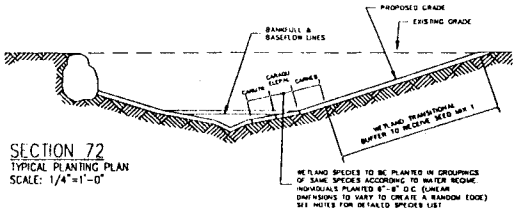

SECTION 72
TYPICAL PLANTING PLAN
SCALE: 1/4"=1'-0"

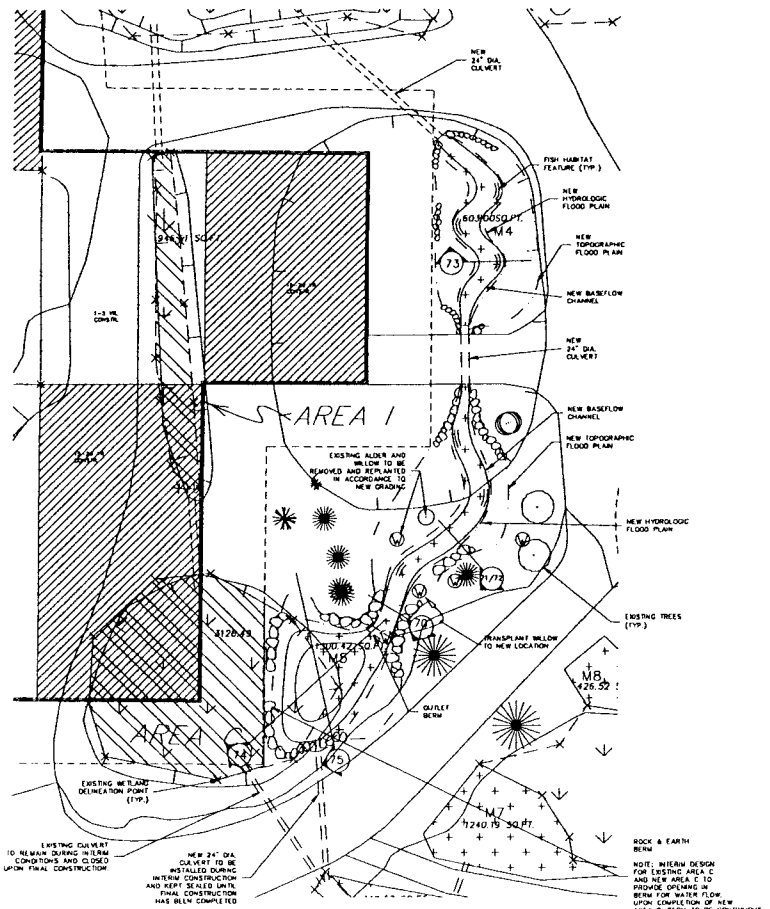

DETAIL PLAN (AREA C & NEW CHANNEL DEFINITION)
SCALE: 1"=20' (TYPICAL SECTIONS)

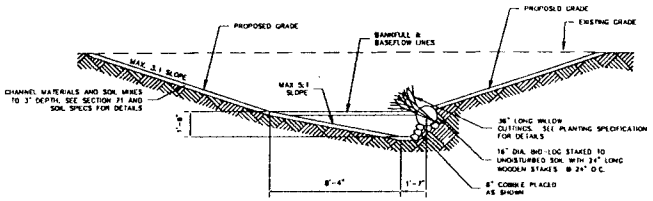

SECTION 73
TYPICAL CHANNEL SECTION AT FISH HABITAT HOLE FEATURE
SCALE: 1/4"=1'-0"

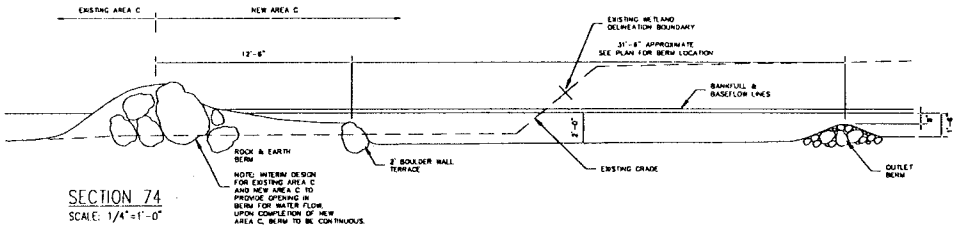

SECTION 74
SCALE: 1/4"=1'-0"

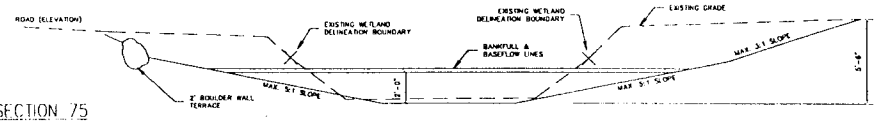

SECTION 75
SCALE: 1/4"=1'-0"

VIRGIL O. BEST II
RESTORATION ECOLOGIST

970-453-9400
POST OFFICE BOX 8202 BRECKENRIDGE, COLORADO
EMAIL: VIRGIL@BLUERIVERSTUDIO.COM

ECOLOGICAL DESIGN & CONSULTING FOR NATIVE REVEGETATION, RESTORATION LANDSCAPES, & HABITAT RESTORATION

© COPYRIGHT 2000 VIRGIL BEST II
USE OR REPRODUCTION PROHIBITED WITHOUT PERMISSION

JOINT SEWER AUTHORITY
BLUE RIVER WATER TREATMENT PLANT
DETAIL PLAN (AREA C & NEW CHANNEL)
SILVERTHORNE, COLORADO

N

PROJECT #: 00-32
DATE: 12/22/2000
DRAWN BY: VBII/JK
REVIEWED BY: VBII
SCALE: 1"=20'

ISSUE:
REVISION #1

SHEET
W-2
2 of 7

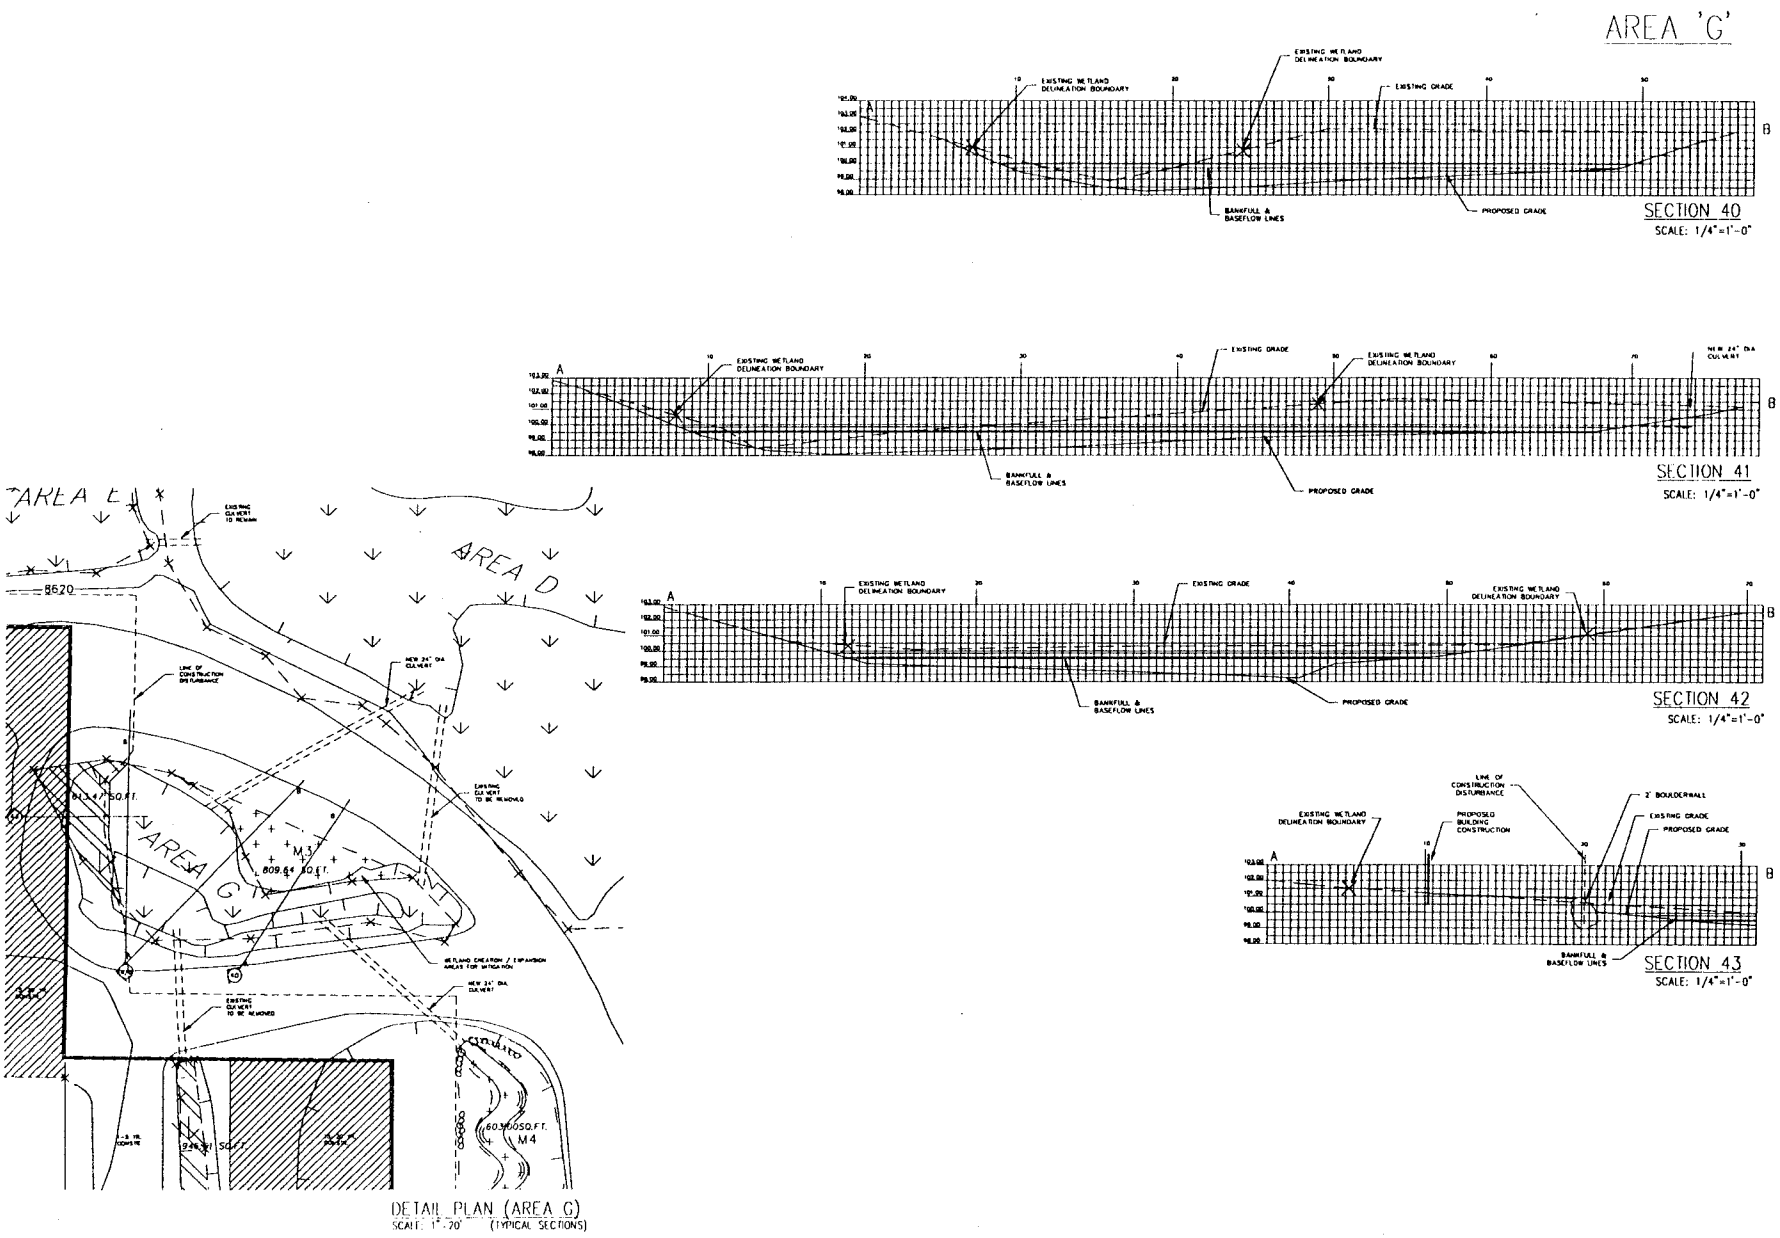

VIRGIL O. BEST II
RESTORATION ECOLOGIST

970 453 9489
POST OFFICE BOX 8202 BRECKENRIDGE, COLORADO
email ecologicalrestoration@netbeam.net

ECOLOGICAL DESIGN & CONSULTING FOR NATIVE REVEGETATION, RESTORATION LANDSCAPES & HABITAT RESTORATION

© COPYRIGHT 2000 VIRGIL BEST II
REUSE OR REPRODUCTION PROHIBITED WITHOUT PERMISSION

JOINT SEWER AUTHORITY
BLUE RIVER WATER TREATMENT PLANT
DETAIL PLAN (AREA G)
SILVERTHORNE, COLORADO

N

PROJECT #: 00-32
DATE: 12/22/2000
DRAWN BY: VBH/JK
REVIEWED BY: VBH
SCALE: 1"=20'

ISSUE:
FINAL

SHEET
W-3
3 of 7

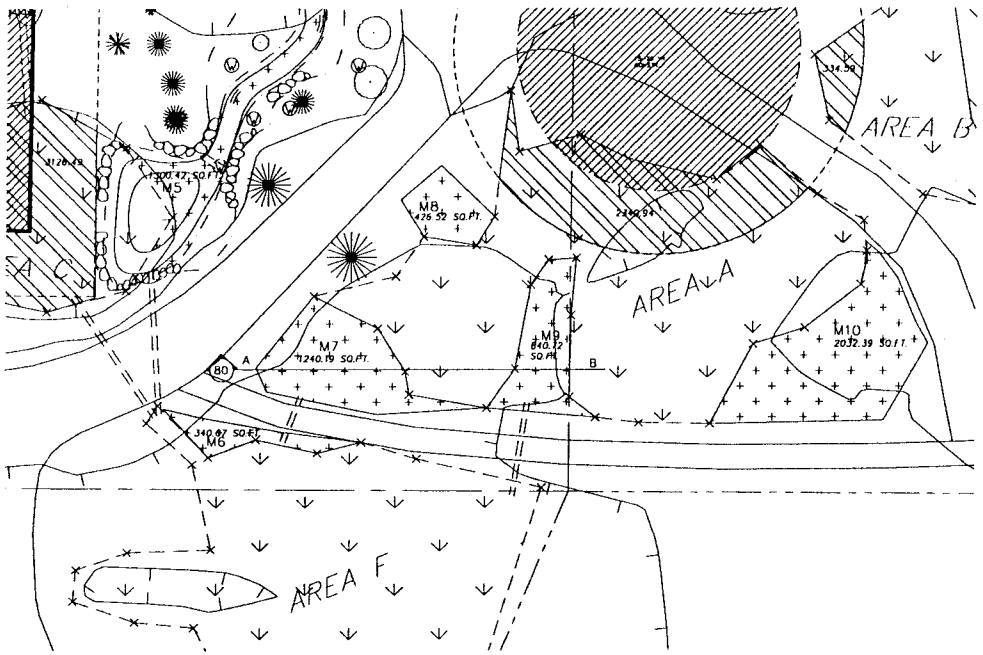

DETAIL PLAN (AREAS A&F)
SCALE: 1"=20' (TYPICAL SECTION)

AREA 'A'

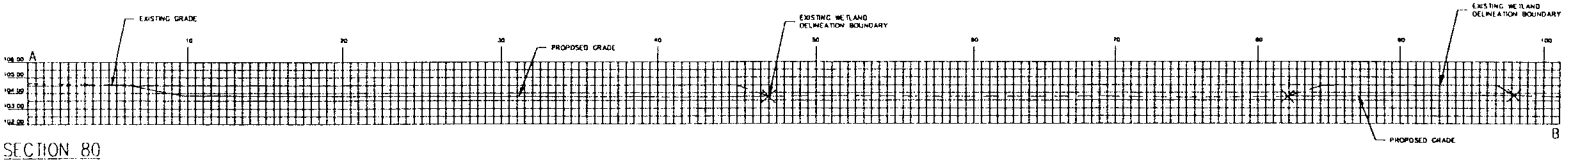

SECTION 80
SCALE: 1/4"=1'-0"

VIRGIL O. BEST II
RESTORATION ECOLOGIST
970 453 9469
POST OFFICE BOX 8202 BRECKENRIDGE, COLORADO
email: ecologicalrestoration@netbeam.net
ECOLOGICAL DESIGN & CONSULTING FOR NATIVE REVEGETATION, RESTORATION LANDSCAPES, & HABITAT RESTORATION

JOINT SEWER AUTHORITY
BLUE RIVER WATER TREATMENT PLANT
DETAIL PLAN (AREAS A&F)
SILVERTHORNE, COLORADO

N

PROJECT # 00-32
DATE: 12/22/2000
DRAWN BY: VBII/JK
REVIEWED BY: VBII
SCALE: 1"=20'

ISSUE:
REVISION #1

SHEET
W--4
4 of 7

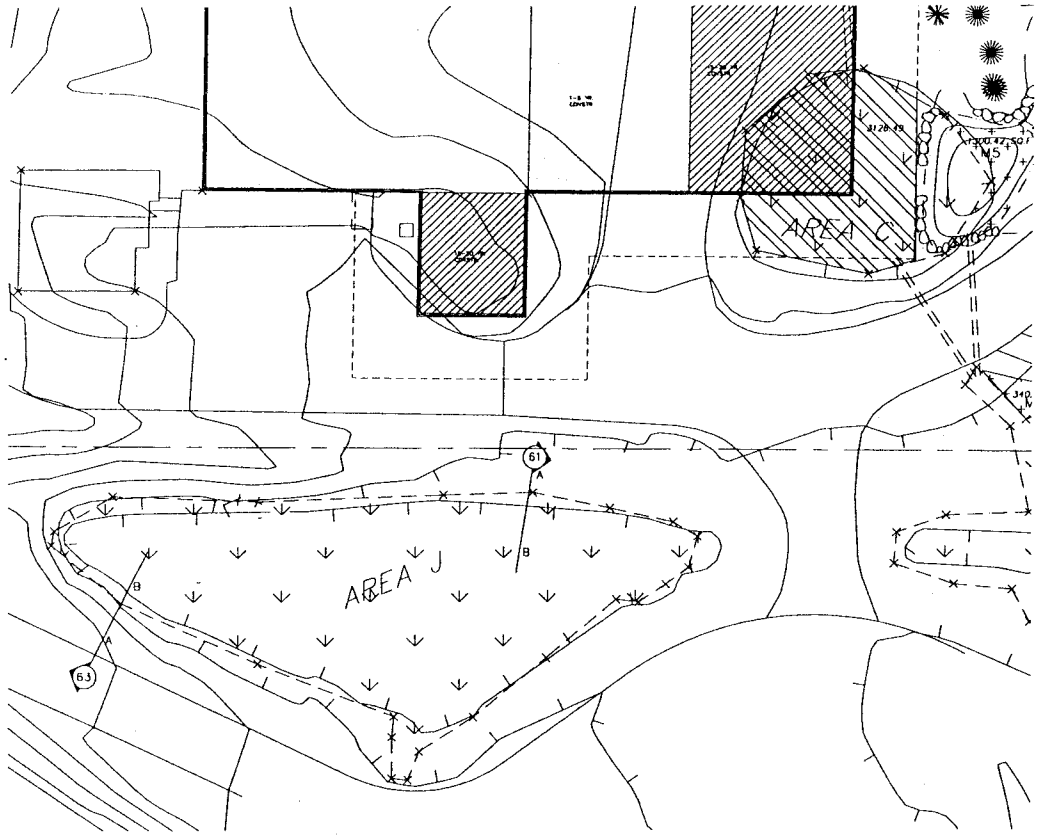

DETAIL PLAN (AREA J RESTORATION)
SCALE: 1"=20' (TYPICAL SECTIONS)

AREA 'J'

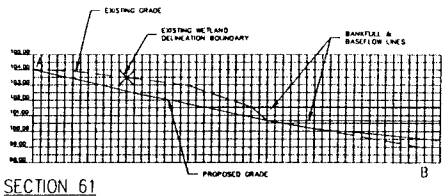

SECTION 61
SCALE: 1/4"=1'-0"

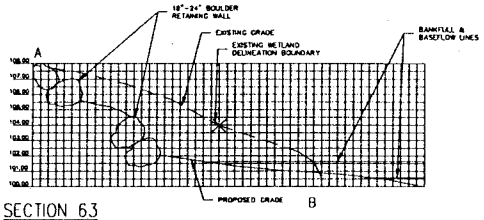

SECTION 63
SCALE: 1/4"=1'-0"

PRELIMINARY : NOT FOR CONSTRUCTION

VIRGIL O. BEST II
RESTORATION ECOLOGIST
970.463.9469
POST OFFICE BOX 8202 BRECKENRIDGE, COLORADO
email: ecologicalrestoration@netbeam.net
ECOLOGICAL DESIGN & CONSULTING FOR NATIVE REVEGETATION, RESTORATION LANDSCAPES, & HABITAT RESTORATION

© COPYRIGHT 2000 VIRGIL BEST II
REUSE OR REPRODUCTION PROHIBITED WITHOUT PERMISSION

JOINT SEWER AUTHORITY
BLUE RIVER WATER TREATMENT PLANT
DETAIL PLAN (AREA J RESTORATION)
SILVERTHORNE, COLORADO

N

PROJECT #: 00-32
DATE: 12/22/2000
DRAWN BY: VBII/JK
REVIEWED BY: VBII
SCALE: 1"=20'

ISSUE:
REVISION #1

SHEET
W-5
5 of 7

AREA 'E'

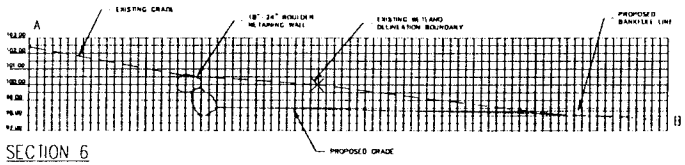

SECTION 6
SCALE: 1/4"=1'-0"

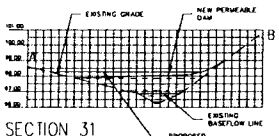

SECTION 31
SCALE: 1/4"=1'-0"

AREA 'D'

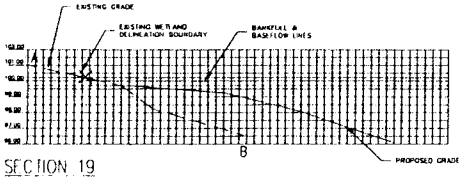

SECTION 19
SCALE: 1/4"=1'-0"

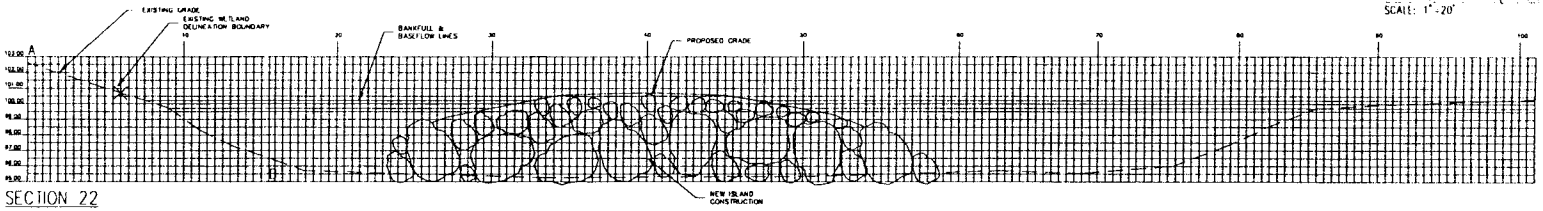

SECTION 22
SCALE: 1/4"=1'-0"

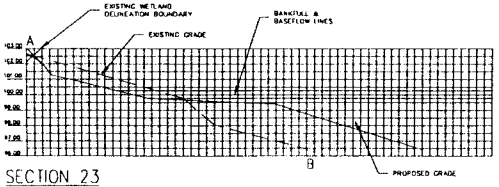

SECTION 23
SCALE: 1/4"=1'-0"

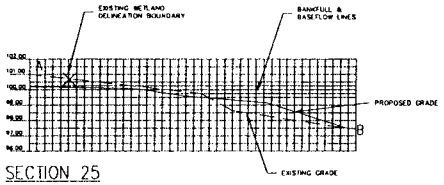

SECTION 25
SCALE: 1/4"=1'-0"

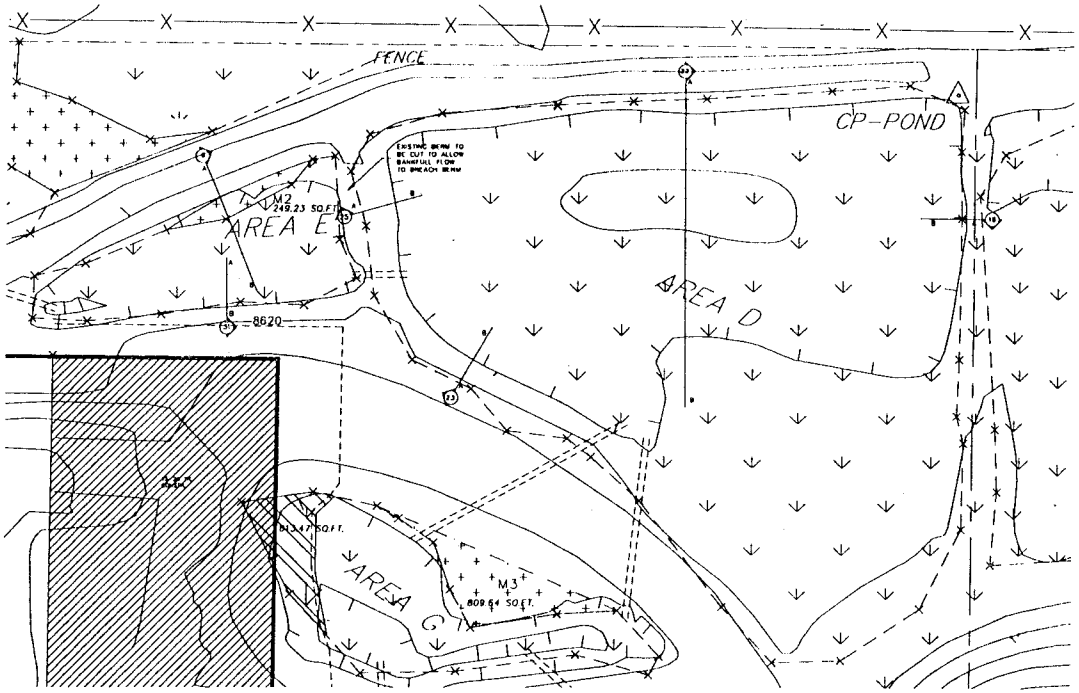

DETAIL PLAN (AREAS D&E RESTORATION)
SCALE: 1"=20'
(TYPICAL SECTIONS)

PRELIMINARY : NOT FOR CONSTRUCTION

VIRGIL O. BEST II
RESTORATION ECOLOGIST
970.453.9469
POST OFFICE BOX 8202 BRECKENRIDGE, COLORADO
email: ecologicalrestoration@netbeam.net

ECOLOGICAL DESIGN & CONSULTING FOR NATIVE REVEGETATION, RESTORATION LANDSCAPES, & HABITAT RESTORATION

© COPYRIGHT 2000 VIRGIL BEST II
REUSE OR REPRODUCTION PROHIBITED WITHOUT PERMISSION

JOINT SEWER AUTHORITY
BLUE RIVER WATER TREATMENT PLANT
DETAIL PLAN (AREAS D&E RESTORATION)
SILVERTHORNE, COLORADO

N

PROJECT #: 00-32
DATE: 12/22/2000
DRAWN BY: VBII/JK
REVIEWED BY: VBII
SCALE: 1"=20'

ISSUE:
REVISION #1

SHEET
W-6