PROJECT LOCATION:

Section 24, Township 39 North, Range 9 West.
New Mexico Principal Meridian,
La Plata County, Colorado.

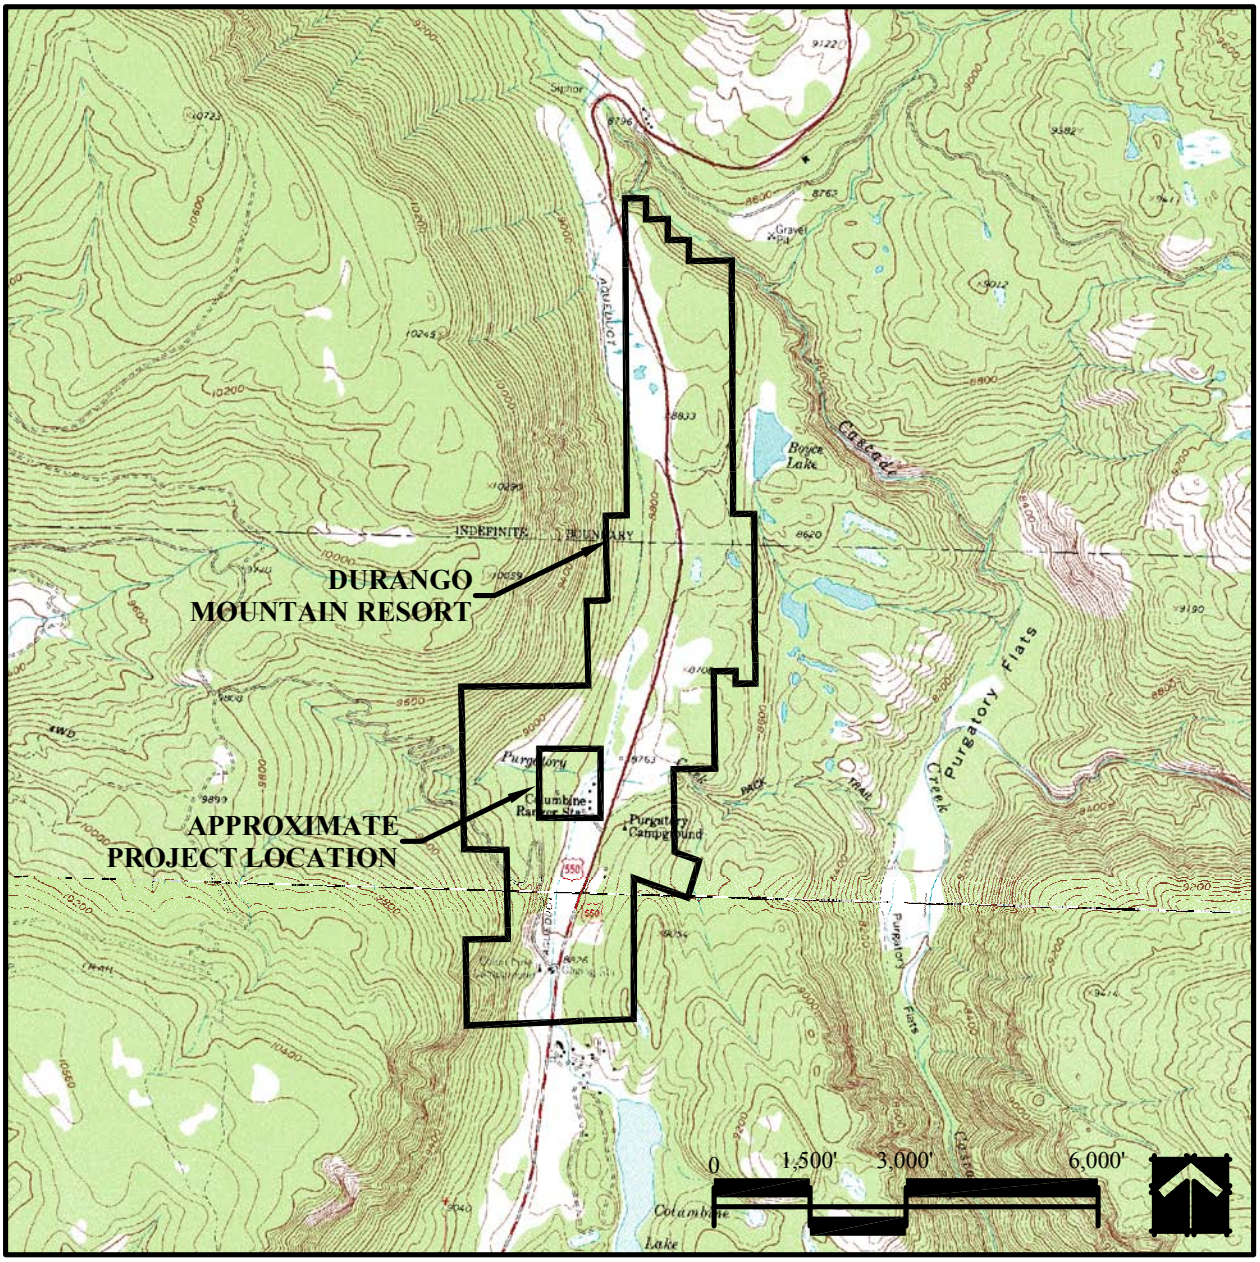

S:\Projects\050065-ALPENGLOW PHASE IV\CAD\404 Permit Mod Figures\Figure1.dwg, 2/27/2006 10:40:38 AM

SUGNET and ASSOCIATES Environmental Planning / Landscape Architecture	**PROJECT LOCATION** ALPENGLOW PHASE IV/PURGATORY CREEK RESTORATION 404 PERMIT MODIFICATION	**FIGURE 1** *Source: Electra Lake & Engineer Mountain Colo. 7.5' USGS Quadrangles*

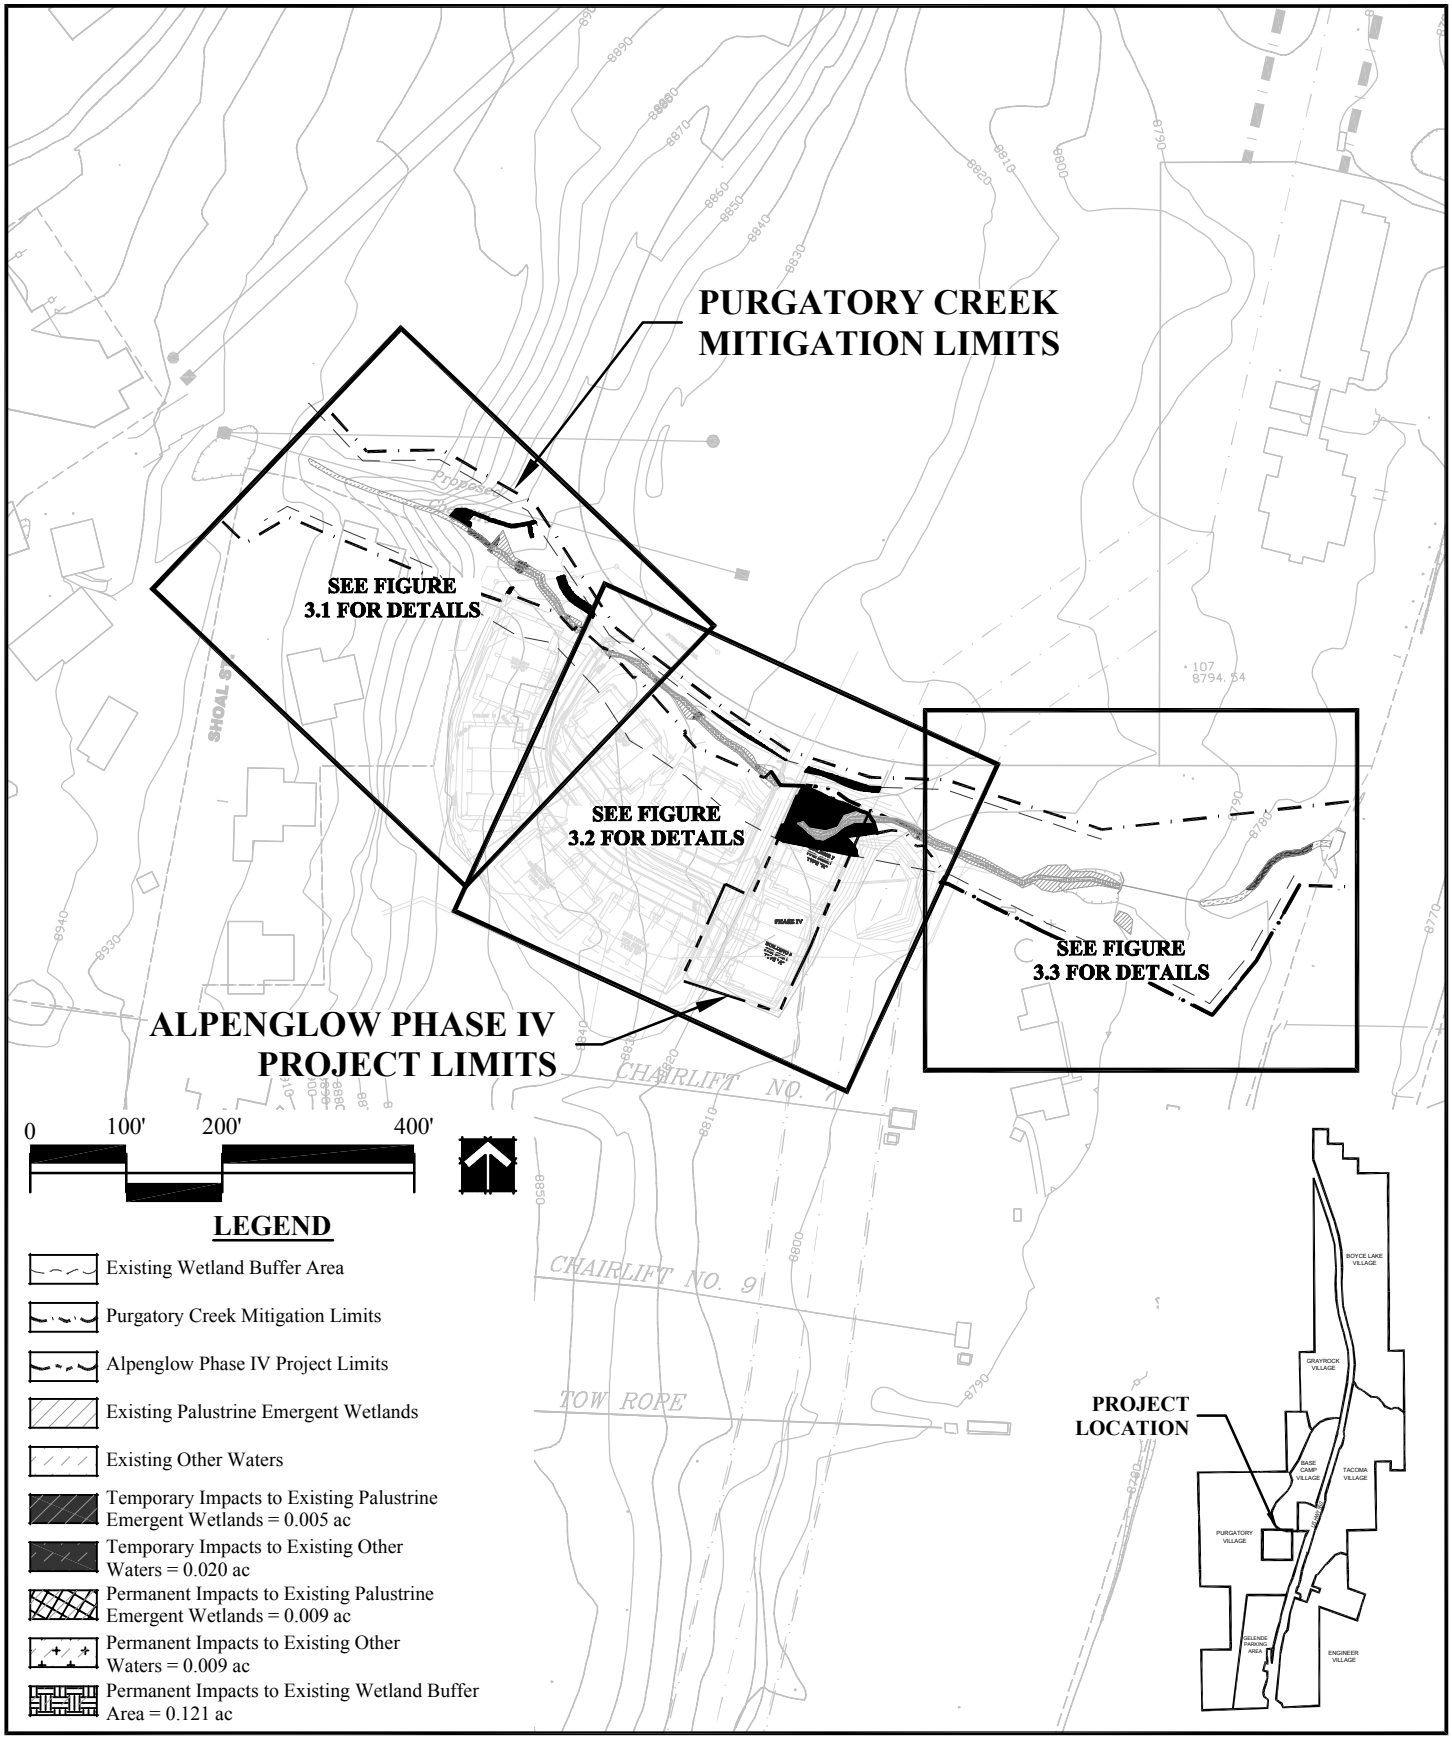

SUGNET and ASSOCIATES
Environmental Planning / Landscape Architecture

SITE PLAN & SHEET LAYOUT

ALPENGLOW PHASE IV/PURGATORY CREEK RESTORATION
404 PERMIT MODIFICATION

FIGURE 2

Source:
Russell Engineering Inc., Sugnet & Associates

S:\Projects\050065-ALPENGLOW PHASE IV\CAD\404 Permit Mod Figures\Figure2-2.21.06.dwg, 2/27/2006 10:40:10 AM

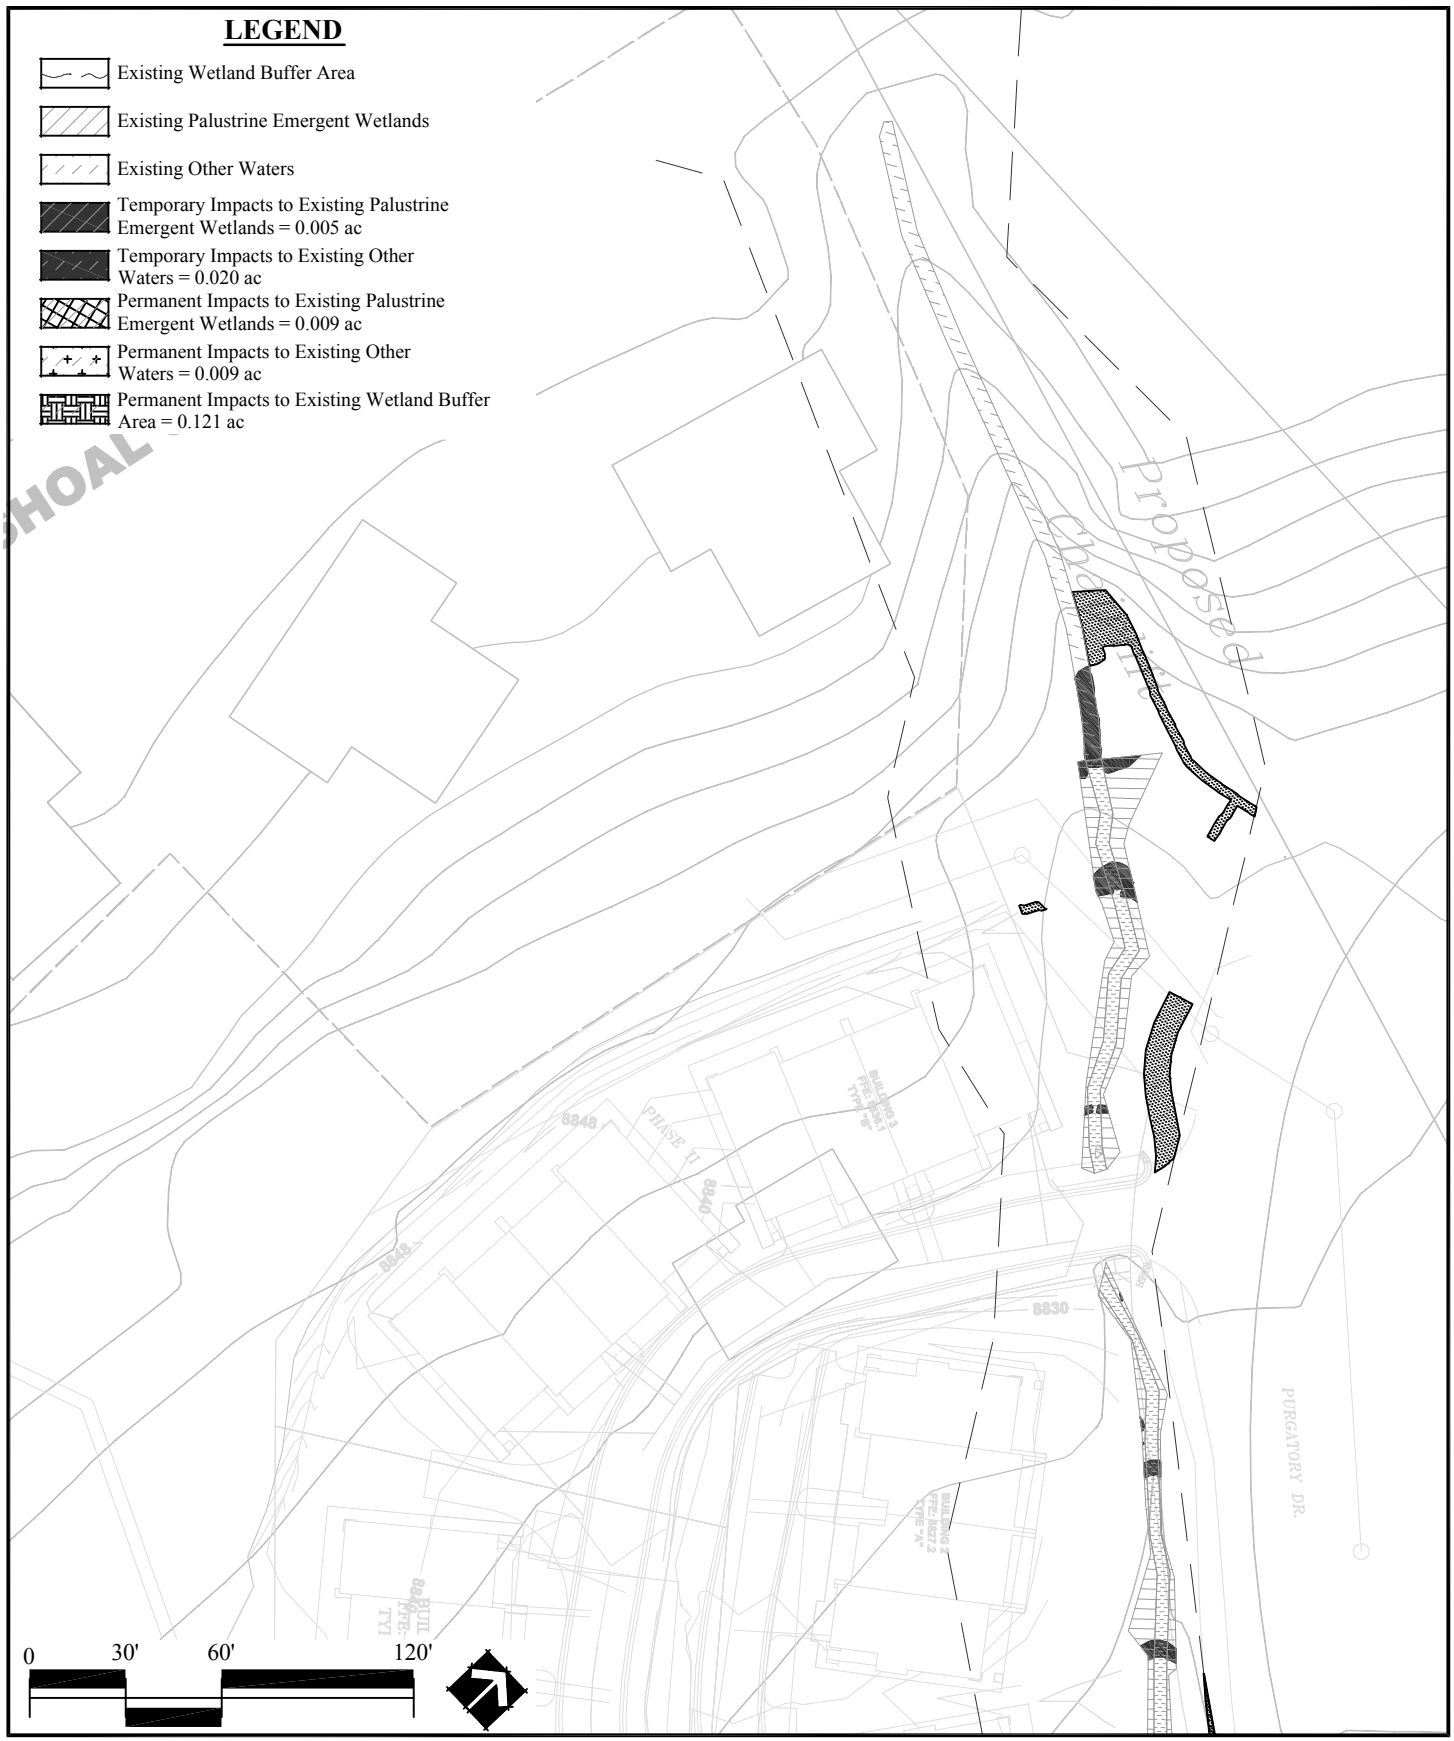

SUGNET and ASSOCIATES
Environmental Planning / Landscape Architecture

WETLAND DELINEATION & IMPACT MAP

ALPENGLOW PHASE IV/PURGATORY CREEK RESTORATION 404 PERMIT MODIFICATION

FIGURE 3.1

Source: Russell Engineering Inc., Sugnet & Associates

S:\Projects\050065-ALPENGLOW PHASE IV\CAD\404 Permit Mod Figures\Figure3-2.21.06.dwg, 2/27/2006 10:39:00 AM

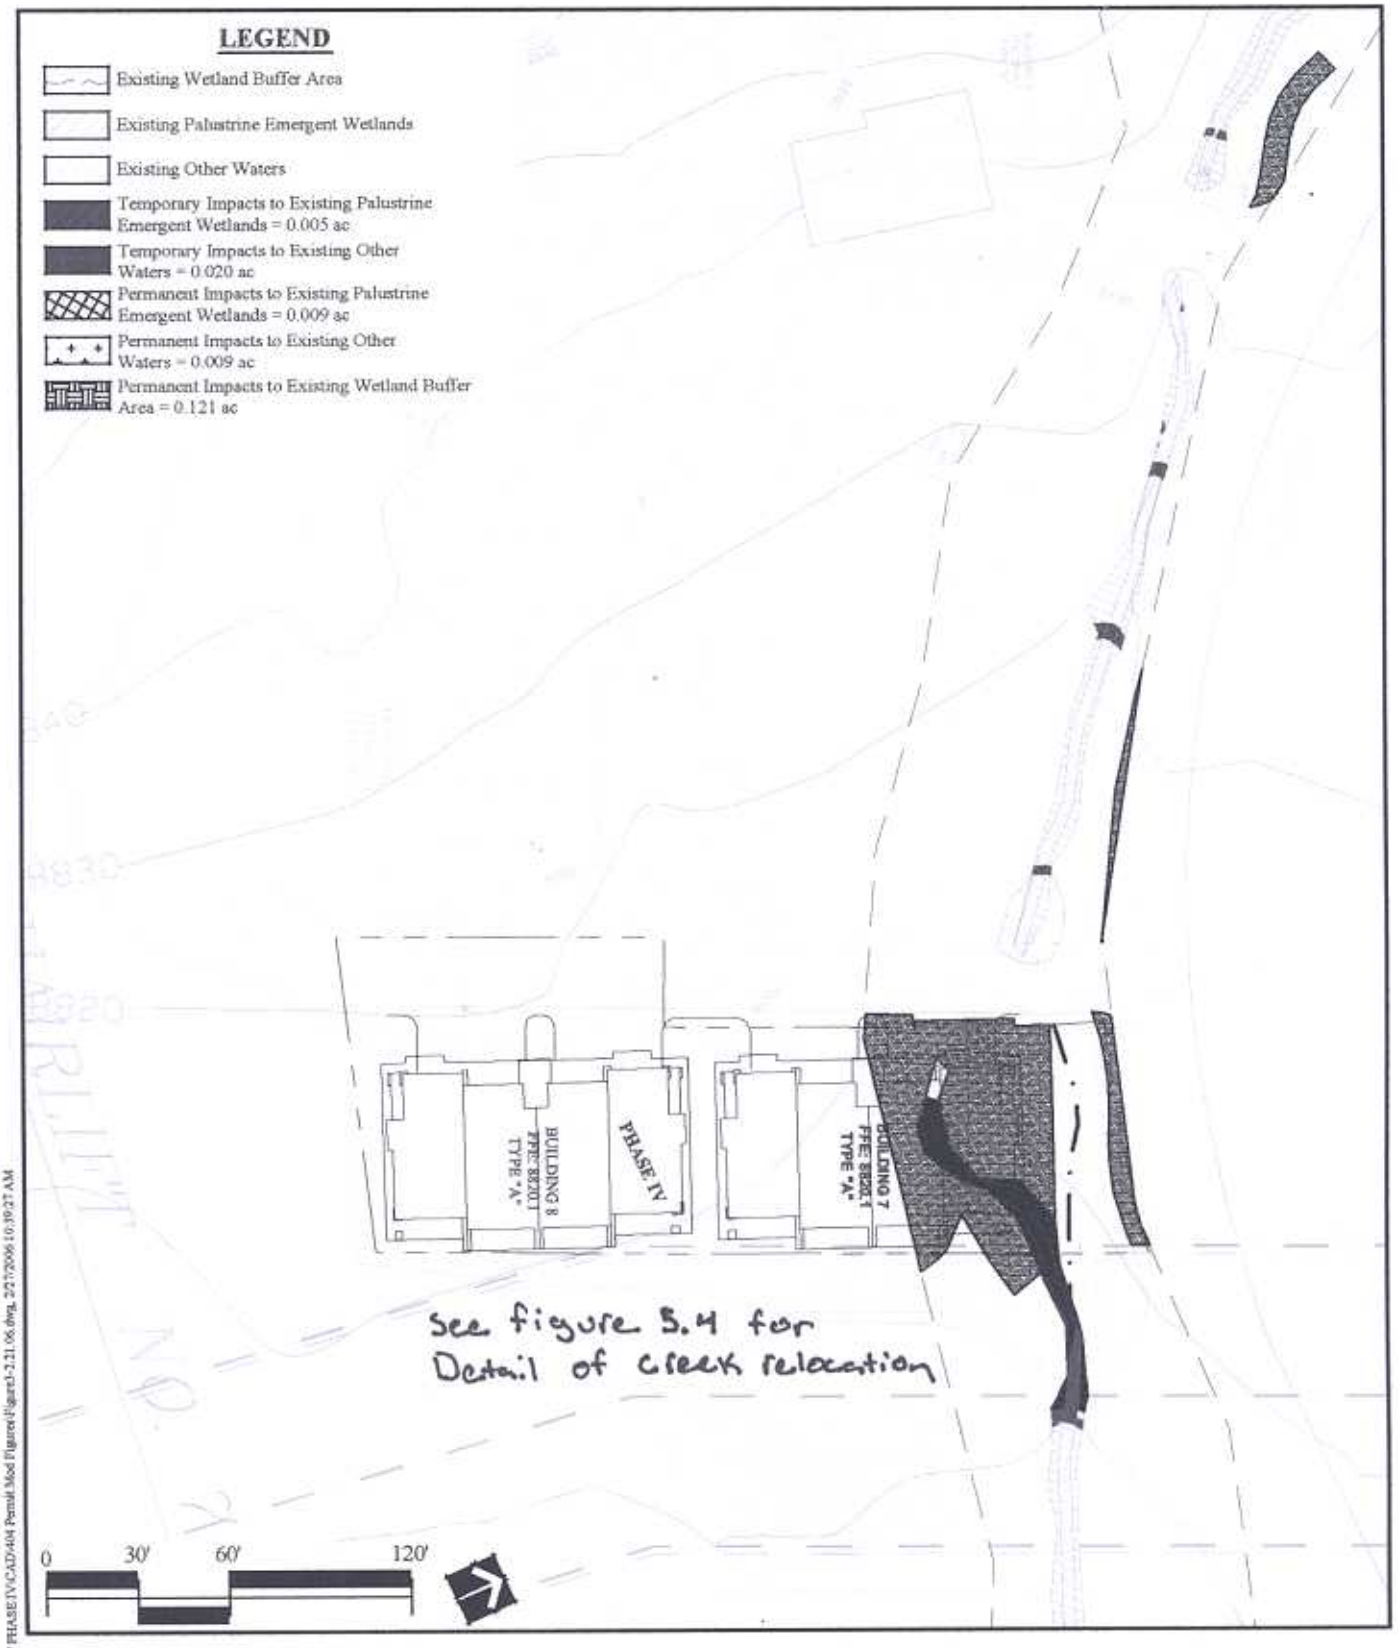

SUGNET and ASSOCIATES
Environmental Planning / Landscape Architecture

WETLAND DELINEATION & IMPACT MAP

ALPENGLOW PHASE IV/PURGATORY
CREEK RESTORATION
404 PERMIT MODIFICATION

FIGURE 3.2

Source:
Russell Engineering Inc., Sugnet & Associates

S:\Projects\050065-ALPENGLOW PHASE IV\CAD\404 Permit Mod Figures\Figure3-2.21.06.dwg, 2/27/2006 10:39:27 AM

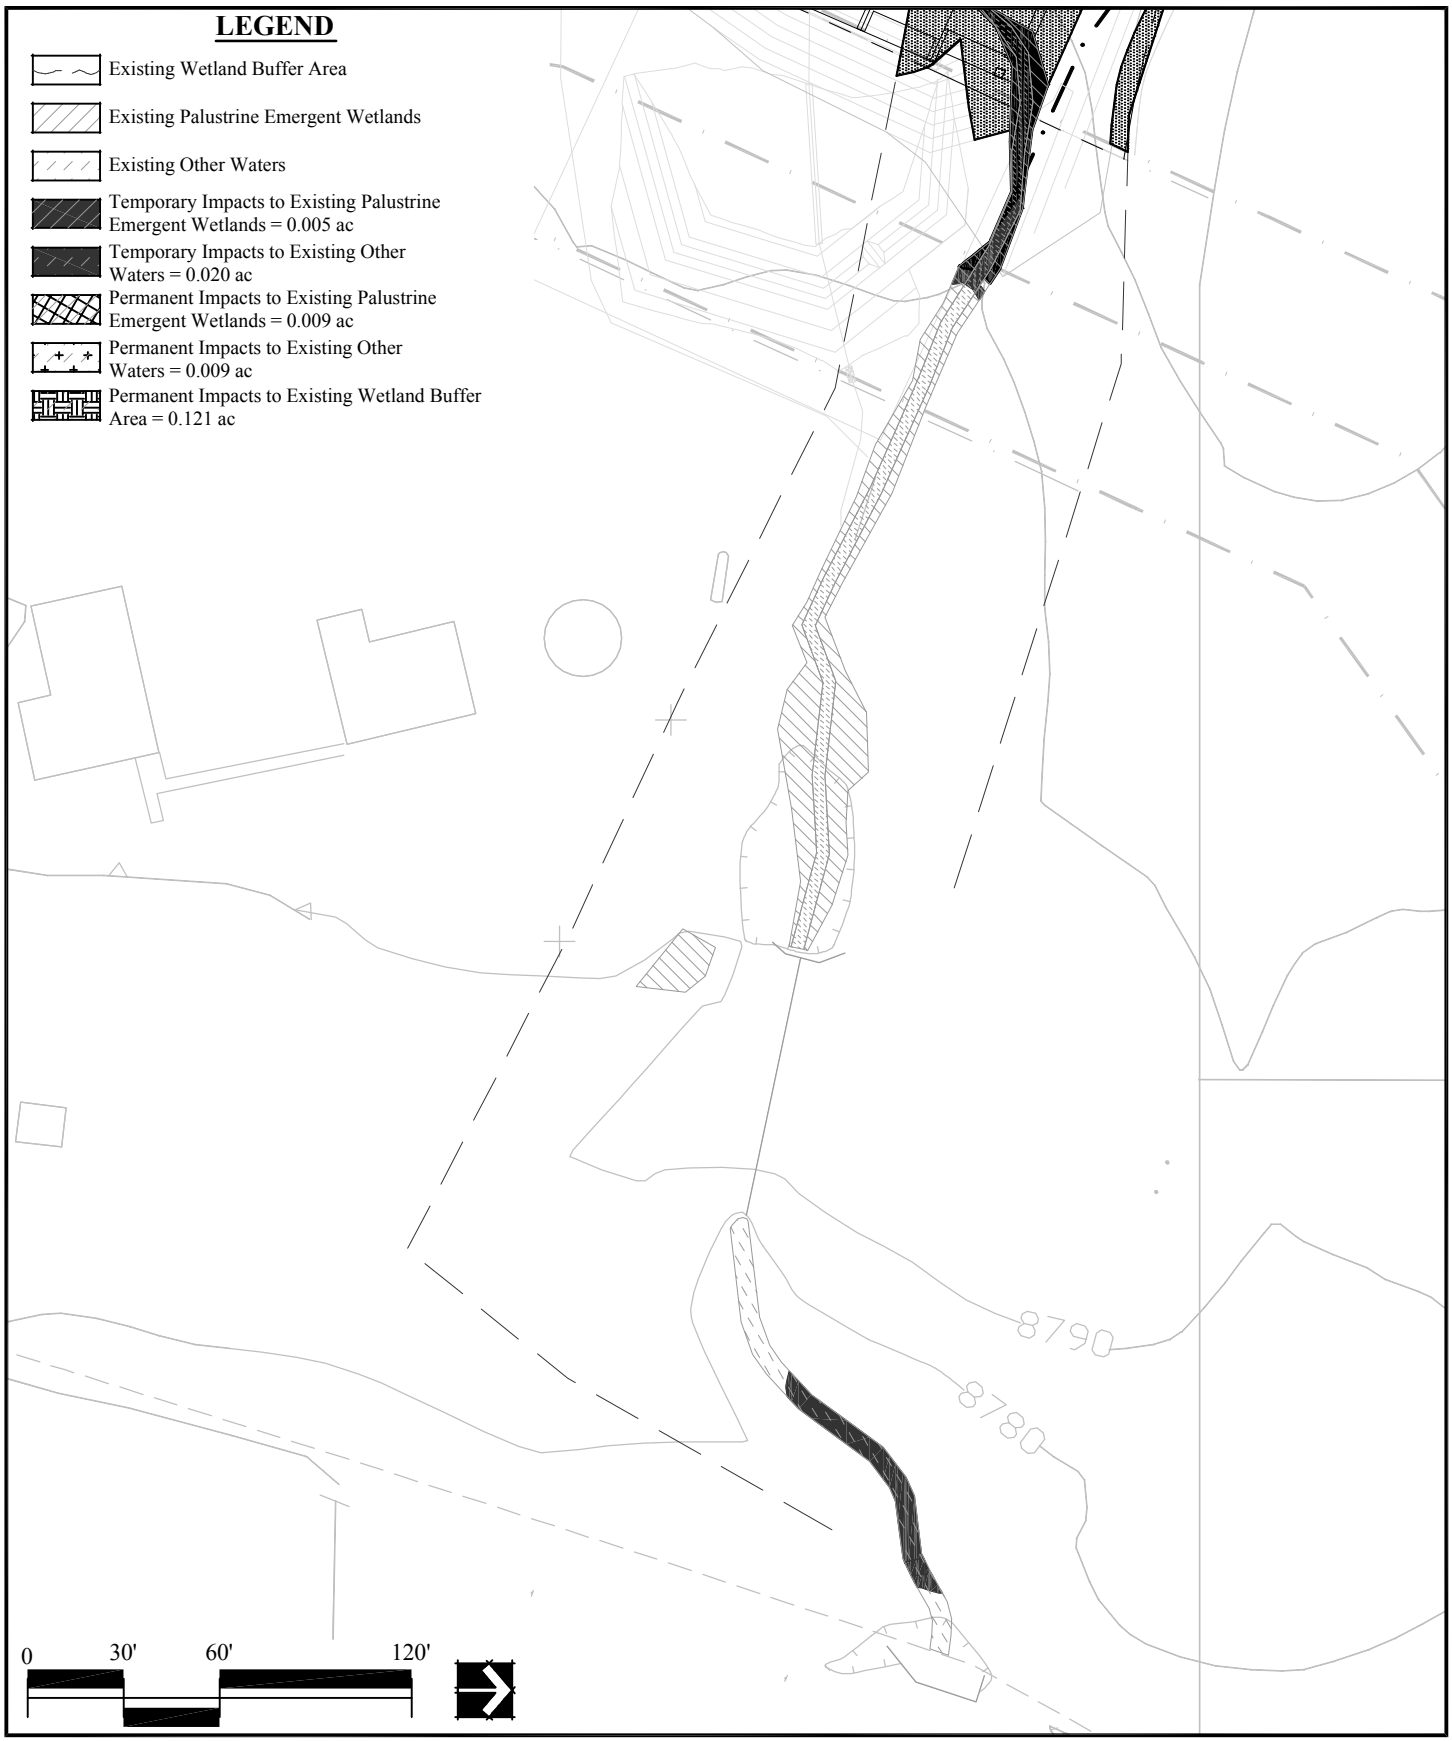

SUGNET and ASSOCIATES
Environmental Planning / Landscape Architecture

WETLAND DELINEATION & IMPACT MAP

ALPENGLOW PHASE IV/PURGATORY CREEK RESTORATION 404 PERMIT MODIFICATION

FIGURE 3.3

Source:
Russell Engineering Inc., Sugnet & Associates

S:\Projects\050065-ALPENGLOW PHASE IV\CAD\404 Permit Mod Figures\Figure3-2.21.06.dwg, 2/27/2006 10:39:46 AM

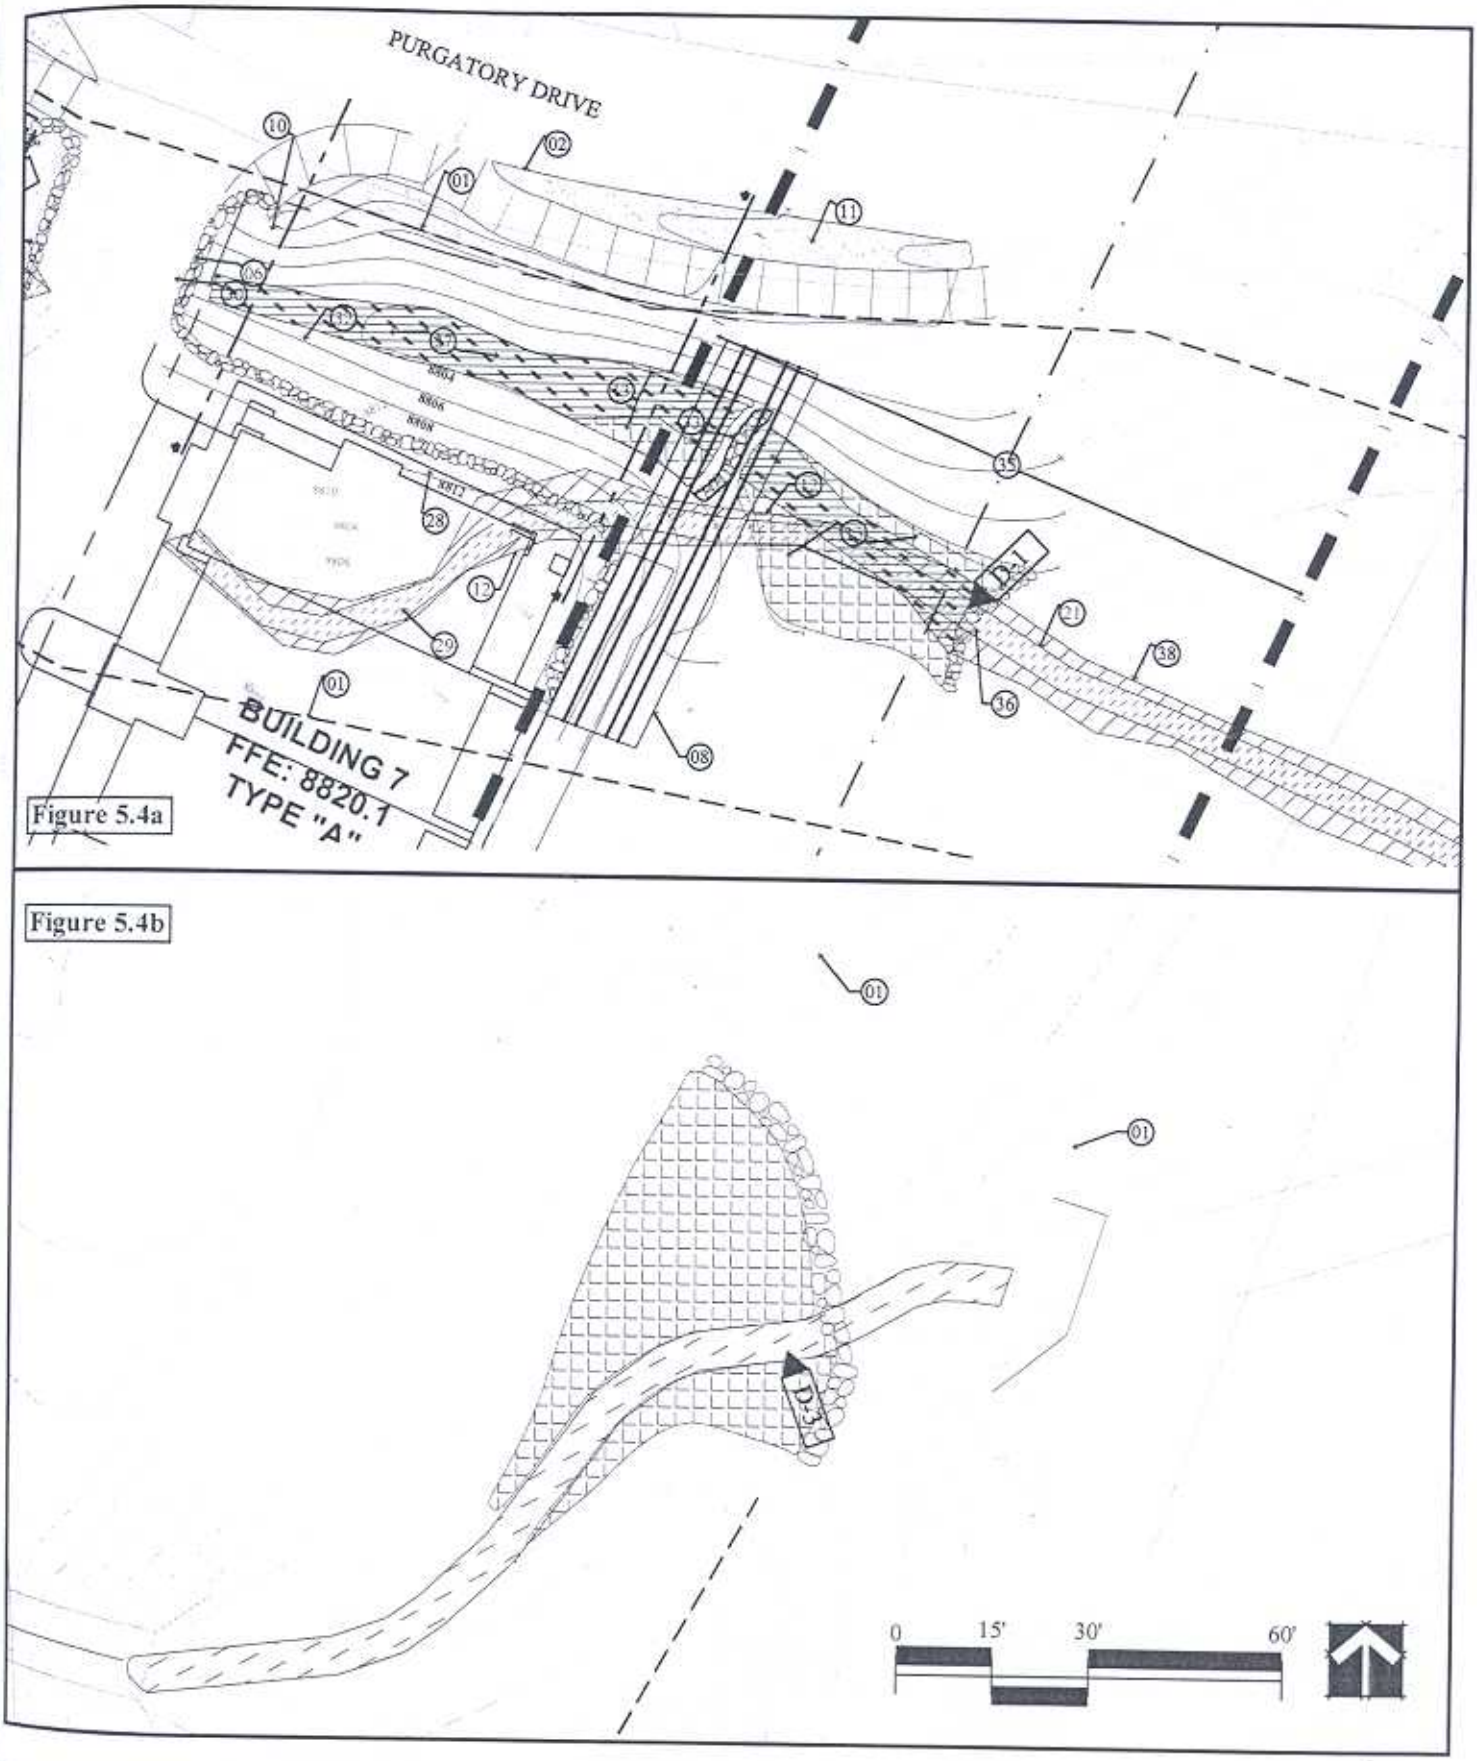

SUGNET and ASSOCIATES Environmental Planning / Landscape Architecture	PURGATORY CREEK REVEGETATION PLAN	FIGURE 5.4
	ALPENGLOW PHASE IV/PURGATORY CREEK MITIGATION PLAN	*Source:* *Russell Engineering Inc.*