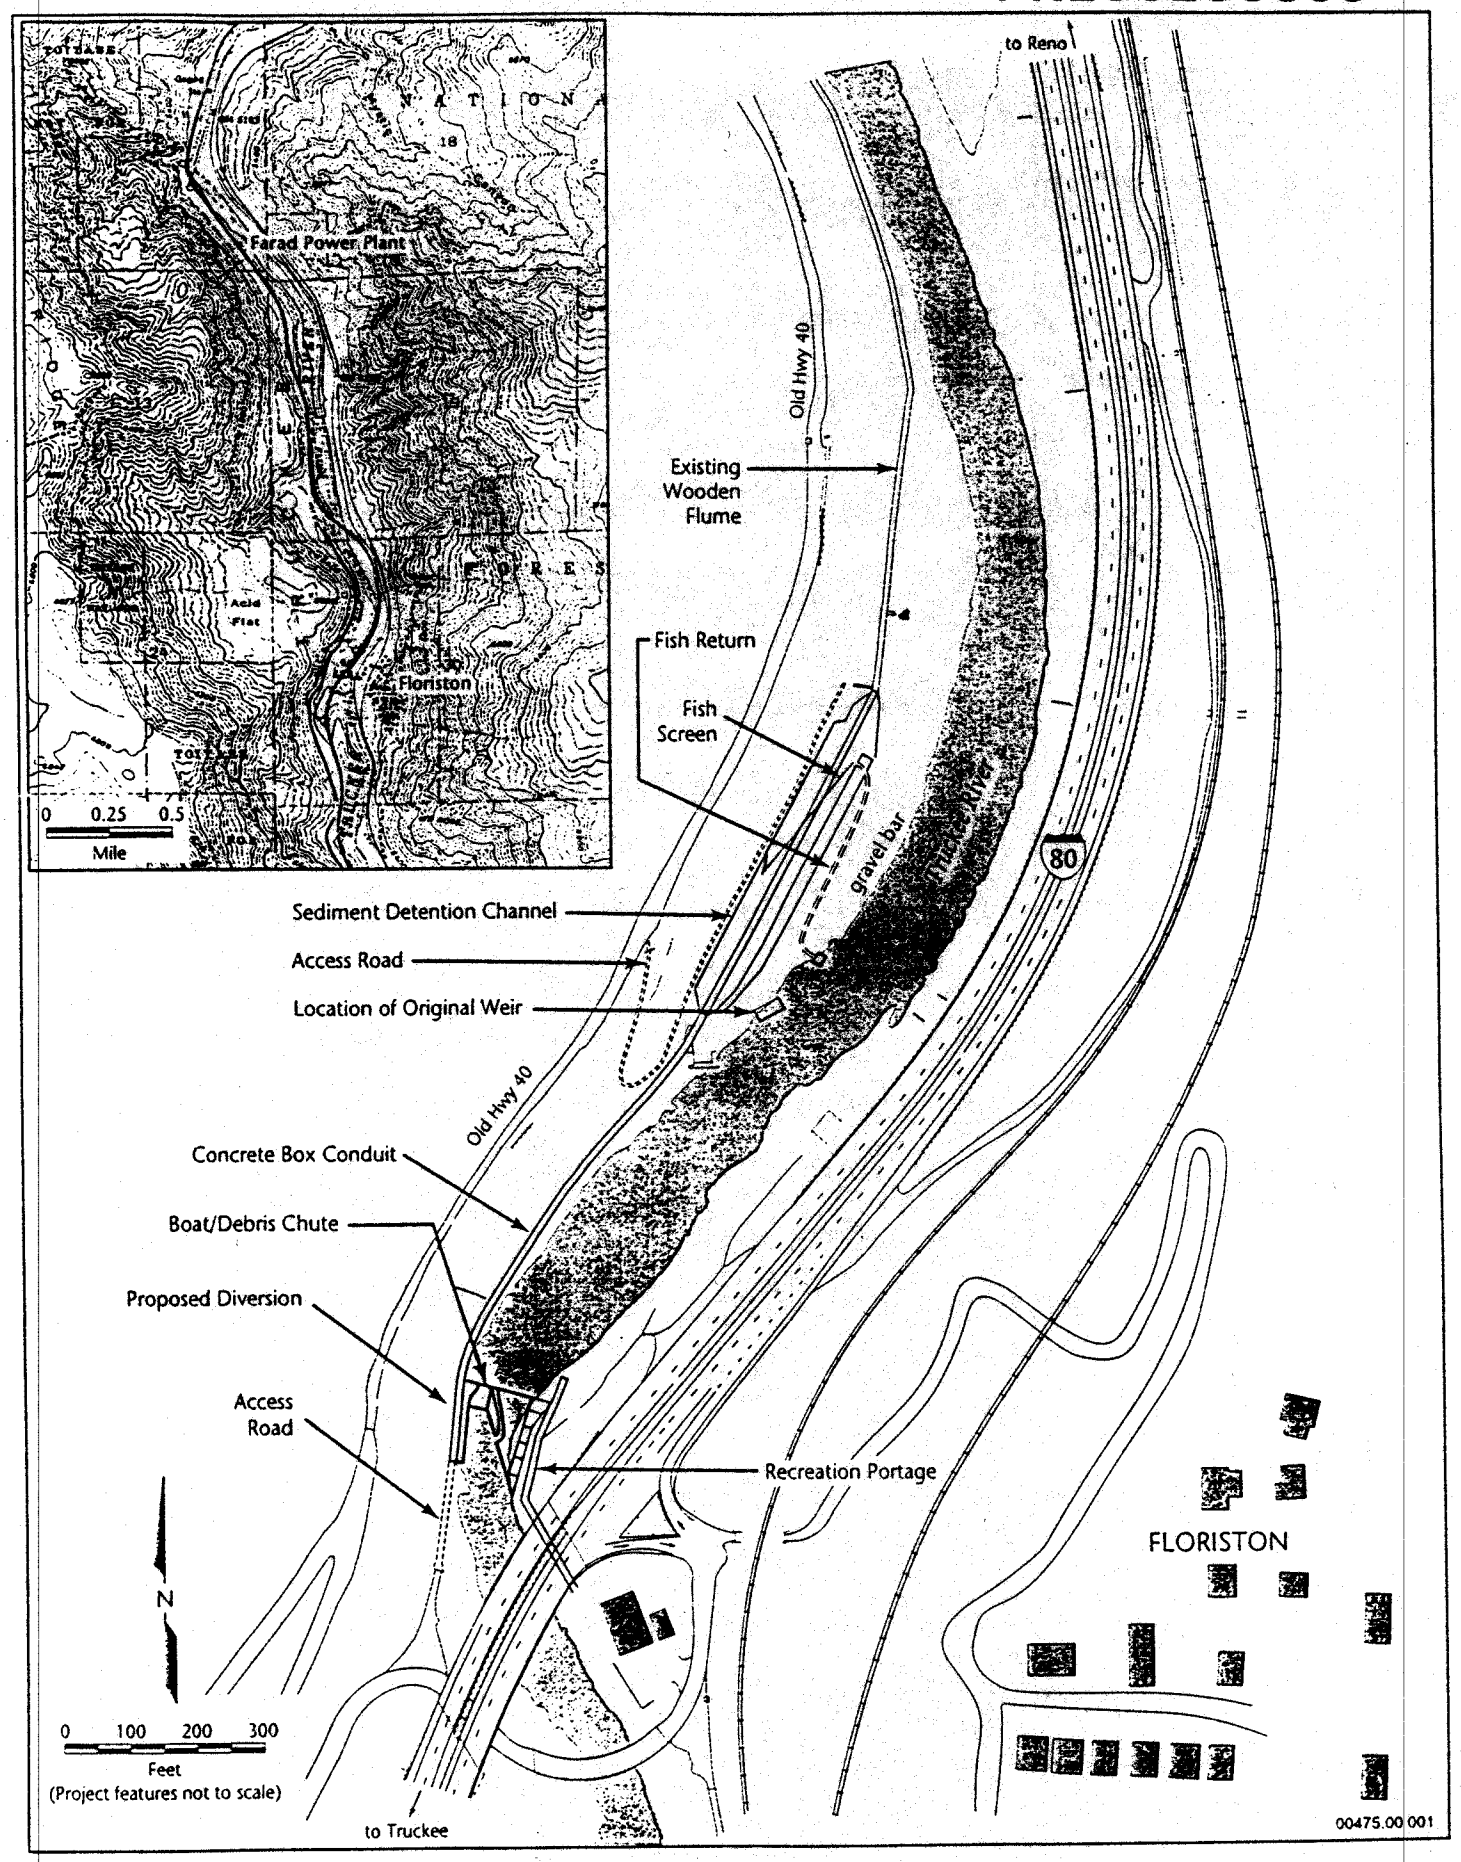

Jones & Stokes

Figure 1
Proposed Project and Location

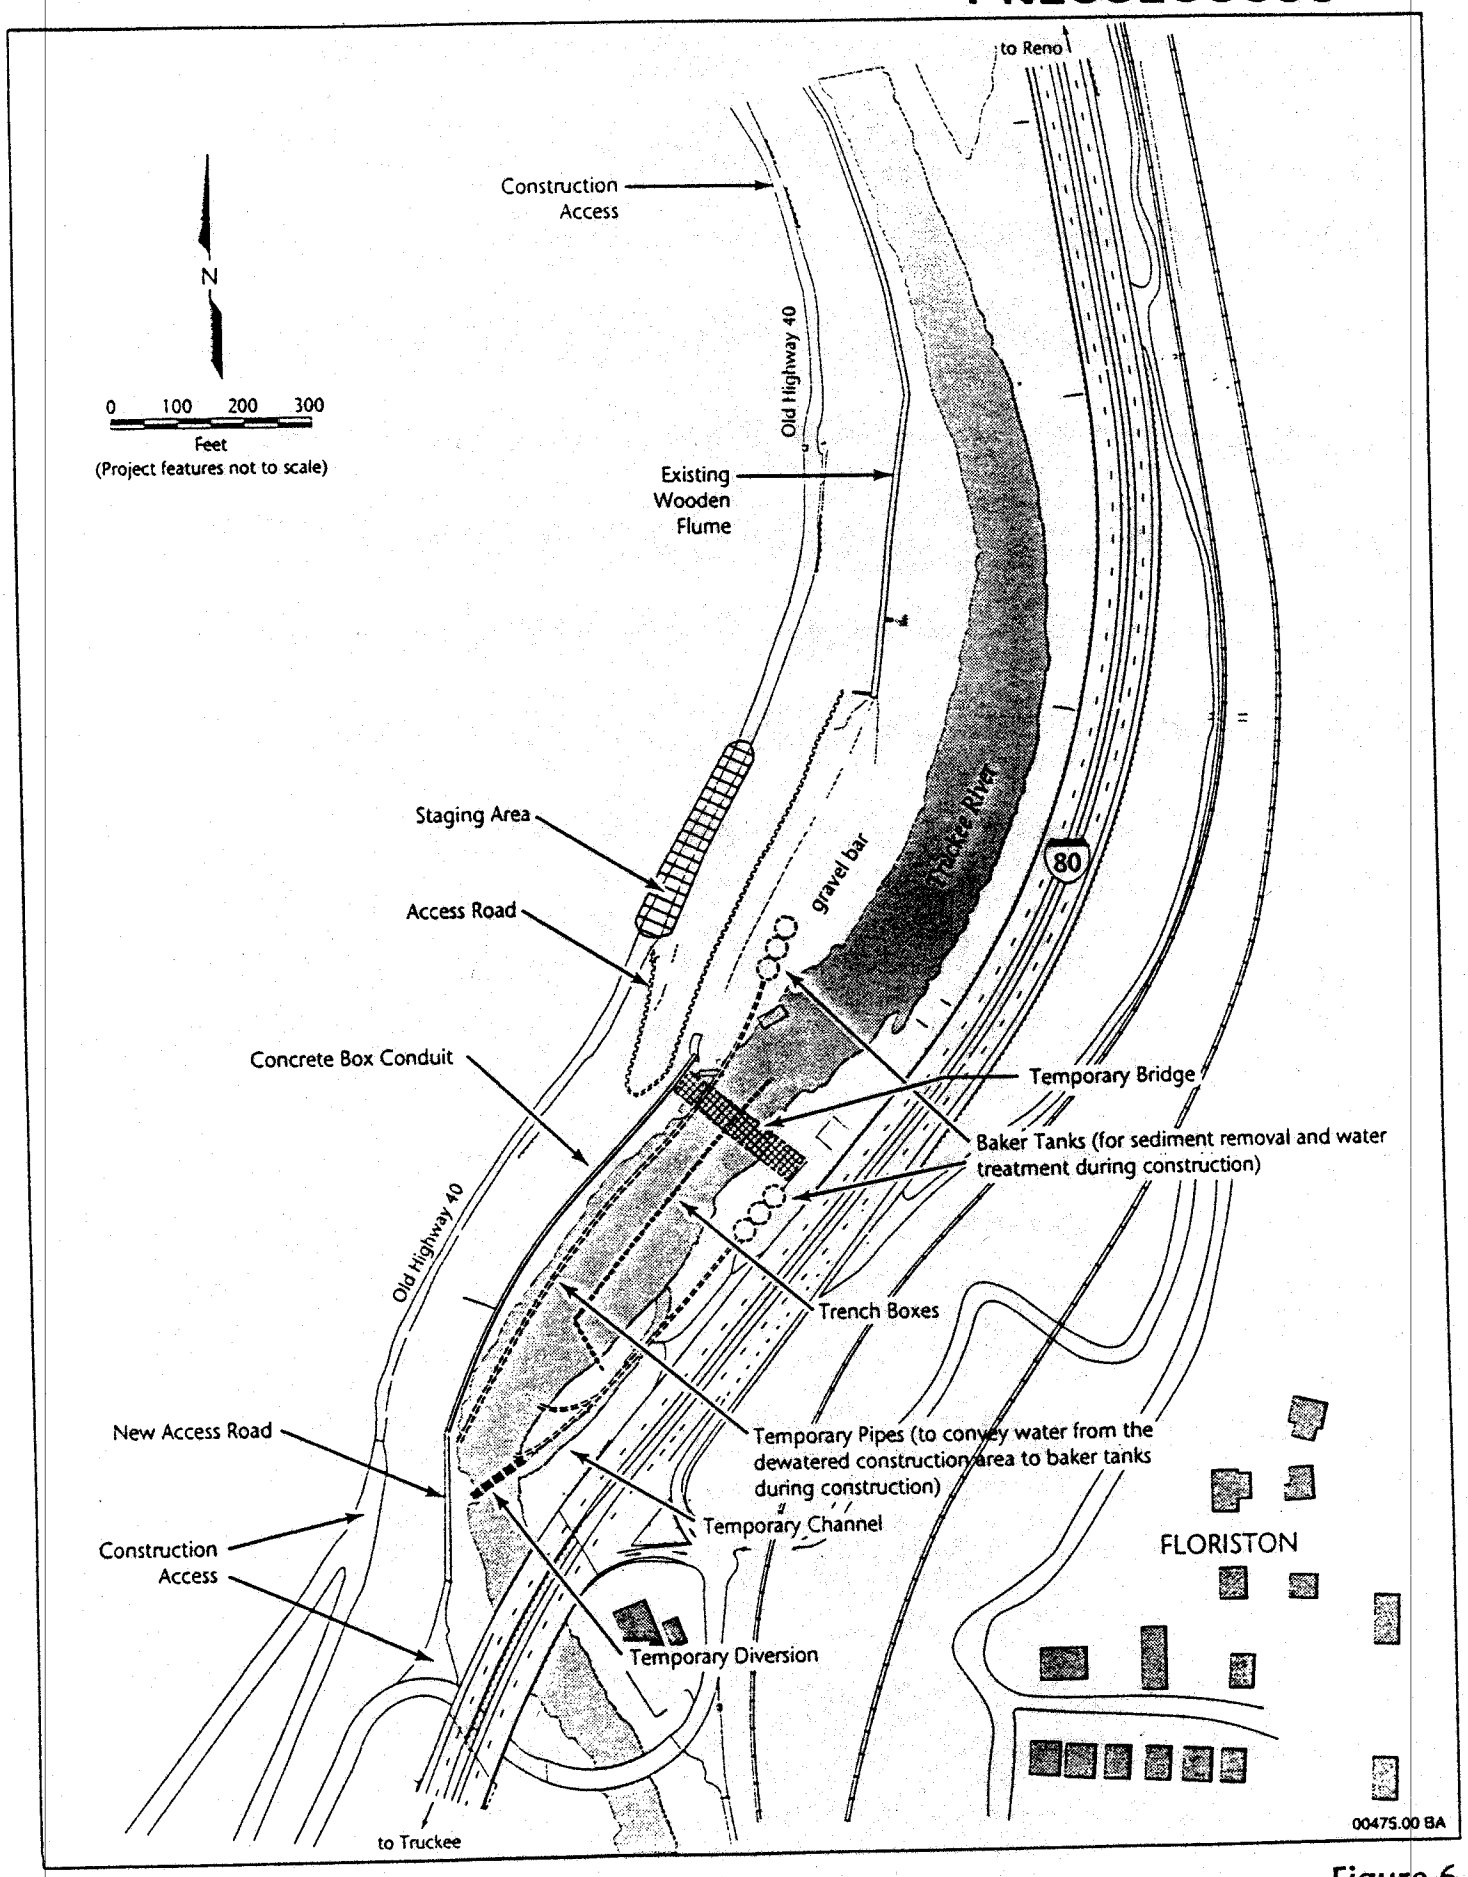

Jones & Stokes

Figure 6
Construction Staging and Access

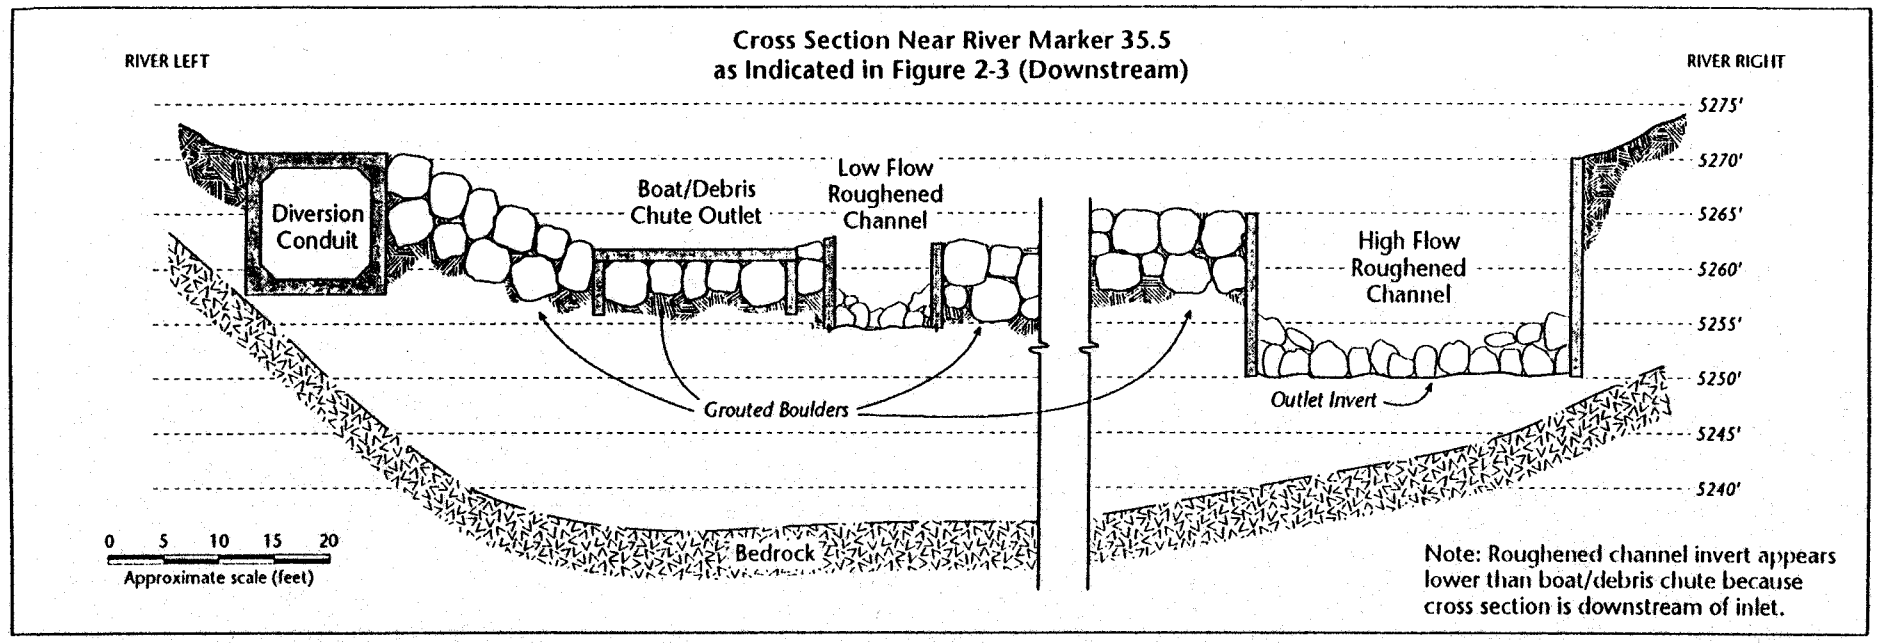

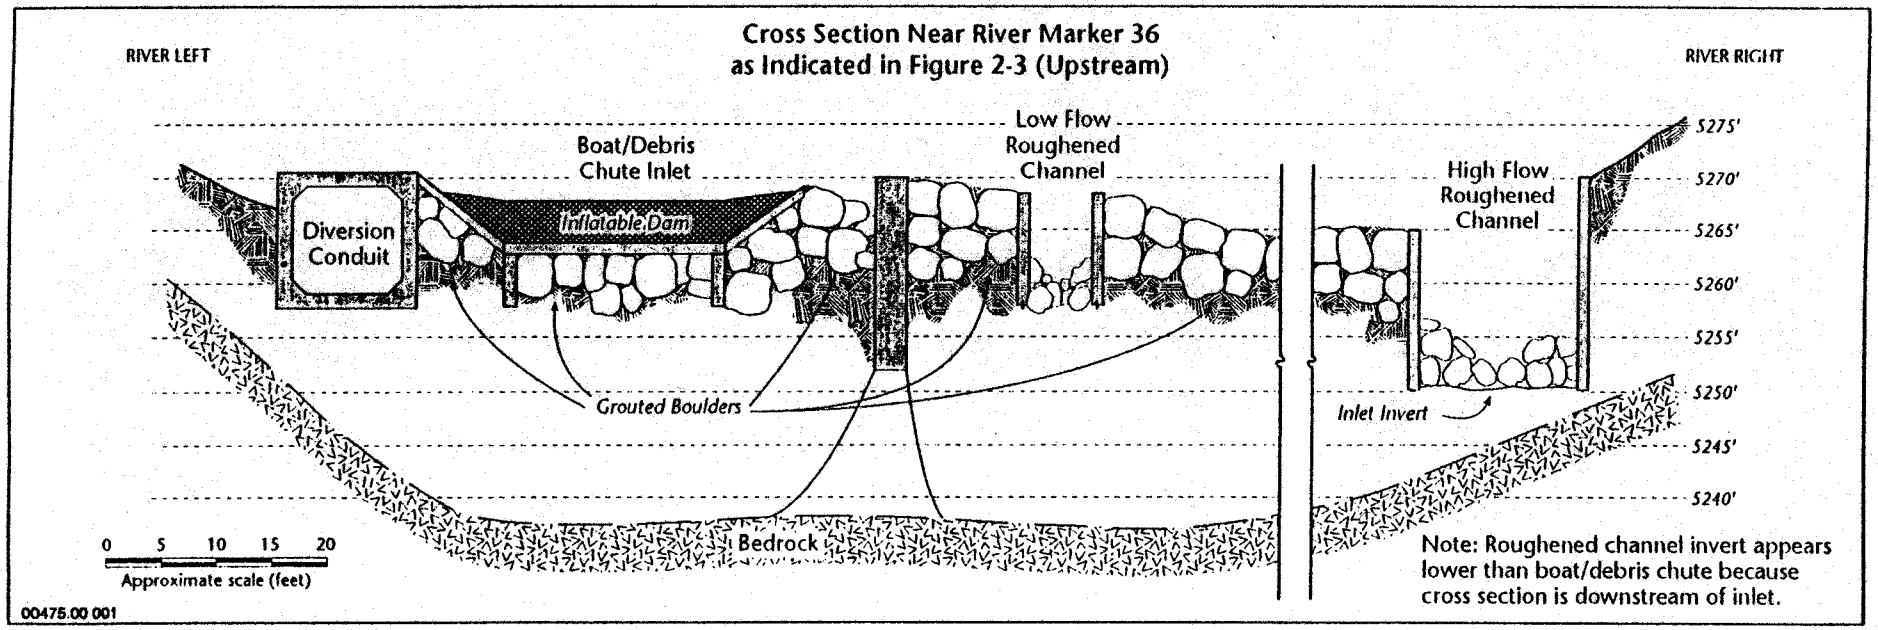

Jones & Stokes

Figure 2-4
Boat/Debris Chute and Roughened Channels Cross Section

PN200200006