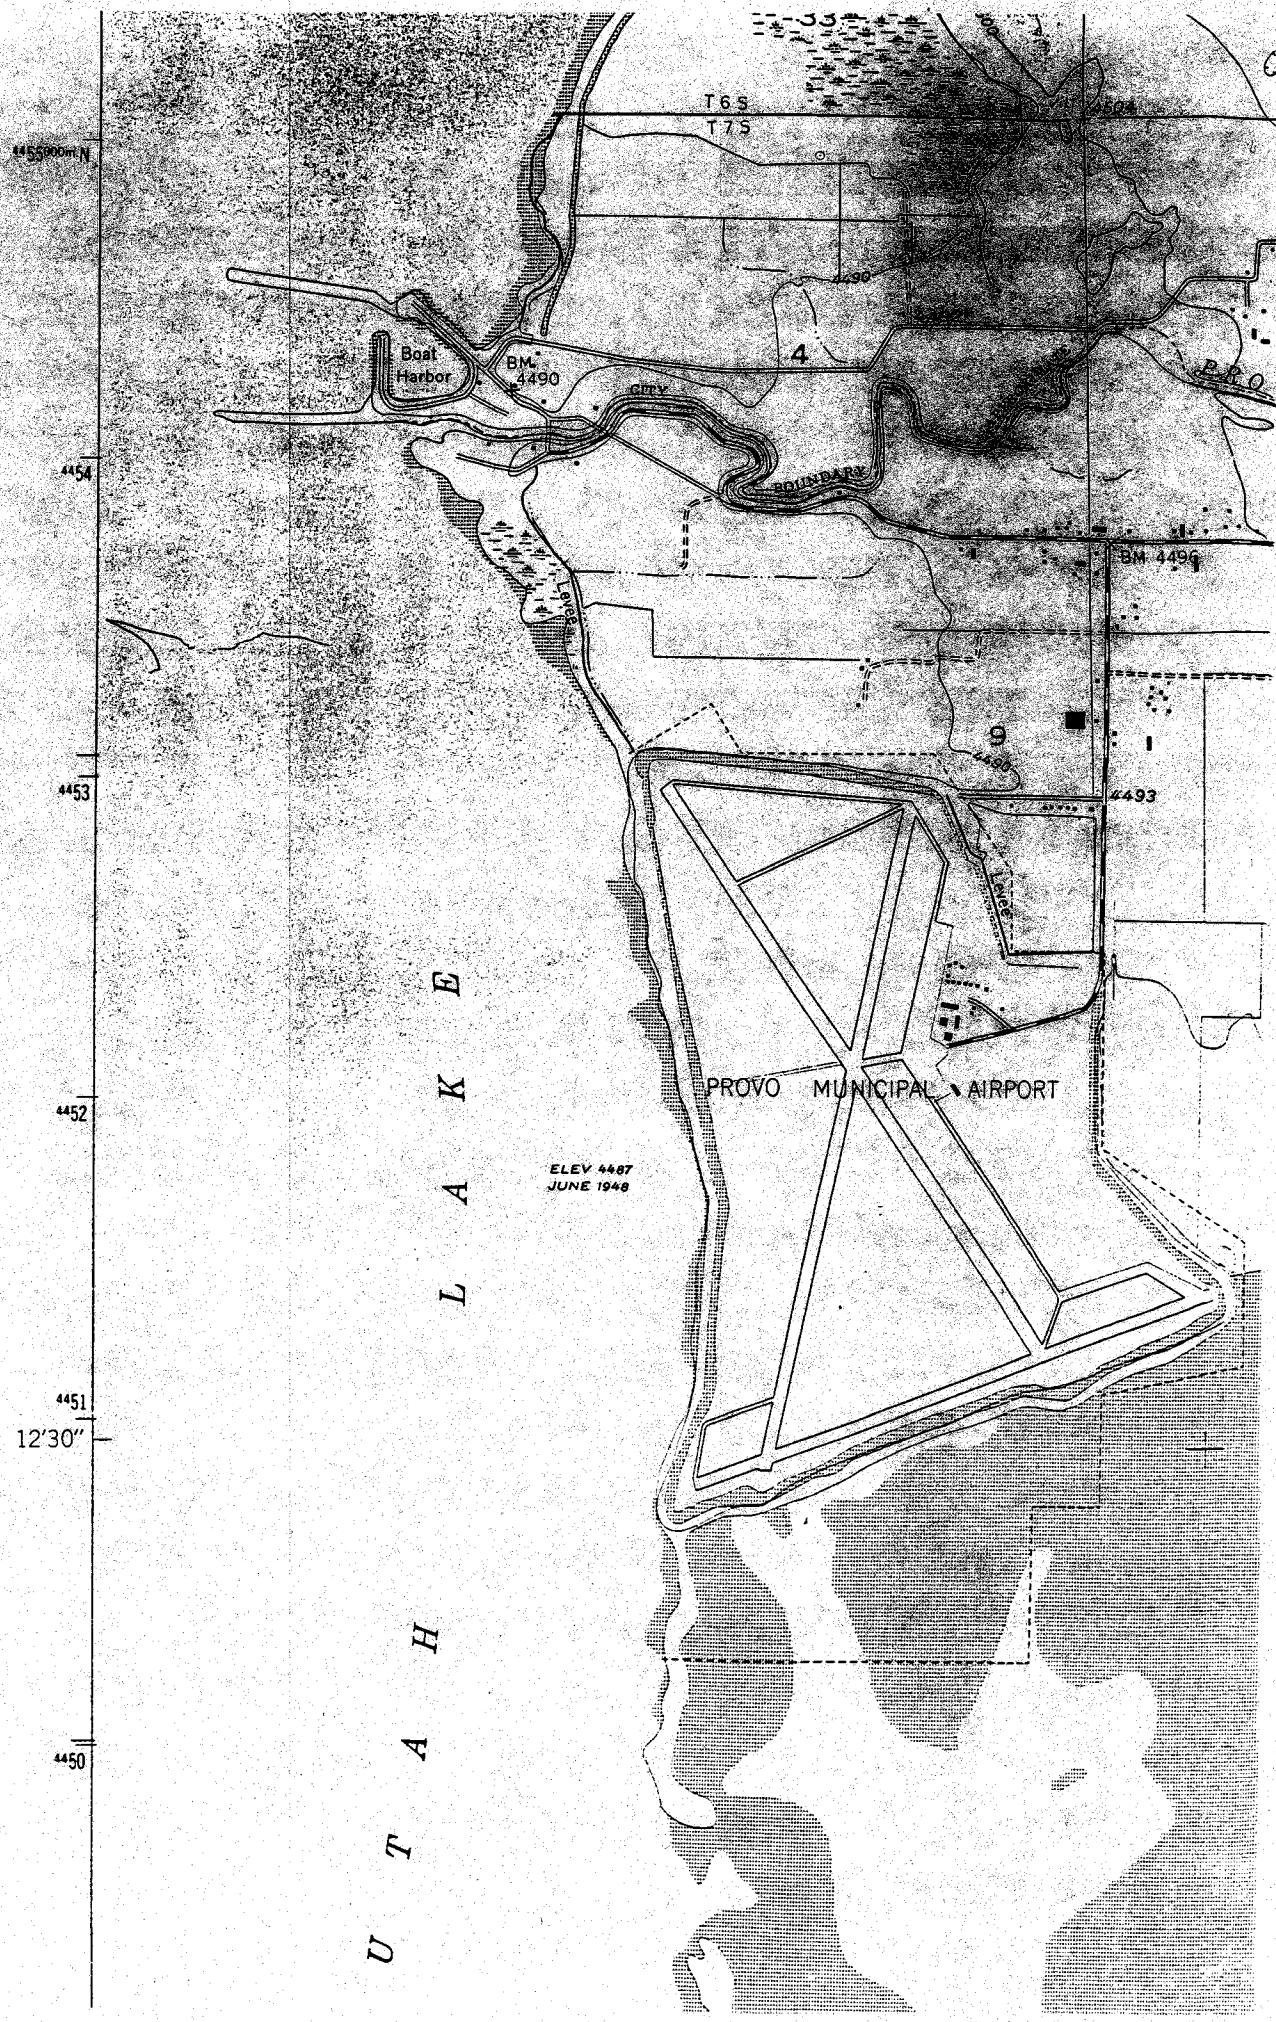

Figure 1, Location Map, Project 200250297

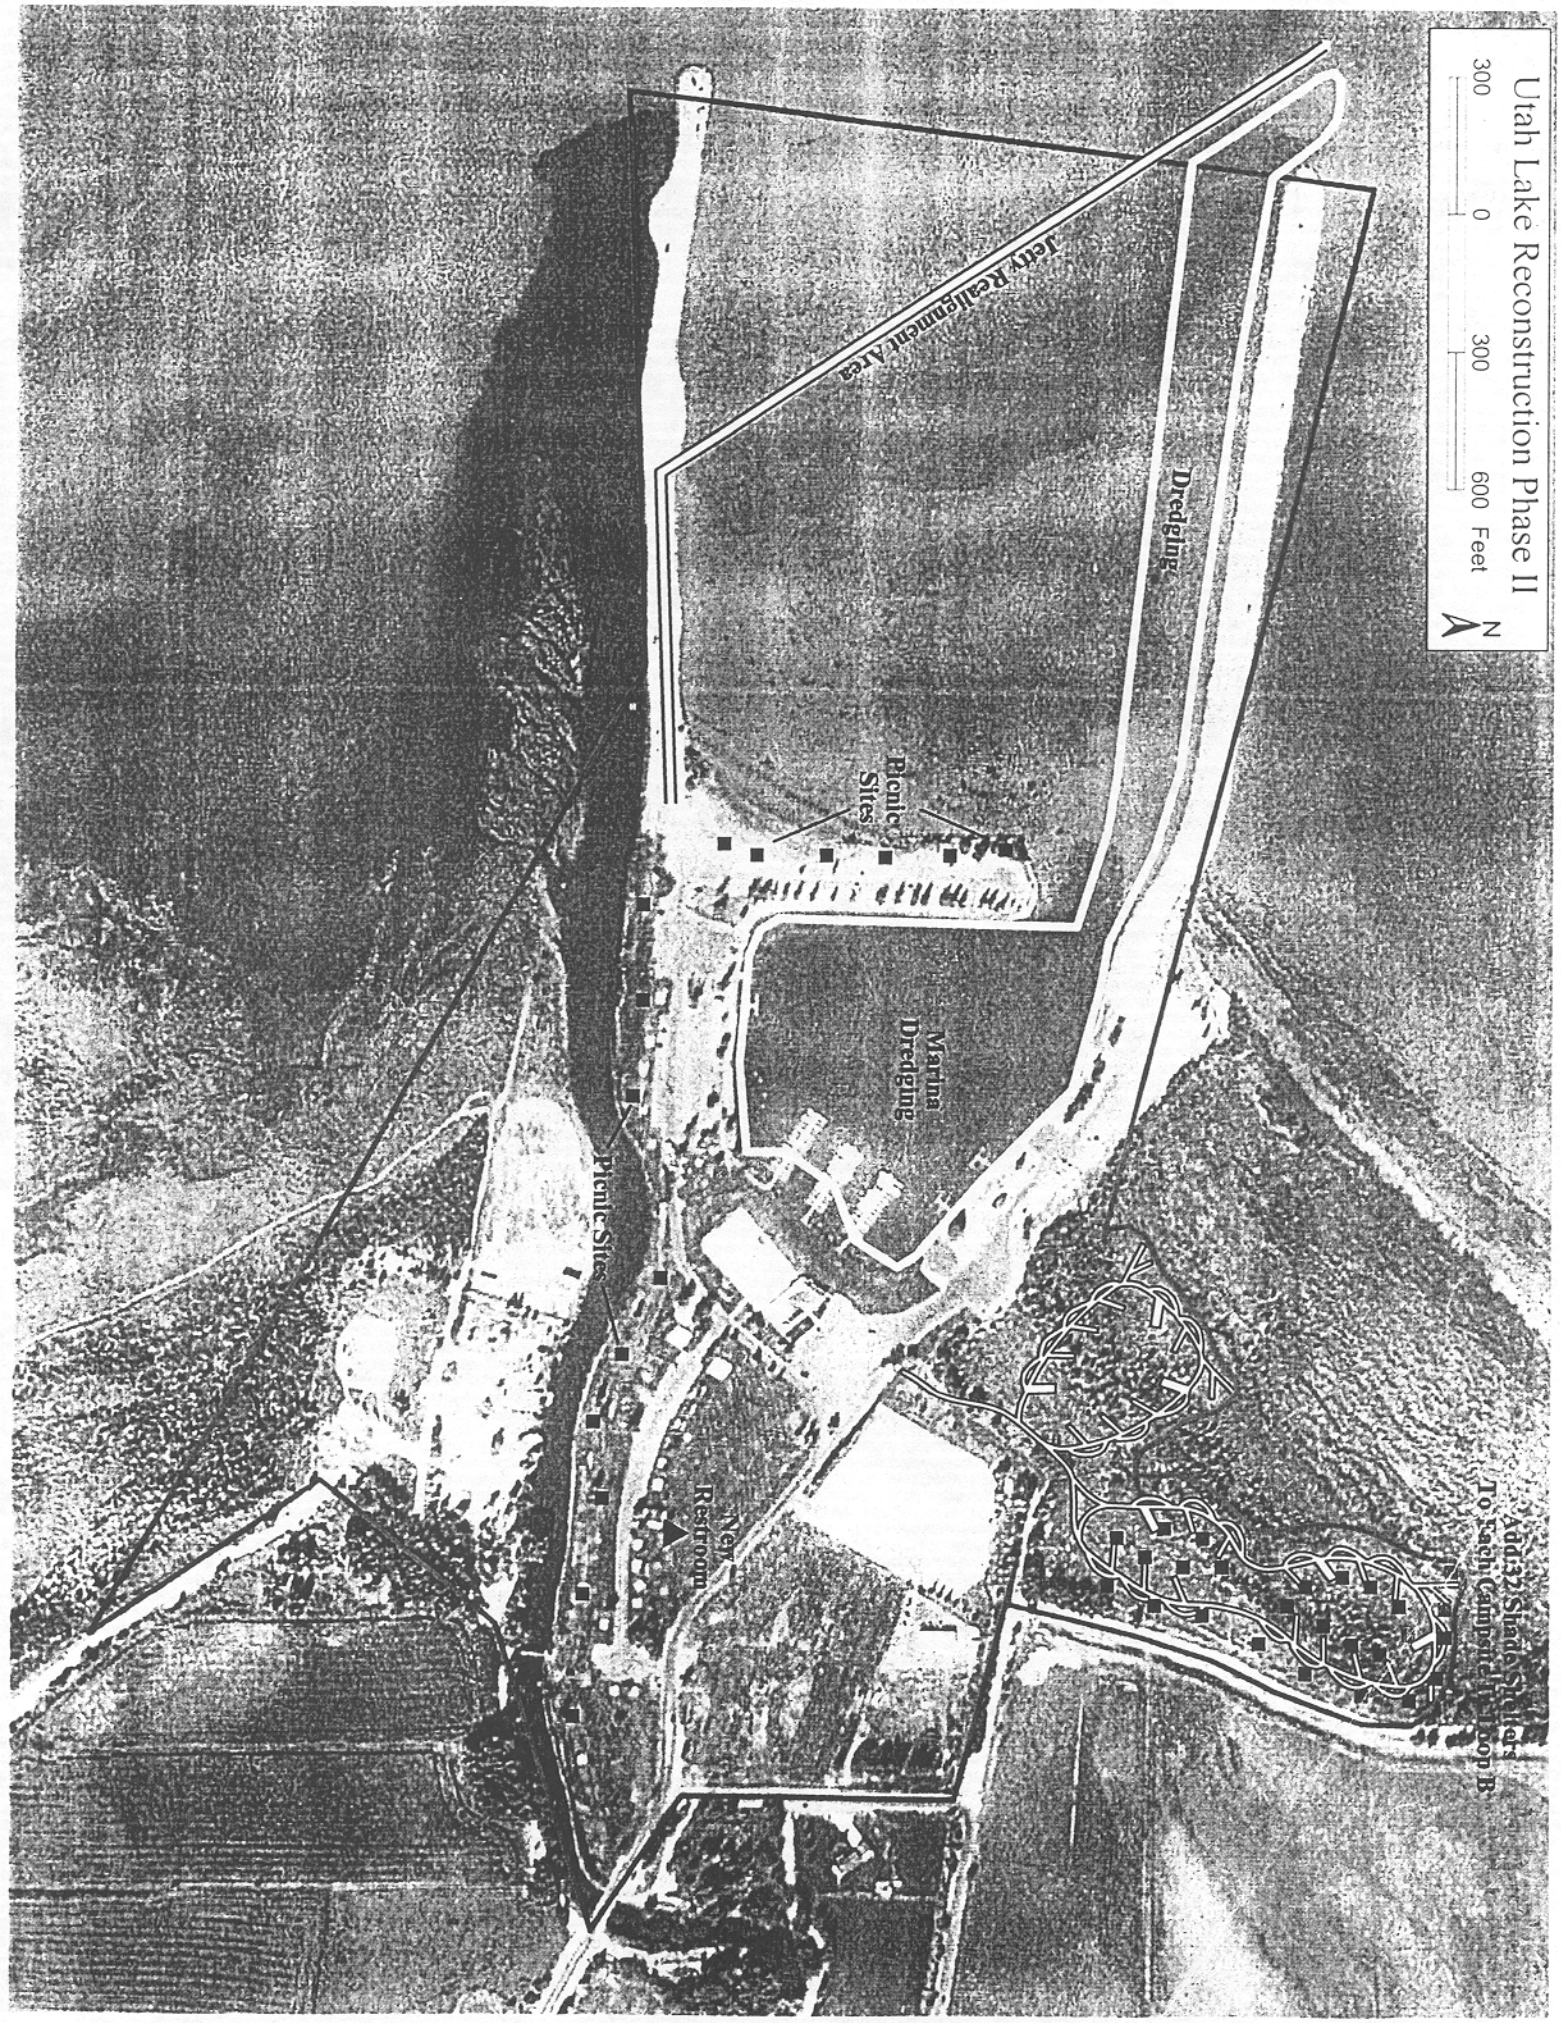

Site plan

Figure 2, Project 200250297

Utah Lake Jetty Cross Section

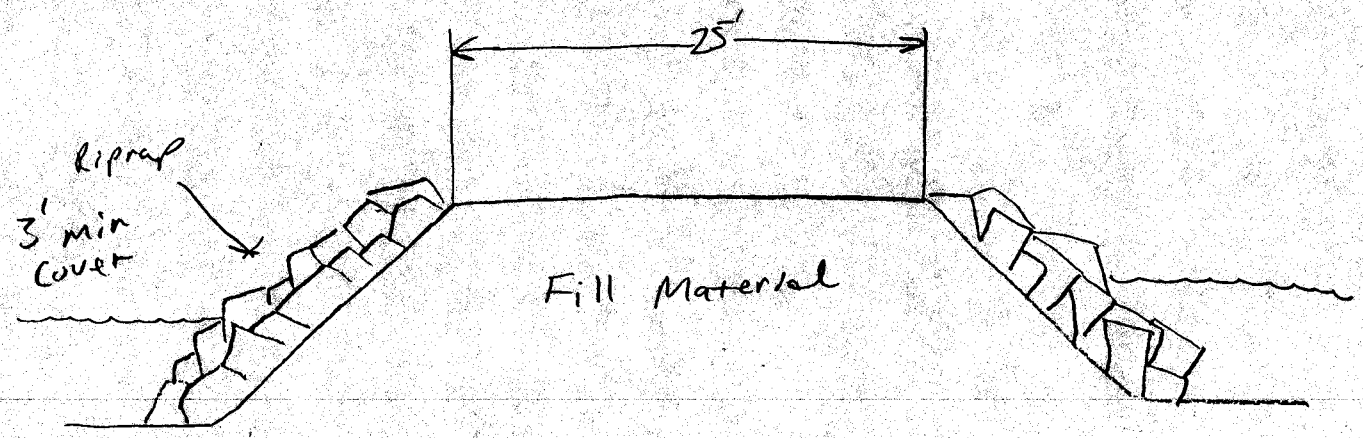

TYPICAL CROSS SECTION

Not to Scale

Figure 3, Cross-Section, Project 200250297