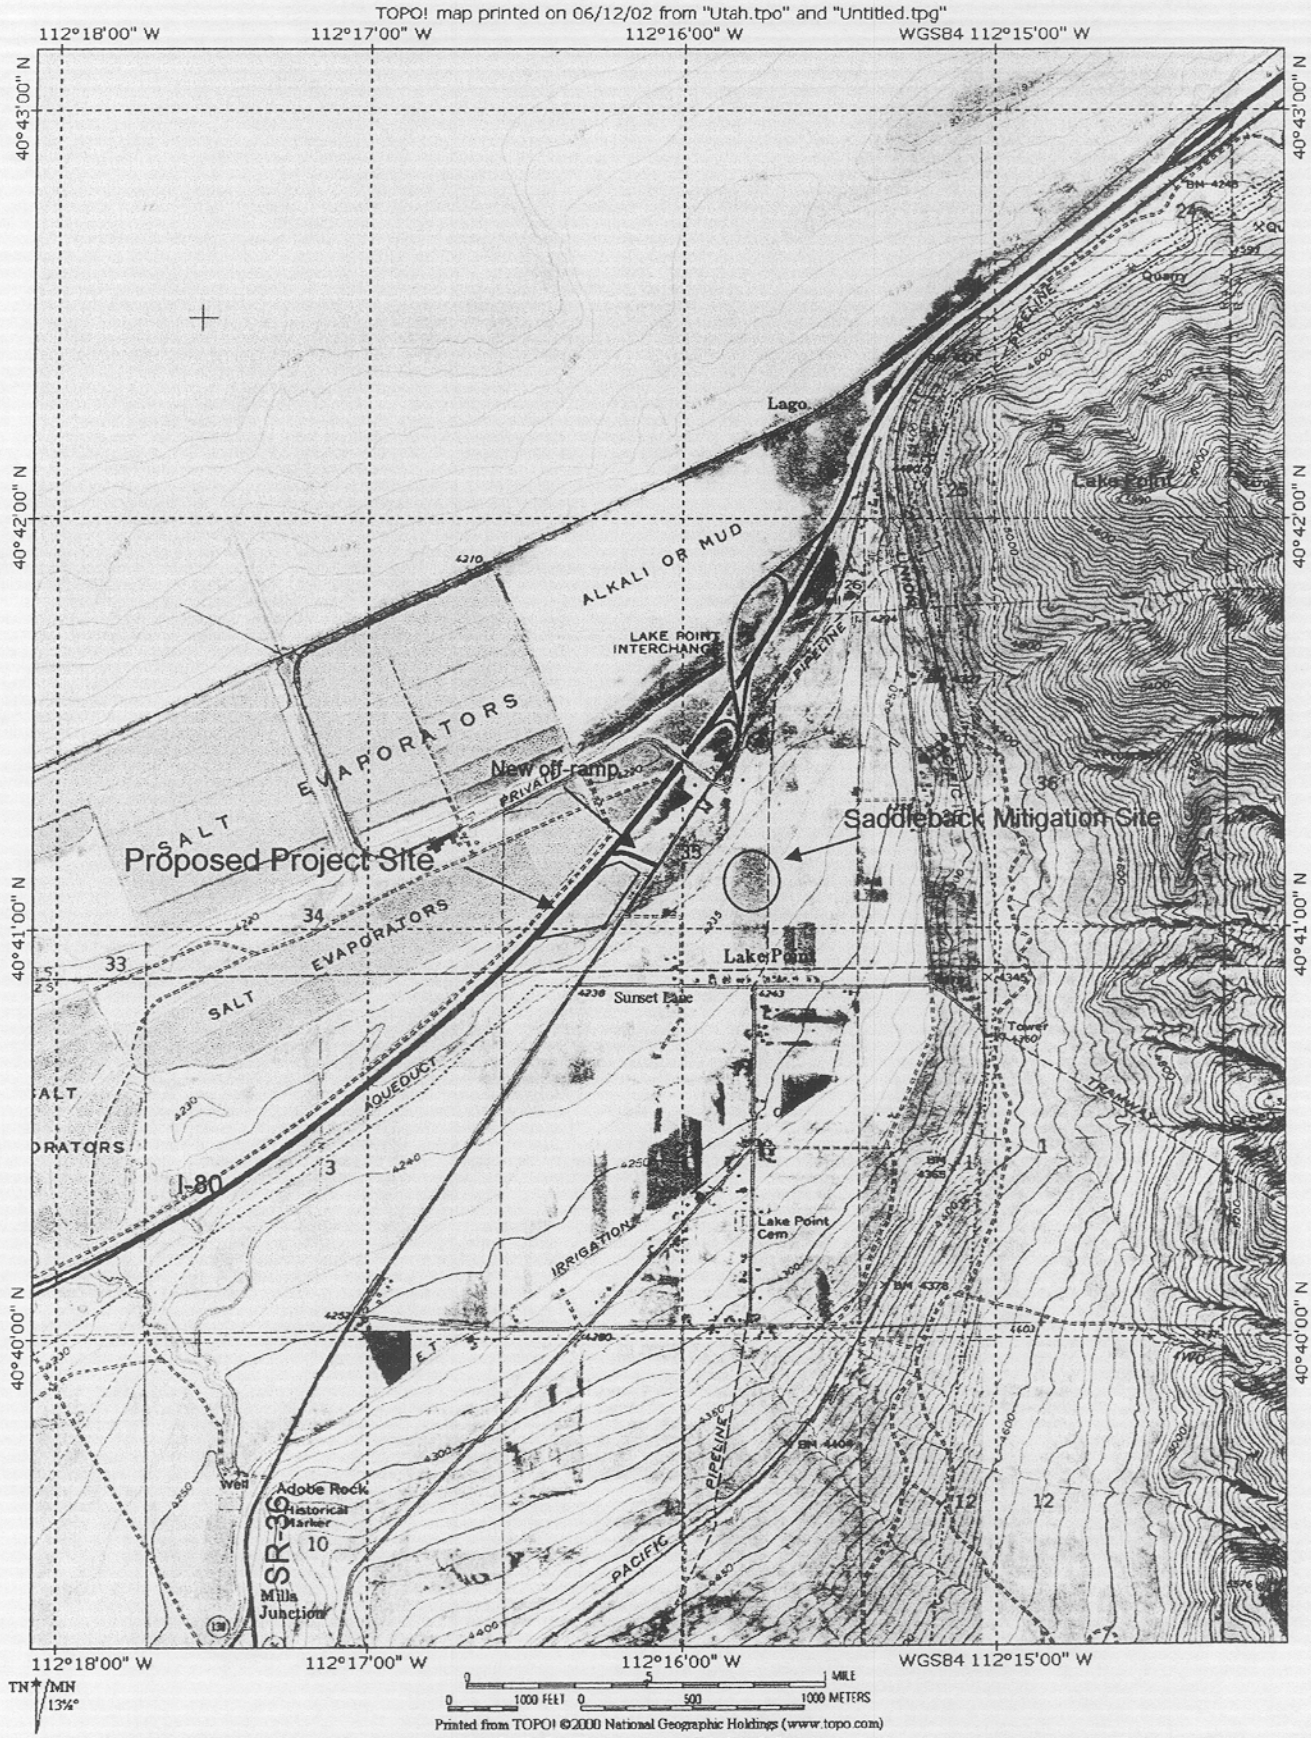


Figure 1: Mills Junction 7.5' USGS Topographic Map

200250316

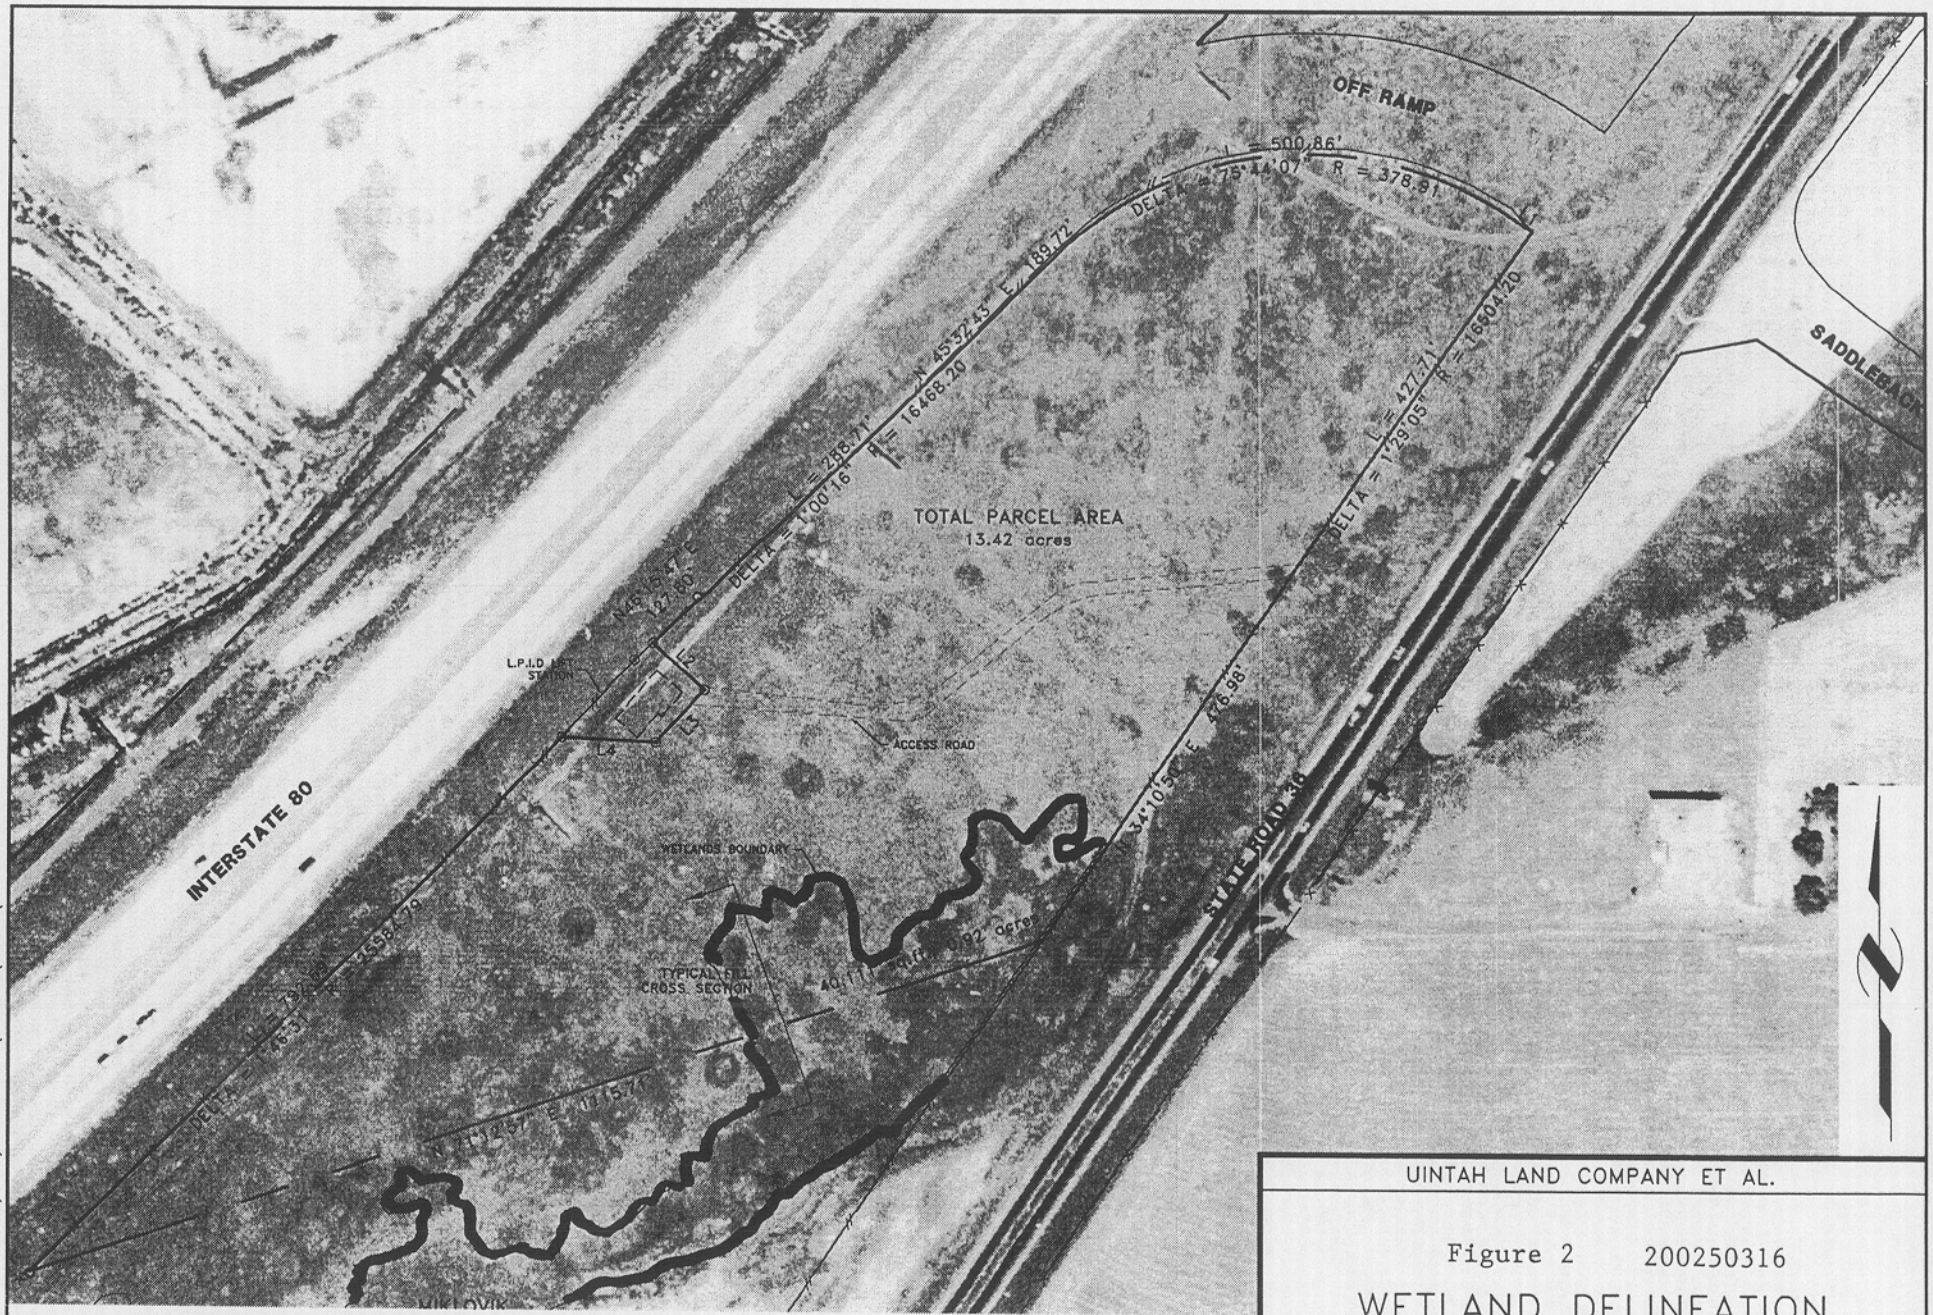


| LINE TABLE | | |
|---|---|---|
| LINE | BEARING | LENGTH |
| L1 | S55°47'42"E | 27.03 |
| L2 | N47°01'52"W | 73.41 |
| L3 | S42°58'08"W | 73.93 |
| L4 | S87°11'15"E | 98.63 |

0 200 400

Scale in Feet

UINTAH LAND COMPANY ET AL.

Figure 2 200250316

# WETLAND DELINEATION
# JUNE 2002

BINGHAM ENGINEERING
SALT LAKE CITY – (801) 532-2520

Design:
Drawn: CLN
Checked:
Reviewed: JRL

Date JULY 2002 | Proj. # 3064 | Sht 1 of 1

CLN 09/24/2002 P:\3064\SUR\wetlands.dwg

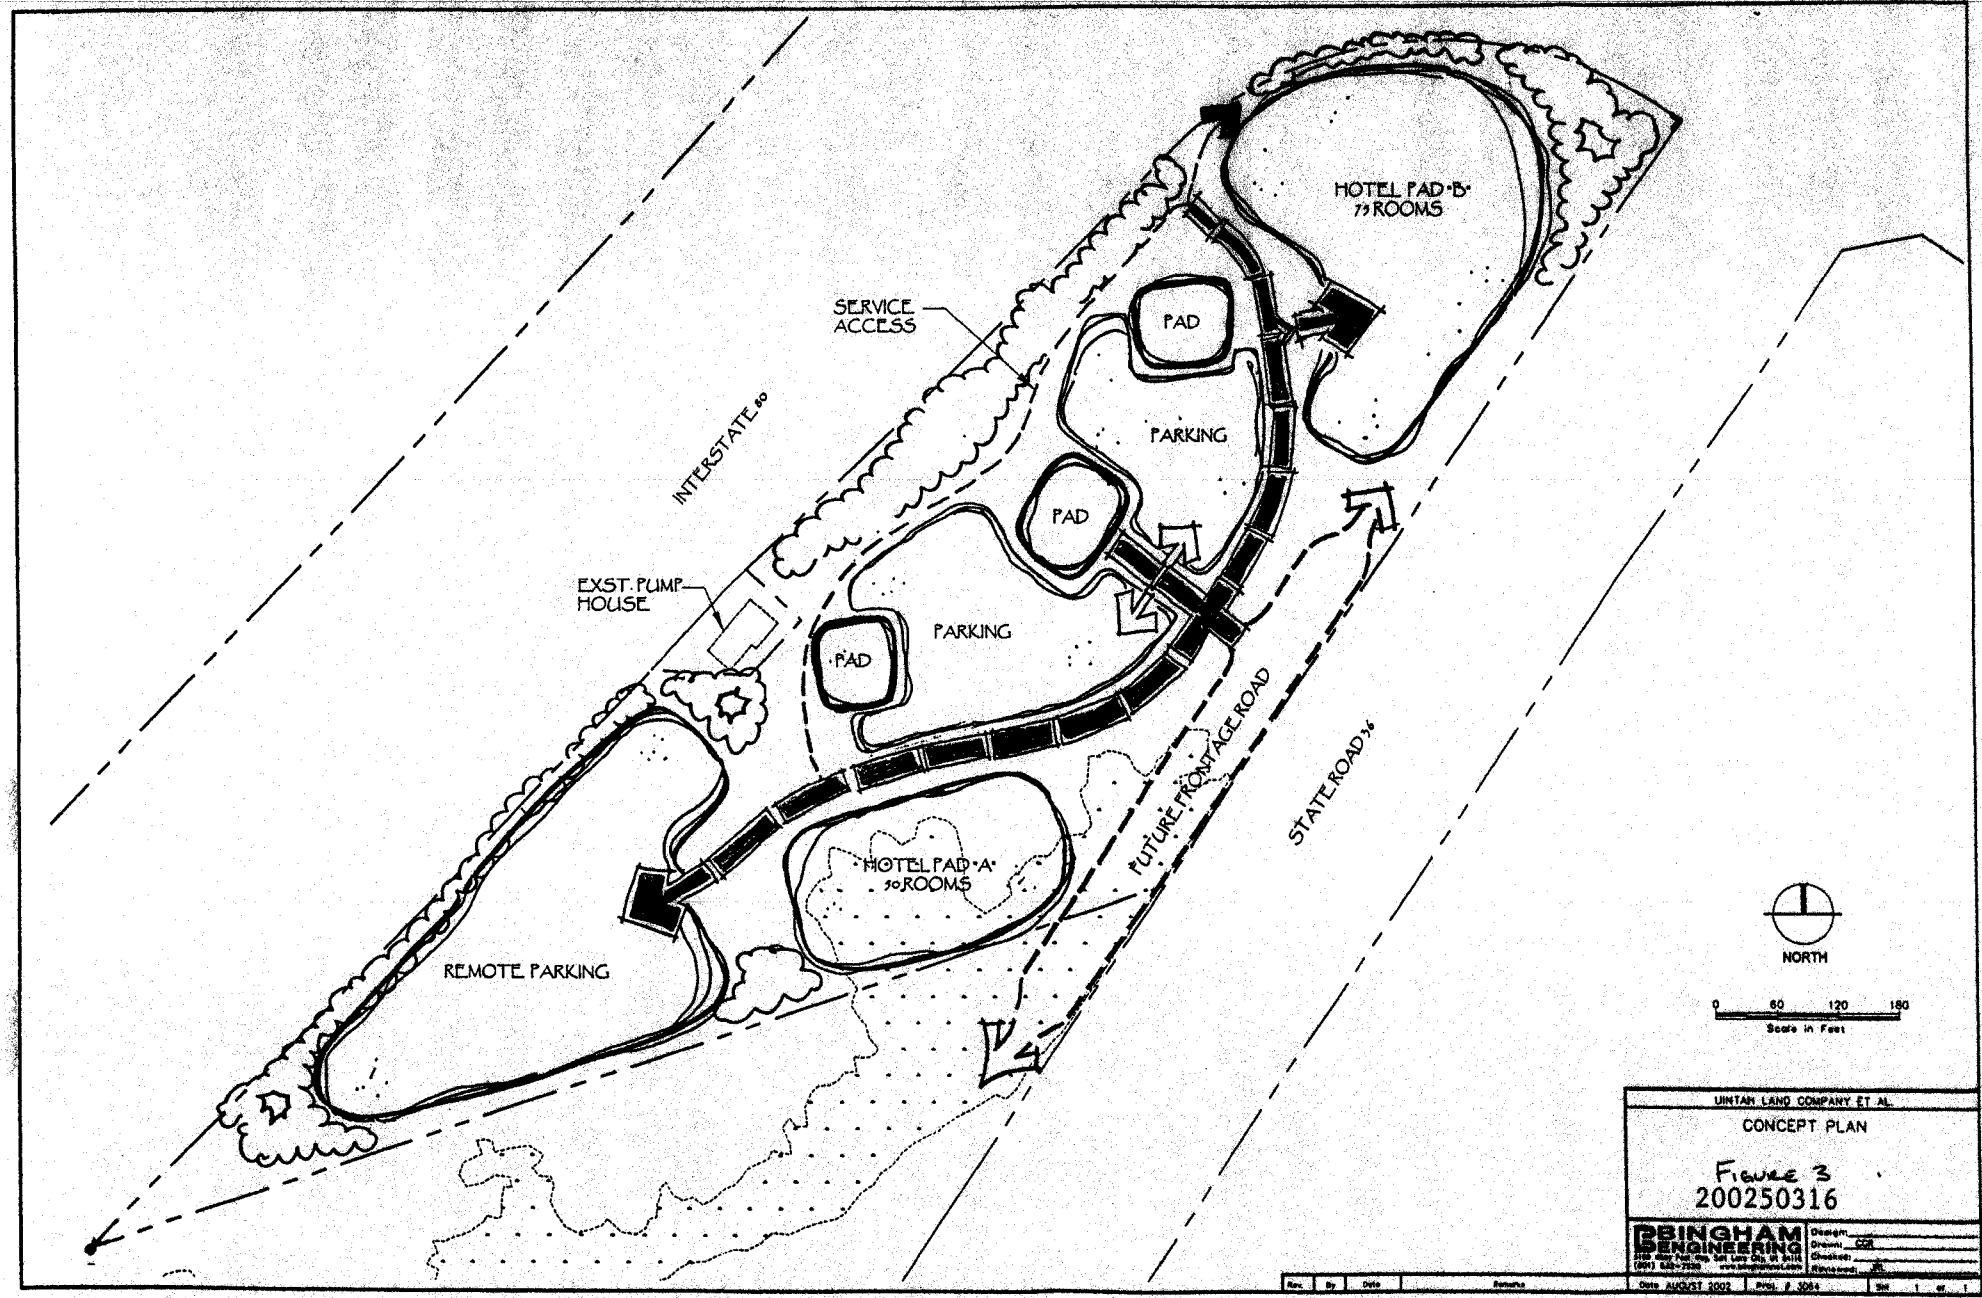


UINTAH LAND COMPANY ET AL

CONCEPT PLAN

FIGURE 3

200250316

BINGHAM ENGINEERING

Design: CDR
Drawn: CDR
Checked:
Approved:

| Rev. | By | Date | Remarks |
|---|---|---|---|

Date: AUGUST 2002 | Proj. #: 3084 | SHT 1 of 1

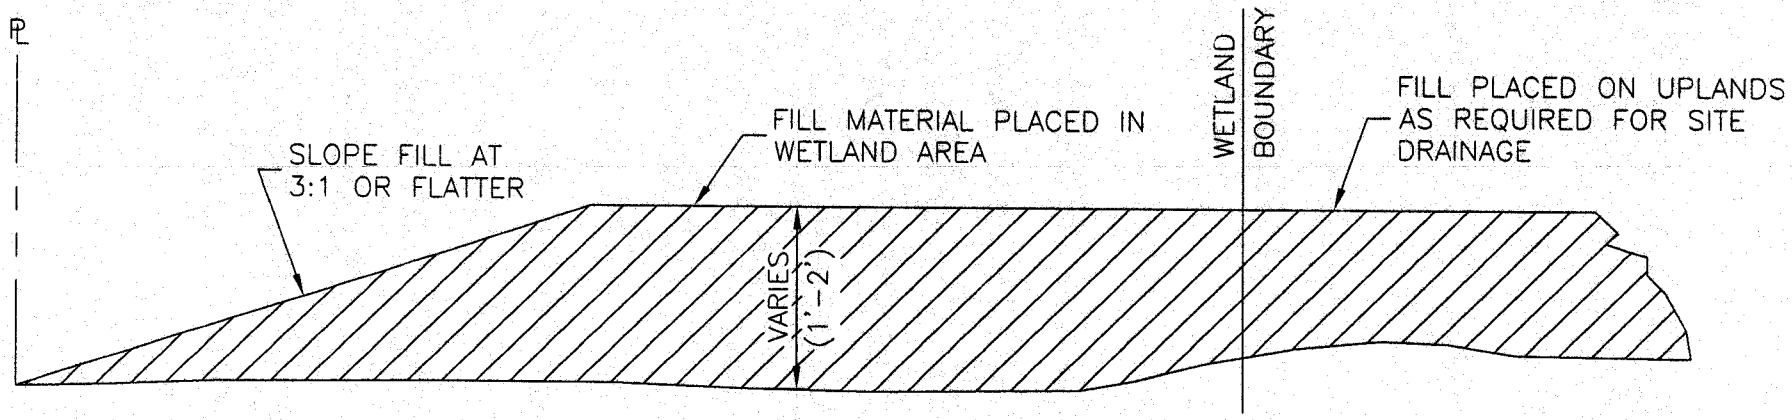


TYPICAL FILL CROSS SECTION

N.T.S.

UINTAH LAND COMPANY ET AL.

Figure 4 200250316

SR 36 COMMERCIAL PARCEL
TYPICAL FILL SECTION

BINGHAM ENGINEERING
SALT LAKE CITY - (801) 532-2520

Design:
Drawn: CLN
Checked:
Reviewed: JRL

Date JULY 2002 | Proj. # 3064 | Sht 1 of 1

wetlands.dwg CLN 09/24/2002 P:\3064\SUR\

mit-highway.dwg CLN 10/07/2002 P:\3064\WETLANDS\

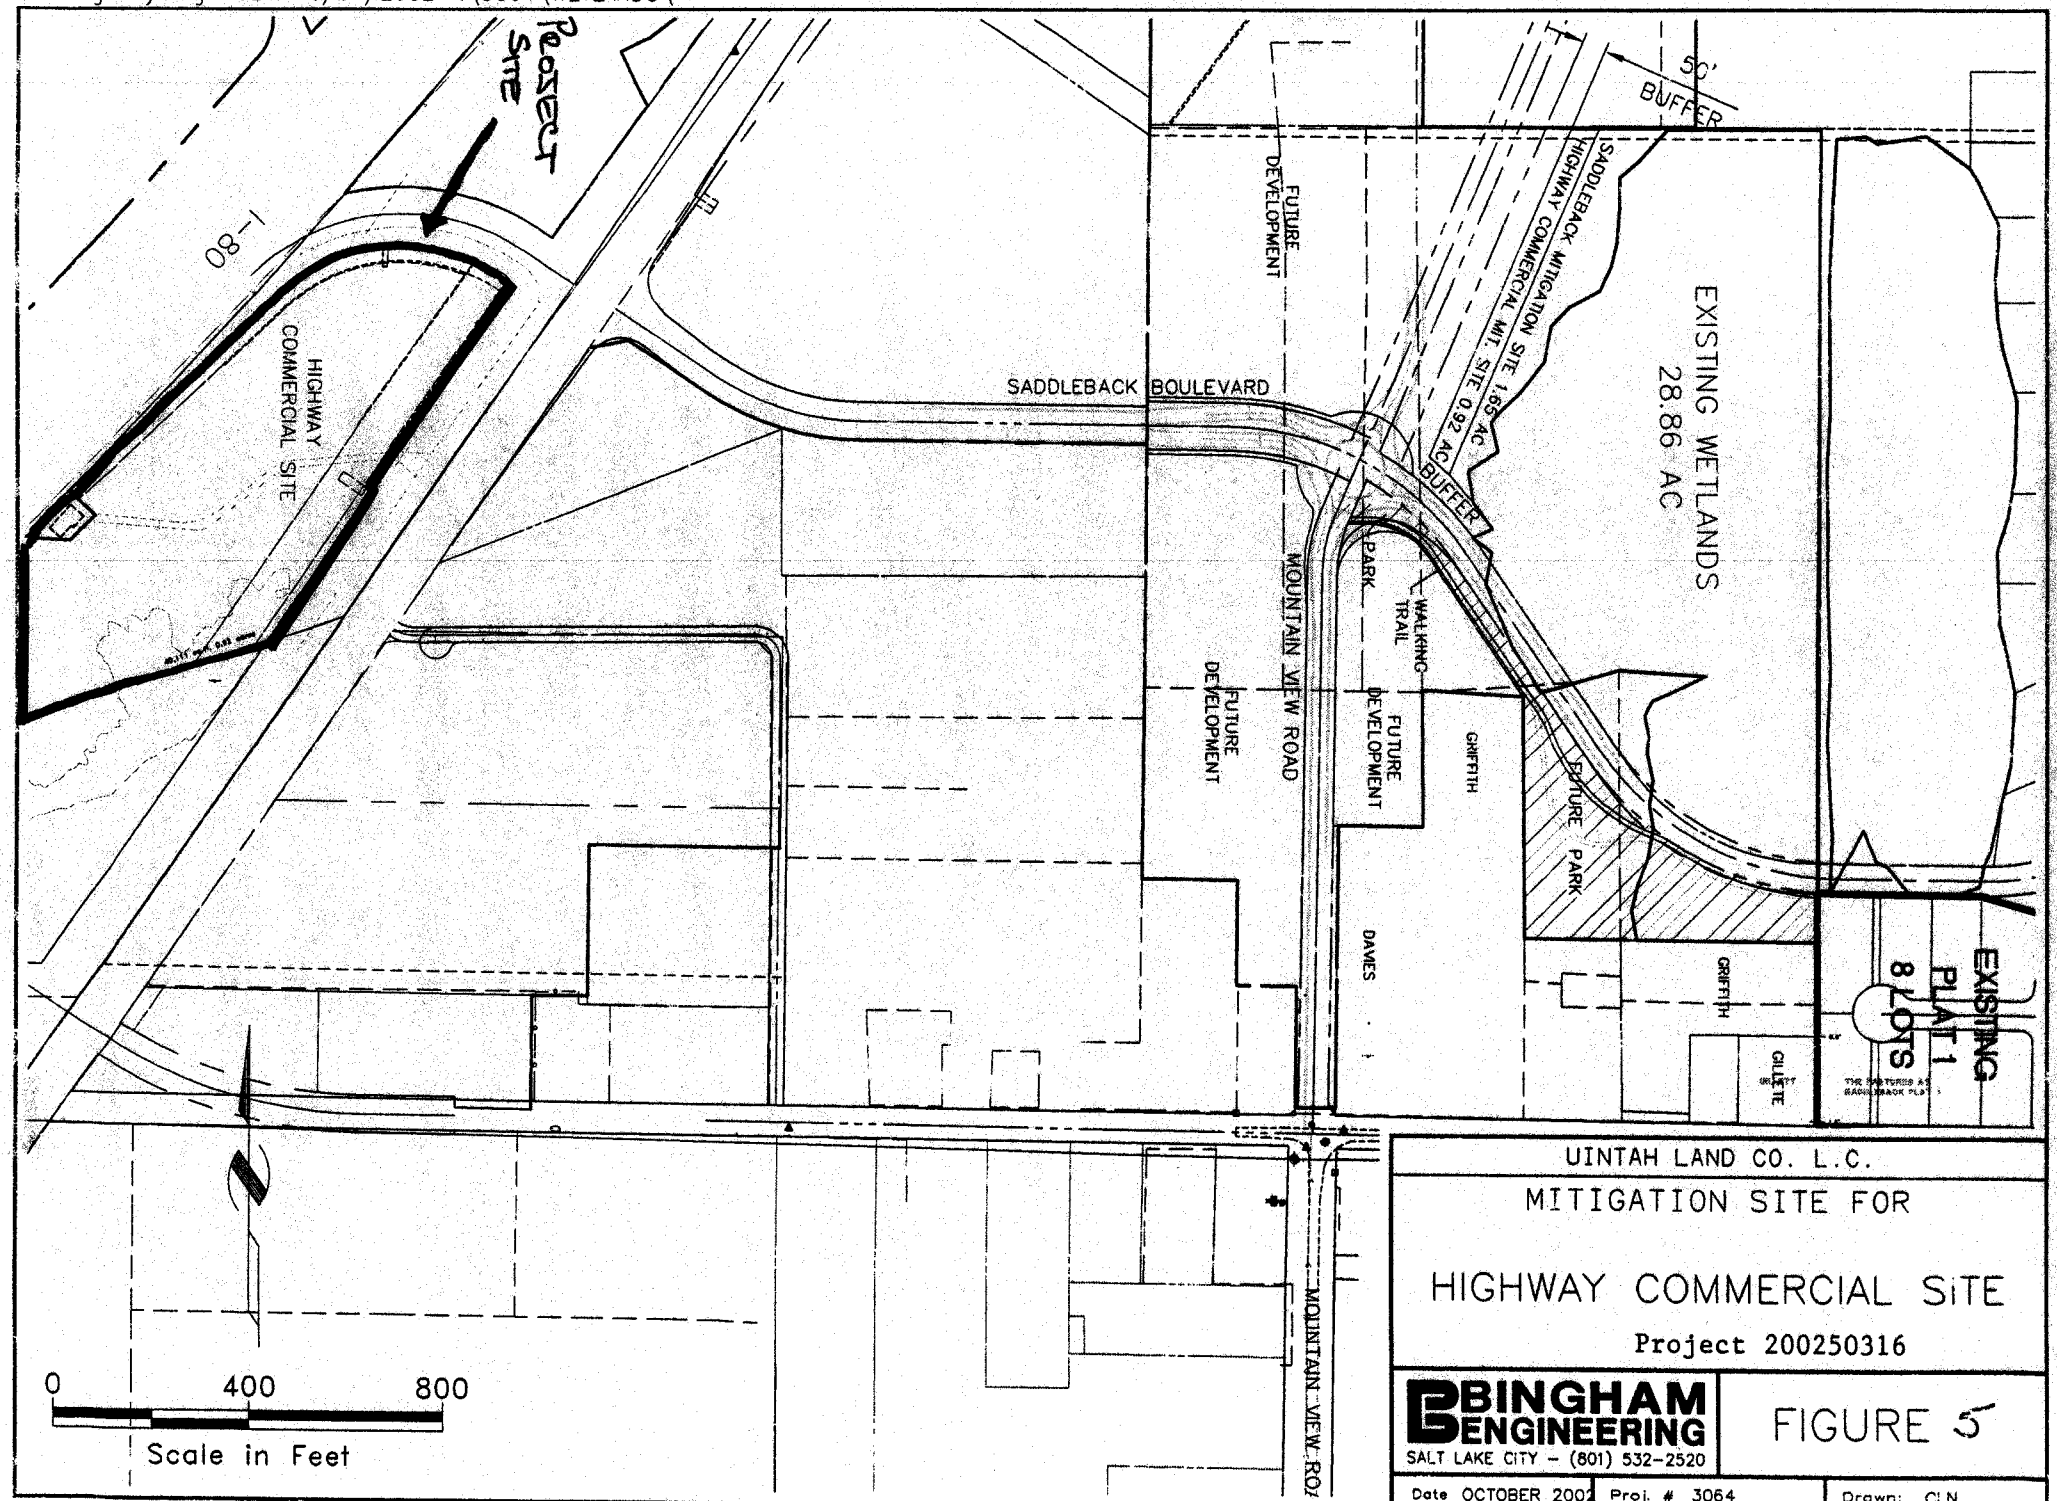


UINTAH LAND CO. L.C.

MITIGATION SITE FOR

# HIGHWAY COMMERCIAL SITE

Project 200250316

BINGHAM ENGINEERING
SALT LAKE CITY – (801) 532-2520

FIGURE 5

Date OCTOBER 2002 | Proj. # 3064 | Drawn: CLN