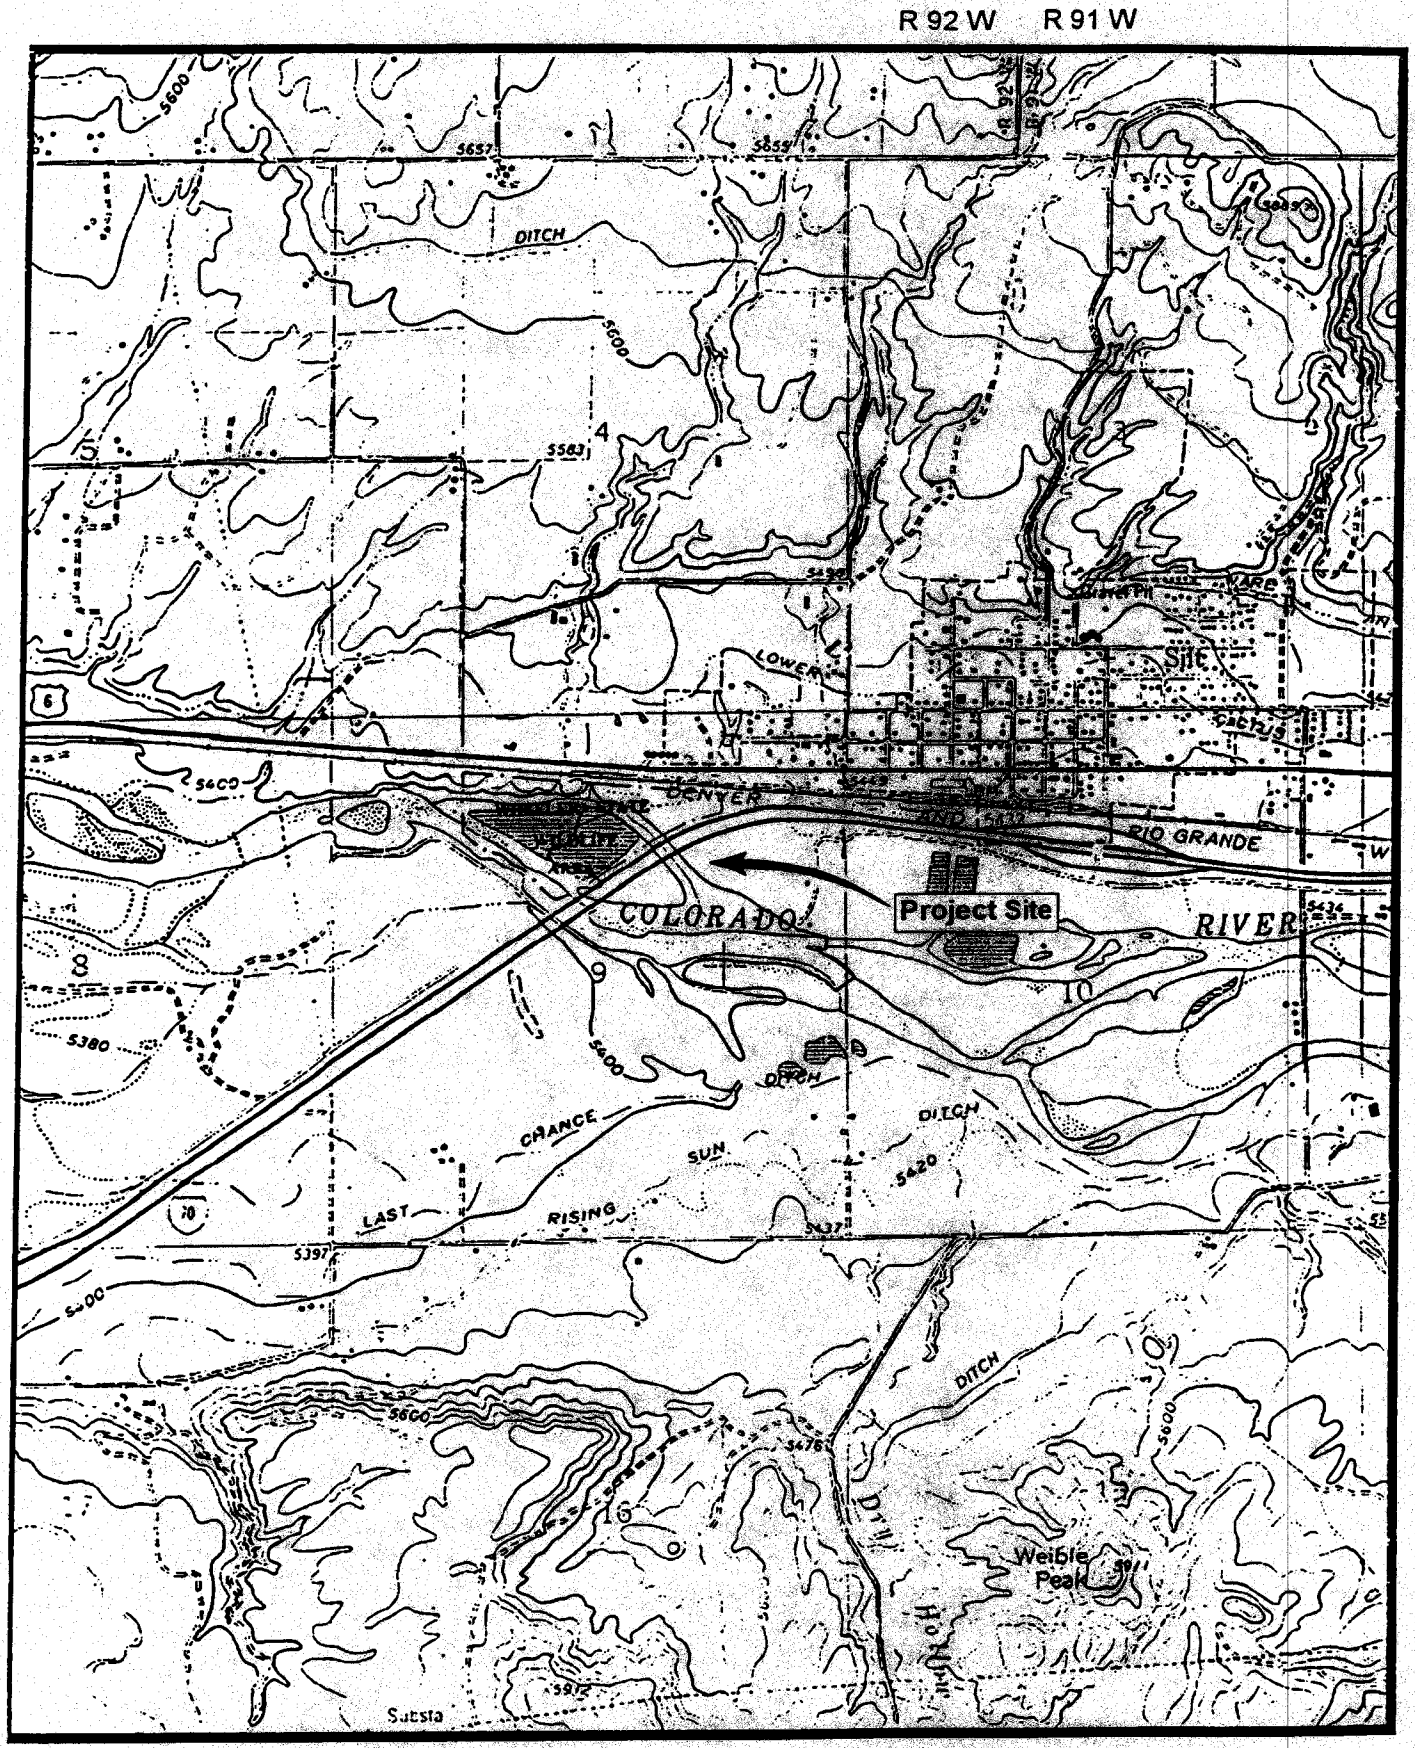

BASE: USGS 7.5 Minute Silt, Colorado Quadrangle
Photorevised: 1987

FIGURE 1. Project Location Map

WESTERN ECOLOGICAL RESOURCE, INC.

Scale 1" = 2000'
Contour Interval = 40'

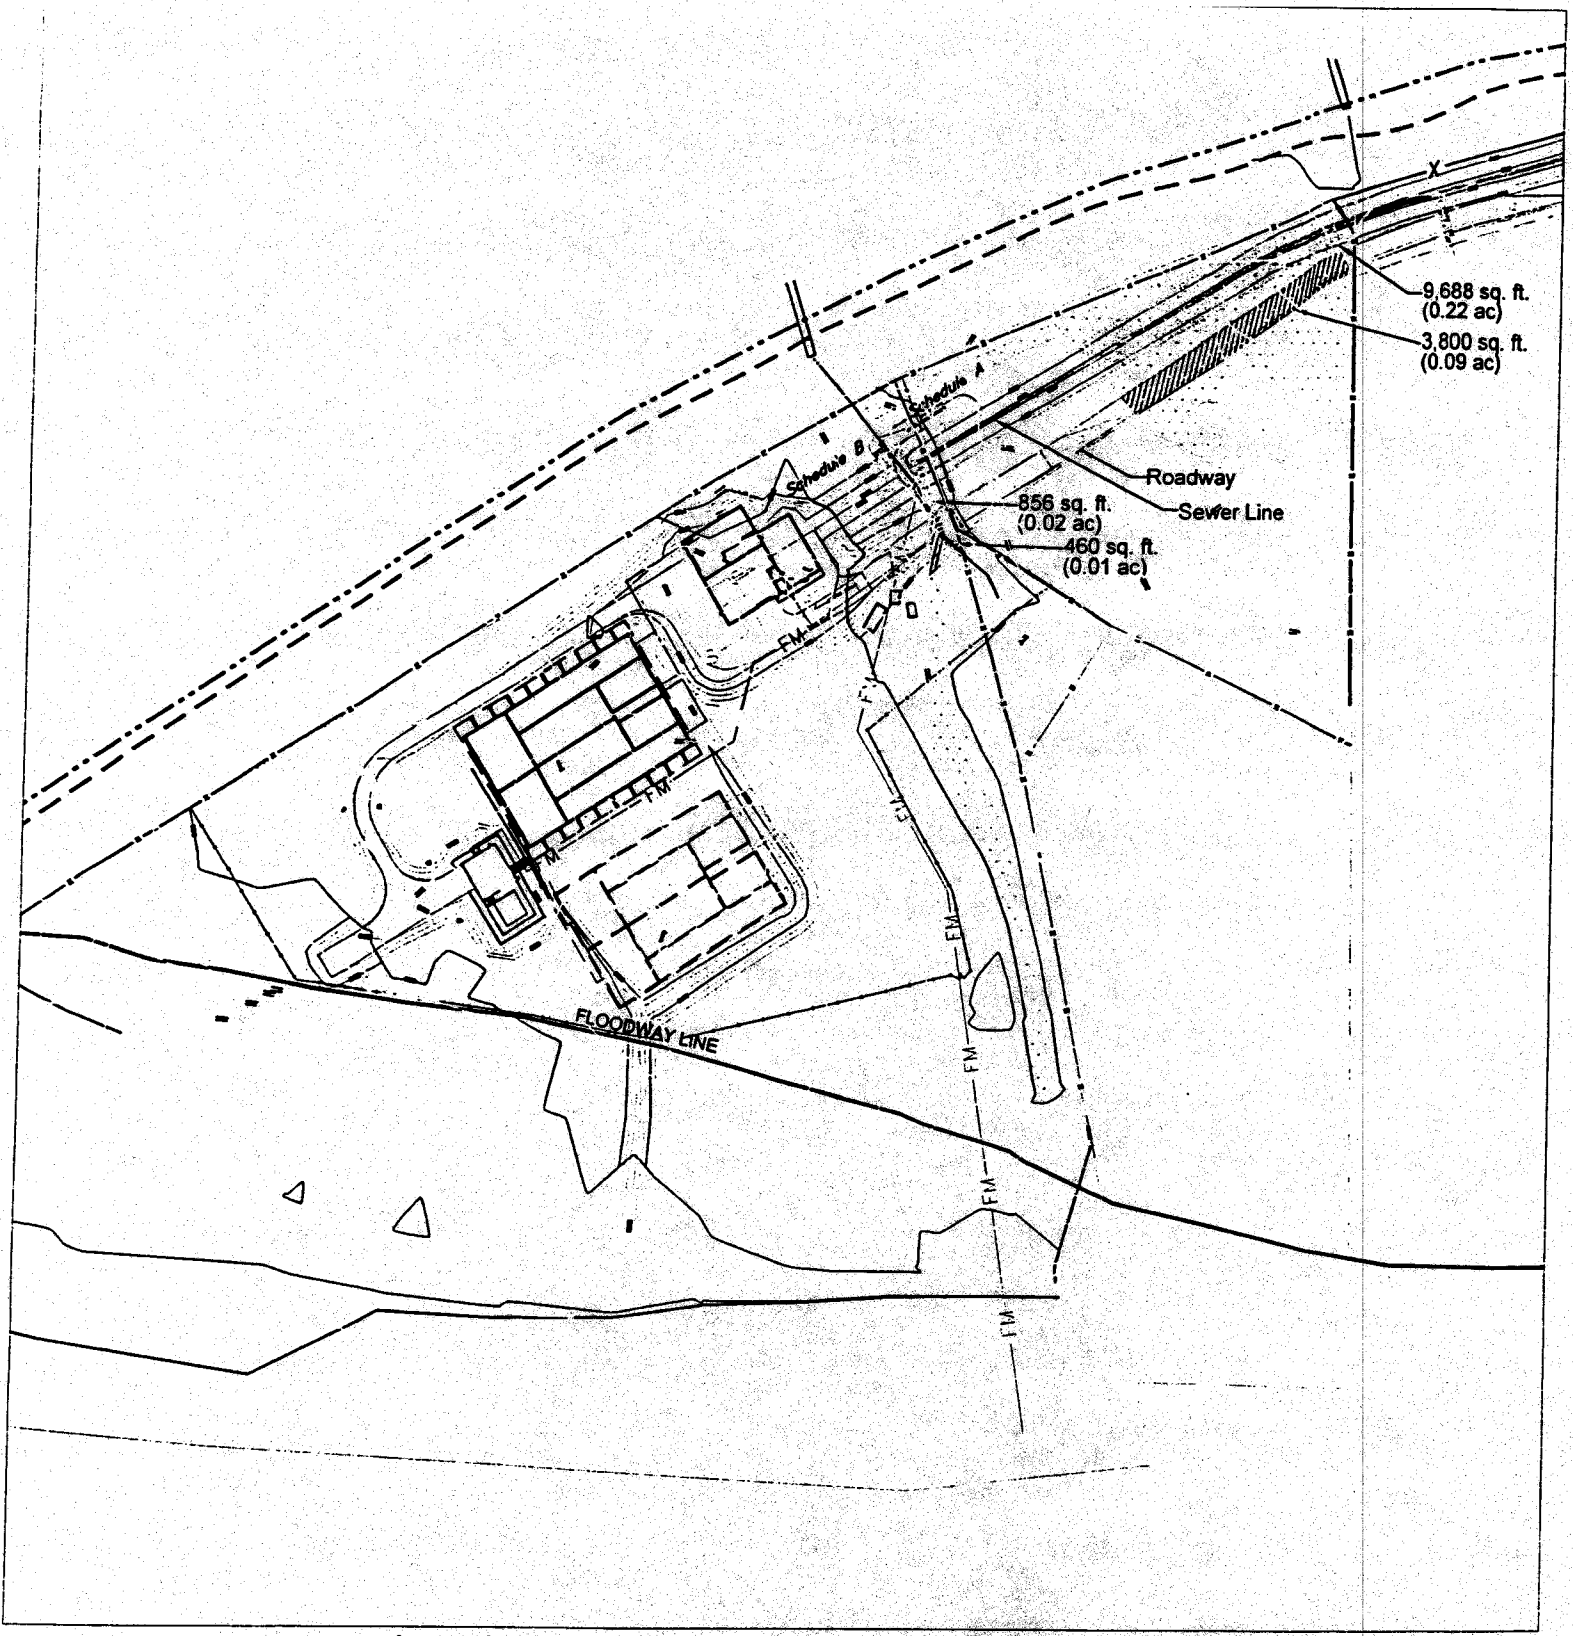

Legend:

- Wetlands
- Wetland Impact From Sewer Line
- Wetland Impact From Roadway
- 500 Year Floodplain Boundary
- 100 Year Floodplain Boundary
- Floodway
- Fencelines
- Property Boundary
- FM — Forcemain Sewer Lines

Figure 3. Development Plan

N

Date: March 2003
Scale: 1 in = 100 ft

prepared by:
Western Ecological Resource, Inc.
711 Walnut Street
Boulder, CO 80302
(303) 449-9009 FAX (303) 449-9038

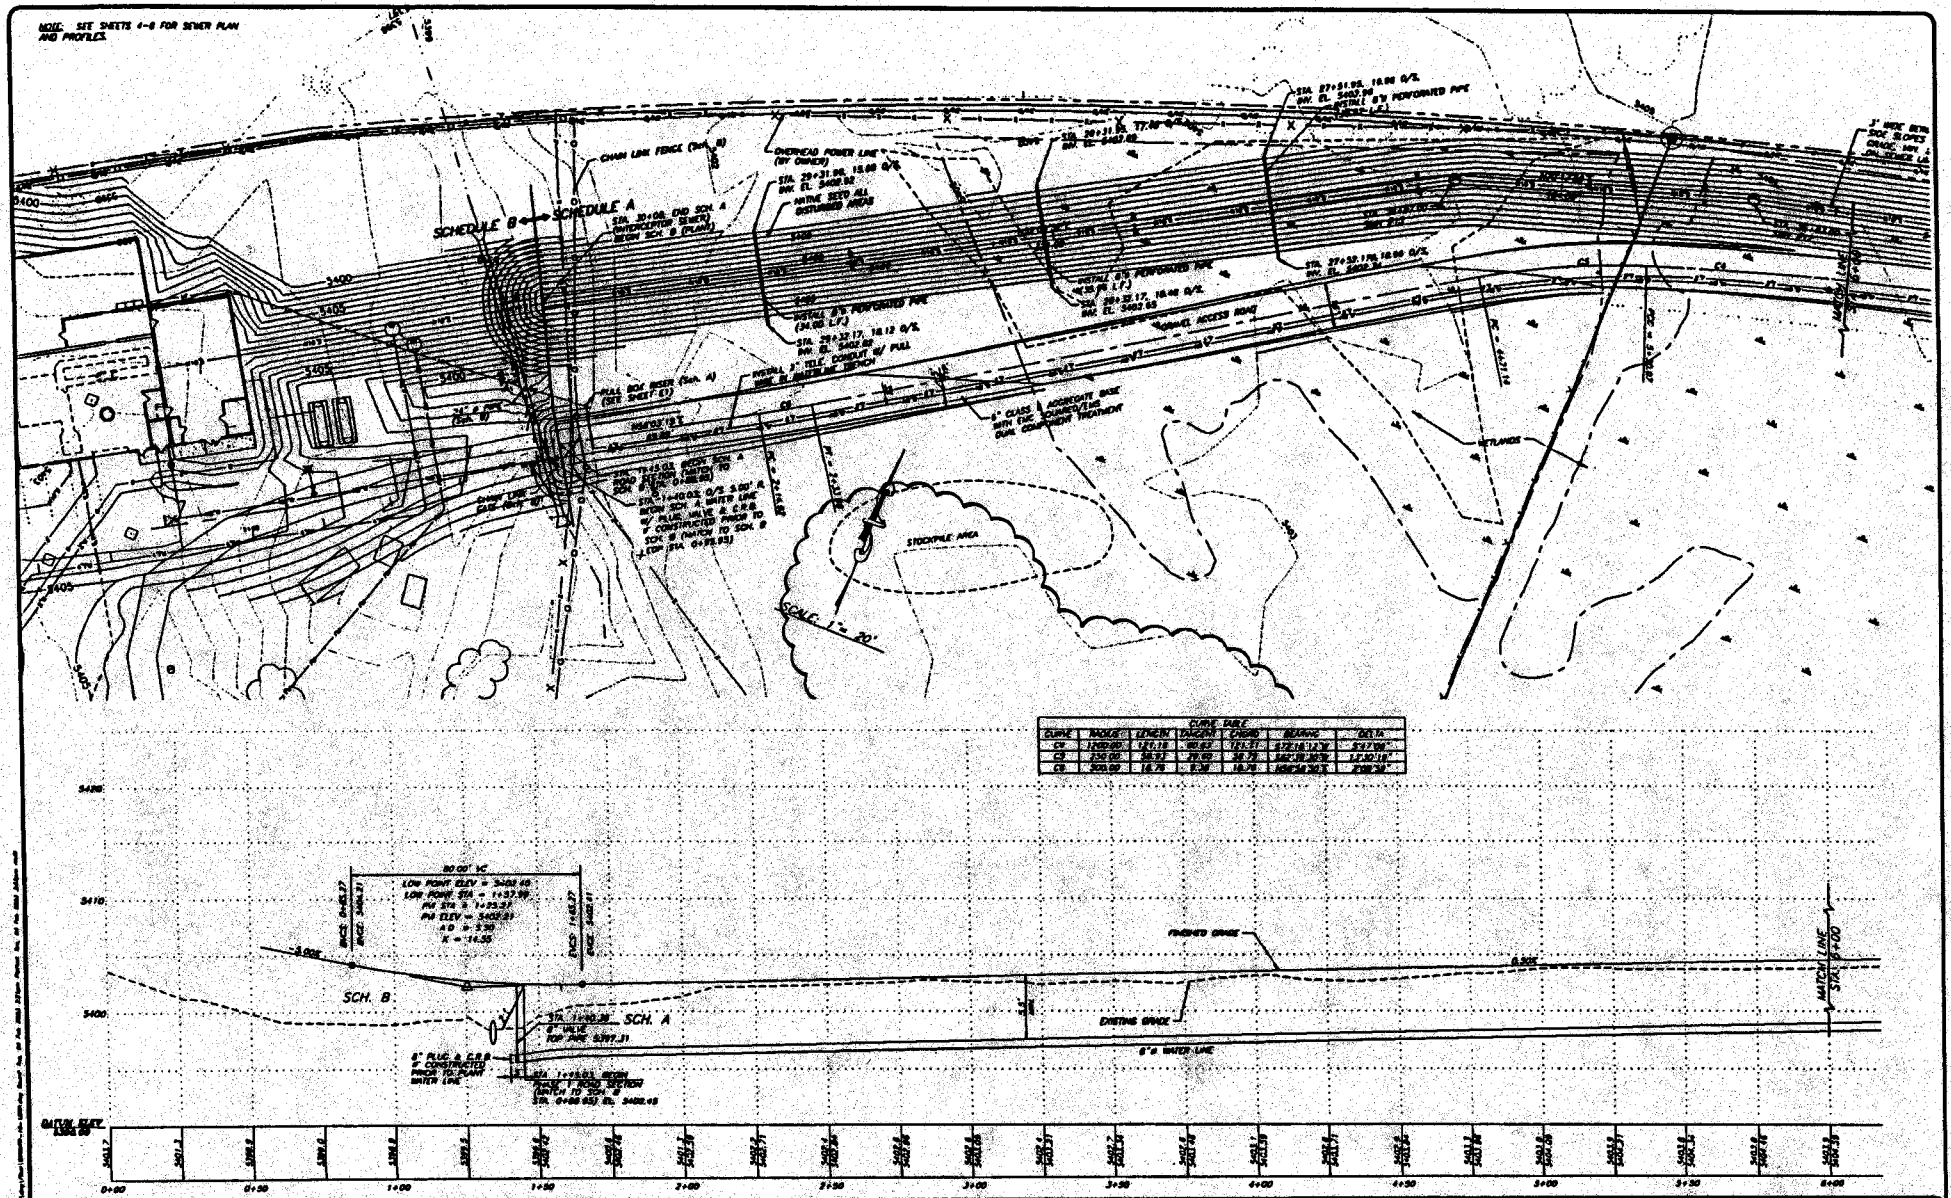

PRELIMINARY NOT FOR CONSTRUCTION

SCHMUESER | GORDON | MEYER
ENGINEERS & SURVEYORS

SCHMUESER GORDON MEYER
118 W. 6th Street, Suite 200
Glenwood Springs, Colorado 81601
(970) 945-1004 FAX (970) 945-3948
Grand Junction, CO (970) 242-8968
Crested Butte, CO (970) 349-5555

TOWN OF SILT
WASTE WATER TREATMENT FACILITY

NO.	REVISION	DATE	BY
A	FOR BID & PERMIT	1/31/03	RM

ROAD P & P
STA. 0+00-6+00

Job no. 2000-176.001
Drawn by RM
Date 1/31/03
Chk PC
File SILTWWTP-P&P

C10

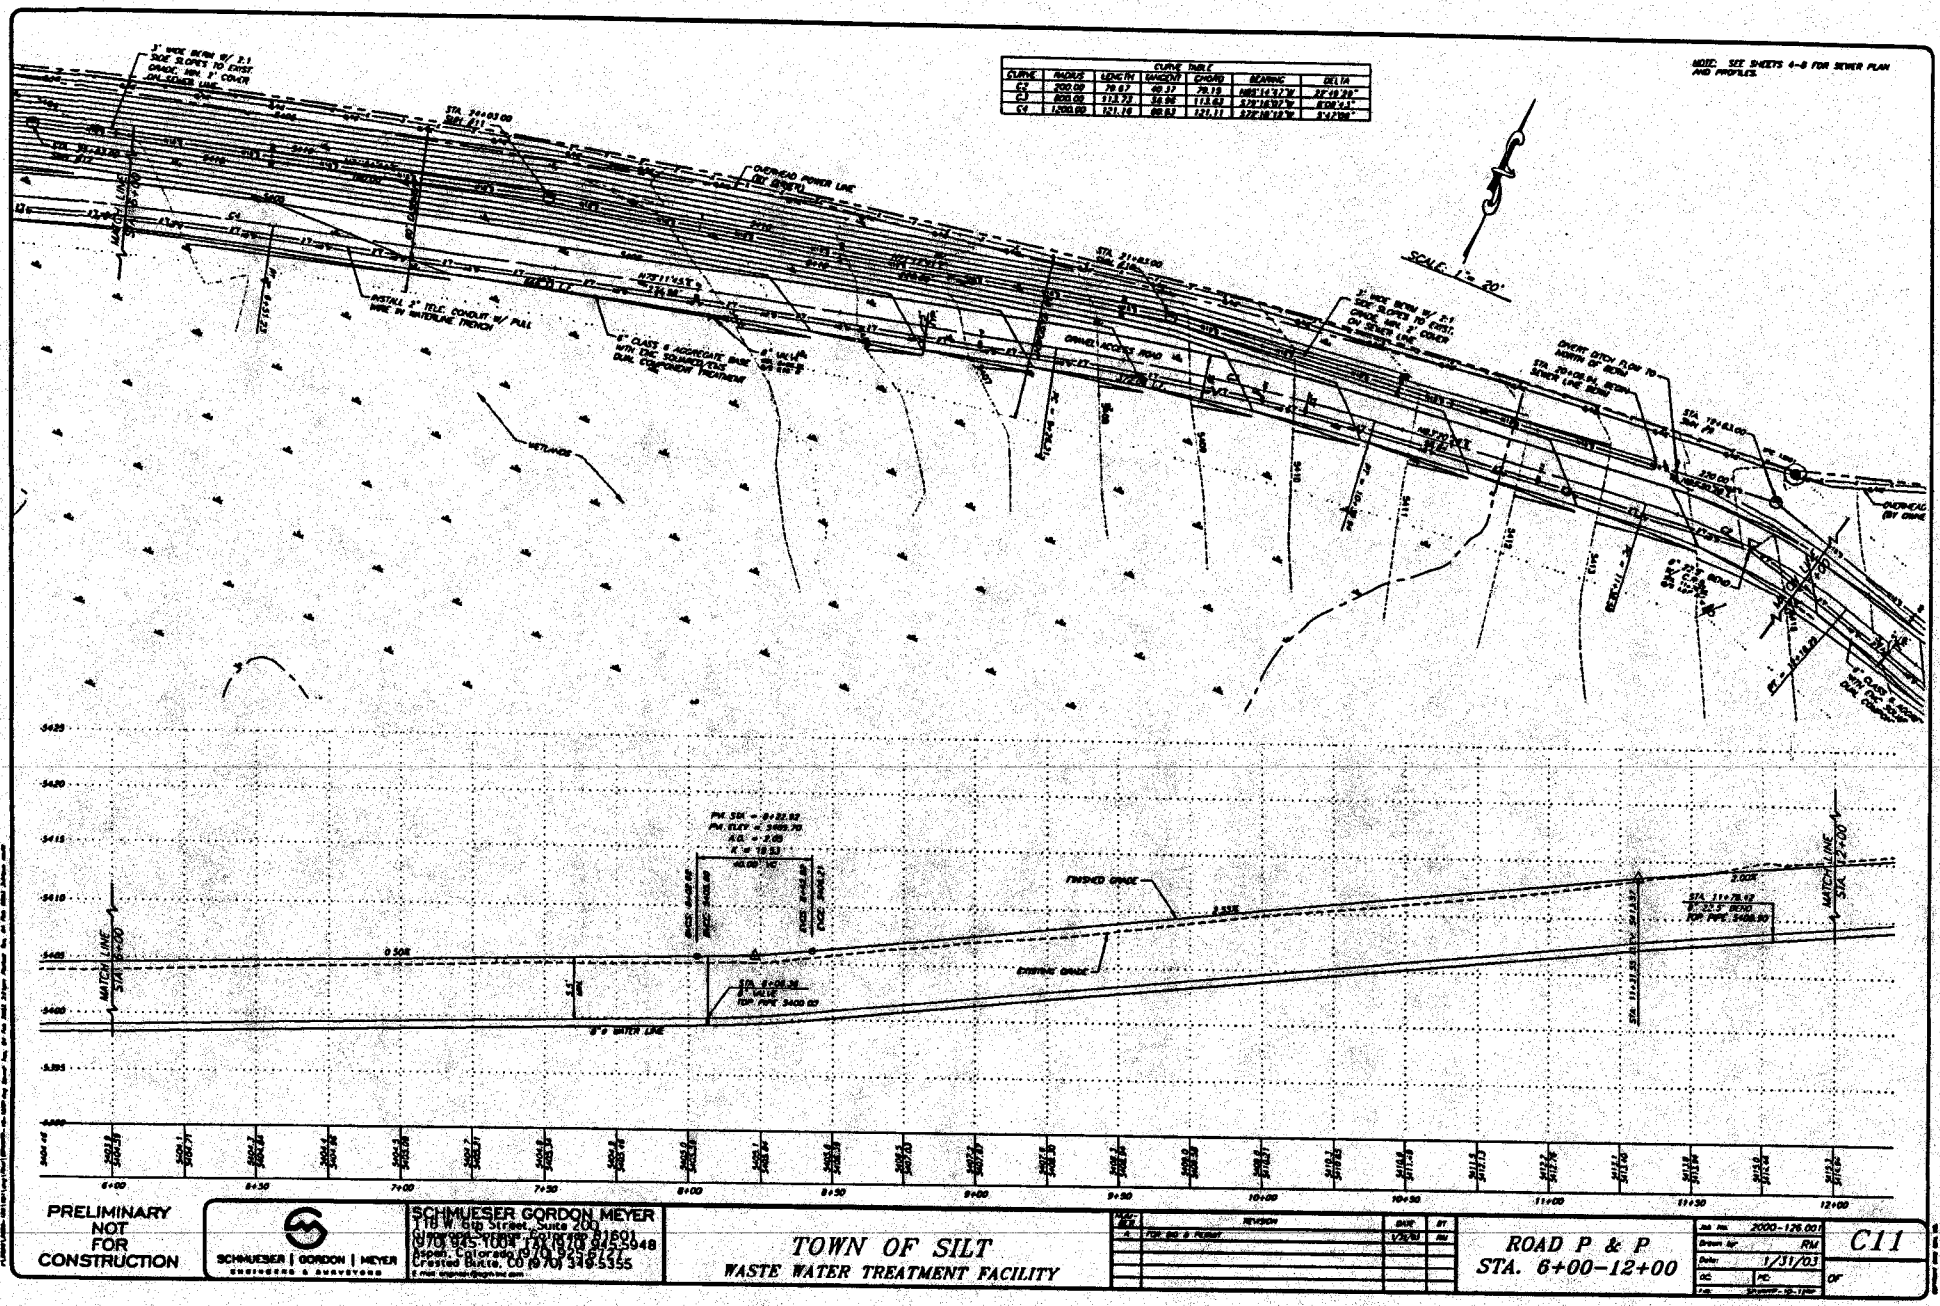

PRELIMINARY
NOT
FOR
CONSTRUCTION

SCHMUESER | GORDON | MEYER
ENGINEERS & SURVEYORS

SCHMUESER GORDON MEYER
118 W. 6th Street, Suite 200
Glenwood Springs, Colorado 81601
(970) 945-1004 FAX (970) 945-5948
Aspen, Colorado (970) 925-8721
Crested Butte, CO (970) 349-5355

TOWN OF SILT
WASTE WATER TREATMENT FACILITY

MARK	REVISION	DATE	BY
A	FOR BID & PERMIT	1/31/03	RM

ROAD P & P
STA. 6+00-12+00

Job No. 2000-126.00
Drawn by: RM
Date: 1/31/03
QC: PC
Date:

C11
OF

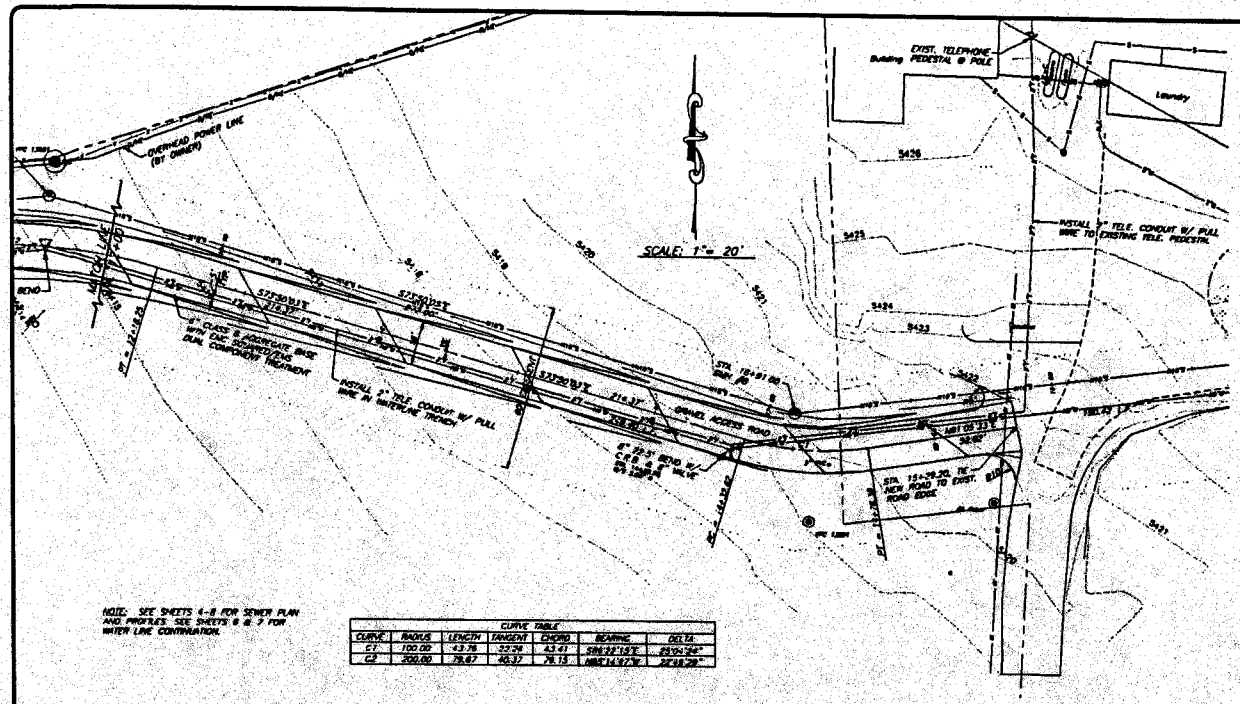

NOTE: SEE SHEETS 4-8 FOR SEWER PLAN AND PROFILES. SEE SHEETS 6 & 7 FOR WATER LINE CONTINUATION.

CURVE TABLE

CURVE	RADIUS	LENGTH	TANGENT	CHORD	BEARING	DELTA
C1	100.00	43.78	22.28	43.41	S84°33'18"E	25°04'24"
C2	200.00	78.67	40.37	78.15	N82°14'47"W	22°32'29"

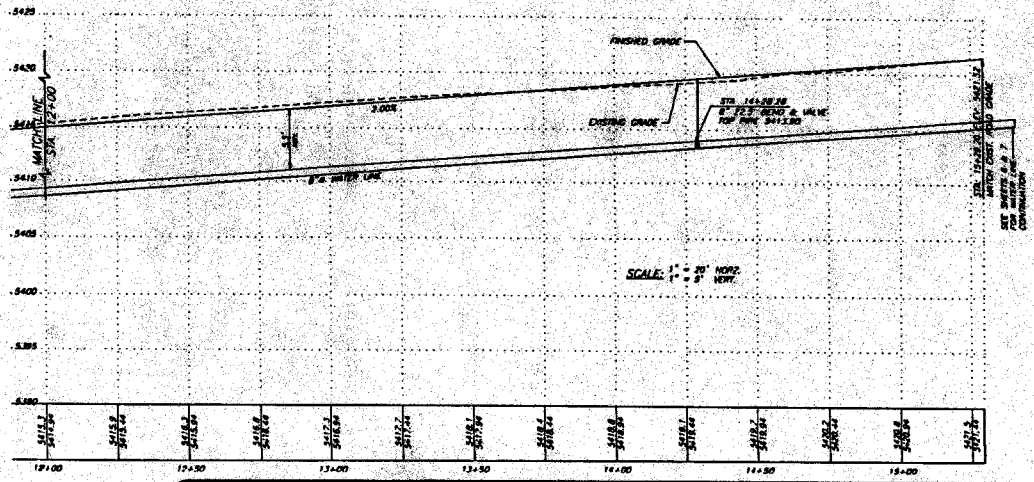

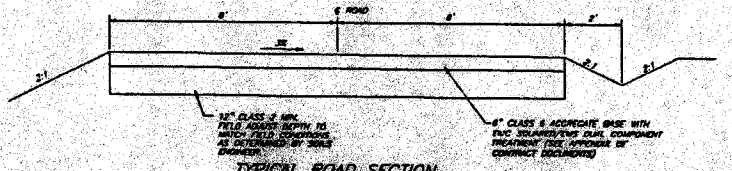

TYPICAL ROAD SECTION
SCALE: 1"= 2'

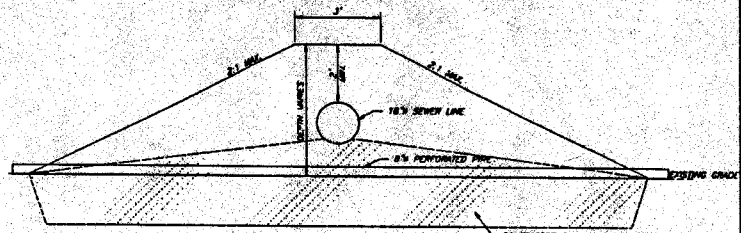

A/124 TYPICAL SEWER LINE BERM SECTION
SCALE: 1"= 2'

PRELIMINARY NOT FOR CONSTRUCTION

SCHMUESER | GORDON | MEYER
ENGINEERS & SURVEYORS
SCHMUESER GORDON MEYER
118 W. 6th Street, Suite 200
(970) 945-1004 Colorado 81601
Aspen, Colorado (970) 925-3948
Crested Butte, CO (970) 349-5355
E-mail engineer@sgm-inc.com

TOWN OF SILT
WASTE WATER TREATMENT FACILITY

ISSUE/REV.	REVISION	DATE	BY
A	FOR BID & PERMIT	1/31/03	RM

ROAD P & P
STA. 12+00-15+29

Job No. 2002-126.001
Drawn By RM
Date 1/31/03
QC PE
File SiltWWTP-10-1.DWG

C12
OF