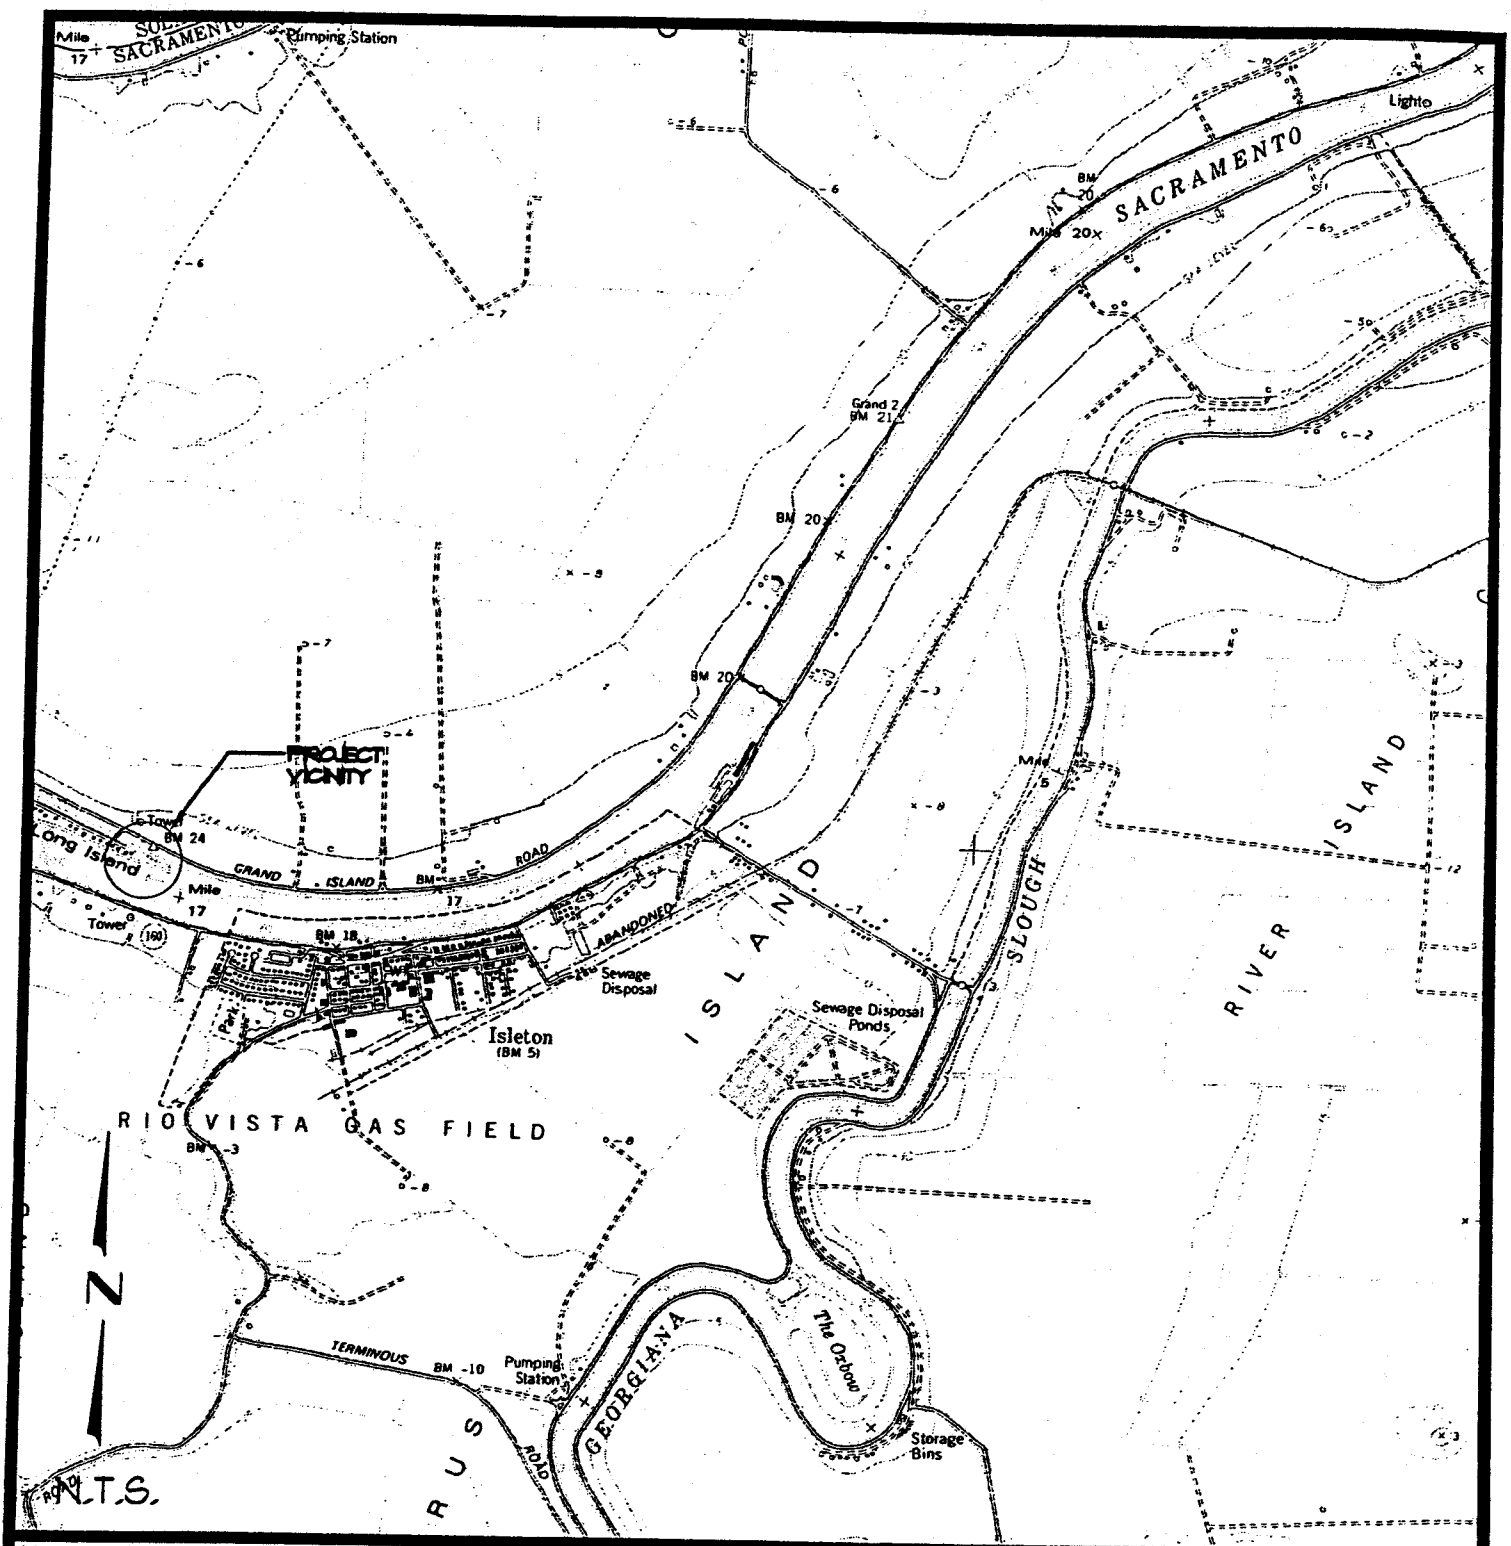


APPLICANT: GEORGE & DONNA REHRMANN
GRAND ISLAND RD
WALNUT GROVE, CA 95690

DATUM: NGVD

ADJACENT PROPERTY OWNERS: 142-0150-023
MARTIN EST. & TRUST
17460 GRAND ISLAND RD
WALNUT GROVE, CA 95690

142-0150-025
NEIL & BOBBIE J COLLIER
17484 GRAND ISLAND RD.
WALNUT GROVE, CA 95690

CONTENTS:

# VICINITY MAP

APN: 142-0150-024

Architecture
Civil Engineering
Land Use Planning
Feasibility Studies
Environmental Permitting
Program Construction Management

PROJECT: PRIVATE RECREATIONAL DOCK

IN: SACRAMENTO RIVER

AT: RIVERMILE 17.2 ±

COUNTY: SACRAMENTO STATE: CA

PREPARED BY:

DCC ENGINEERING CO., INC.

SHEET 1 OF 6 DATE: JAN. 14, 2004

PUBLIC NOTICE 200400073

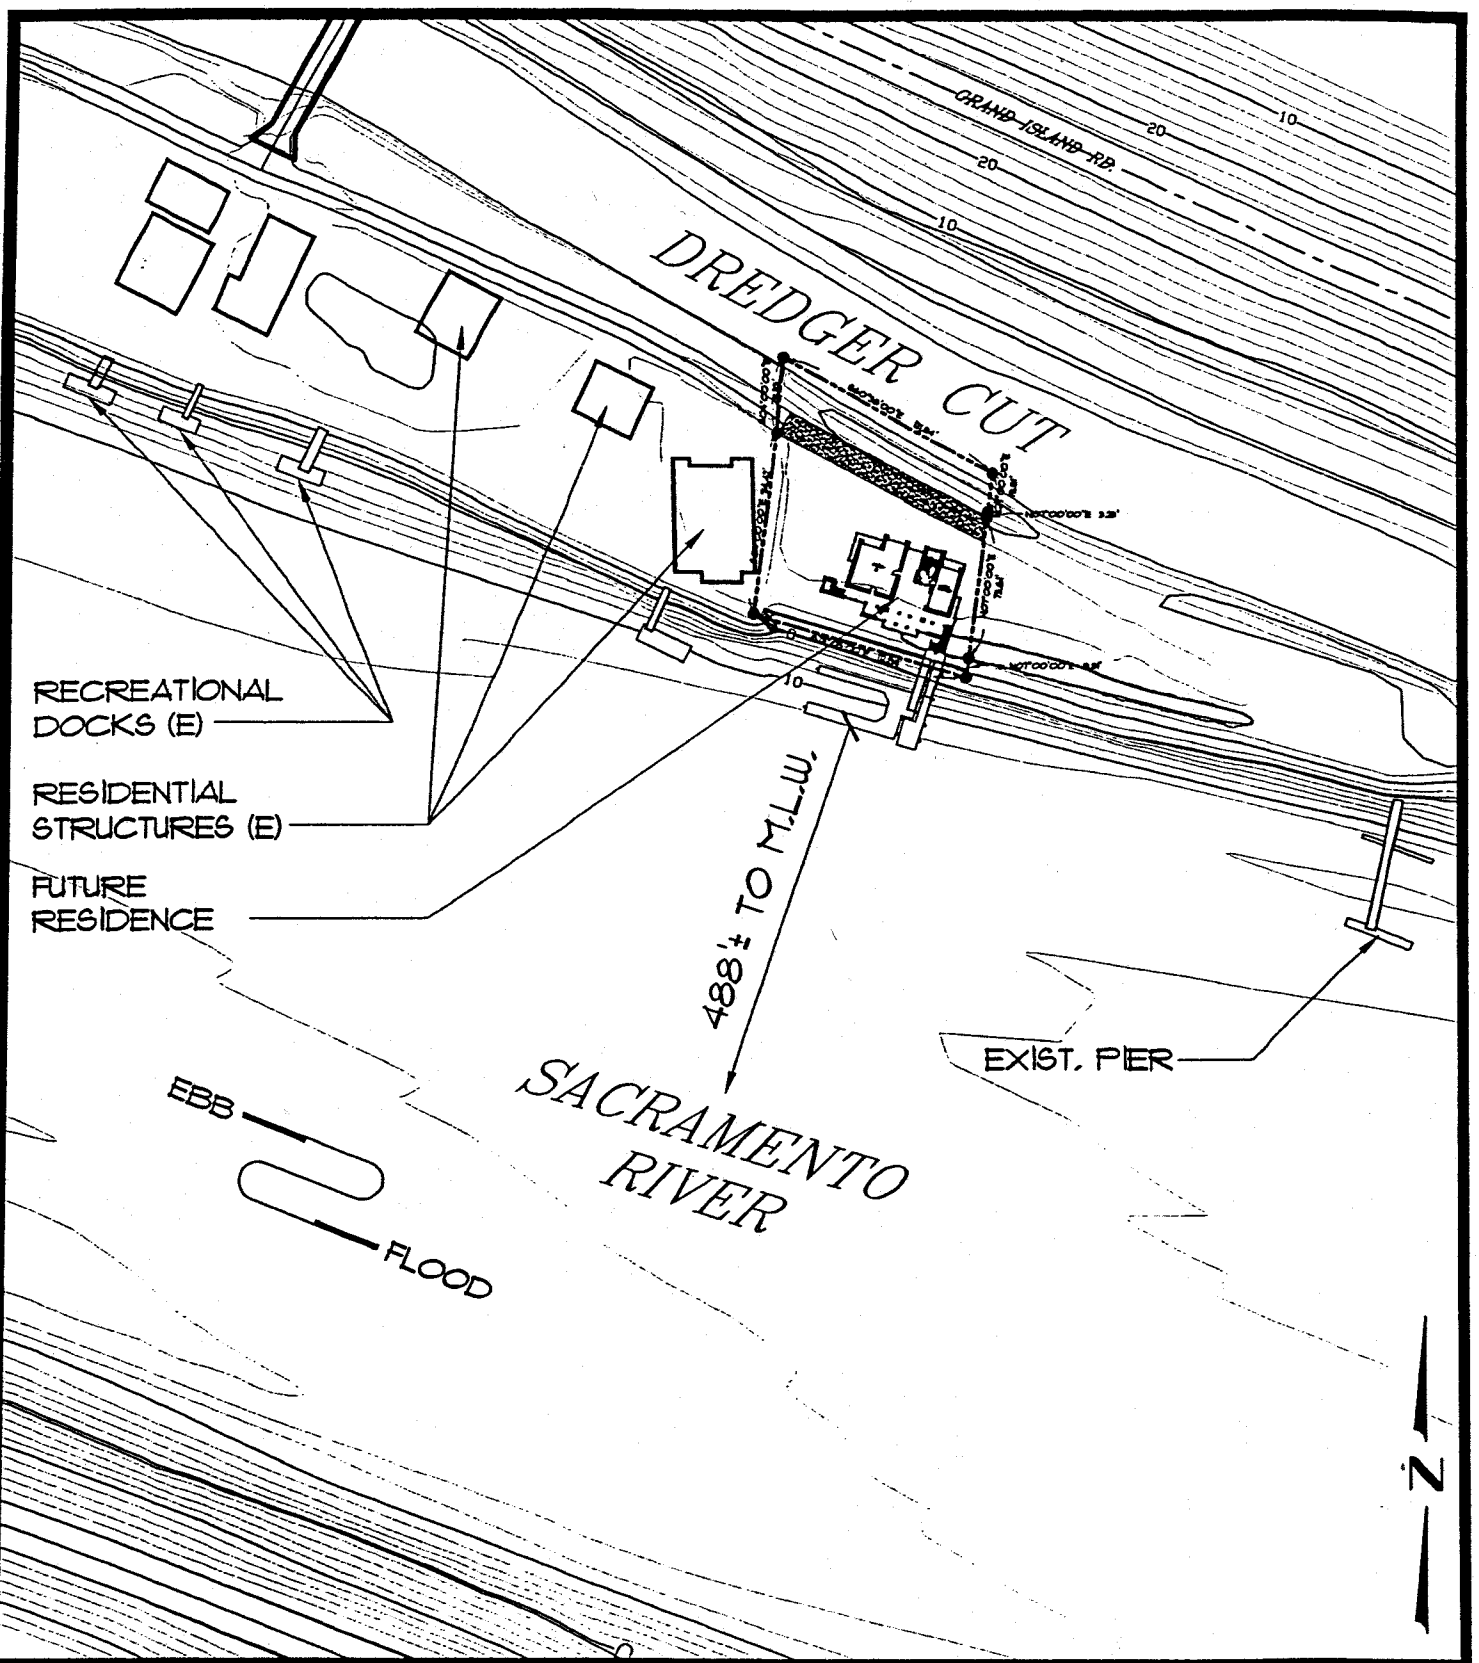


| | | |
|---|---|---|
| APPLICANT: GEORGE & DONNA REHRMANN<br>GRAND ISLAND RD<br>WALNUT GROVE, CA 95690 | CONTENTS:<br>AREA PLAN | PROJECT: PRIVATE RECREATIONAL DOCK |
| DATUM: NGVD | Architecture<br>Civil Engineering<br>Land Use Planning<br>Feasibility Studies<br>Environmental Permitting<br>Program Construction Management | SCALE: 1" = 100'-0" |
| DATE: 01/14/04 | | SHEET: 2 OF 6, REV. 1 |

PUBLIC NOTICE 200400073

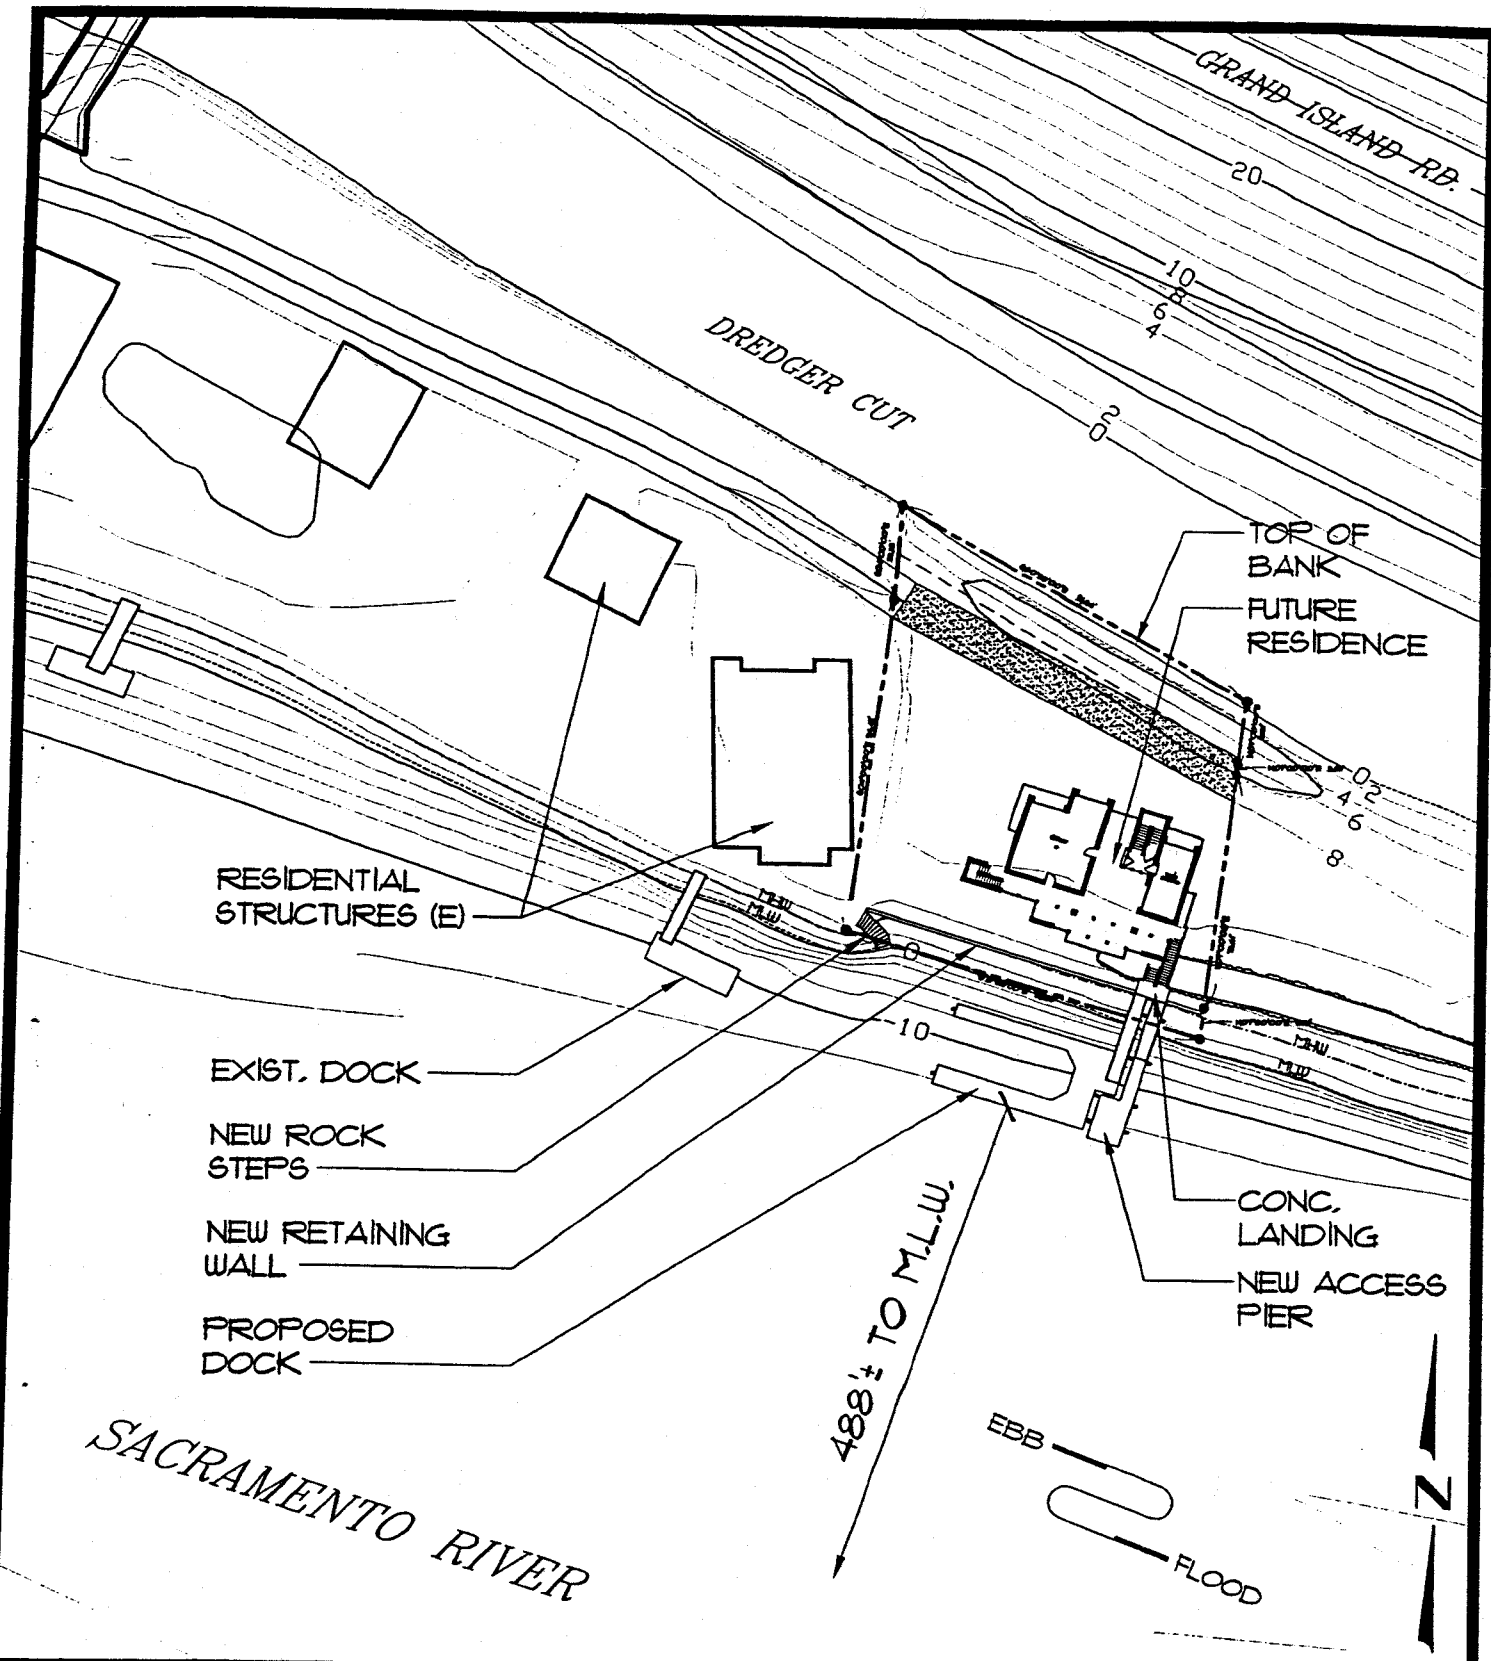


| | | |
|---|---|---|
| APPLICANT: GEORGE & DONNA REHRMANN<br>GRAND ISLAND RD<br>WALNUT GROVE, CA 95690 | CONTENTS:<br>PLOT PLAN | PROJECT: PRIVATE RECREATIONAL DOCK |
| DATUM: NGVD | Architecture<br>Civil Engineering<br>Land Use Planning<br>Feasibility Studies<br>Environmental Permitting<br>Program, Construction Management | SCALE: 1" = 60'-0" |
| DATE: 01/14/04 | | SHEET: 3 OF 6, REV. 0 |

**PUBLIC NOTICE 200400073**

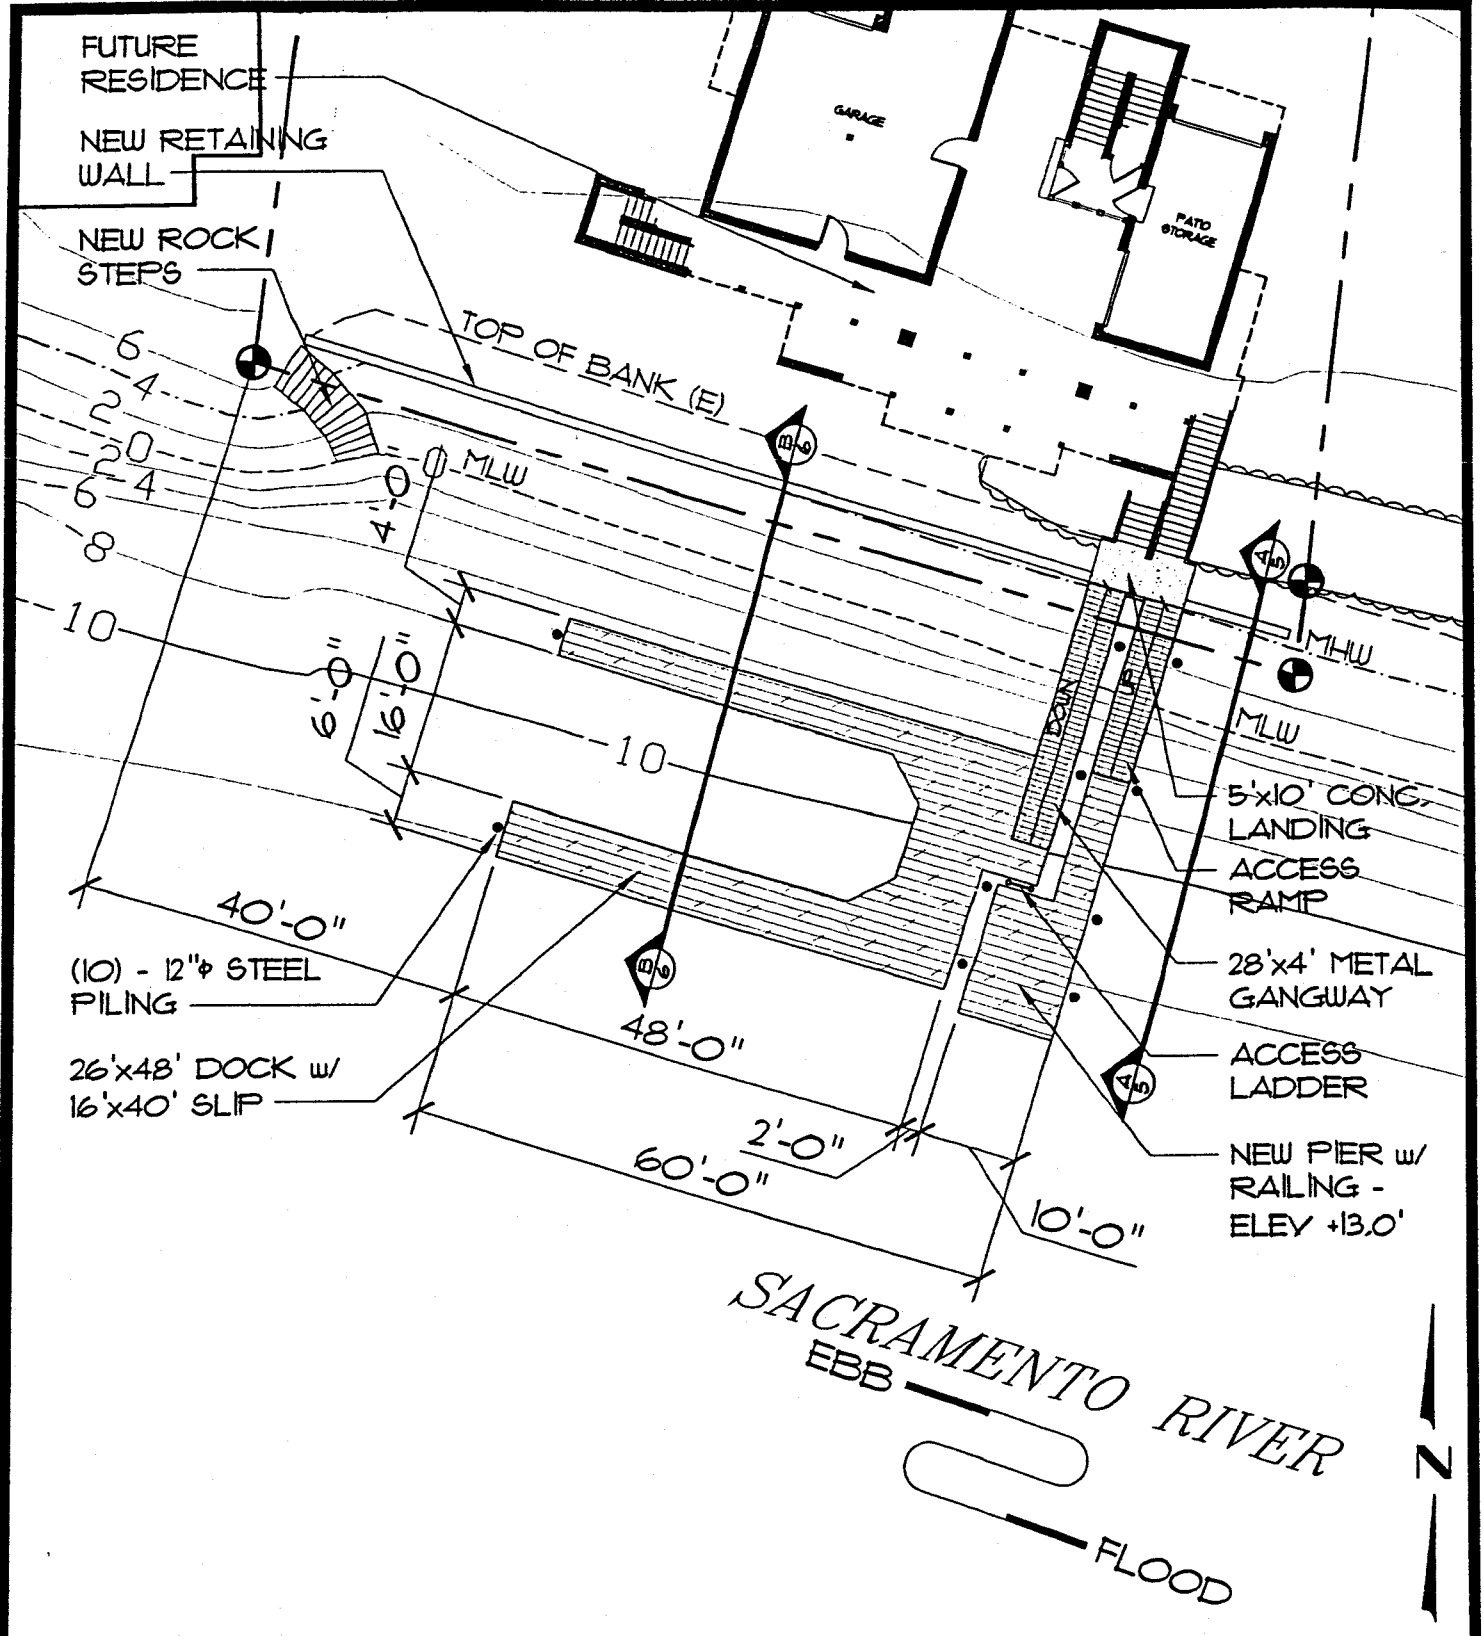


| | | |
|---|---|---|
| APPLICANT: GEORGE & DONNA REHRMANN<br>GRAND ISLAND RD<br>WALNUT GROVE, CA 95690 | CONTENTS:<br>DOCK PLAN | PROJECT: PRIVATE RECREATIONAL DOCK |
| DATUM: NGVD | Architecture<br>Civil Engineering<br>Land Use Planning<br>Feasibility Studies<br>Environmental Permitting<br>Program Construction Management | SCALE: 1" = 20-0" |
| DATE: 01/14/04 | | SHEET: 4 OF 6, REV. 0 |

**PUBLIC NOTICE 200400073**

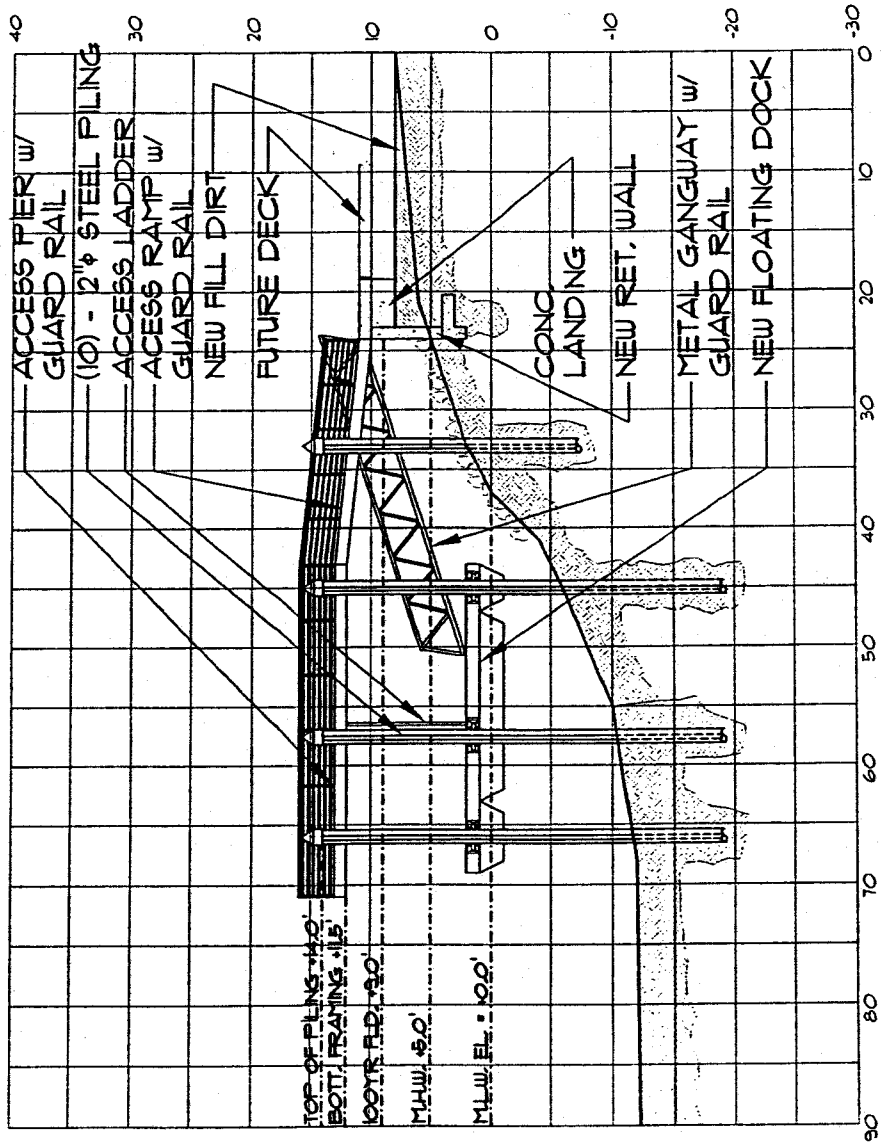


CROSS-SECTION A-A

SCALE: 1" = 20'-0"

| | | |
|---|---|---|
| APPLICANT: GEORGE & DONNA REHRMANN<br>GRAND ISLAND RD<br>WALNUT GROVE, CA 95690 | CONTENTS:<br>TYPICAL CROSS-SECTION | PROJECT: PRIVATE RECREATIONAL DOCK |
| DATUM: NGVD | Architecture<br>Civil Engineering<br>Land Use Planning<br>Feasibility Studies<br>Environmental Permitting<br>Program Construction Management | SCALE: 1" = 20'-0" |
| DATE: 01/14/04 | | SHEET: 5 OF 6, REV. 0 |

**PUBLIC NOTICE 200400073**

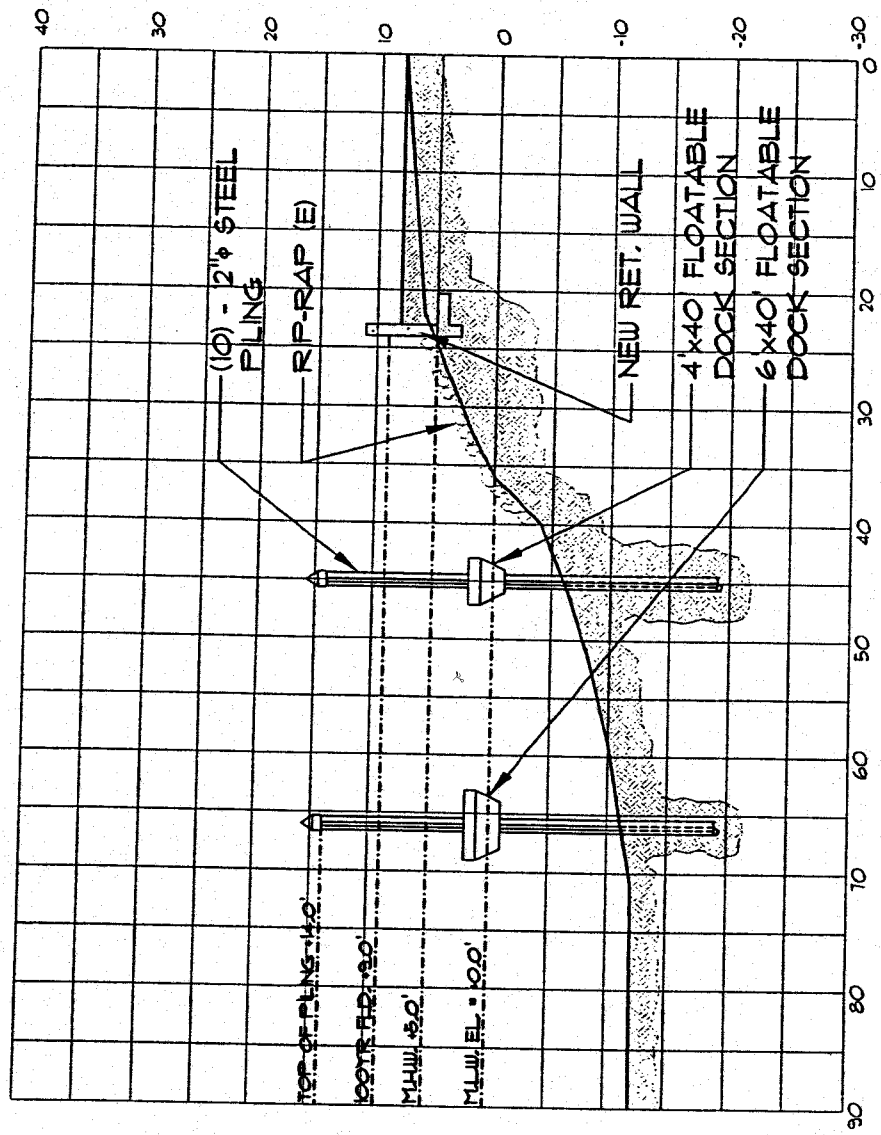


CROSS-SECTION B-B

SCALE: 1" = 20'-0"

| | | |
|---|---|---|
| APPLICANT: GEORGE & DONNA REHRMANN<br>GRAND ISLAND RD<br>WALNUT GROVE, CA 95690 | CONTENTS:<br>TYPICAL CROSS SECTION | PROJECT: PRIVATE RECREATIONAL DOCK |
| DATUM: NGVD | Architecture<br>Civil Engineering<br>Land Use Planning<br>Feasibility Studies<br>Environmental Permitting<br>Program Construction Management | SCALE: 1" = 20'-0" |
| DATE: 01/14/04 | | SHEET: 6 OF 6, REV. 0 |

PUBLIC NOTICE 200400073