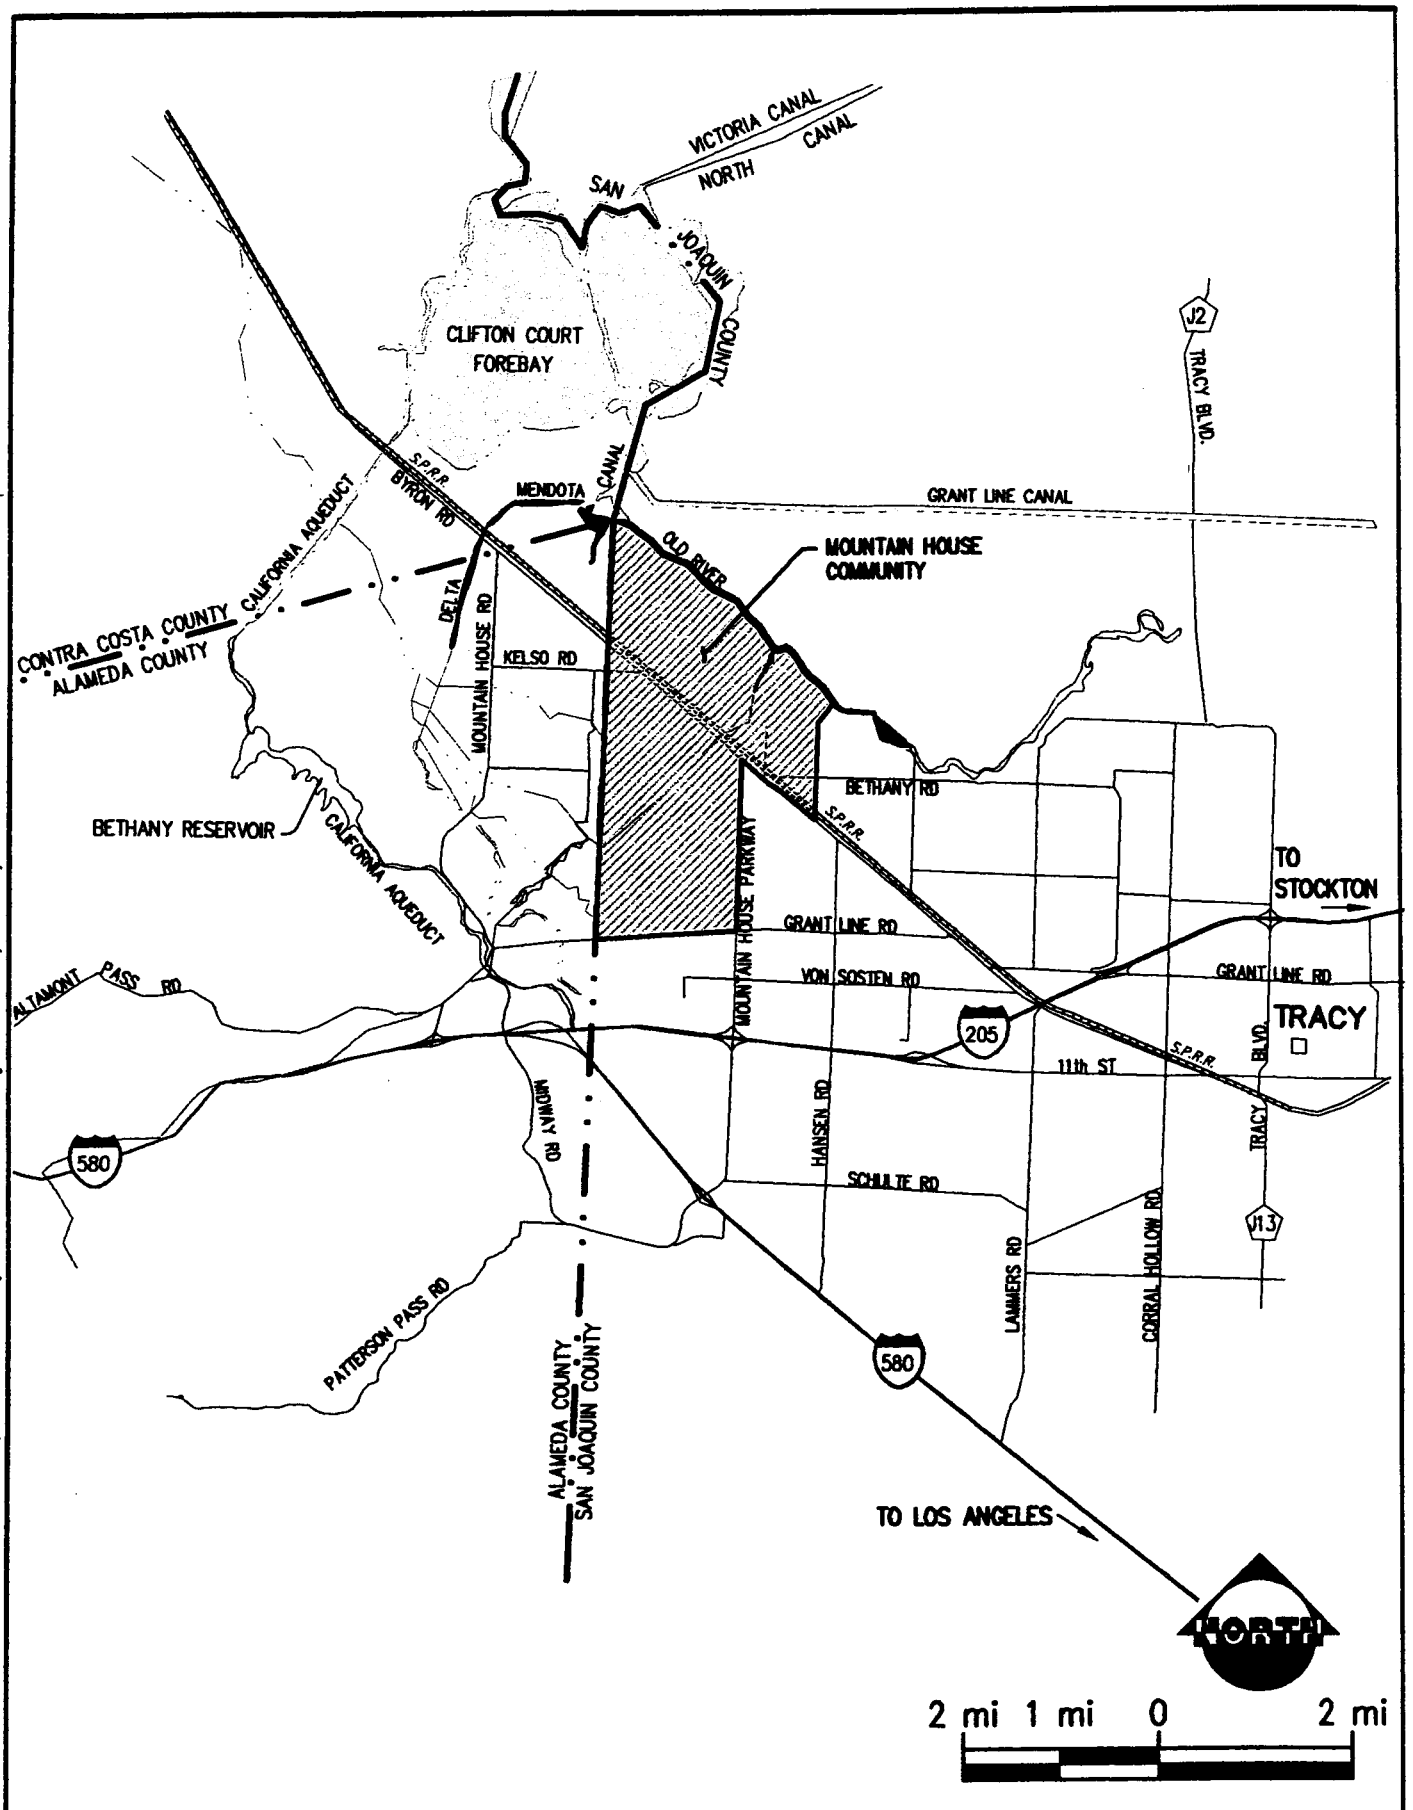

PACE
PACIFIC ADVANCED CIVIL ENGINEERING
17520 NEWHOPE STREET, SUITE 200
FOUNTAIN VALLEY, CA 92708
PH (714) 481-7300 FAX (714) 481-7299

MH
MOUNTAIN HOUSE
TRIMARK COMMUNITIES, LLC

MOUNTAIN HOUSE
VICINITY MAP

FIGURE 1

:\7004E\Engineering\7004-11(404 permit)\exhibits\Dry Creek\7004 Fig 01 VICINITY MAP.dwg - Tab: Layout1 By: ddrahn on Feb. 18, 2005 at 12:10 pm

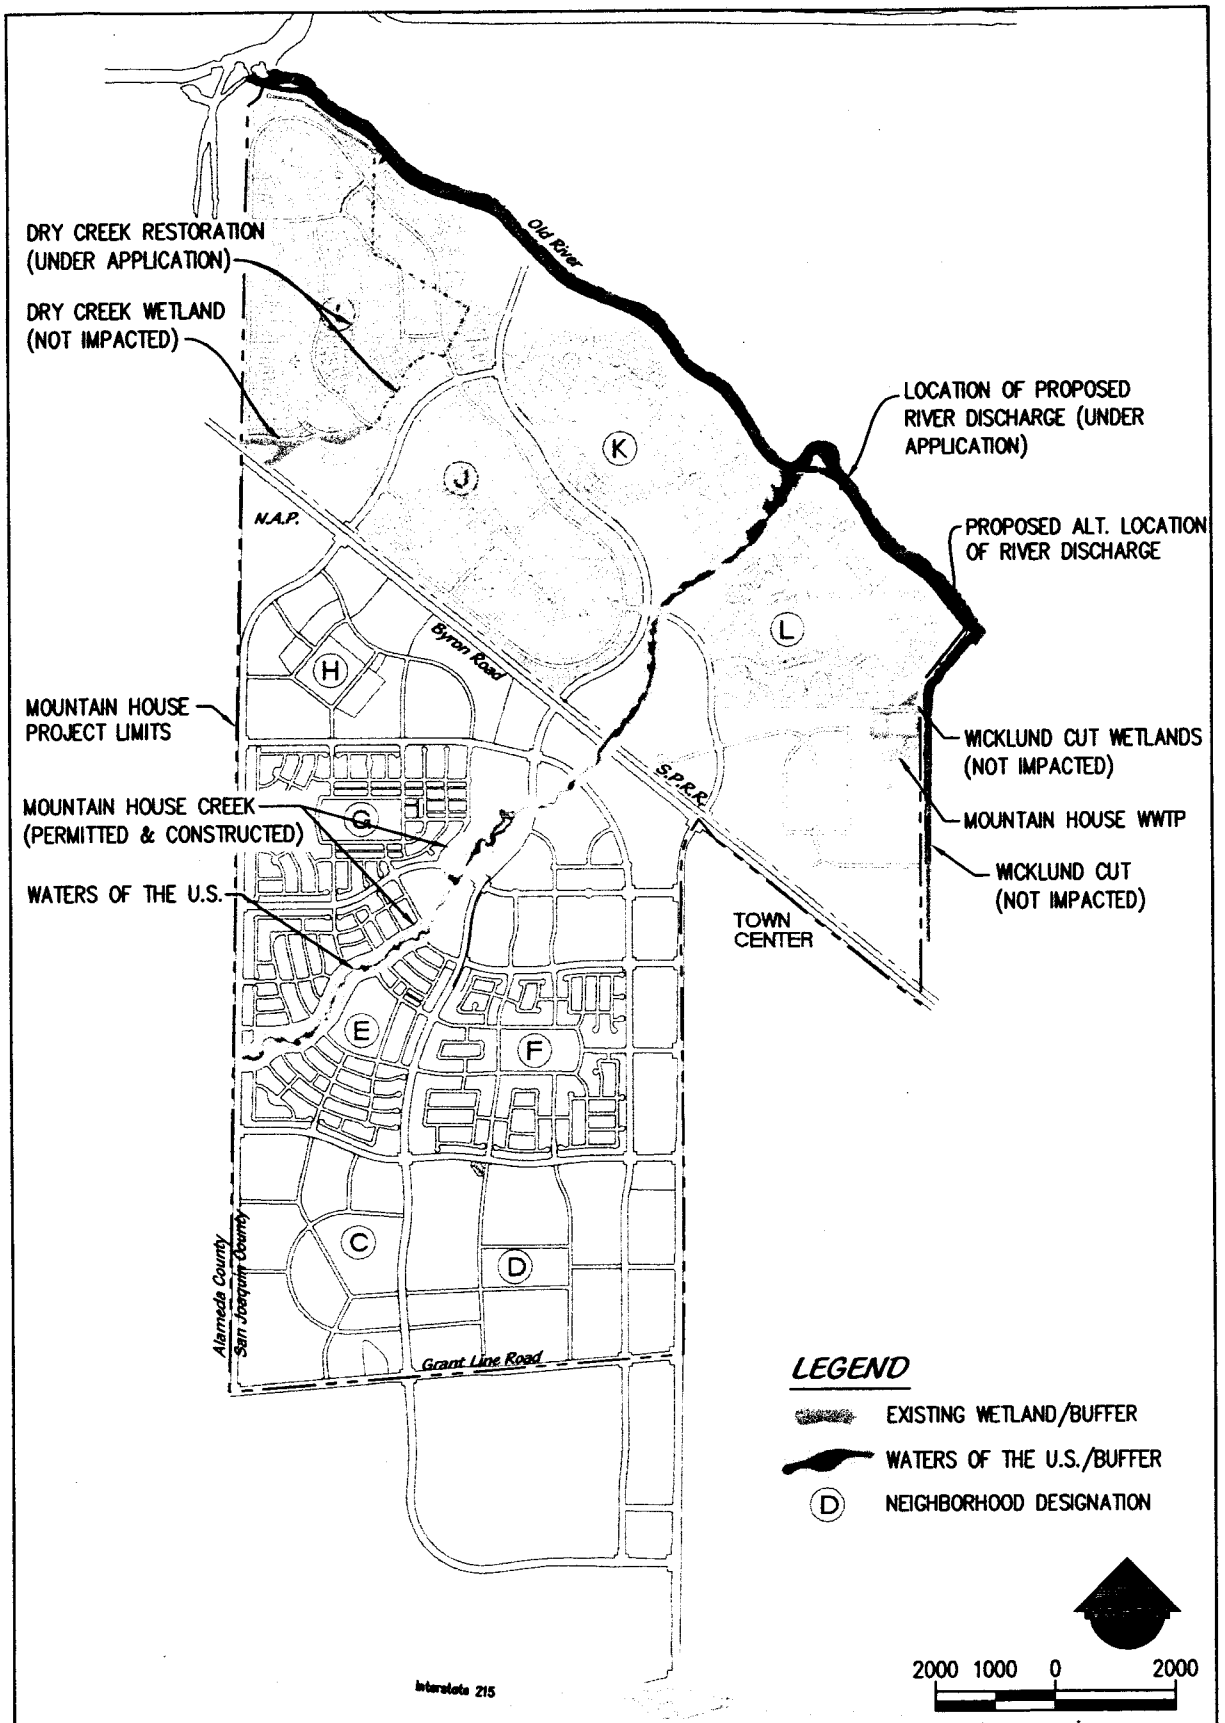

PACE
PACIFIC ADVANCED CIVIL ENGINEERING
17520 NEWHOPE STREET, SUITE 200
FOUNTAIN VALLEY, CA 92708
PH (714) 481-7300 FAX (714) 481-7299

SCALE	NTS
DESIGNED	DHK
DRAWN	DP
CHECKED	
DATE	07/15/05
JOB NO.	7004E

JOB: MH MOUNTAIN HOUSE TRACY CA

TITLE: SUMMARY OF IMPACTS TO THE WATERS OF THE U.S.

P:\7004E\Engineering\GlobalExhibits\7004 Site Impact Areas - CoE.dwg - Tab: Impact Summary By: ddrahn on Jul. 22, 2005 at 03:16 pm

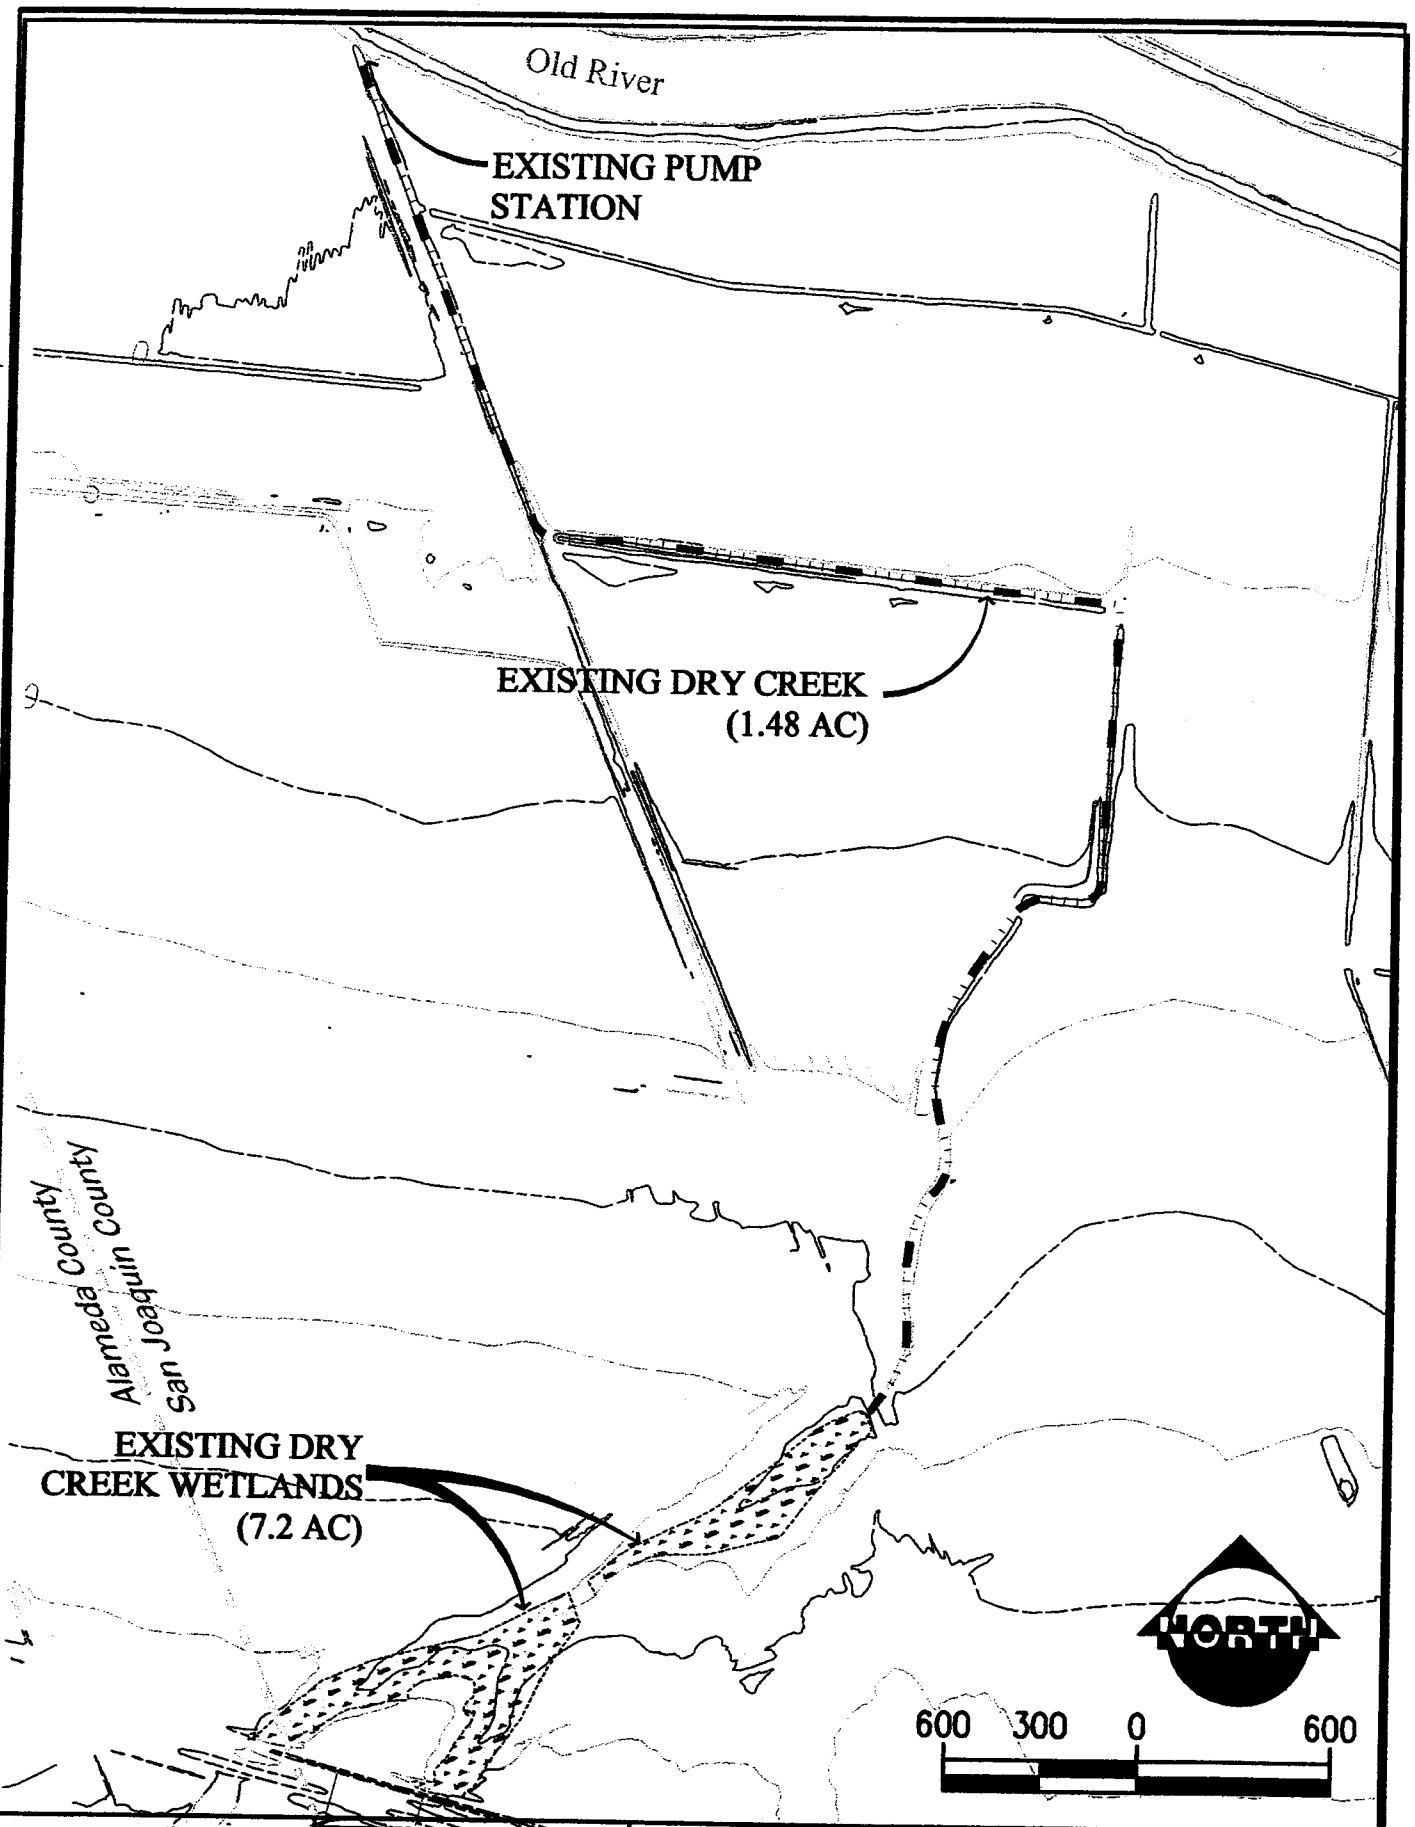

PACE
PACIFIC ADVANCED CIVIL ENGINEERING
17320 NEWHOPE STREET, SUITE 200
FOUNTAIN VALLEY, CA 92708
PH (714) 481-7300 FAX (714) 481-7299

MH
MOUNTAIN HOUSE
TRIMARK COMMUNITIES, LLC

MOUNTAIN HOUSE

EXISTING DRY CREEK CONDITION

FIGURE 2a

:\7004E\Engineering\7004-11(404 permit)\exhibits\Dry Creek\7004 Fig 02a DRY CREEK EXISTING.dwg - Tab: 600 SCALE By: ddrahn on Feb. 18, 2005 at 04:12 pm

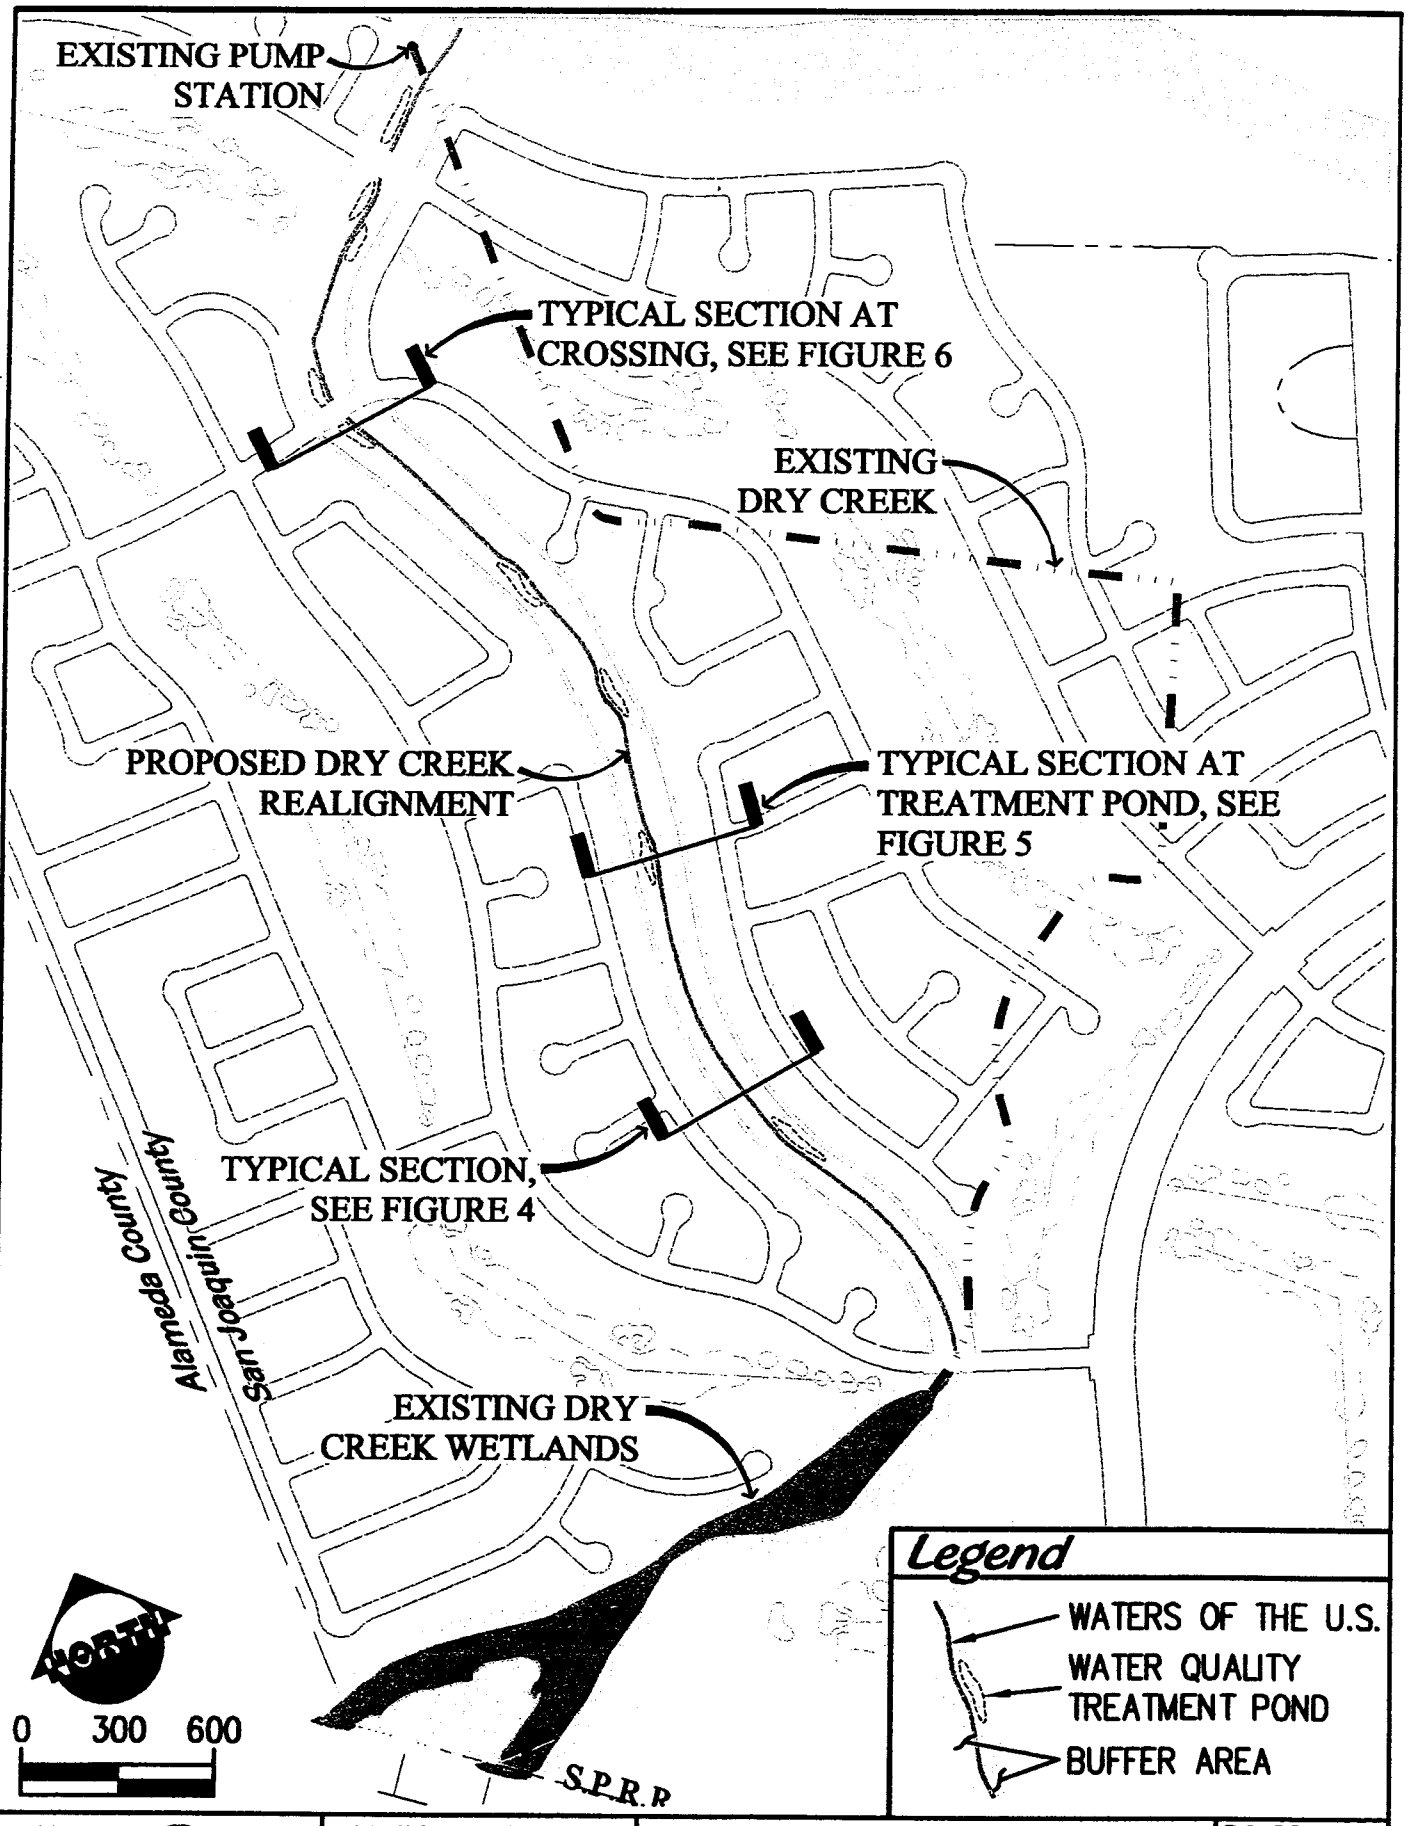

PACE
PACIFIC ADVANCED CIVIL ENGINEERING
17500 NEWHOPE STREET, SUITE 200
FOUNTAIN VALLEY, CA 92708
PH (714) 481-7300 FAX (714) 481-7299

MH
MOUNTAIN HOUSE
TRIMARK COMMUNITIES, LLC

MOUNTAIN HOUSE

PROPOSED DRY CREEK CONDITION

FIGURE 3a

:\7004E\Engineering\7004-11(404 permit)\exhibits\Dry Creek\7004 Fig 03a DRY CREEK IMPACT.dwg - Tab: Letter 600 By: ddrahn on Feb. 18, 2005 at 04:30 pm

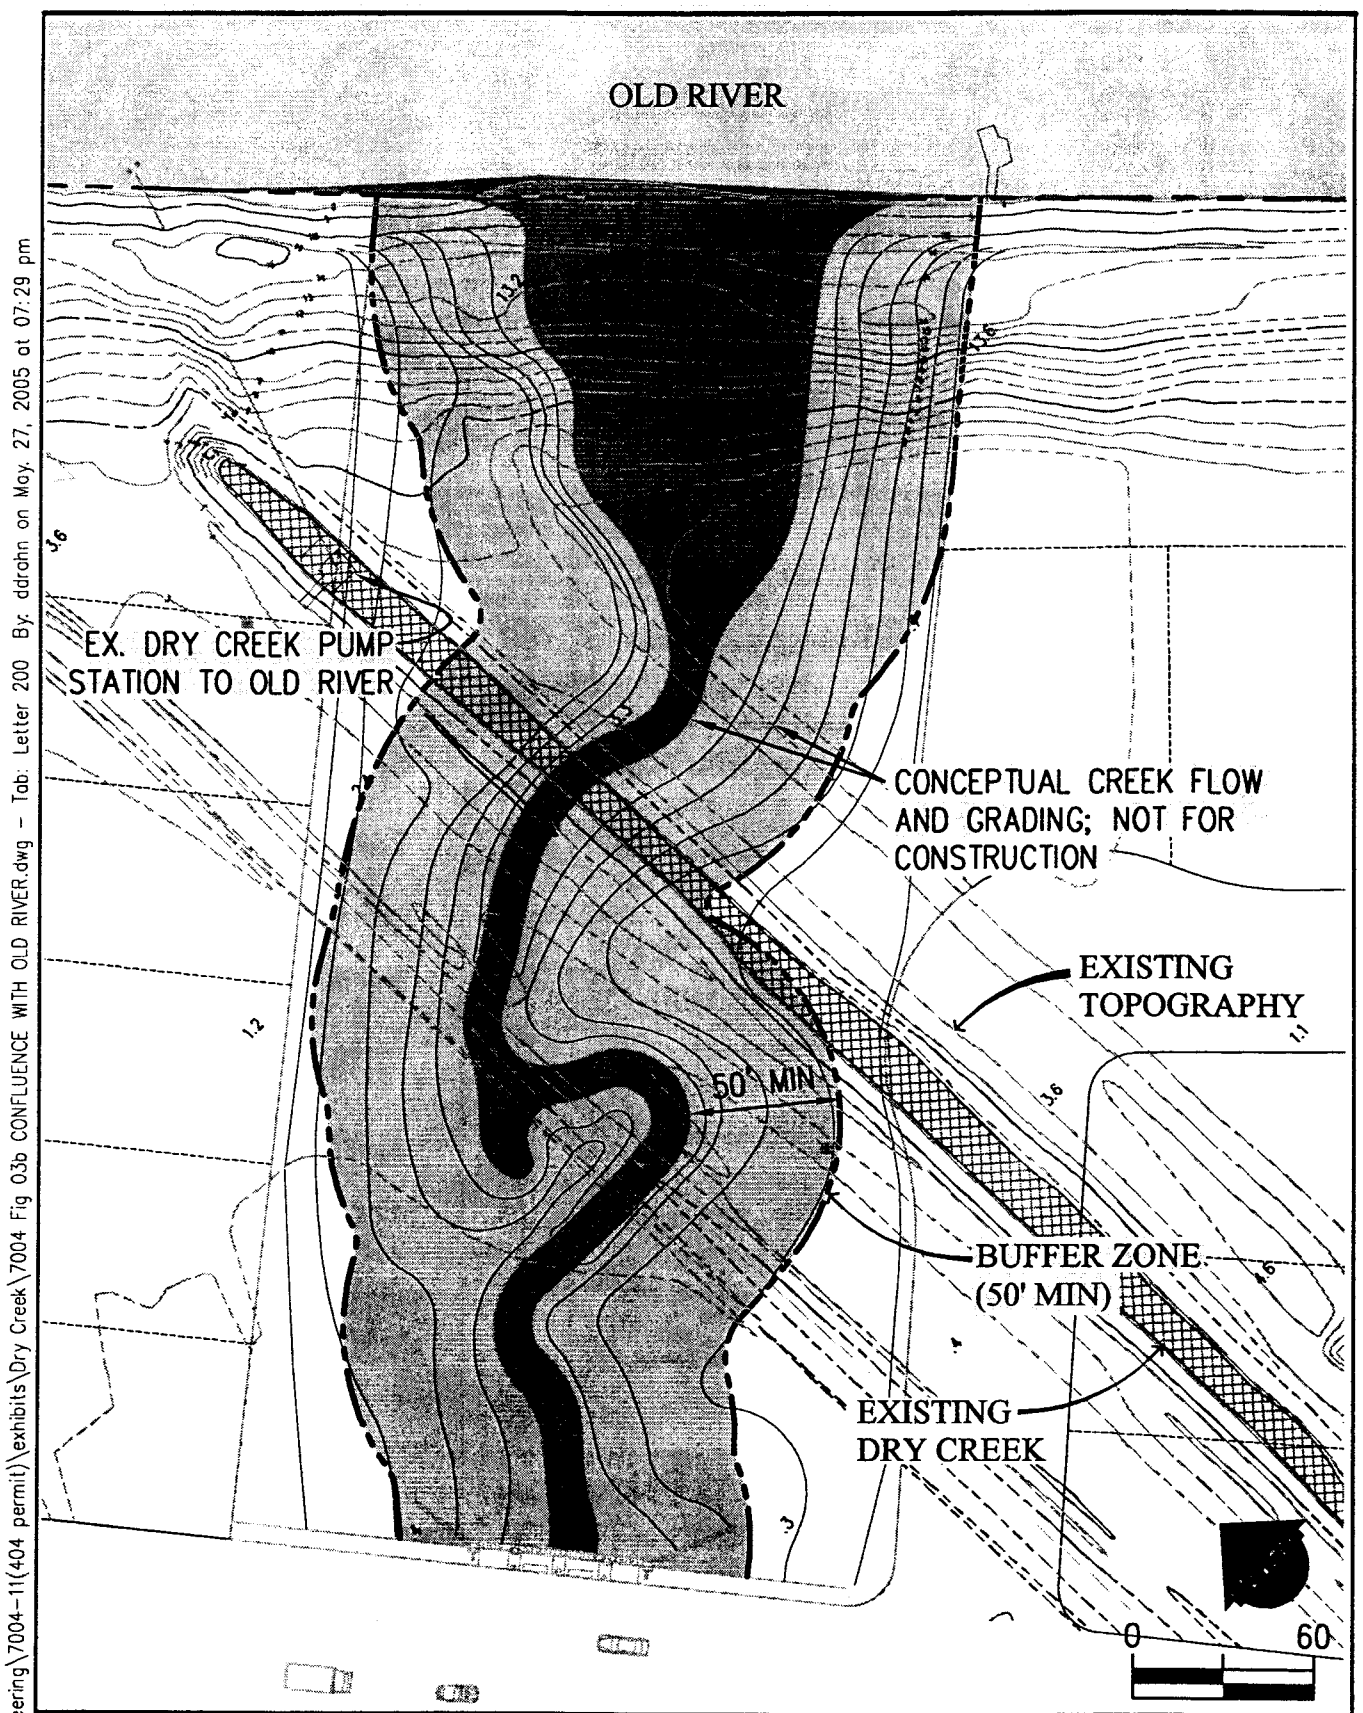

P:\7004E\Engineering\7004-11(404 permit)\exhibits\Dry Creek\7004 Fig 03b CONFLUENCE WITH OLD RIVER.dwg - Tab: Letter 200 By: ddrahn on May. 27, 2005 at 07:29 pm

PACE
PACIFIC ADVANCED CIVIL ENGINEERING
17520 NEWHOPE STREET, SUITE 200
FOUNTAIN VALLEY, CA 92708
PH (714) 481-7300 FAX (714) 481-7299

MH
MOUNTAIN HOUSE
TRIMARK COMMUNITIES LLC

MOUNTAIN HOUSE

DRY CREEK CONFLUENCE WITH OLD RIVER

FIGURE 3b

:\7004E\Engineering\7004-11(404 permit)\exhibits\Dry Creek\7004 Fig 04-06 DRY CREEK TYPICAL SECTION.dwg - Tab: at WQB By: ddrahn on Feb. 18, 2005 at 12:12 pm

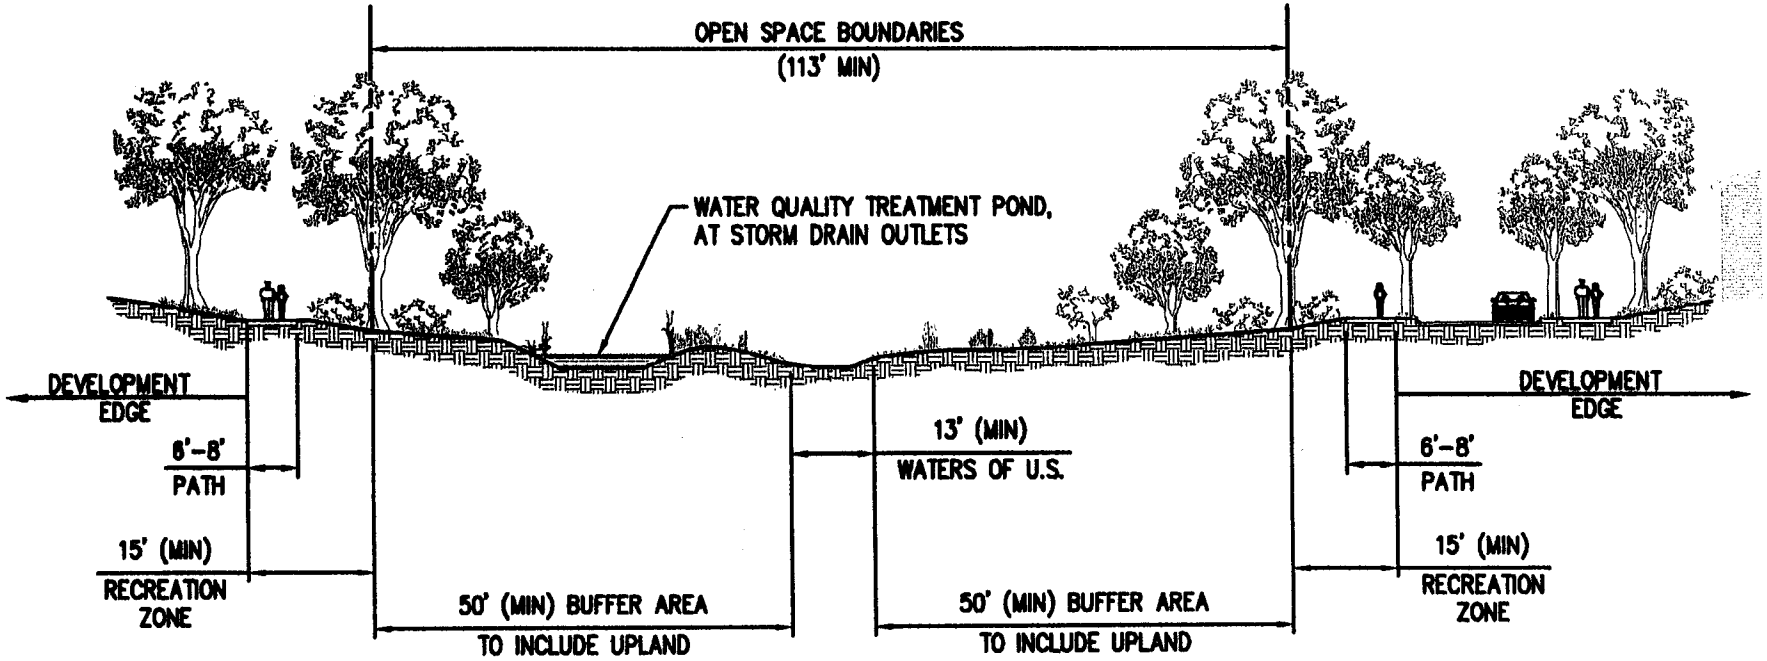

TYPICAL DRY CREEK SECTION

at WATER QUALITY TREATMENT POND
NTS

PACE
PACIFIC ADVANCED CIVIL ENGINEERING

MOUNTAIN HOUSE
TRIMARK COMMUNITIES, LLC

MOUNTAIN HOUSE
TYPICAL DRY CREEK SECTION W/ WQTP

FIGURE 5