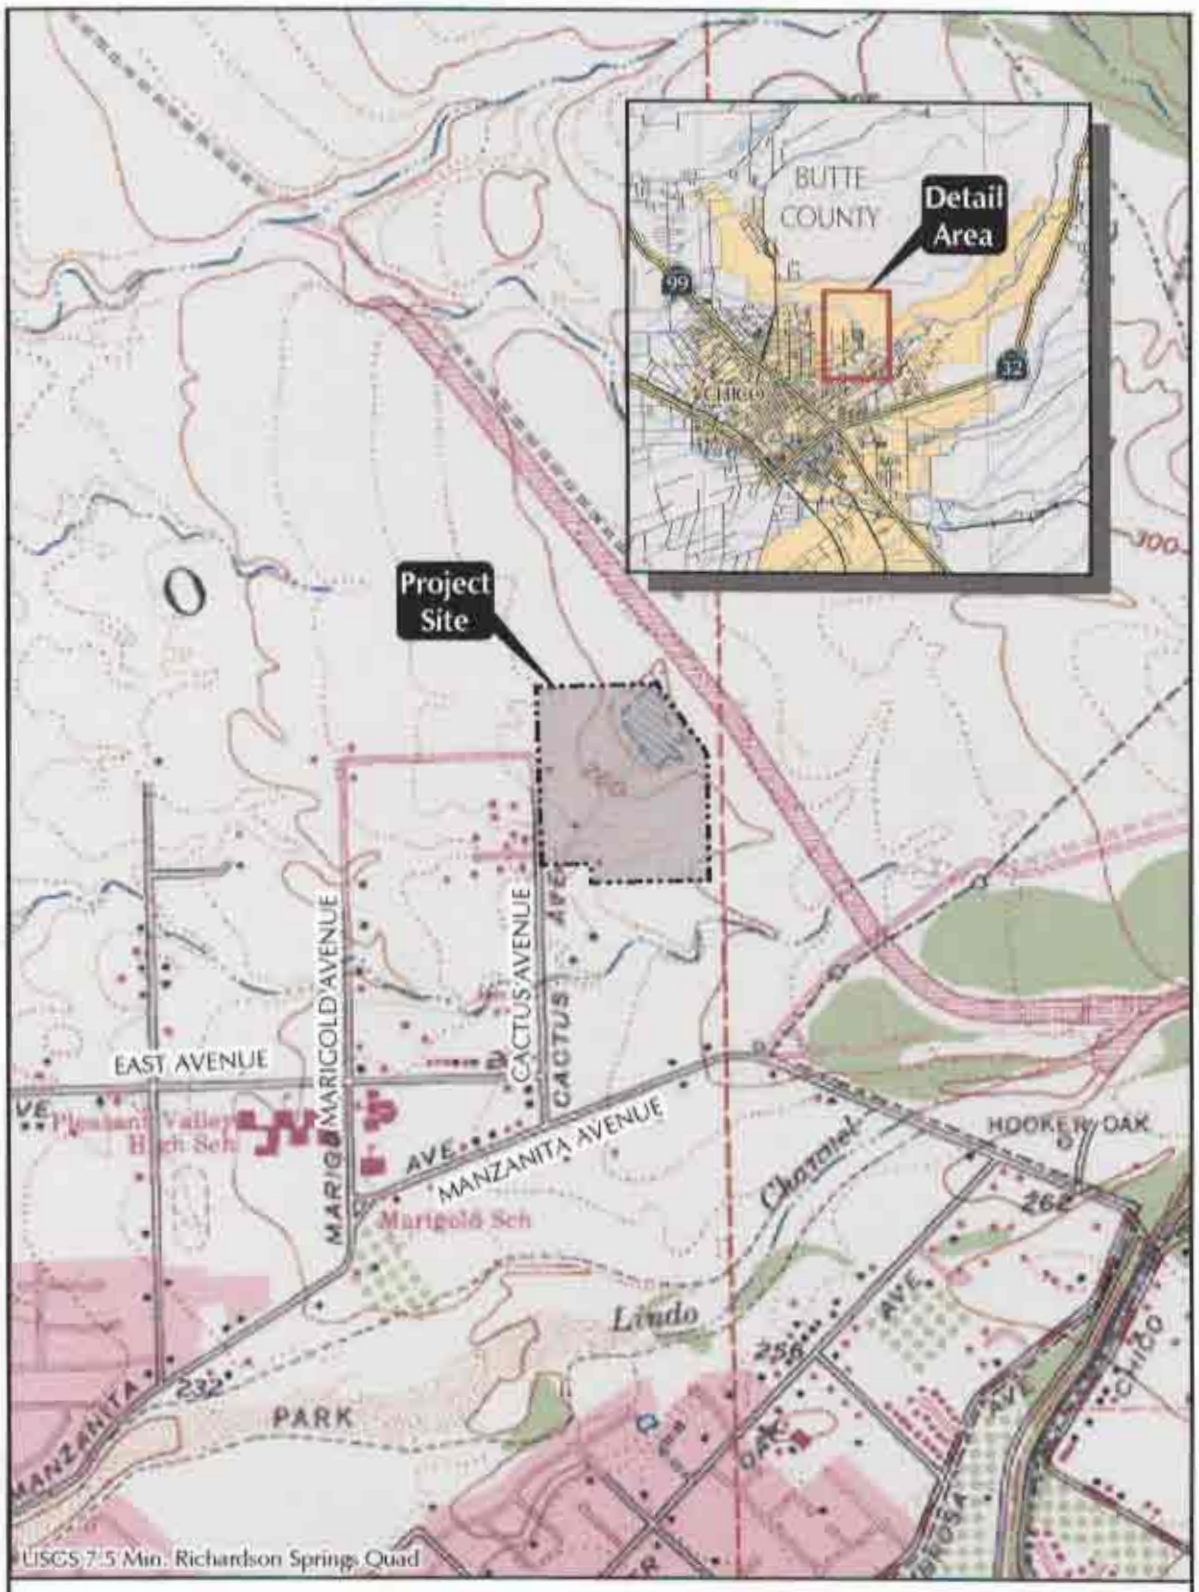

SITE AND VICINITY

FOOTHILL ASSOCIATES
ENVIRONMENTAL CONSULTING • PLANNING
LANDSCAPE ARCHITECTURE

N

0 600 1200
SCALE IN FEET

Drawn By: PDL
Date: 05/23/05

FIGURE 1

WILDWOOD ESTATES

site_and_vicinity.mxd
© 2005

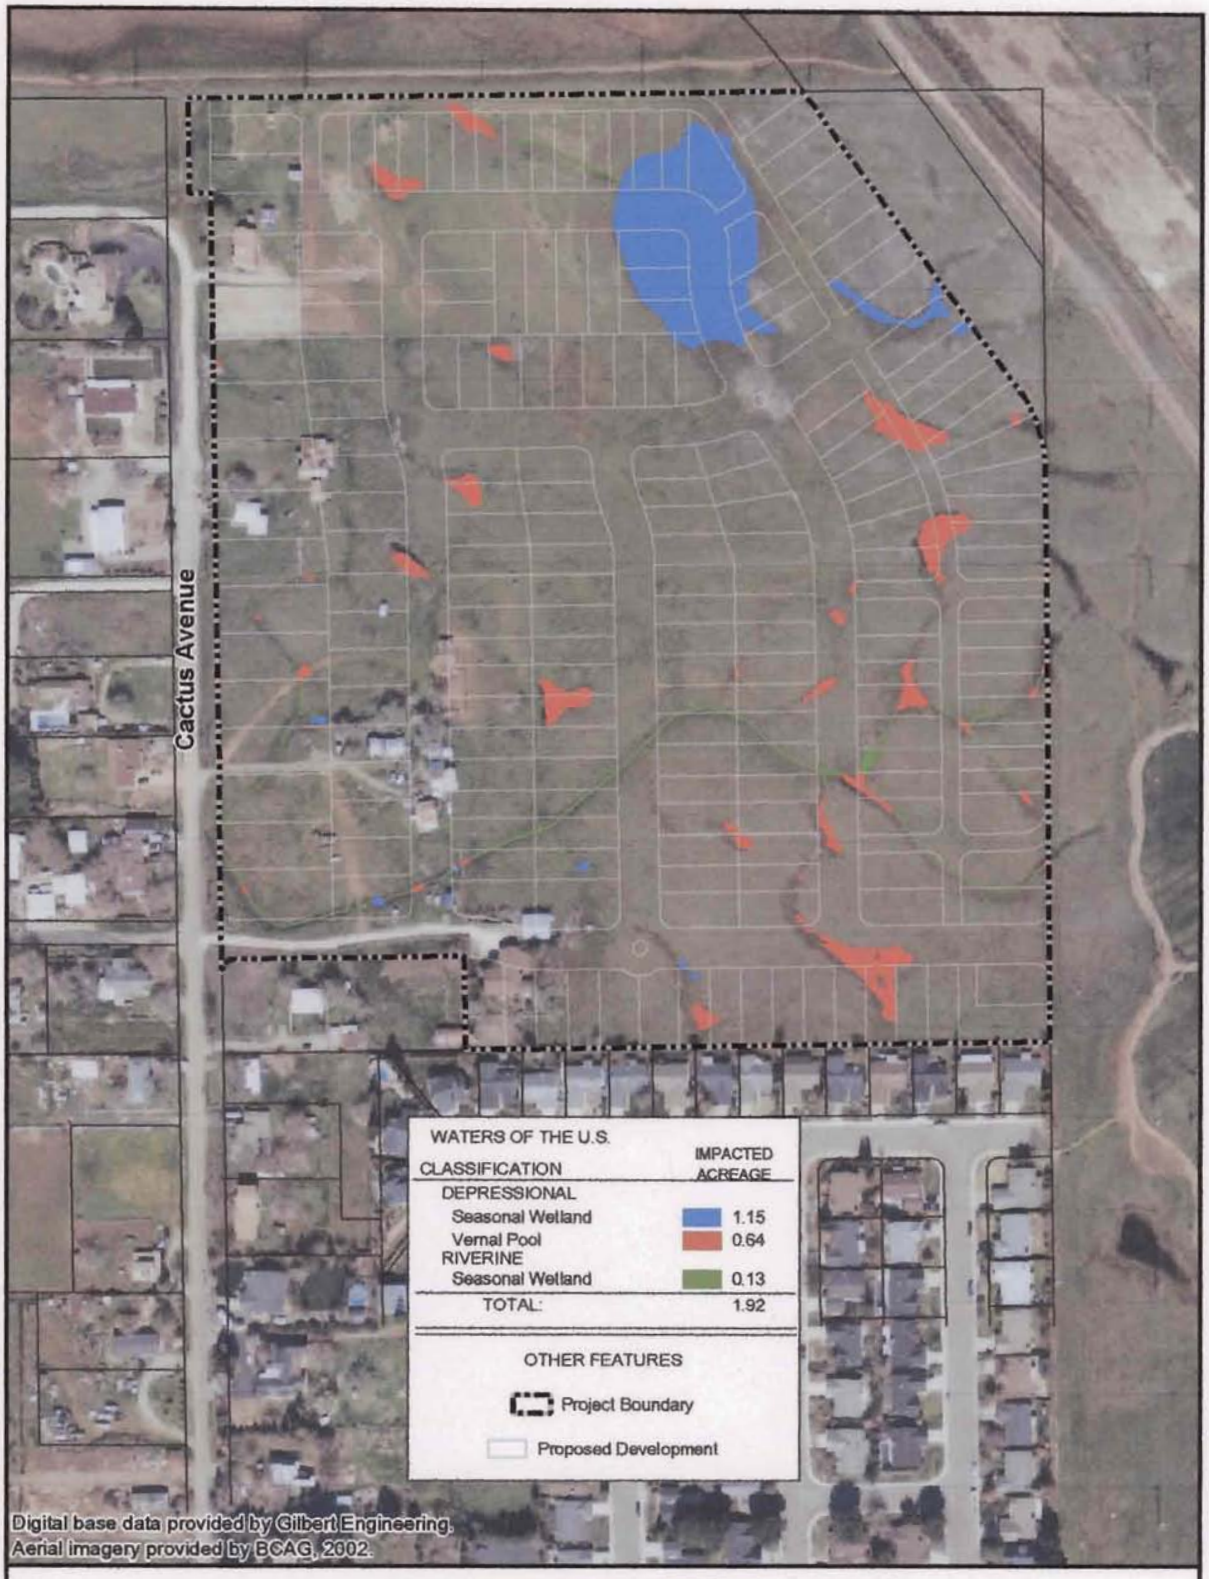

PROPOSED DEVELOPMENT & WETLAND IMPACTS

FOOTHILL ASSOCIATES
ENVIRONMENTAL CONSULTING • PLANNING
LANDSCAPE ARCHITECTURE

N

0 125 250
SCALE IN FEET

FIGURE 4

WILDWOOD ESTATES

proposed_development _layout6.mxd

© 2005