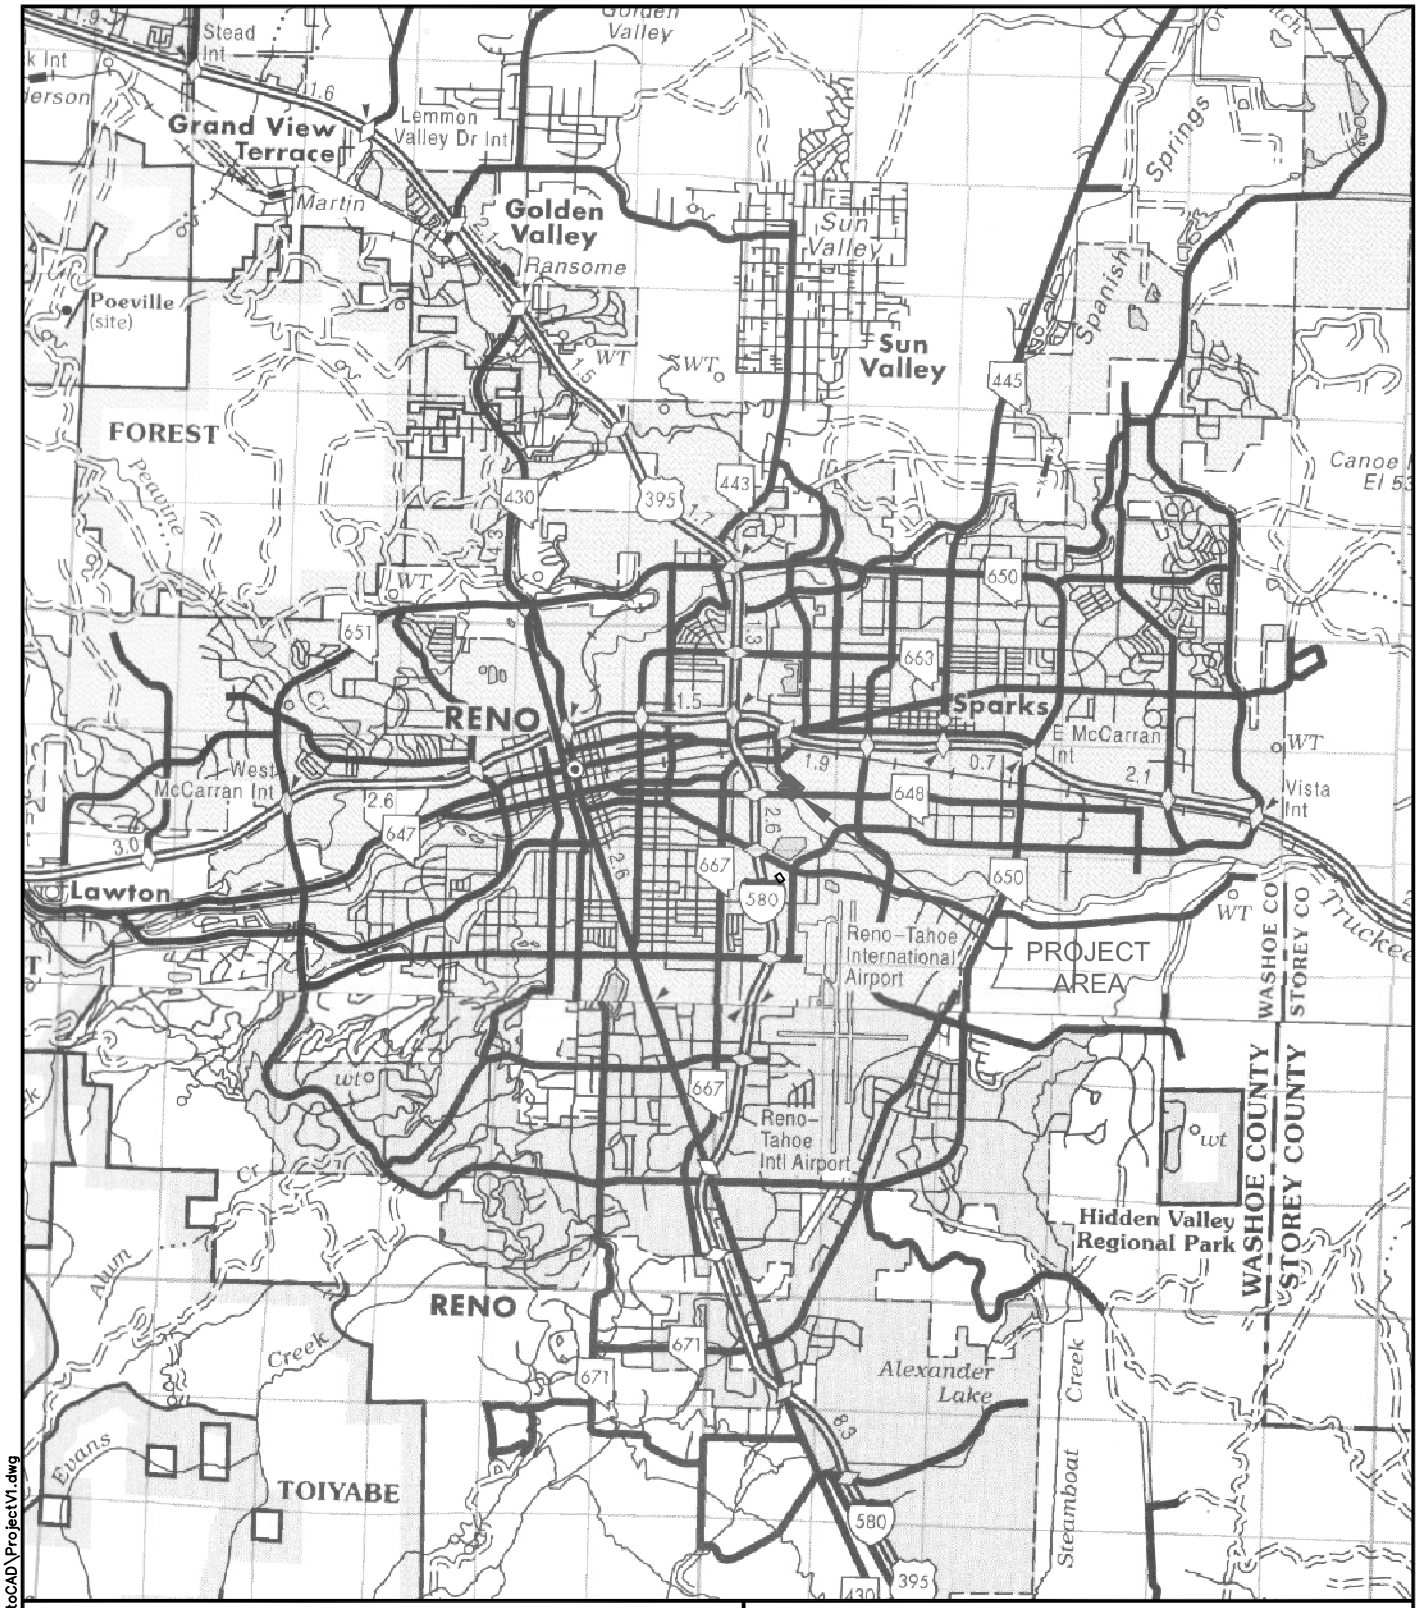

BASE IMAGE: NDOT HIGHWAY MAPS

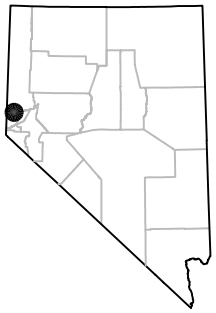

N

1.0 0 1.0 MILE

TRUCKEE MEADOWS WATER AUTHORITY
GLENDALE DIVERSION IMPROVEMENT

FIGURE 1
GENERAL LOCATION

jbr environmental consultants, inc.

DESIGN BY	DRAWN BY	CH'D BY	SCALE	DATE DRAWN	REVISION
DW	RD		NTS	06/07/05	

FILE NAME: Clients-2006\Ecologic-03\AutoCAD\ProjectV1.dwg

FILE SPEC:
PLOT DATE:

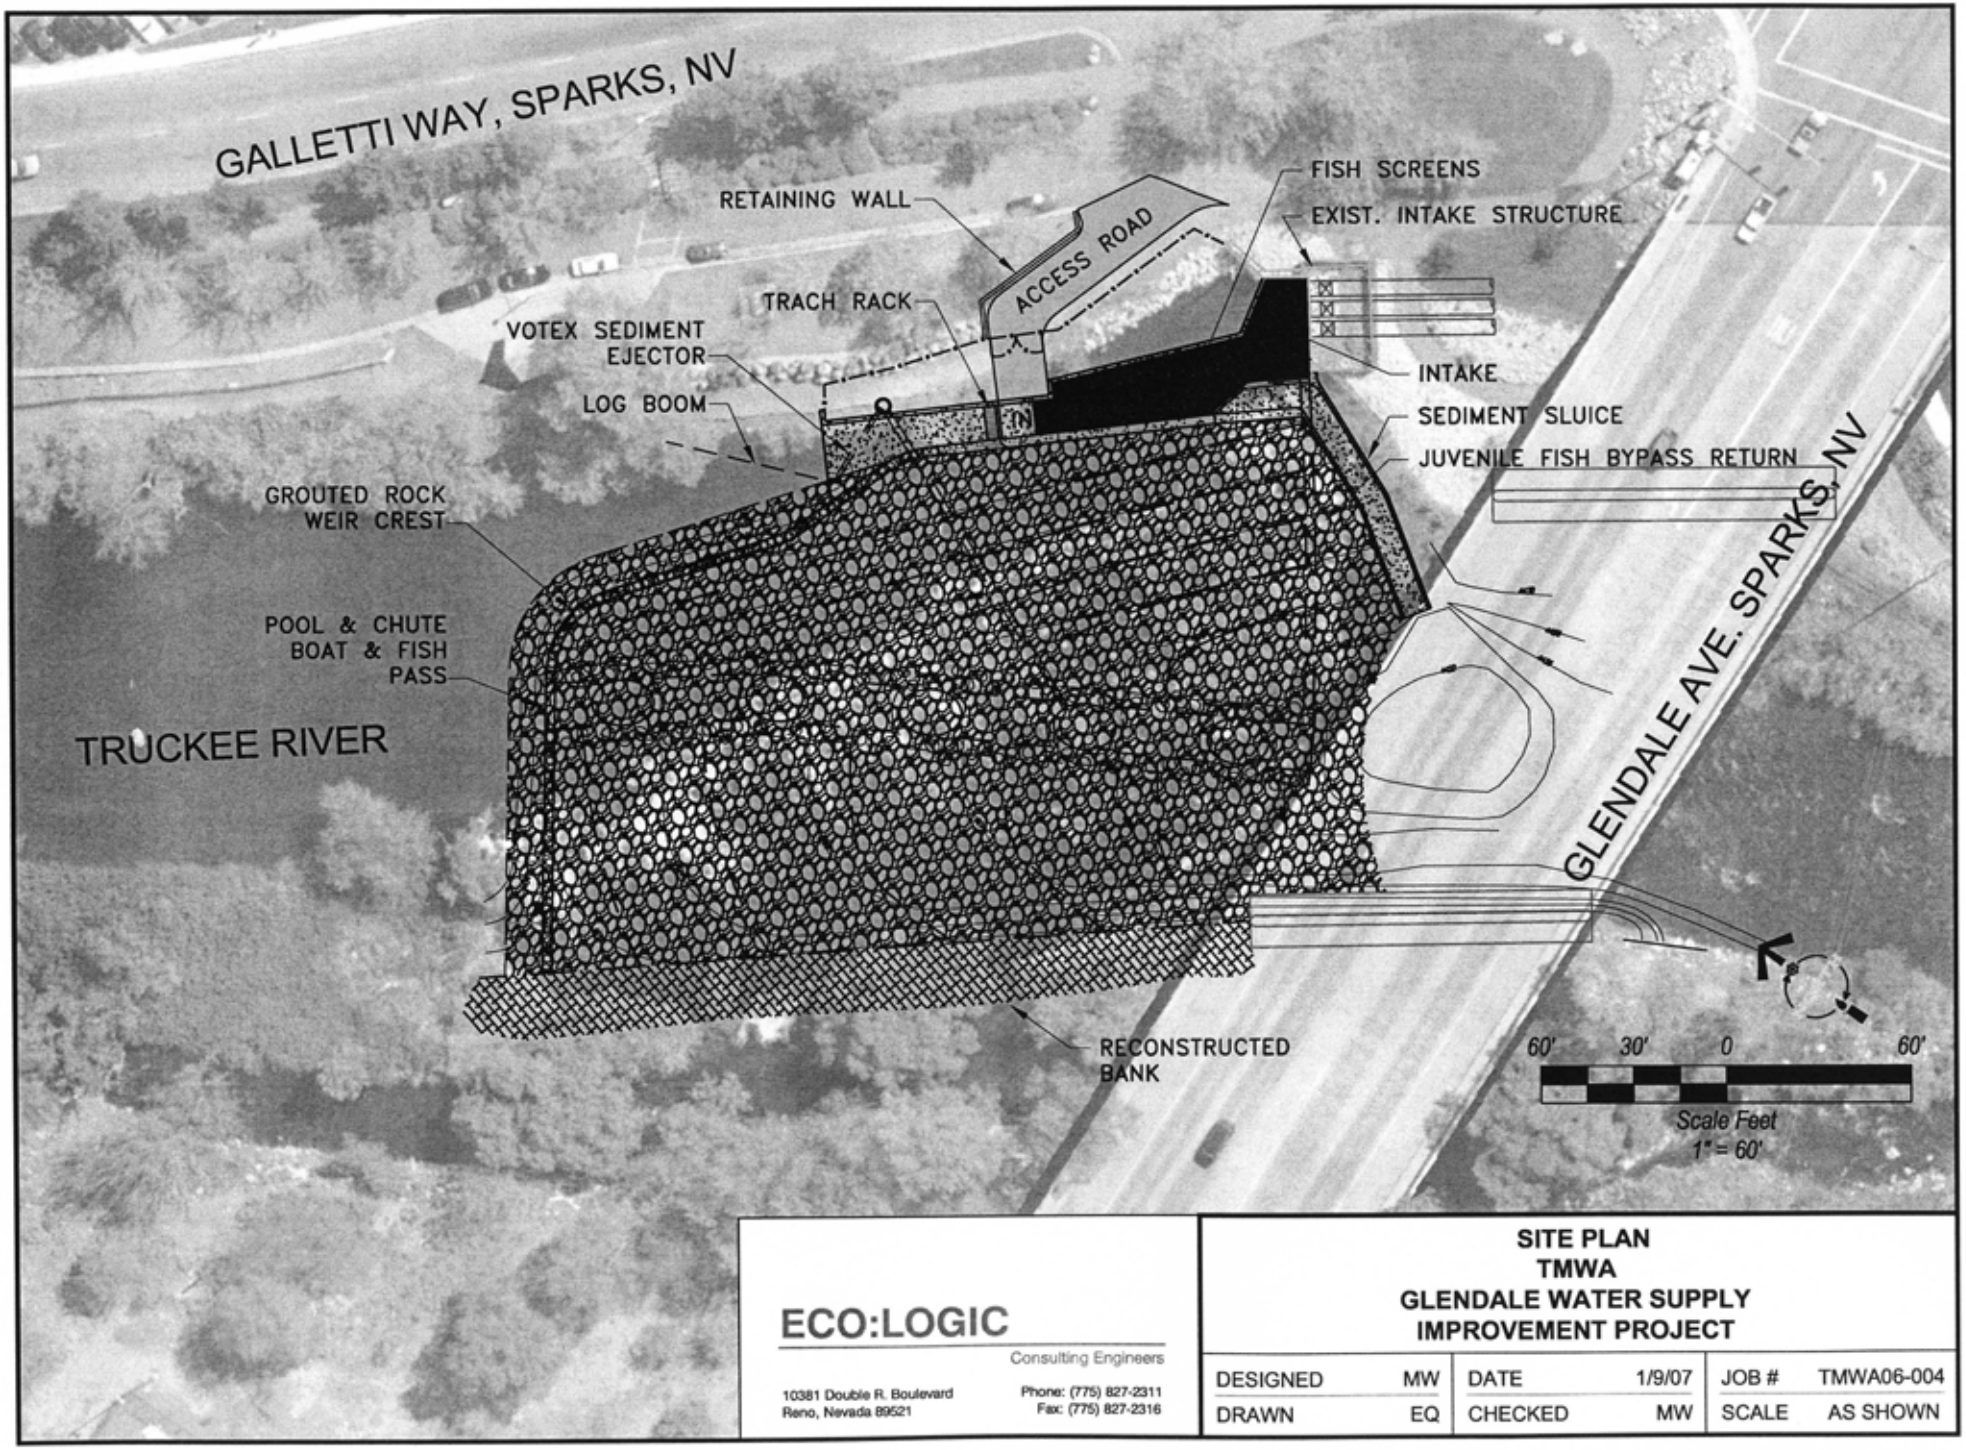

ECO:LOGIC
Consulting Engineers
10381 Double R. Boulevard
Reno, Nevada 89521
Phone: (775) 827-2311
Fax: (775) 827-2316

SITE PLAN
TMWA
GLENDALE WATER SUPPLY IMPROVEMENT PROJECT

DESIGNED	MW	DATE	1/9/07	JOB #	TMWA06-004
DRAWN	EQ	CHECKED	MW	SCALE	AS SHOWN

FILE SPEC:
PLOT DATE:

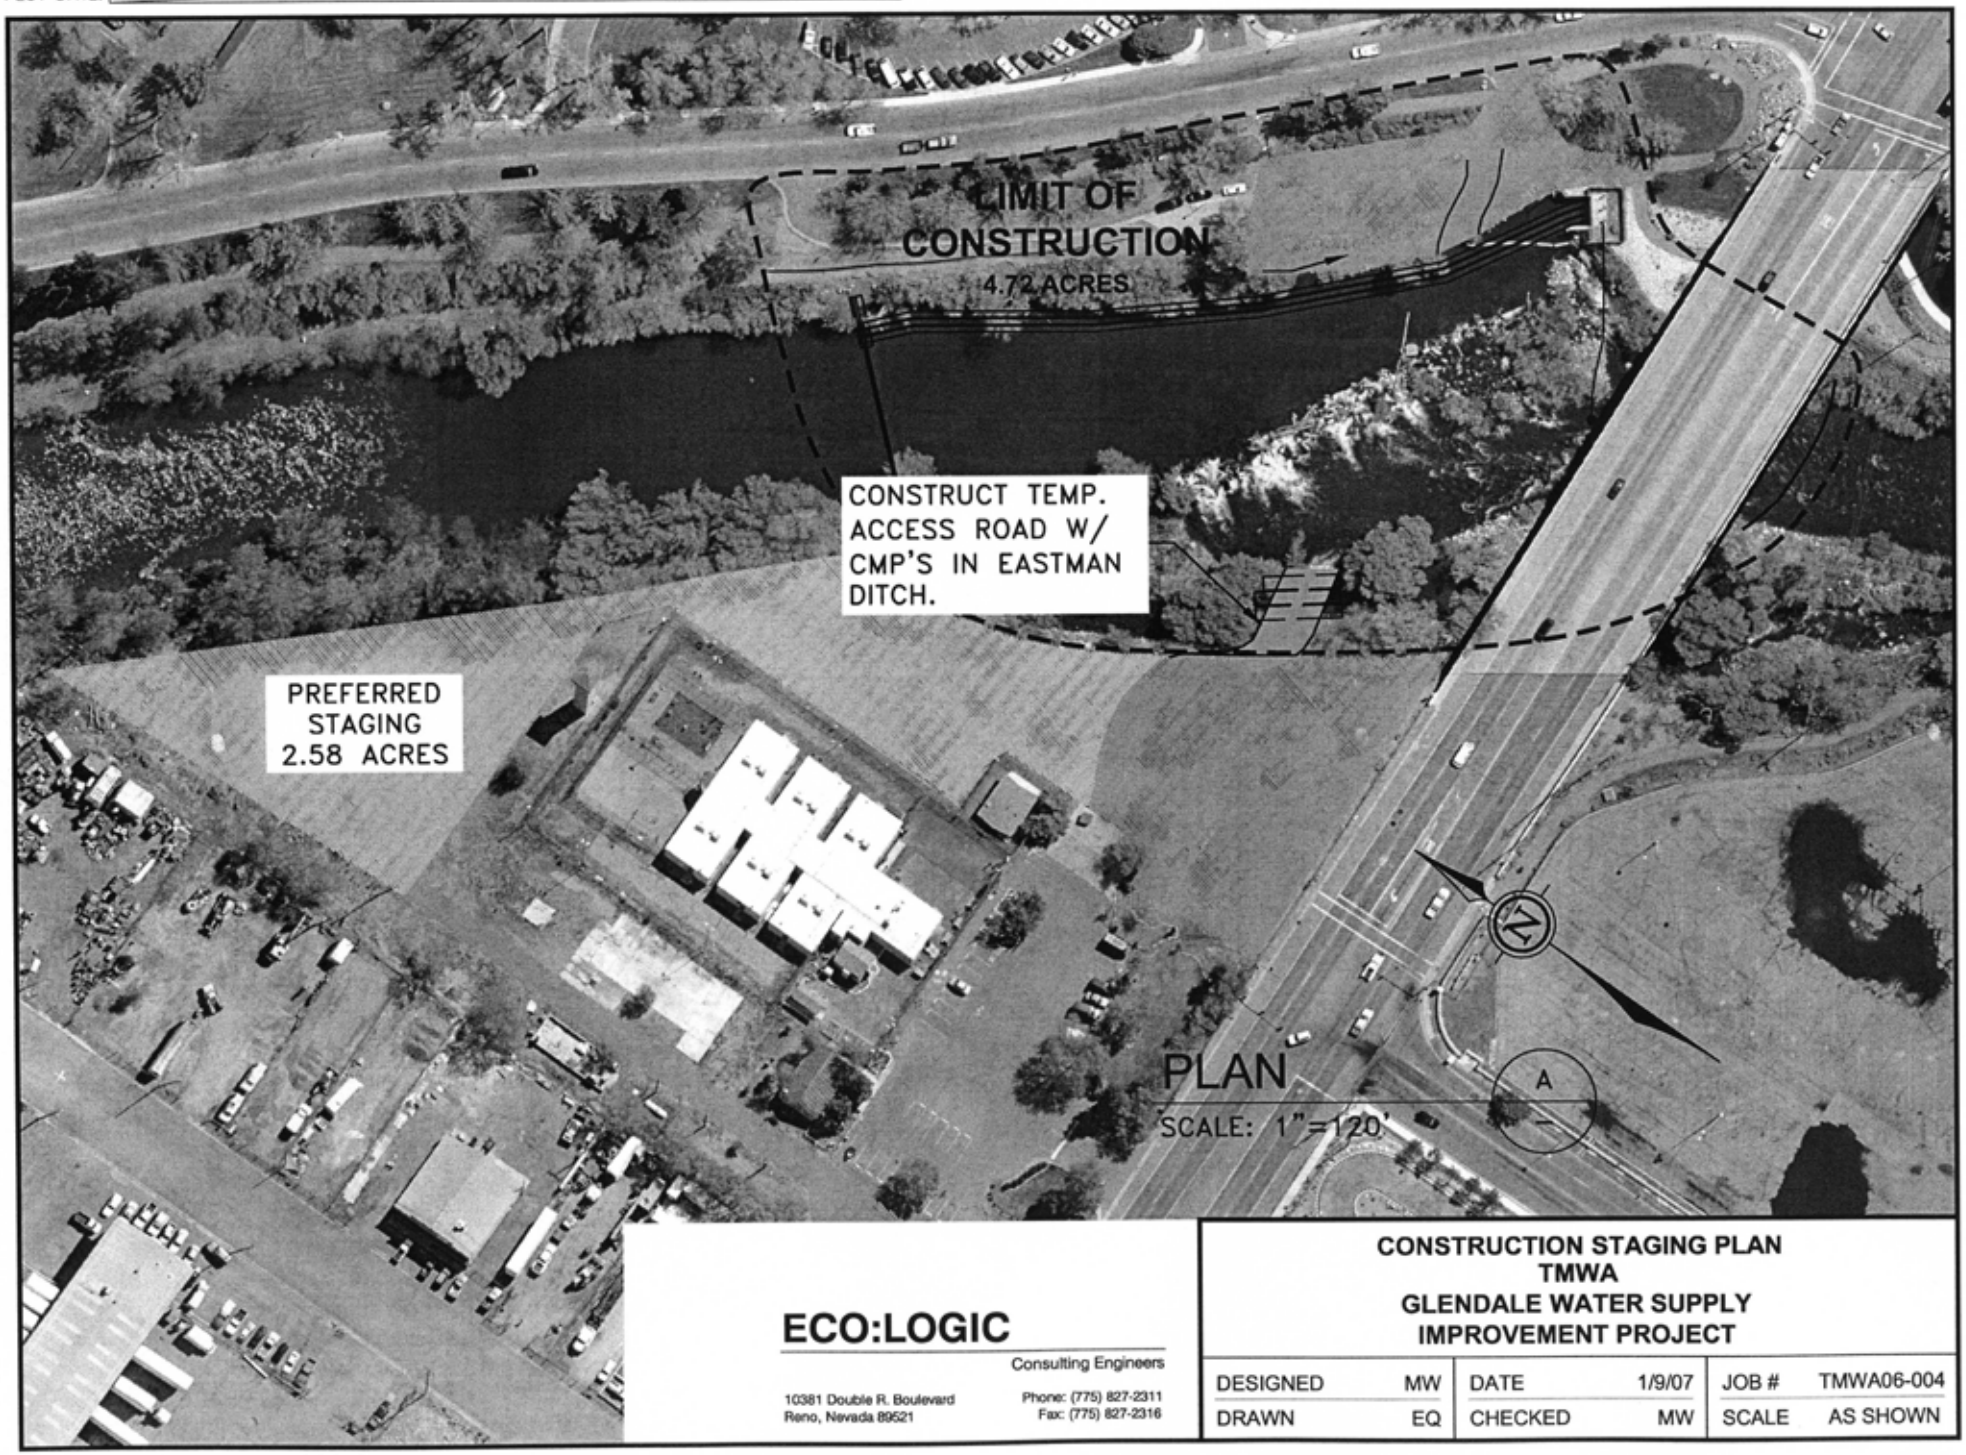

ECO:LOGIC
Consulting Engineers
10381 Double R. Boulevard
Reno, Nevada 89521
Phone: (775) 827-2311
Fax: (775) 827-2316

CONSTRUCTION STAGING PLAN
TMWA
GLENDALE WATER SUPPLY IMPROVEMENT PROJECT

DESIGNED	MW	DATE	1/9/07	JOB #	TMWA06-004
DRAWN	EQ	CHECKED	MW	SCALE	AS SHOWN

FILE SPEC:
PLOT DATE:

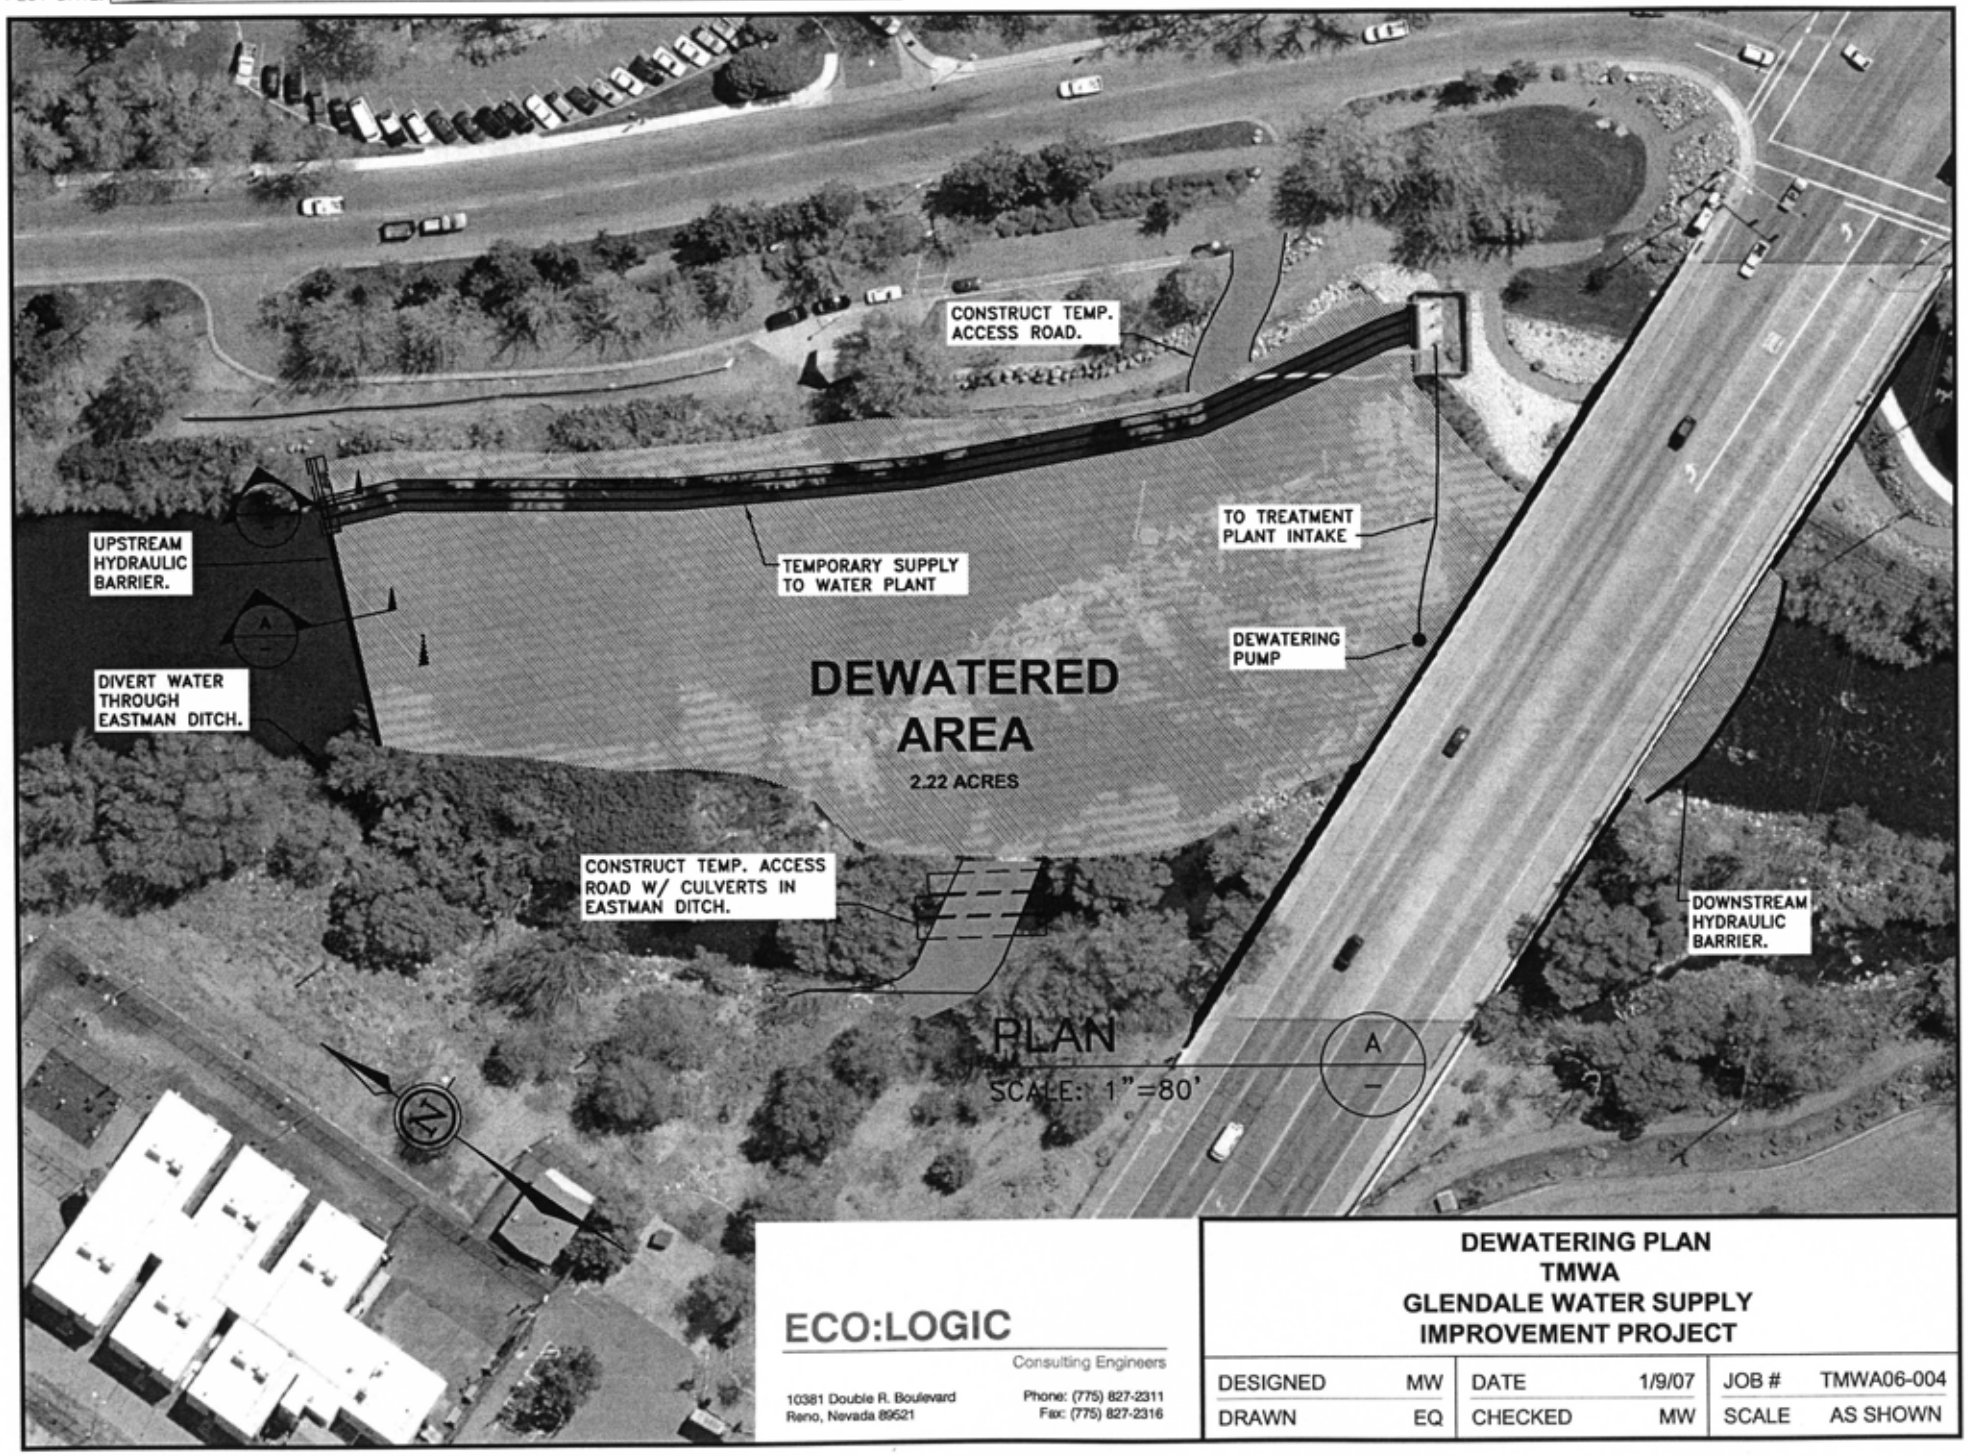

ECO:LOGIC
Consulting Engineers
10381 Double R. Boulevard
Reno, Nevada 89521
Phone: (775) 827-2311
Fax: (775) 827-2316

DEWATERING PLAN
TMWA
GLENDALE WATER SUPPLY IMPROVEMENT PROJECT

DESIGNED	MW	DATE	1/9/07	JOB #	TMWA06-004
DRAWN	EQ	CHECKED	MW	SCALE	AS SHOWN