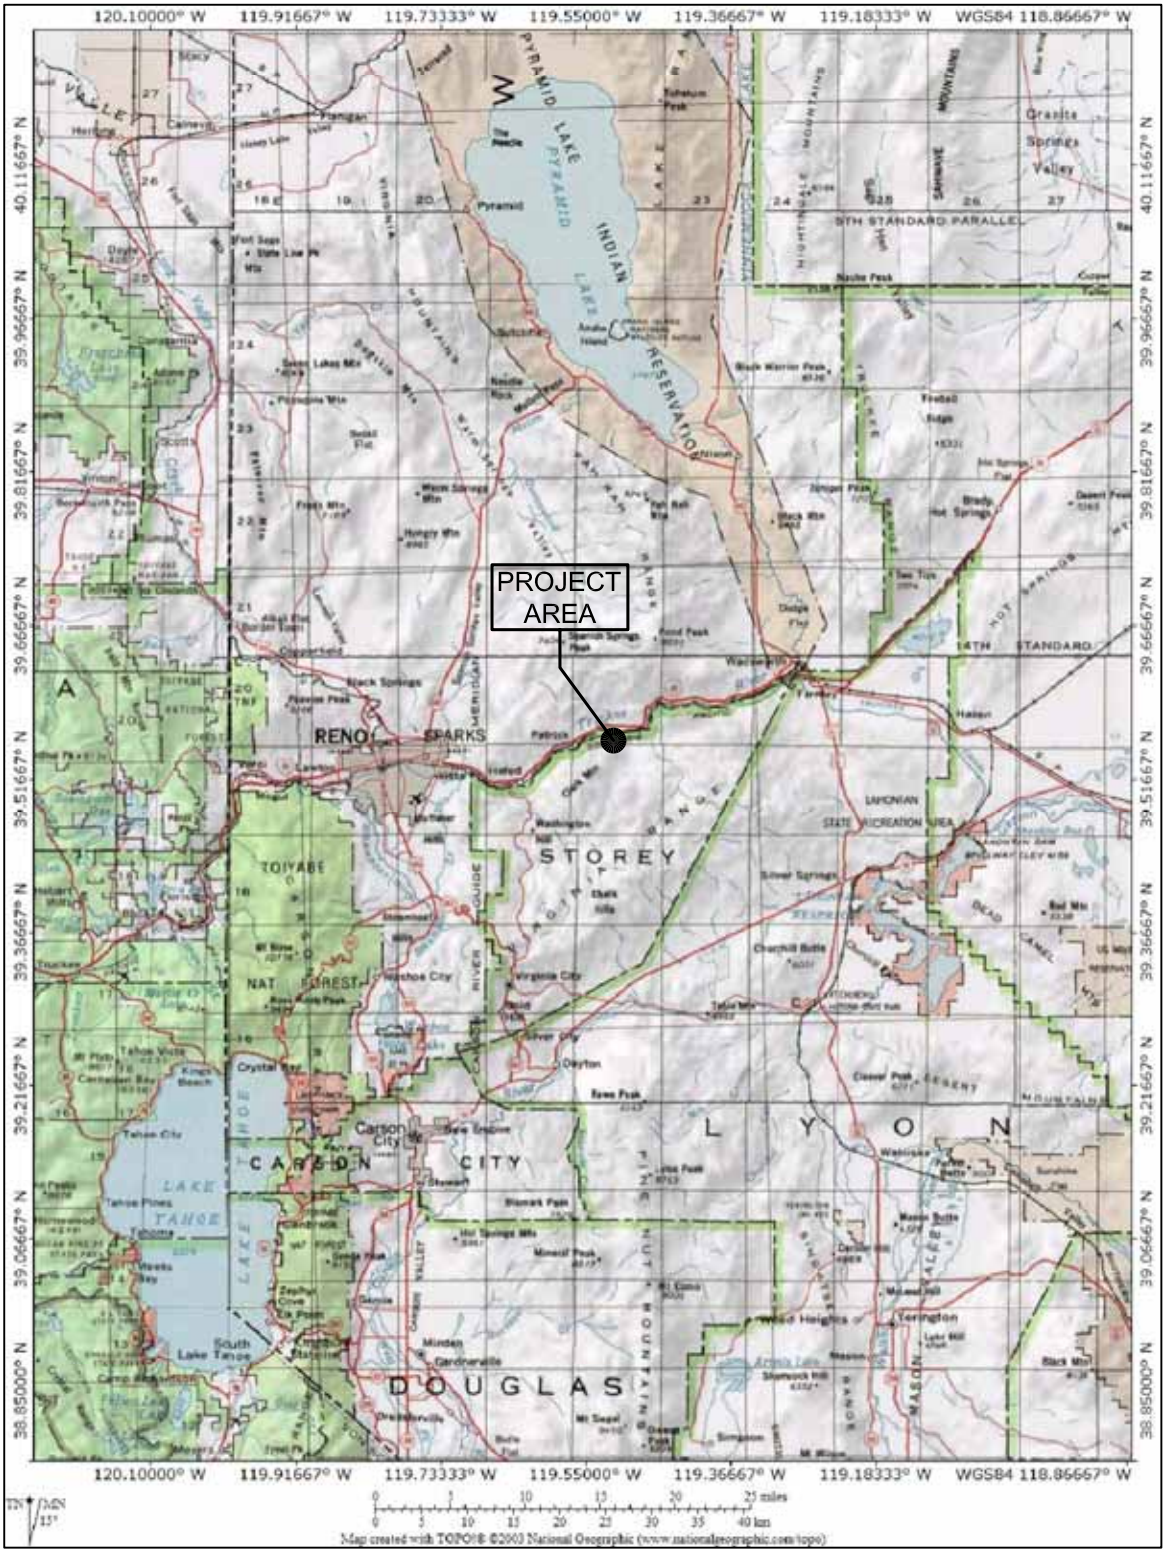

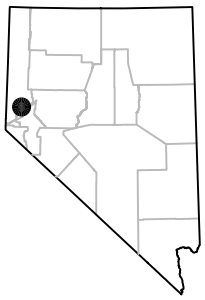

SIERRA PACIFIC POWER COMPANY
TRACY PLANT BANK STABILIZATION

FIGURE 1
GENERAL LOCATION

jbr environmental consultants, inc.

DESIGN BY	RD	DRAWN BY	RD	CH'D BY		SCALE	--	DATE DRAWN	01/31/07
								REVISION	

FILE NAME: Clients-2007/SPPC/Tracy/AutoCAD/ProjectV1.dwg

FILE NAME: Clients-2007/SPPC/Tracy/AutoCAD/ProjectV1.dwg

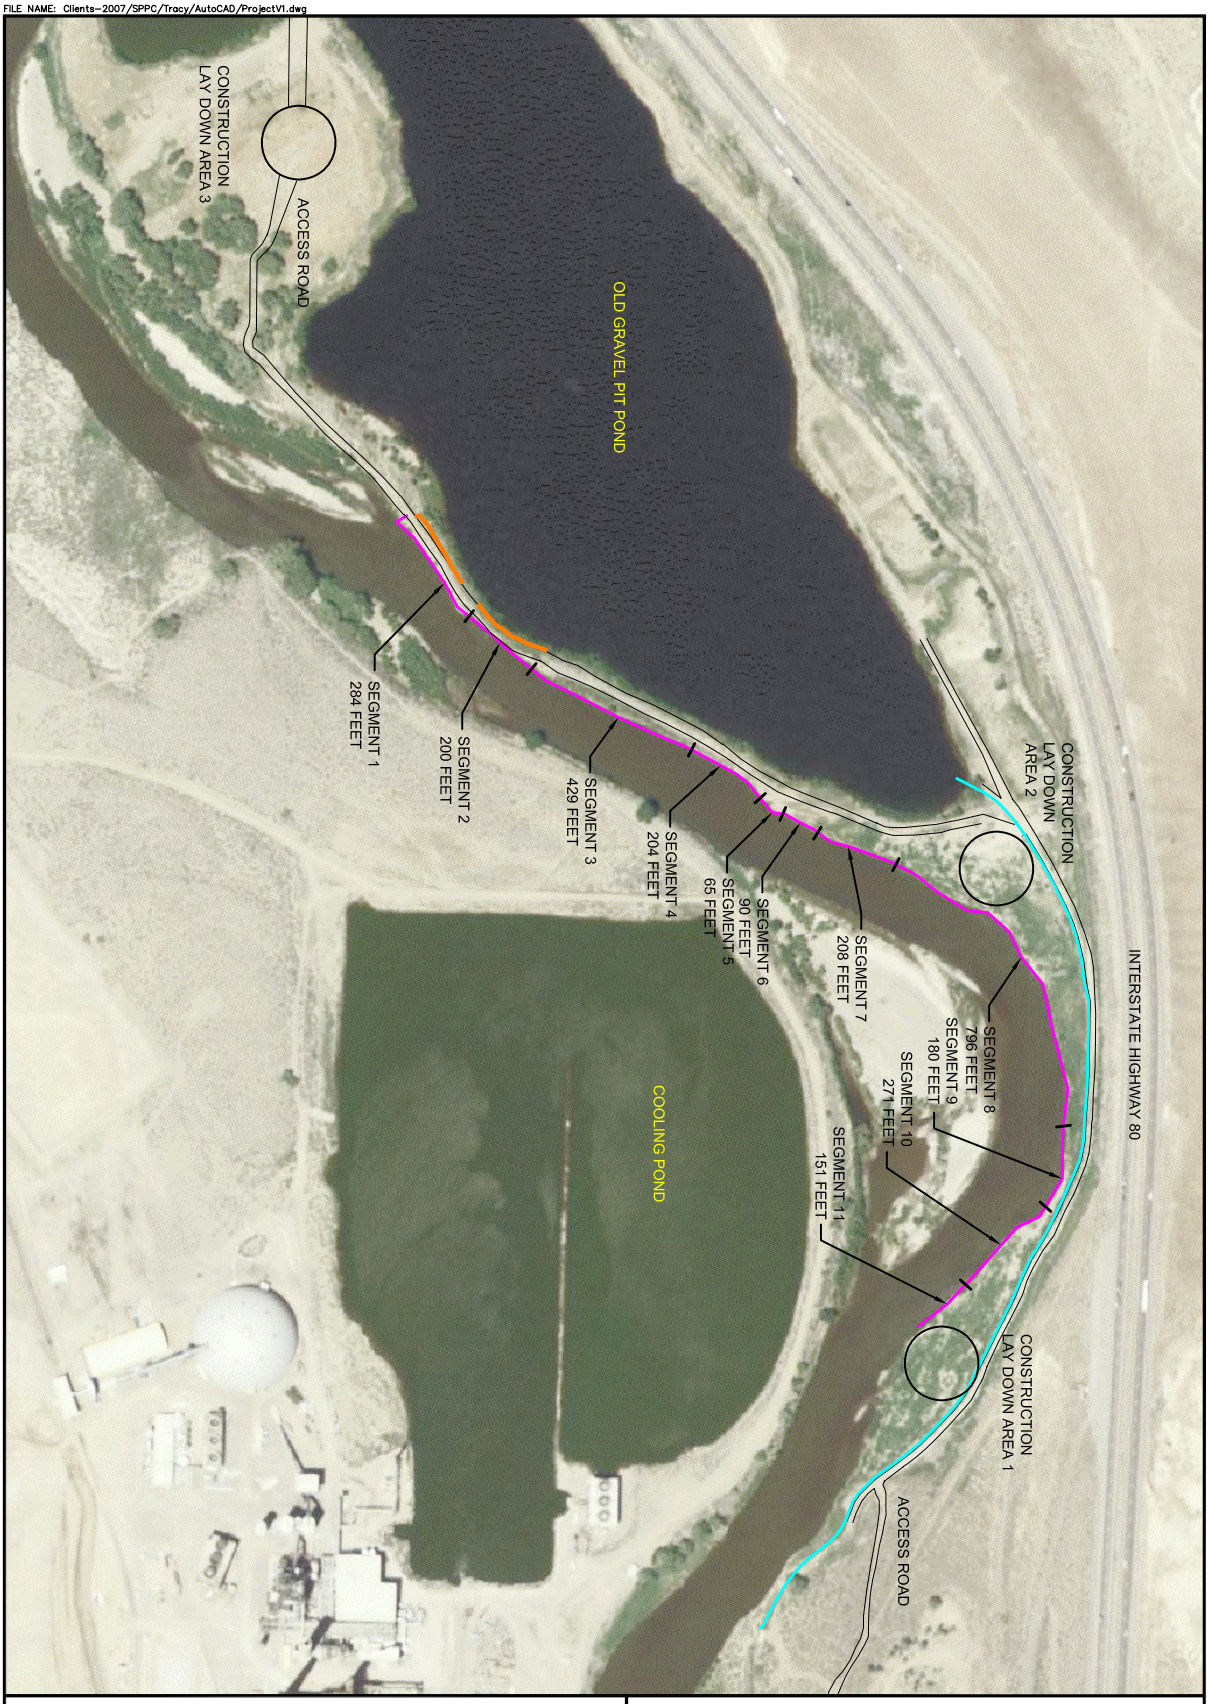

BASE IMAGE: NAIP AERIAL PHOTOGRAPHY, 2006

- PROPOSED BANK ARMORING
- EXISTING WATER PIPELINE
- BACKFILL AT EDGE OF ACCESS ROAD

N

300 0 300 FEET

SIERRA PACIFIC POWER COMPANY

TRACY PLANT BANK STABILIZATION

FIGURE 2

PROJECT AREA

jbr environmental consultants, inc.

DESIGN BY	RD	DRAWN BY	RD	CH'D BY		SCALE	1: 3,600	DATE DRAWN	04/13/07
								REVISION	