LEGEND:

SEED/MULCH

SILT FENCE

STORMSEWER INLET PROTECTION

DRAINAGE FLOW

CROWN CENTERLINE

OPEN DITCH

FLAT AREA

FLAT AREA

FLAT AREA

NAPA VALLEY WINE TRAIN

S2

S1

CONC

CONC

CONC

DIRT BIKE RACE TRACK FACILITY

LIMITS OF DEMOLITION. SEE NOTE 3.

REMOVE BACKSTOP AND DUGOUTS. SEE NOTE 1.

REMOVE AND SALVAGE LIGHT POLES. SEE NOTE 2.

2-1/2" PVC

AREA 3

REMOVE AND SALVAGE LIGHT POLES. SEE NOTE 2.

ASPH PARKING (DO NOT DISTURB)

EXISTING RESTROOM

BASEBALL FIELD (DO NOT DISTURB)

BASEBALL FIELD (DO NOT DISTURB)

4" PVC

8" PVC

MATCHLINE SEE SHEET C-4

REMOVE AND SALVAGE LIGHT POLES. SEE NOTE 2.

NO SILT FENCE REQUIRED IF SEED/MULCH IS INSTALLED WITHIN 14 DAYS. SURROUNDING VEGETATION ACTS AS SEDIMENTATION CONTROL.

ATTACHMENT 2 SHT 1 OF 7.

NOTES:

1. SEE DEMOLITION SCHEDULE ON SHEETS C-1 AND C-2 FOR INFORMATION ON STRUCTURES TO BE DEMOLISHED.

2. CONTRACTOR SHALL SALVAGE POLES AND LAMPS. EQUIPMENT SHALL BE DELIVERED TO _____.

3. IN ADDITION TO STRUCTURES BEING DEMOLISHED, CONTRACTOR SHALL REMOVE ALL IMPROVEMENTS (INCLUDING BUT NOT LIMITED TO FENCING, CONCRETE, ASPHALT, BASECOURSE, BOLLARDS, ETC.) LOCATED INSIDE LINES DENOTING LIMITS OF DEMOLITION, UNLESS OTHERWISE NOTED ON PLANS. IMPROVEMENTS SHALL BE REMOVED AS STATED IN SPECIFICATION SECTION 02220 DEMOLITION.

4. IMPROVEMENTS IDENTIFIED ON PLANS ARE BEST INFORMATION AVAILABLE TO ENGINEER AT TIME OF DESIGN. A SITE VISIT PRIOR TO BID IS HIGHLY RECOMMENDED.

5. ALL ITEMS REMAINING WITHIN THE LIMITS OF DEMOLITION AT TIME OF AWARD WILL BECOME THE PROPERTY OF THE CONTRACTOR, AND SHALL BE REMOVED FROM THE PROJECT SITE.

NOTE: SEE STORMWATER PROTECTION REQUIREMENTS ON DUMPSTERS AND DEBRIS PILES IN SECTION 14 OF THE SWPPP.

US Army Corps of Engineers Sacramento District

DEPARTMENT OF THE ARMY
SACRAMENTO DISTRICT, CALIFORNIA

SACRAMENTO DISTRICT
IN-HOUSE DESIGN
1325 J STREET
SACRAMENTO, CA 95814-2922

NAPA RIVER/NAPA CREEK, CALIFORNIA
FLOOD PROTECTION PROJECT
DEMOLITION FOR CN 1B & 2 EAST
DEMOLITION PLAN
SHEET NAME 2
SHEET NAME 3

Sheet reference number: C-3
Sheet X of X

GRAPHIC SCALE
0 10' 25' 50' 100' 150'
1" = 50'

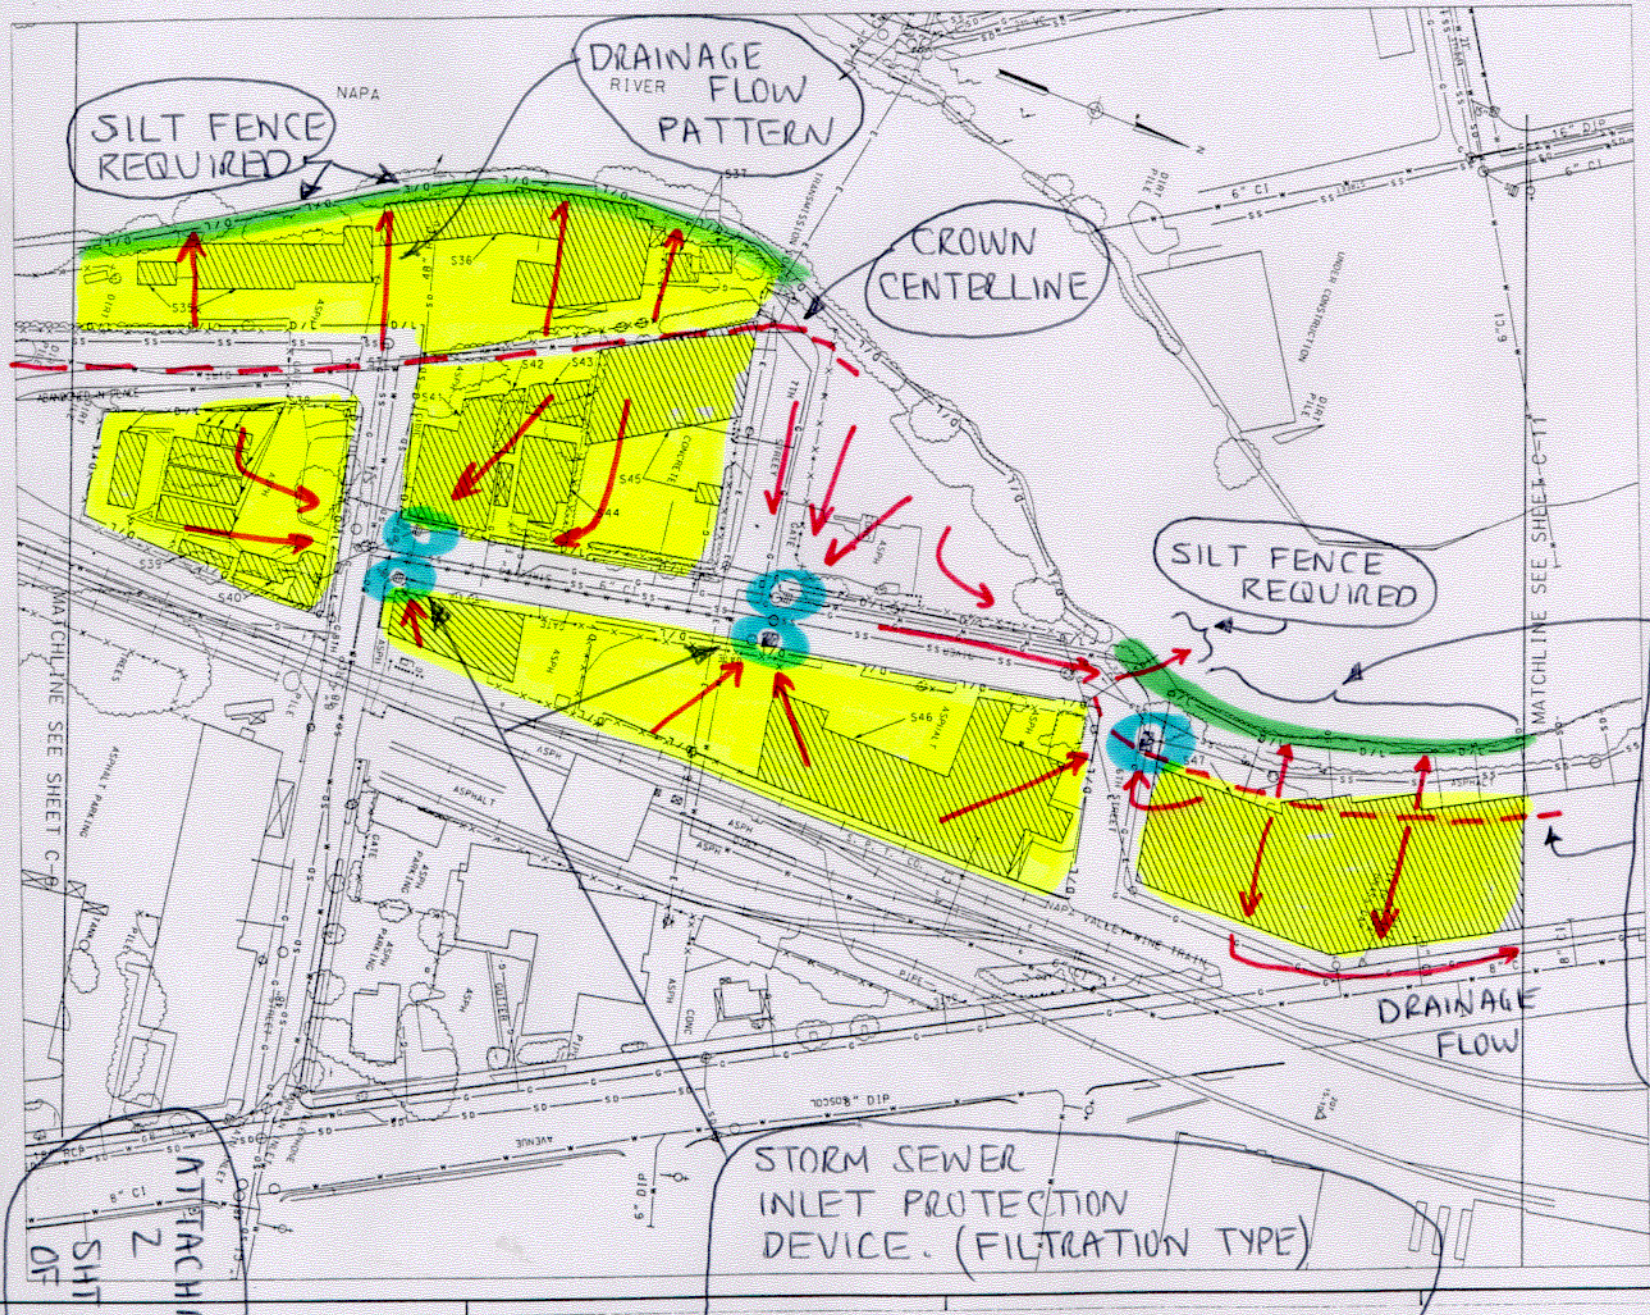

SILT FENCE

TO AVOID SILT FENCE INSTALLATION, SUGGEST GRADING TO MOVE CROWN CENTERLINE CLOSER TO RIVER.

NOTES:

1. SEE DEMOLITION SCHEDULE ON SHEETS C-1 AND C-2 FOR INFORMATION ON STRUCTURES TO BE DEMOLISHED.

2. IN ADDITION TO STRUCTURES BEING DEMOLISHED, CONTRACTOR SHALL REMOVE ALL IMPROVEMENTS (INCLUDING BUT NOT LIMITED TO FENCING, CONCRETE, ASPHALT, BASECOURSE, BOLLARDS, ETC.) LOCATED INSIDE LINES DENOTING LIMITS OF DEMOLITION, UNLESS OTHERWISE NOTED ON PLANS. IMPROVEMENTS SHALL BE REMOVED AS STATED IN SPECIFICATION SECTION 02220 DEMOLITION.

3. IMPROVEMENTS IDENTIFIED ON PLANS ARE BEST INFORMATION AVAILABLE TO ENGINEER AT TIME OF DESIGN. A SITE VISIT PRIOR TO BID IS HIGHLY RECOMMENDED.

4. ALL ITEMS REMAINING WITHIN THE LIMITS OF DEMOLITION AT TIME OF AWARD WILL BECOME THE PROPERTY OF THE CONTRACTOR, AND SHALL BE REMOVED FROM THE PROJECT SITE.

US Army Corps of Engineers
Sacramento District

DEPARTMENT OF THE ARMY
SACRAMENTO DISTRICT, CALIFORNIA
SACRAMENTO, CALIFORNIA

SACRAMENTO DISTRICT
IN-HOUSE DESIGN
1325 J STREET
SACRAMENTO, CA 95814-2922

NAPA RIVER/NAPA CREEK
FLOOD PROTECTION PROJECT
DEMOLITION FOR CH 18 & 2 EAST

DEMOLITION PLAN
SHEET_NAME_2
SHEET_NAME_3

Sheet reference number:
C-10
Sheet X of X

GRAPHIC SCALE
0 10' 25' 50' 100' 150'
1" = 50'

UPDATE