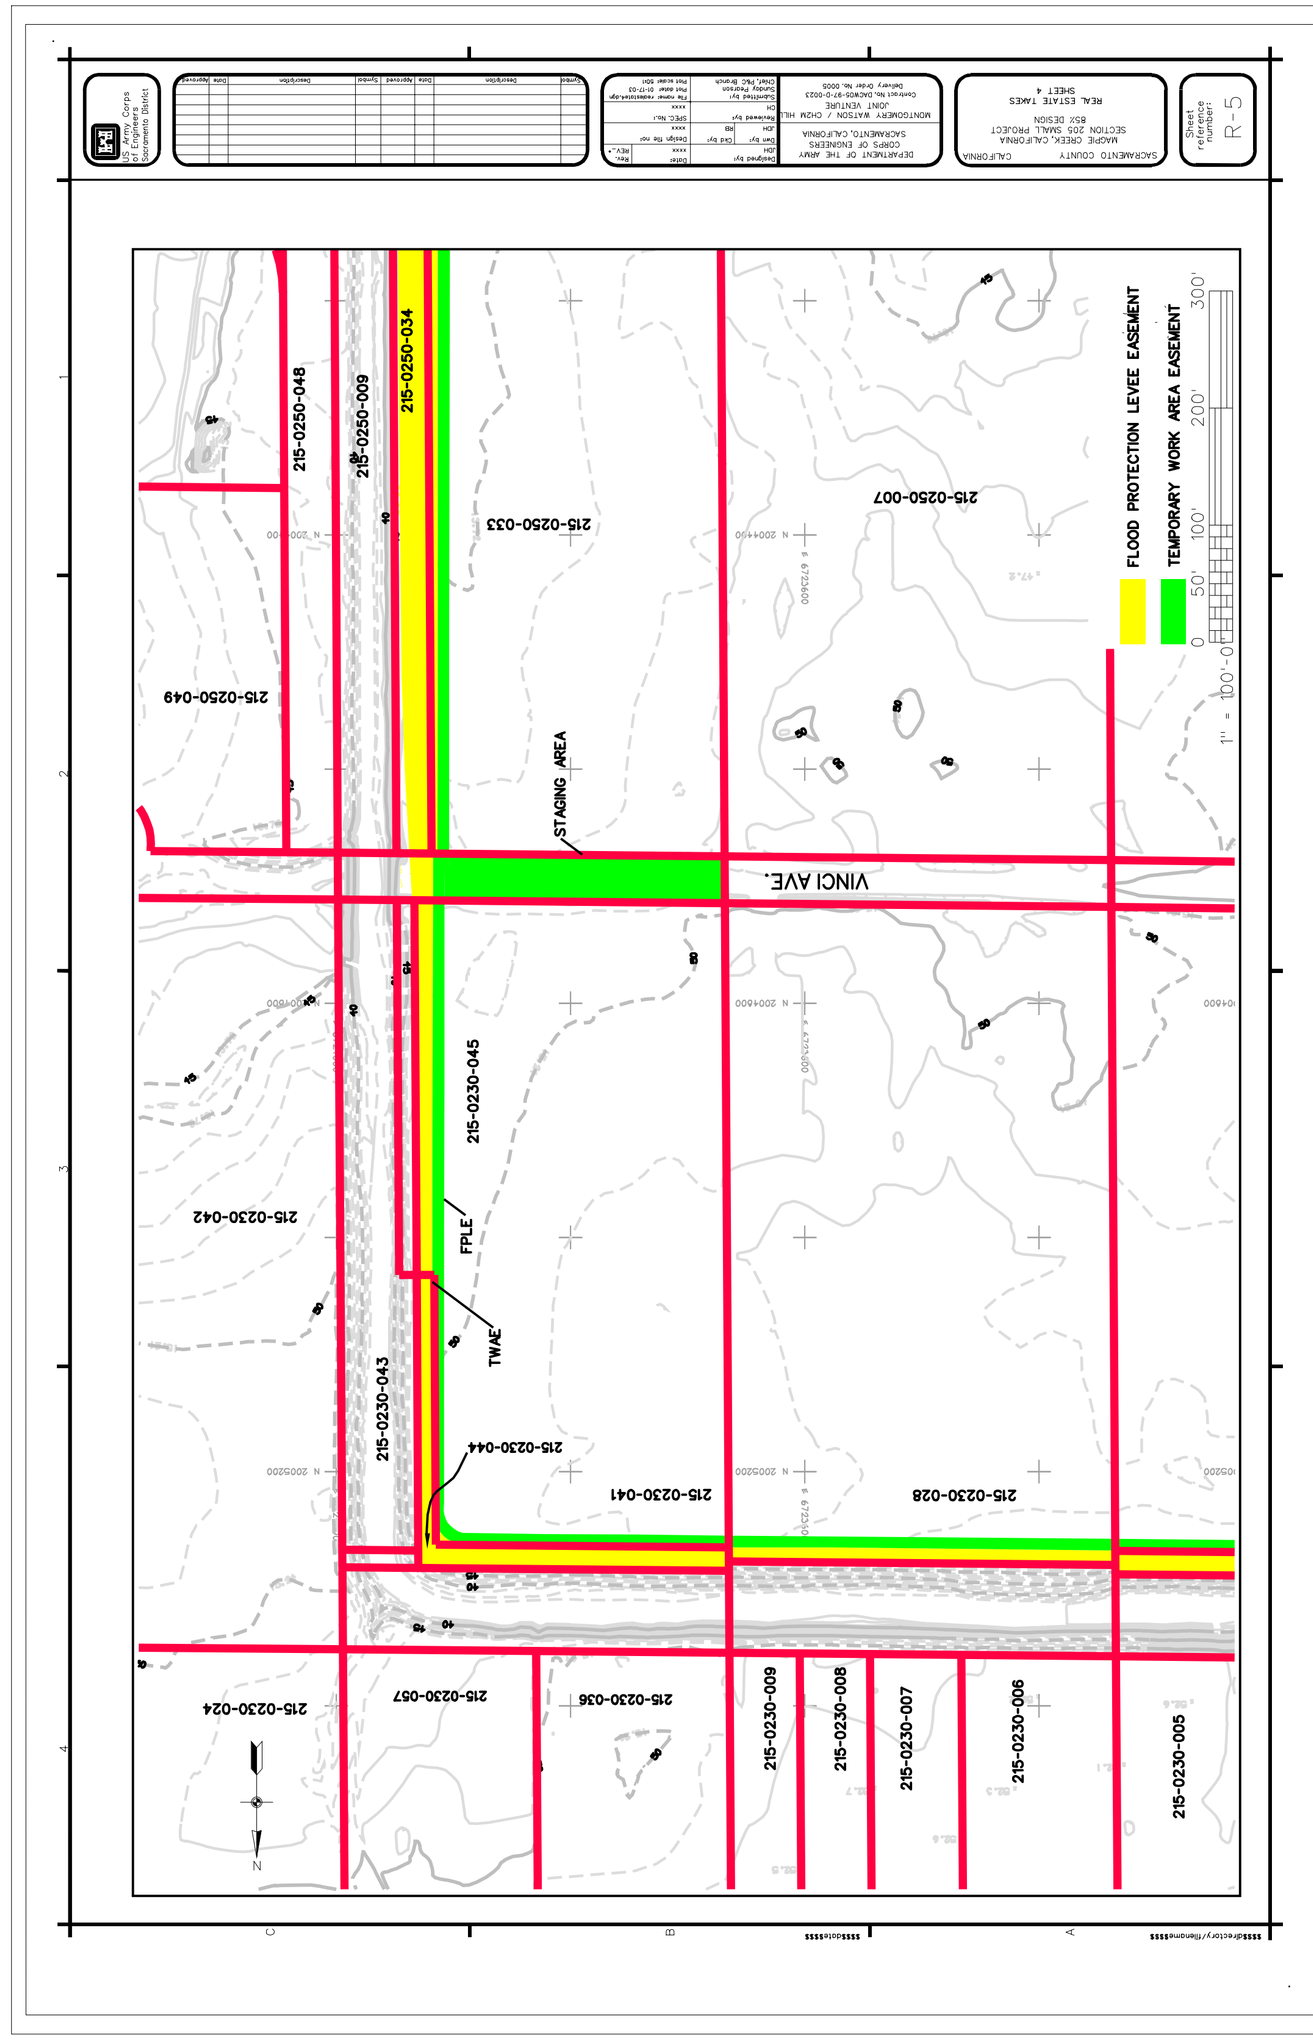

US Army Corps of Engineers Sacramento District
DEPARTMENT OF THE ARMY
CORPS OF ENGINEERS
SACRAMENTO, CALIFORNIA
MONTGOMERY WATSON / CH2M HILL
JOINT VENTURE
Contract No. DACW05-97-D-0023
Delivery Order No. 0005
SACRAMENTO COUNTY CALIFORNIA
MAGPIE CREEK, CALIFORNIA
SECTION 205 SMALL PROJECT
85% DESIGN
REAL ESTATE TAKES
SHEET 4
Sheet reference number:
R-5
FLOOD PROTECTION LEVEE EASEMENT
TEMPORARY WORK AREA EASEMENT
0 50' 100' 200' 300'
1" = 100'-0"
VINCI AVE.
STAGING AREA
FPLE
TWAE
215-0250-048
215-0250-009
215-0250-034
215-0250-033
215-0250-007
215-0250-049
215-0230-045
215-0230-042
215-0230-043
215-0230-044
215-0230-041
215-0230-028
215-0230-024
215-0230-057
215-0230-036
215-0230-009
215-0230-008
215-0230-007
215-0230-006
215-0230-005
N