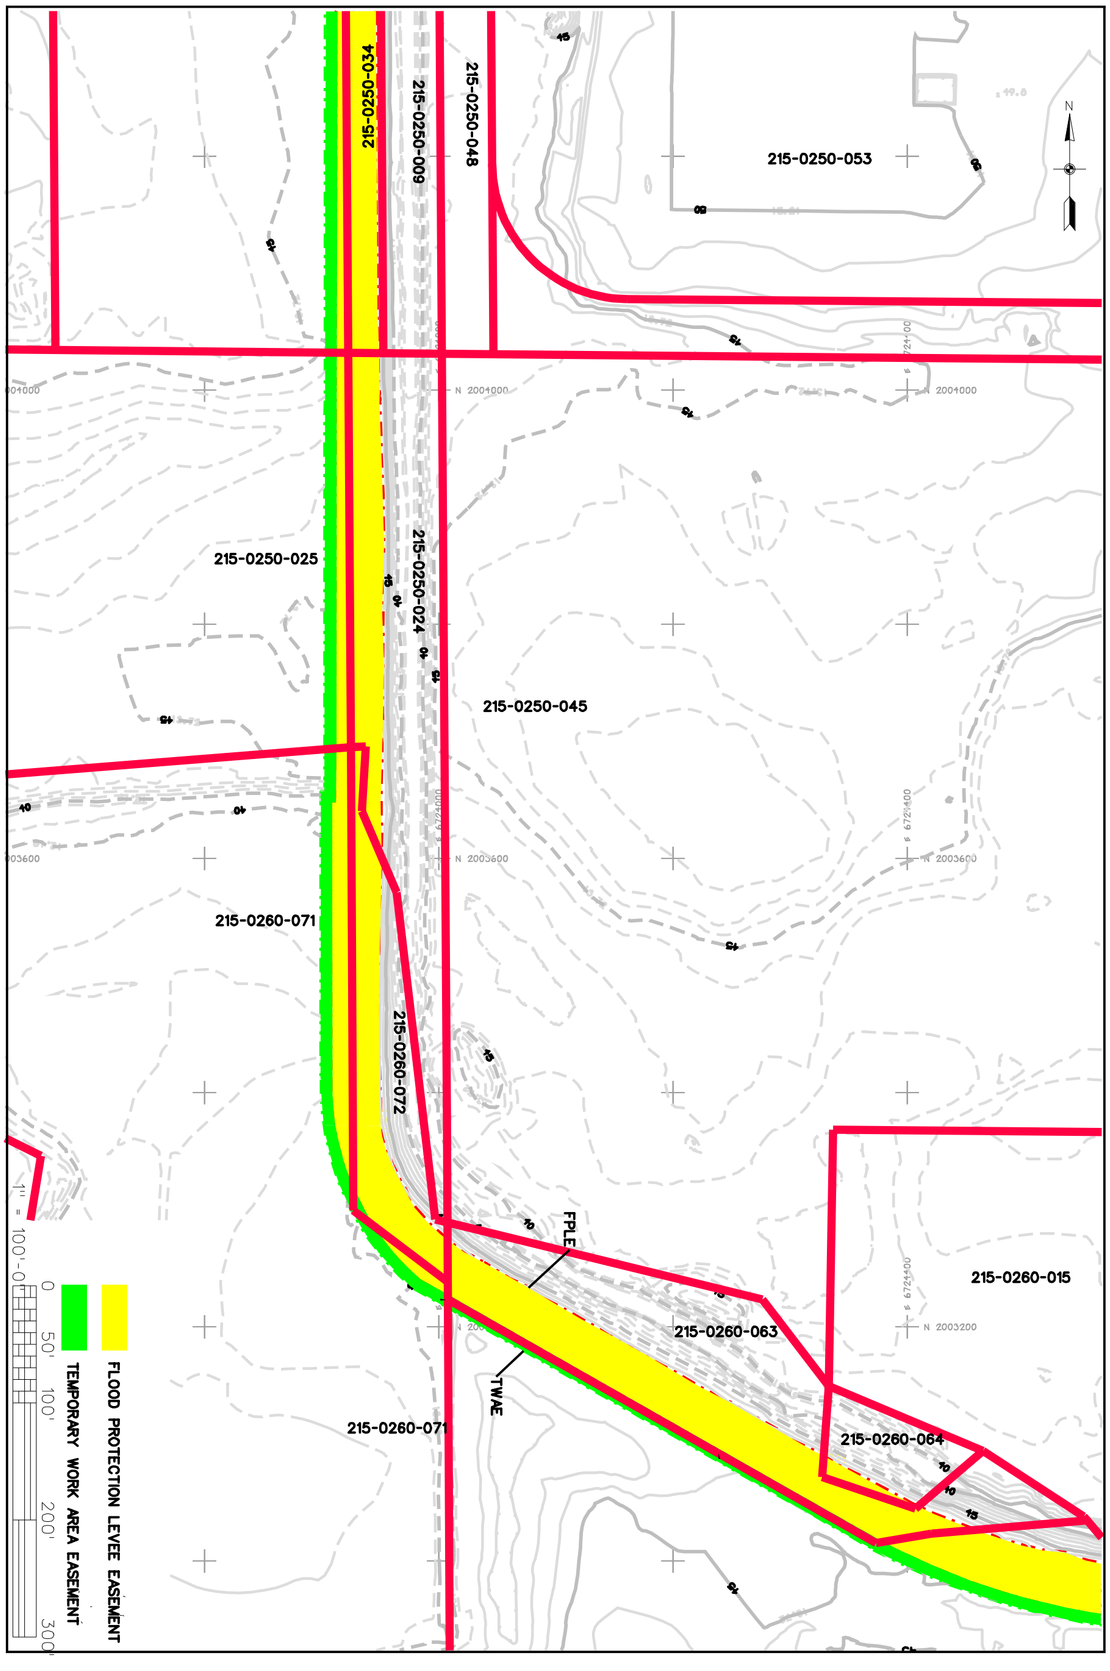


Sheet reference number: R-6

SACRAMENTO COUNTY CALIFORNIA
MAGPIE CREEK, CALIFORNIA
SECTION 205 SMALL PROJECT
85% DESIGN
REAL ESTATE TAKES
SHEET 5

DEPARTMENT OF THE ARMY
CORPS OF ENGINEERS
SACRAMENTO, CALIFORNIA

MONTGOMERY WATSON / CH2M HILL
JOINT VENTURE
Contract No. DACW05-97-D-0023
Delivery Order No. 0005

| | | | |
|---|---|---|---|
| Designed by: JDH | | Date: xxxx | Rev. REV_* |
| Dwn by: JDH | Ckd by: RB | Design file no: xxxx | |
| Reviewed by: CH | | SPEC. No.: xxxx | |
| Submitted by: Sunday Pearson Chief, P&C Branch | | File name: realestate5.dgn Plot date: 01-17-03 Plot scale: 50:1 | |

| Symbol | Description | Date | Approved | Symbol | Description | Date | Approved |
|---|---|---|---|---|---|---|---|

US Army Corps of Engineers Sacramento District