$$$$directory/filename$$$$ $$$$date$$$$

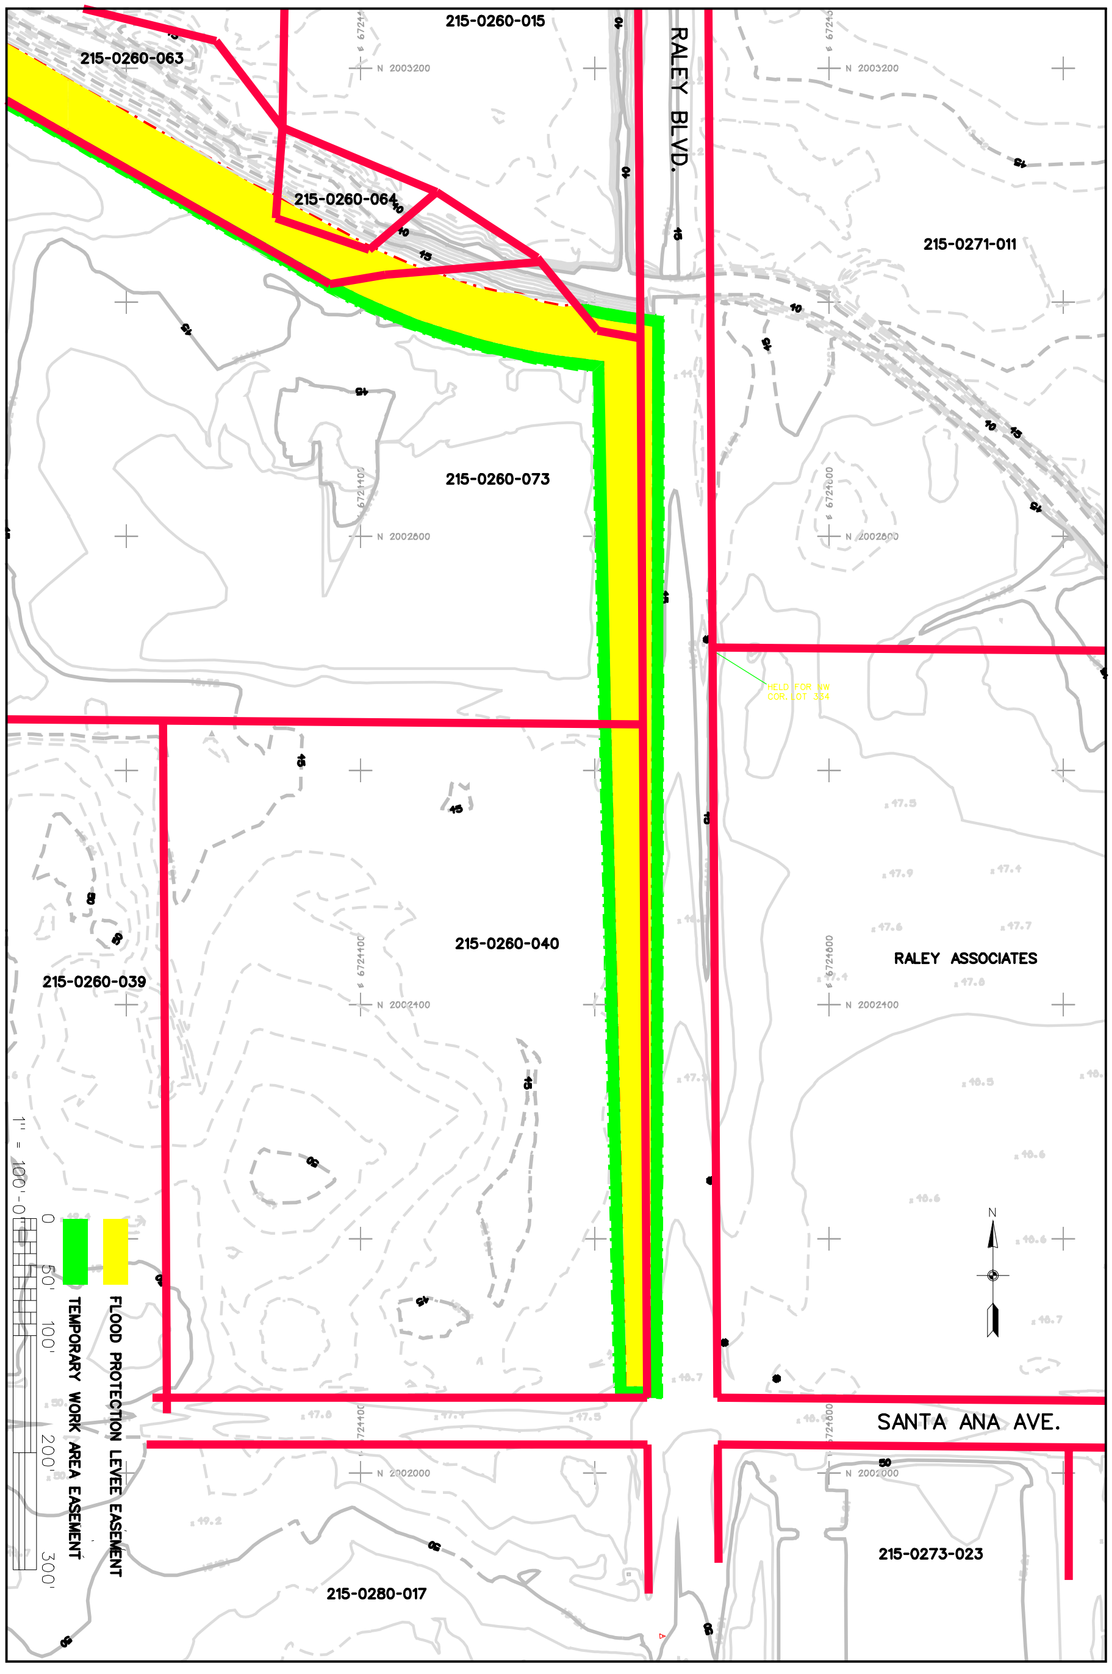

Sheet reference number: R-7

SACRAMENTO COUNTY CALIFORNIA

MAGPIE CREEK, CALIFORNIA
SECTION 205 SMALL PROJECT
85% DESIGN

REAL ESTATE TAKES
SHEET 6

DEPARTMENT OF THE ARMY
CORPS OF ENGINEERS
SACRAMENTO, CALIFORNIA

MONTGOMERY WATSON / CH2M HILL
JOINT VENTURE
Contract No. DACW05-97-D-0023
Delivery Order No. 0005

Designed by: JDH		Date: xxxx
Dwn by: JDH	Ckd by: RB	Rev. REV.-*
Reviewed by: DH		Design file no: xxxx
		SPEC. No.: xxxx
Submitted by: Sunday Pearson, Chief, P&C Branch		File name: realestate6.dgn; Plot date: 01-17-03; Plot scale: 50:1

Symbol	Description	Date	Approved	Symbol	Description	Date	Approved

U.S. Army Corps of Engineers Sacramento District