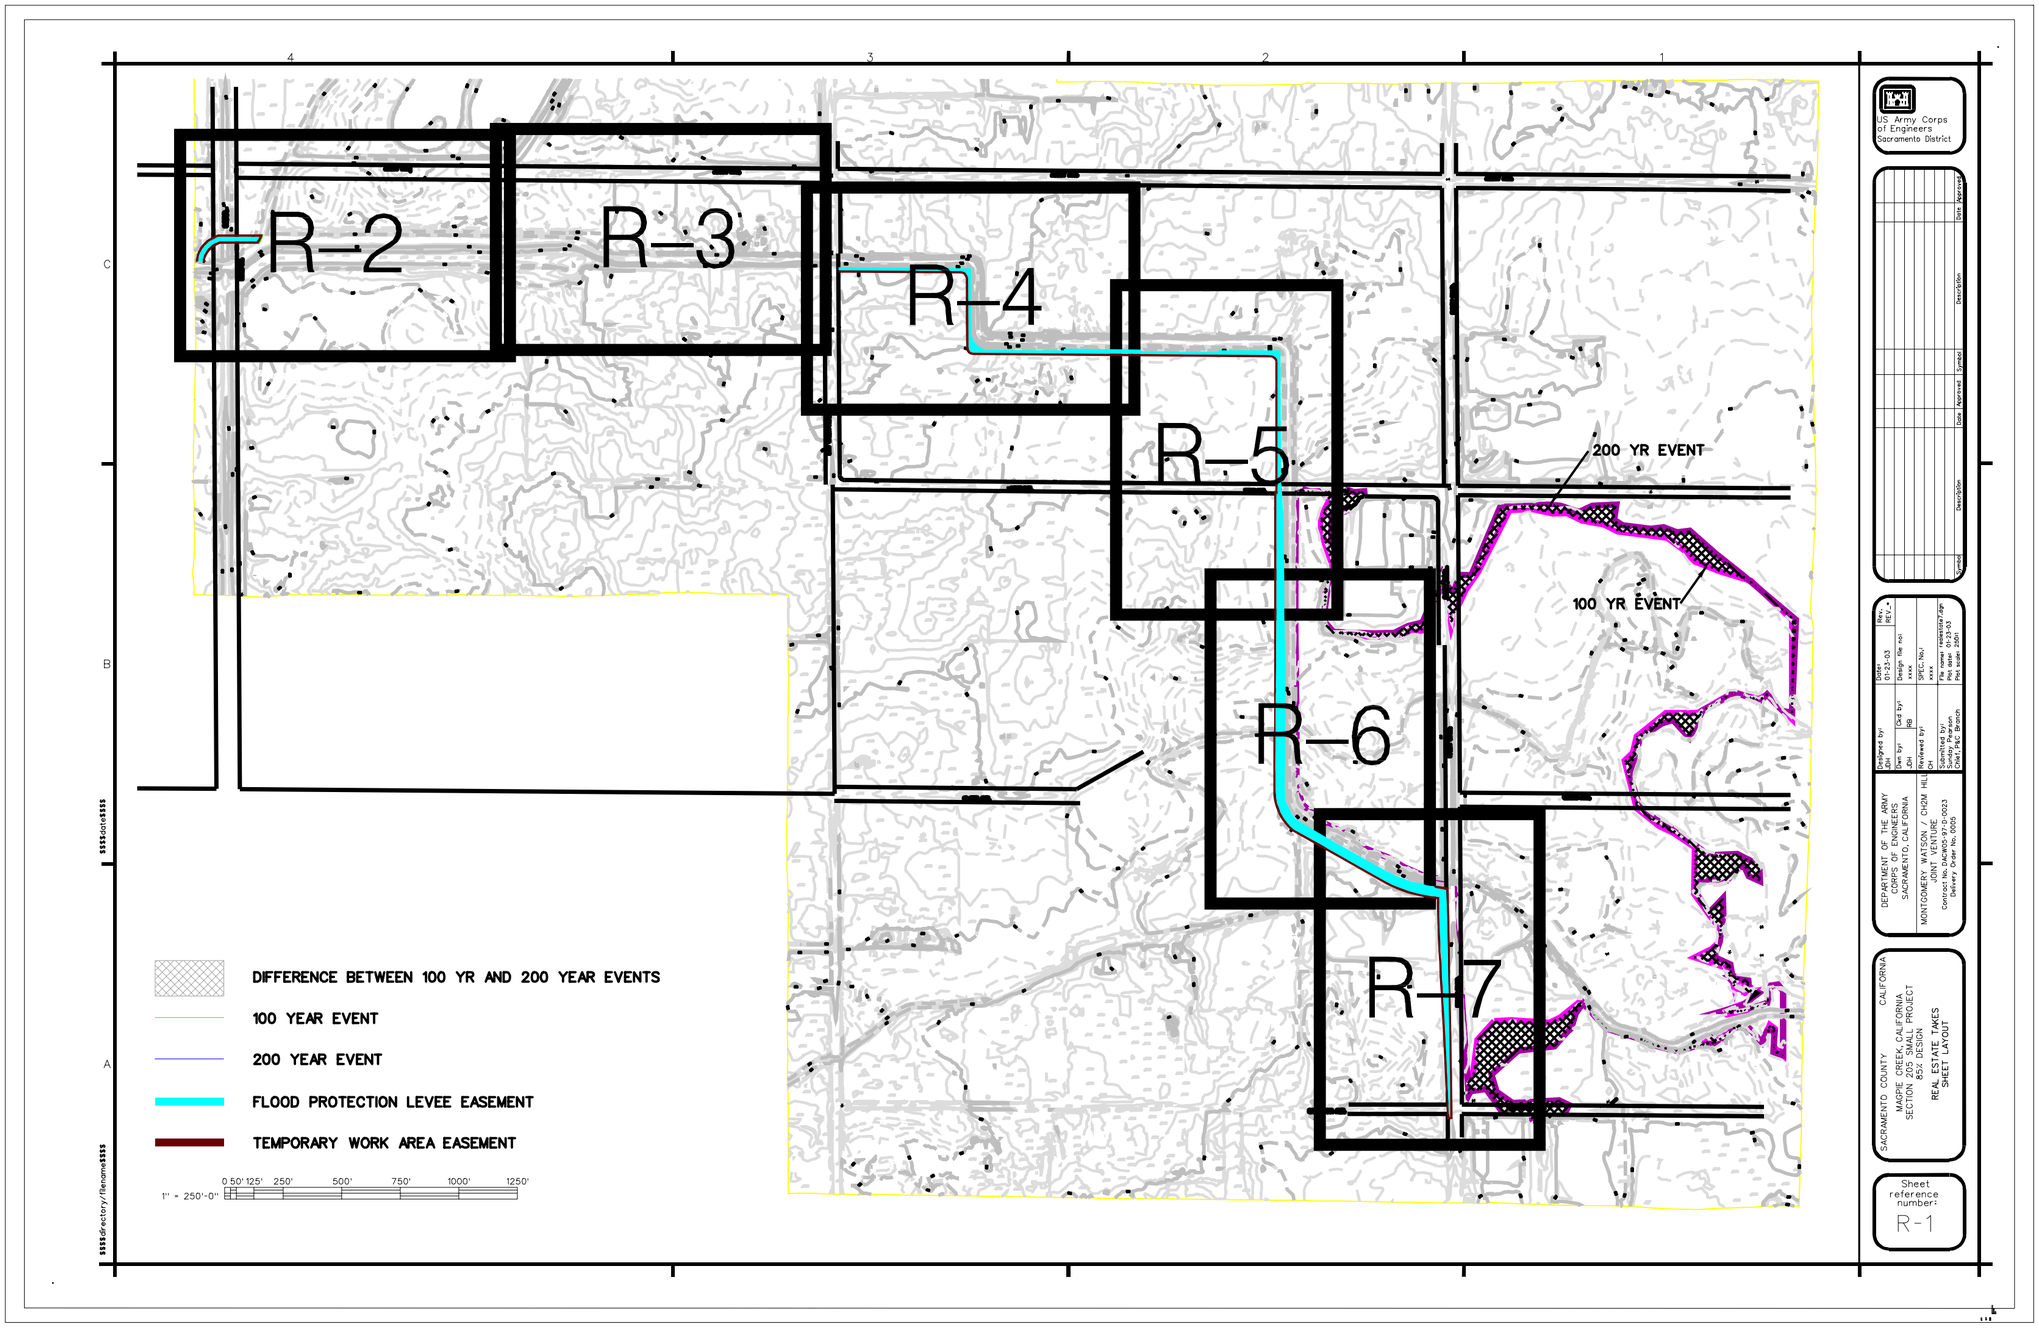


US Army Corps of Engineers
Sacramento District

| Symbol | Description | Date | Approved | Symbol | Description | Date | Approved |
|---|---|---|---|---|---|---|---|

DEPARTMENT OF THE ARMY
CORPS OF ENGINEERS
SACRAMENTO, CALIFORNIA

MONTGOMERY WATSON / CH2M HILL
JOINT VENTURE
Contract No. DACW05-97-D-0023
Delivery Order No. 0005

Designed by: JDH
Dwn by: JDH
Ckd by: RB
Reviewed by: CH
Submitted by: Sunday Pearson
Chief, P&C Branch

Date: 01-23-03
Design file no: xxxx
SPEC. No.: xxxx
File name: realestate.dgn
Plot date: 01-23-03
Plot scale: 250:1

Rev. REV_*

SACRAMENTO COUNTY CALIFORNIA
MAGPIE CREEK, CALIFORNIA
SECTION 205 SMALL PROJECT
85% DESIGN
REAL ESTATE TAKES
SHEET LAYOUT

Sheet reference number:
R-1