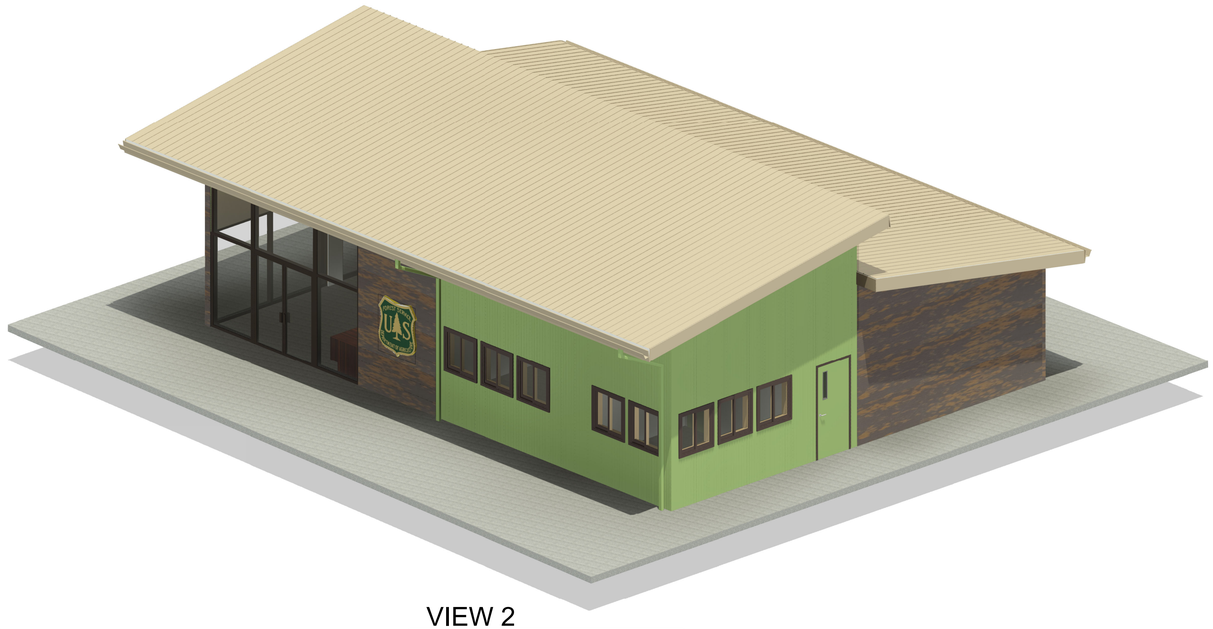

VIEW 2

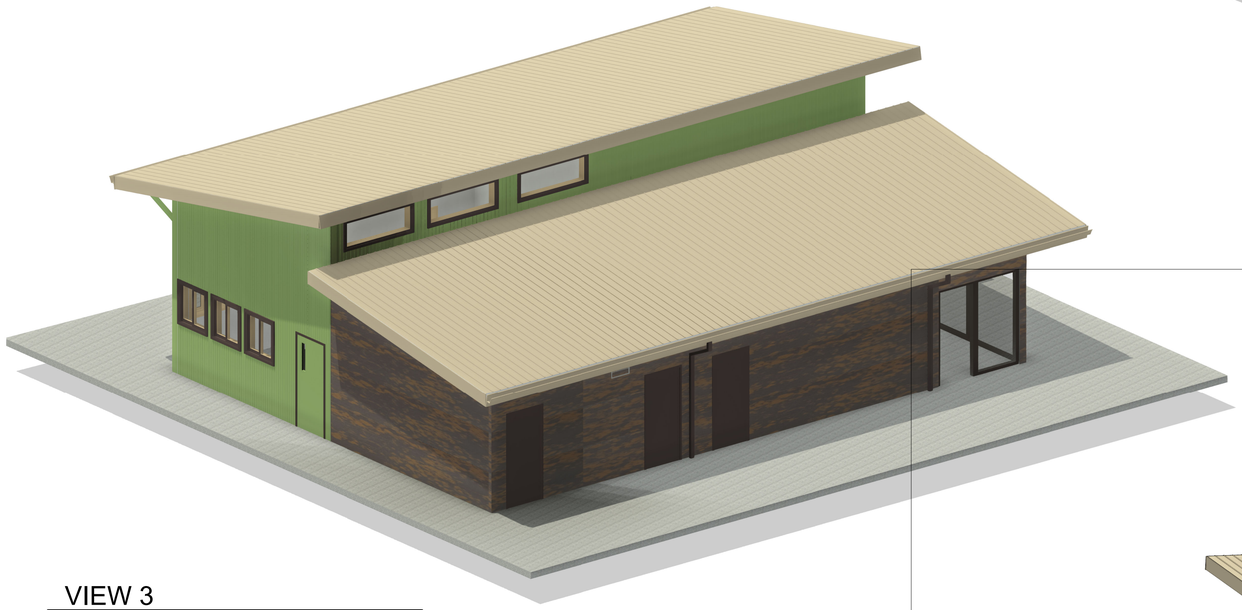

VIEW 3

VIEW 1

US Army Corps of Engineers ®

MARK	DESCRIPTION	DATE

DESIGNED BY: L. ALVARADO
DRAWN BY: L. ALVARADO
CHECKED BY: T.HEITKAMP
SUBMITTED BY: /s/Tyler J. Heitkamp
SIZE: ANSI D
ISSUE DATE: 29 NOV 2023
SOLICITATION NO.:
CONTRACT NO.:
SPEC NUMBER 2495
DESIGN FILE NO.: KE1-25-0535

US ARMY CORPS OF ENGINEERS
SACRAMENTO DISTRICT
SACRAMENTO CALIFORNIA

IN-HOUSE DESIGN
1325 J ST:
SACRAMENTO, CALIFORNIA, 95814

6212 LAKE ISABELLA BOULEVARD
USFS LAKE ISABELLA VISITORS CENTER

OVERALL PERSPECTIVE VIEWS

SHEET ID
A-901

95% SUBMITTAL

Plot Date: 11/28/2023 10:02:11 PM
File Path: R:\d1272197\ISABELLA VC_ARCH_REVIT 2021.rvt

3 NORTH-WEST ISABELLA BLVD

2 SOUTH-WEST ISABELLA BLVD

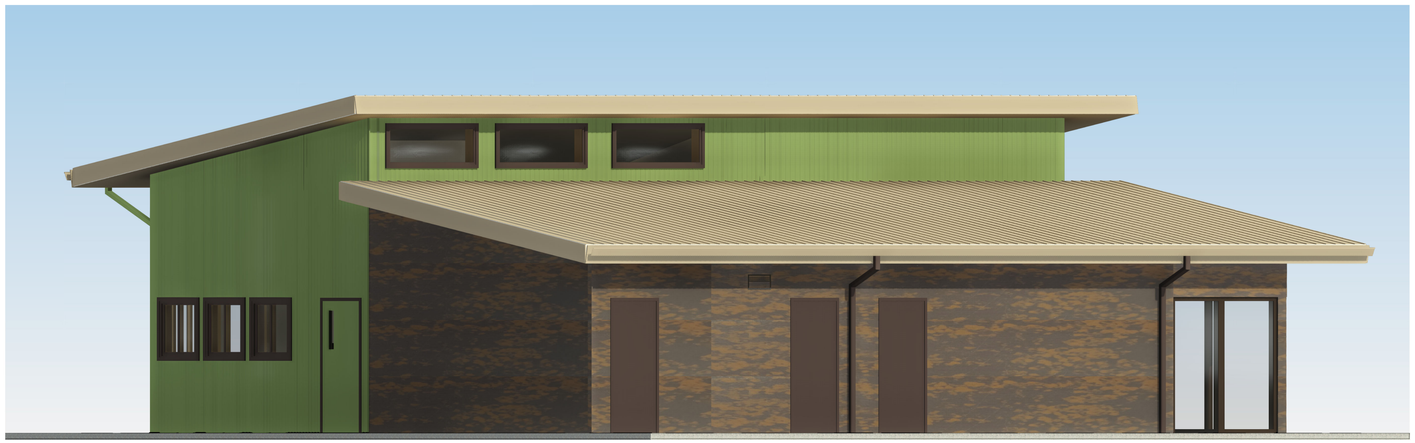

1 NORTH- NUGGET AVE

US Army Corps of Engineers ®

MARK	DESCRIPTION	DATE

DESIGNED BY: L. ALVARADO
DRAWN BY: L. ALVARADO
CHECKED BY: T. HEITKAMP
SUBMITTED BY: /s/Tyler J. Heitkamp
SIZE: ANSI D
ISSUE DATE: 29 NOV 2023
SOLICITATION NO.:
CONTRACT NO.:
SPEC NUMBER 2495
DESIGN FILE NO.: KE1-25-0535

Plot Date: 11/28/2023 10:02:49 PM File Path: R:\d1272197\ISABELLA VC_ARCH_REVIT 2021.rvt

US ARMY CORPS OF ENGINEERS
SACRAMENTO DISTRICT
SACRAMENTO CALIFORNIA

IN-HOUSE DESIGN
1325 J ST.
SACRAMENTO, CALIFORNIA, 95814

6212 LAKE ISABELLA BOULEVARD
USFS LAKE ISABELLA VISITOR'S CENTER

PERSPECTIVE VIEWS

SHEET ID
A-902

95% SUBMITTAL