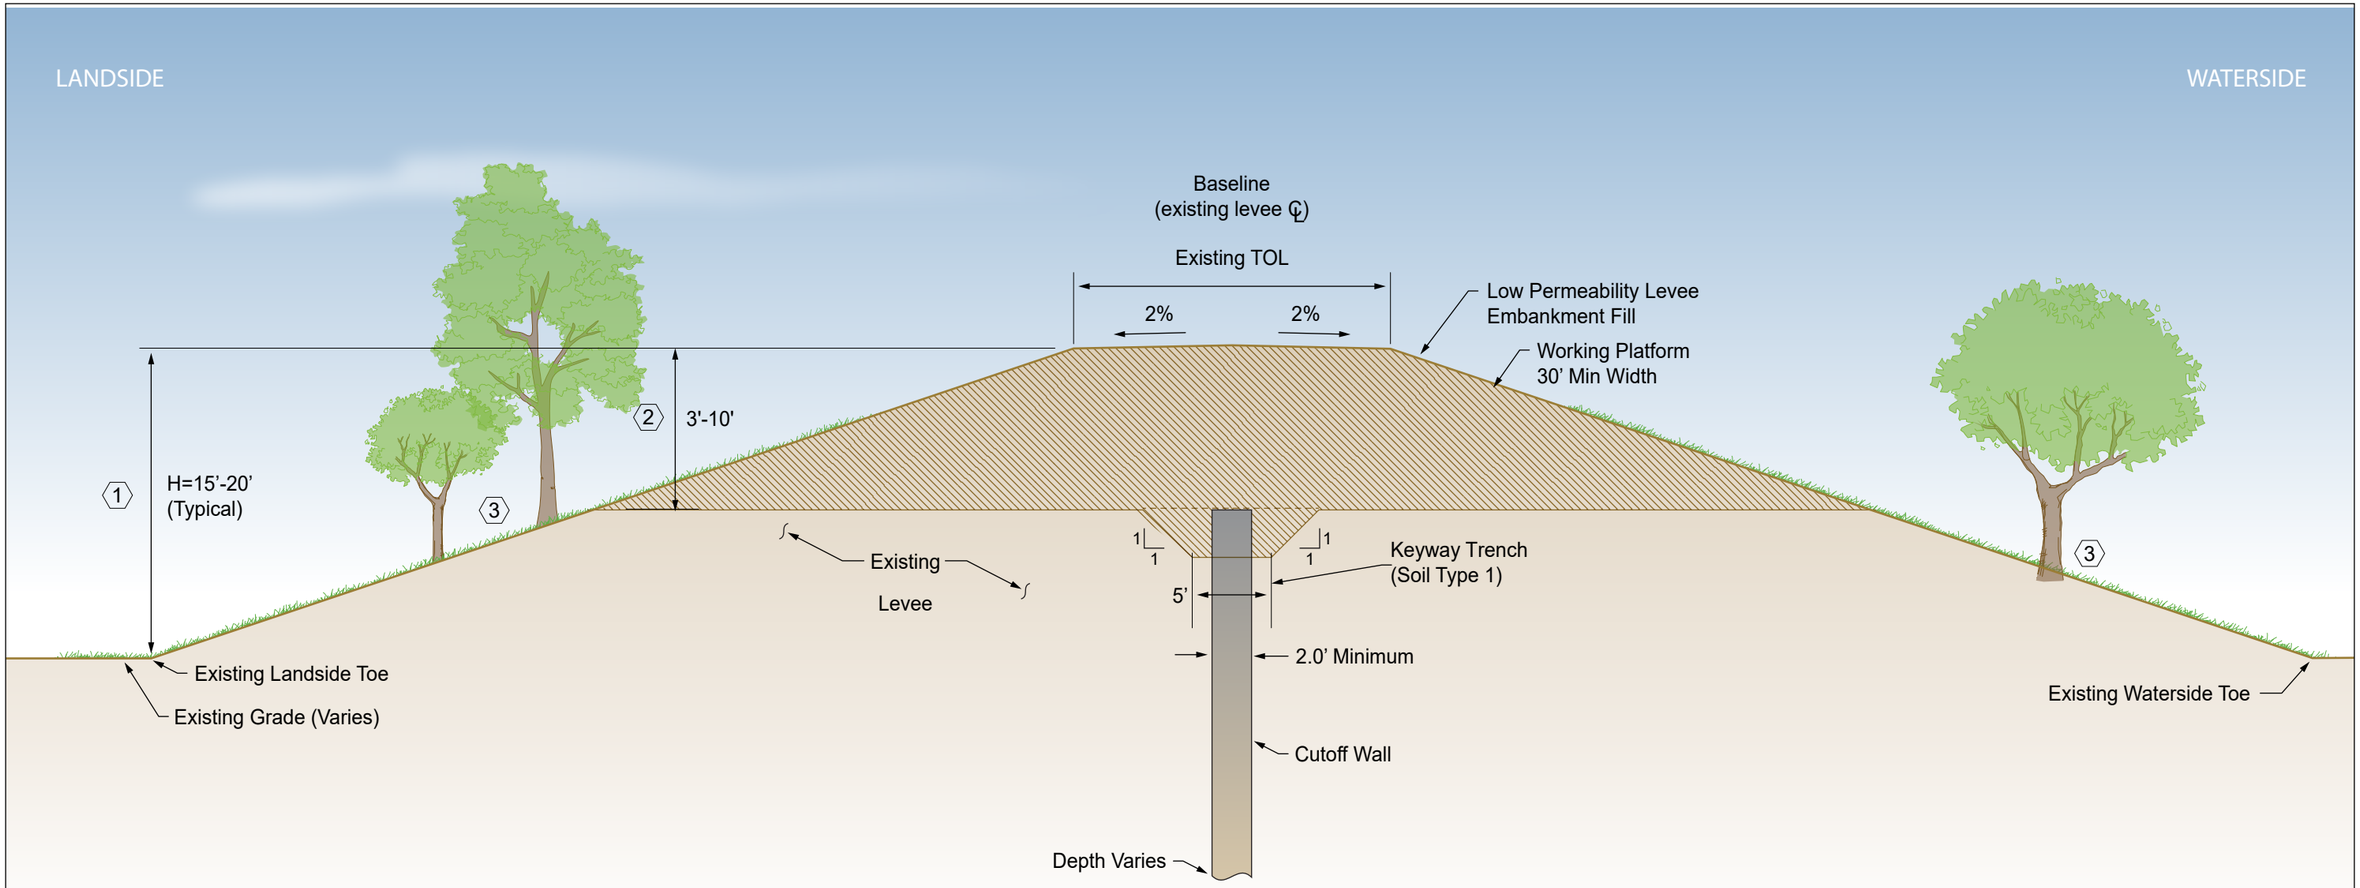

Notes:

1. Levee height shown at 20 feet. Dimensions will vary based on actual levee height.
2. Levee to be degraded by a minimum of 3 feet, up to 1/2 levee height, for cutoff wall construction and then rebuilt with low permeability levee embankment fill (Type 1).
3. Existing vegetation on the waterside and landside would not be disturbed unless designated to be removed.
4. Crown resurfacing not shown.

Source: GEI & HDR 2014, adapted by GEI 2019

Exhibit: Cutoff Wall Cross Section (Typical)