

Aerial Road Map

Los Banos Waterfowl Management Area

Los Banos

Project Site

Dos Palos Y

Dos Palos

2 Miles

Map created by A.I. Roberts, 3/15/2023

Merced County, CA



HALSTEAD & ASSOCIATES
Environmental / Biological Consultants
296 Burgan Avenue, Clovis, CA 93611
Office (559) 298-2334; Mobile (559) 970-2875
Fax (559) 322-0769; HalsteadEnv@aol.com



Aerial Map

Project Action Area

Project Site/Footprint

Laguna Rd

Cozzi Ave

Arroyo Canal

Arroyo Canal

W Denton and Leak Rd

500 Feet



Map created by A.I. Roberts, 3/15/2023

Branch No 5 Canal

Merced County, CA



HALSTEAD & ASSOCIATES
Environmental / Biological Consultants
296 Burgin Avenue, Clovis, CA 93611
Office (559) 298-2334; Mobile (559) 970-2875
Fax (559) 322-0769; HalsteadEnv@aol.com



Topographic Map

Project Action Area

Project Site/Footprint

T 10S


R 12E

2,500 Feet

Map created by A.I. Roberts, 3/15/2023

Merced County, CA

Habitat Map

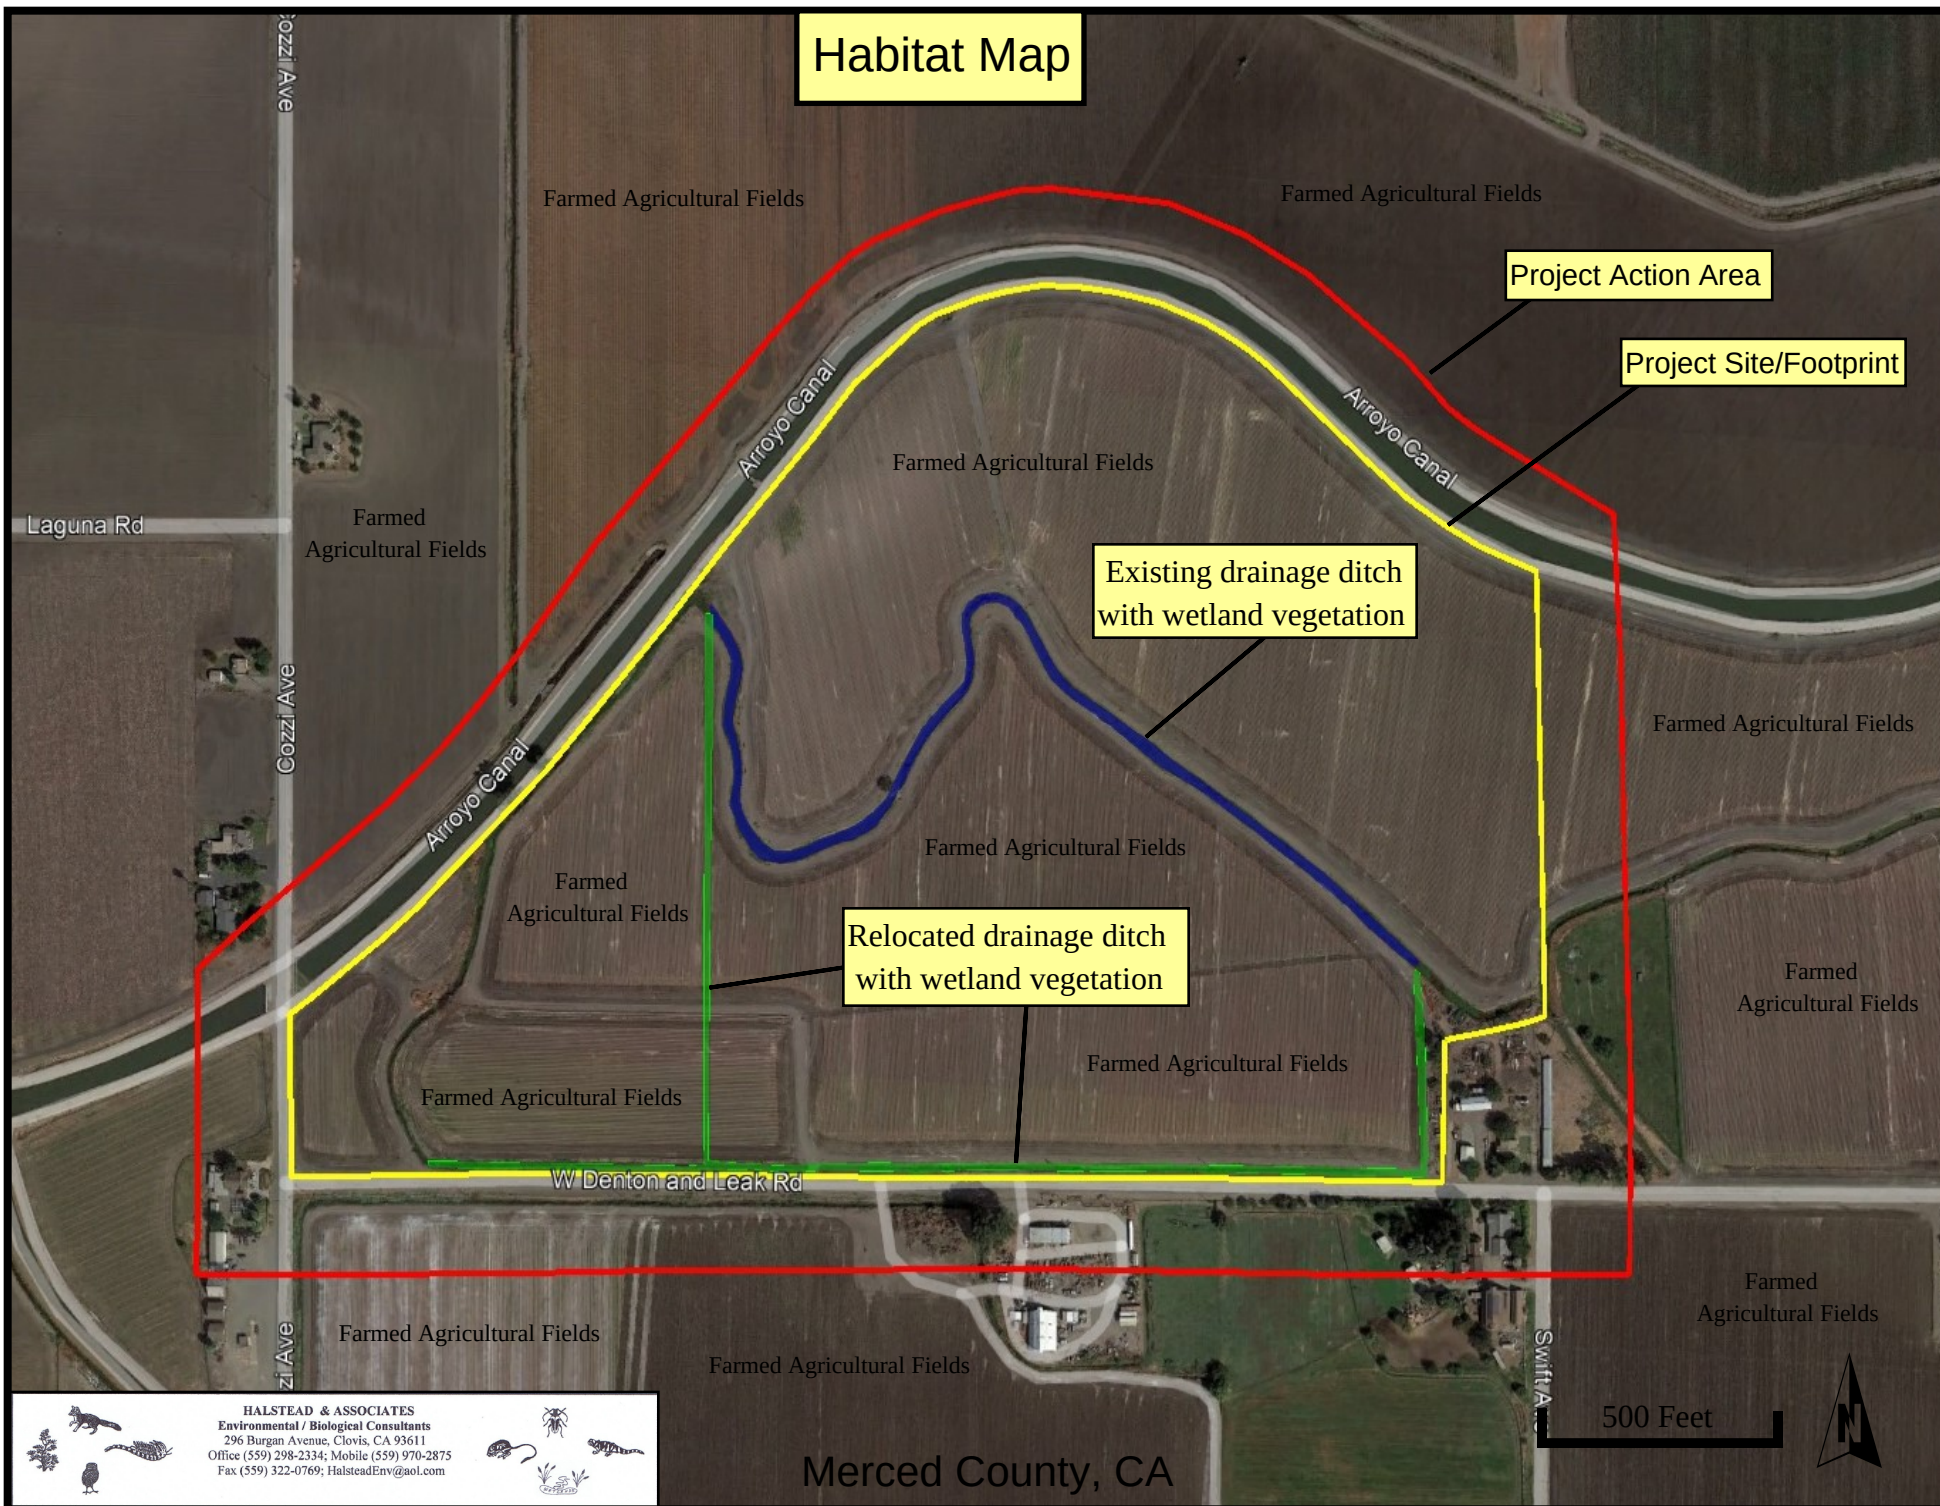

HALSTEAD & ASSOCIATES
Environmental / Biological Consultants
296 Burgin Avenue, Clovis, CA 93611
Office (559) 298-2334; Mobile (559) 970-2875
Fax (559) 322-0769; HalsteadEnv@aol.com



Merced County, CA



**Photographs of existing drainage ditch on the project site.
Brasil Dairy Channel Relocation Project. Photos by H&A in March 2023.**




**Photographs of relocated drainage ditch on the project site.
Brasil Dairy Channel Relocation Project. Photos by H&A in March 2023.**



**Photographs of existing agricultural fields on the project site.
Brasil Dairy Channel Relocation Project. Photos by H&A in March 2023.**


Aerial Map - Ditch Fill and Relocation Locales

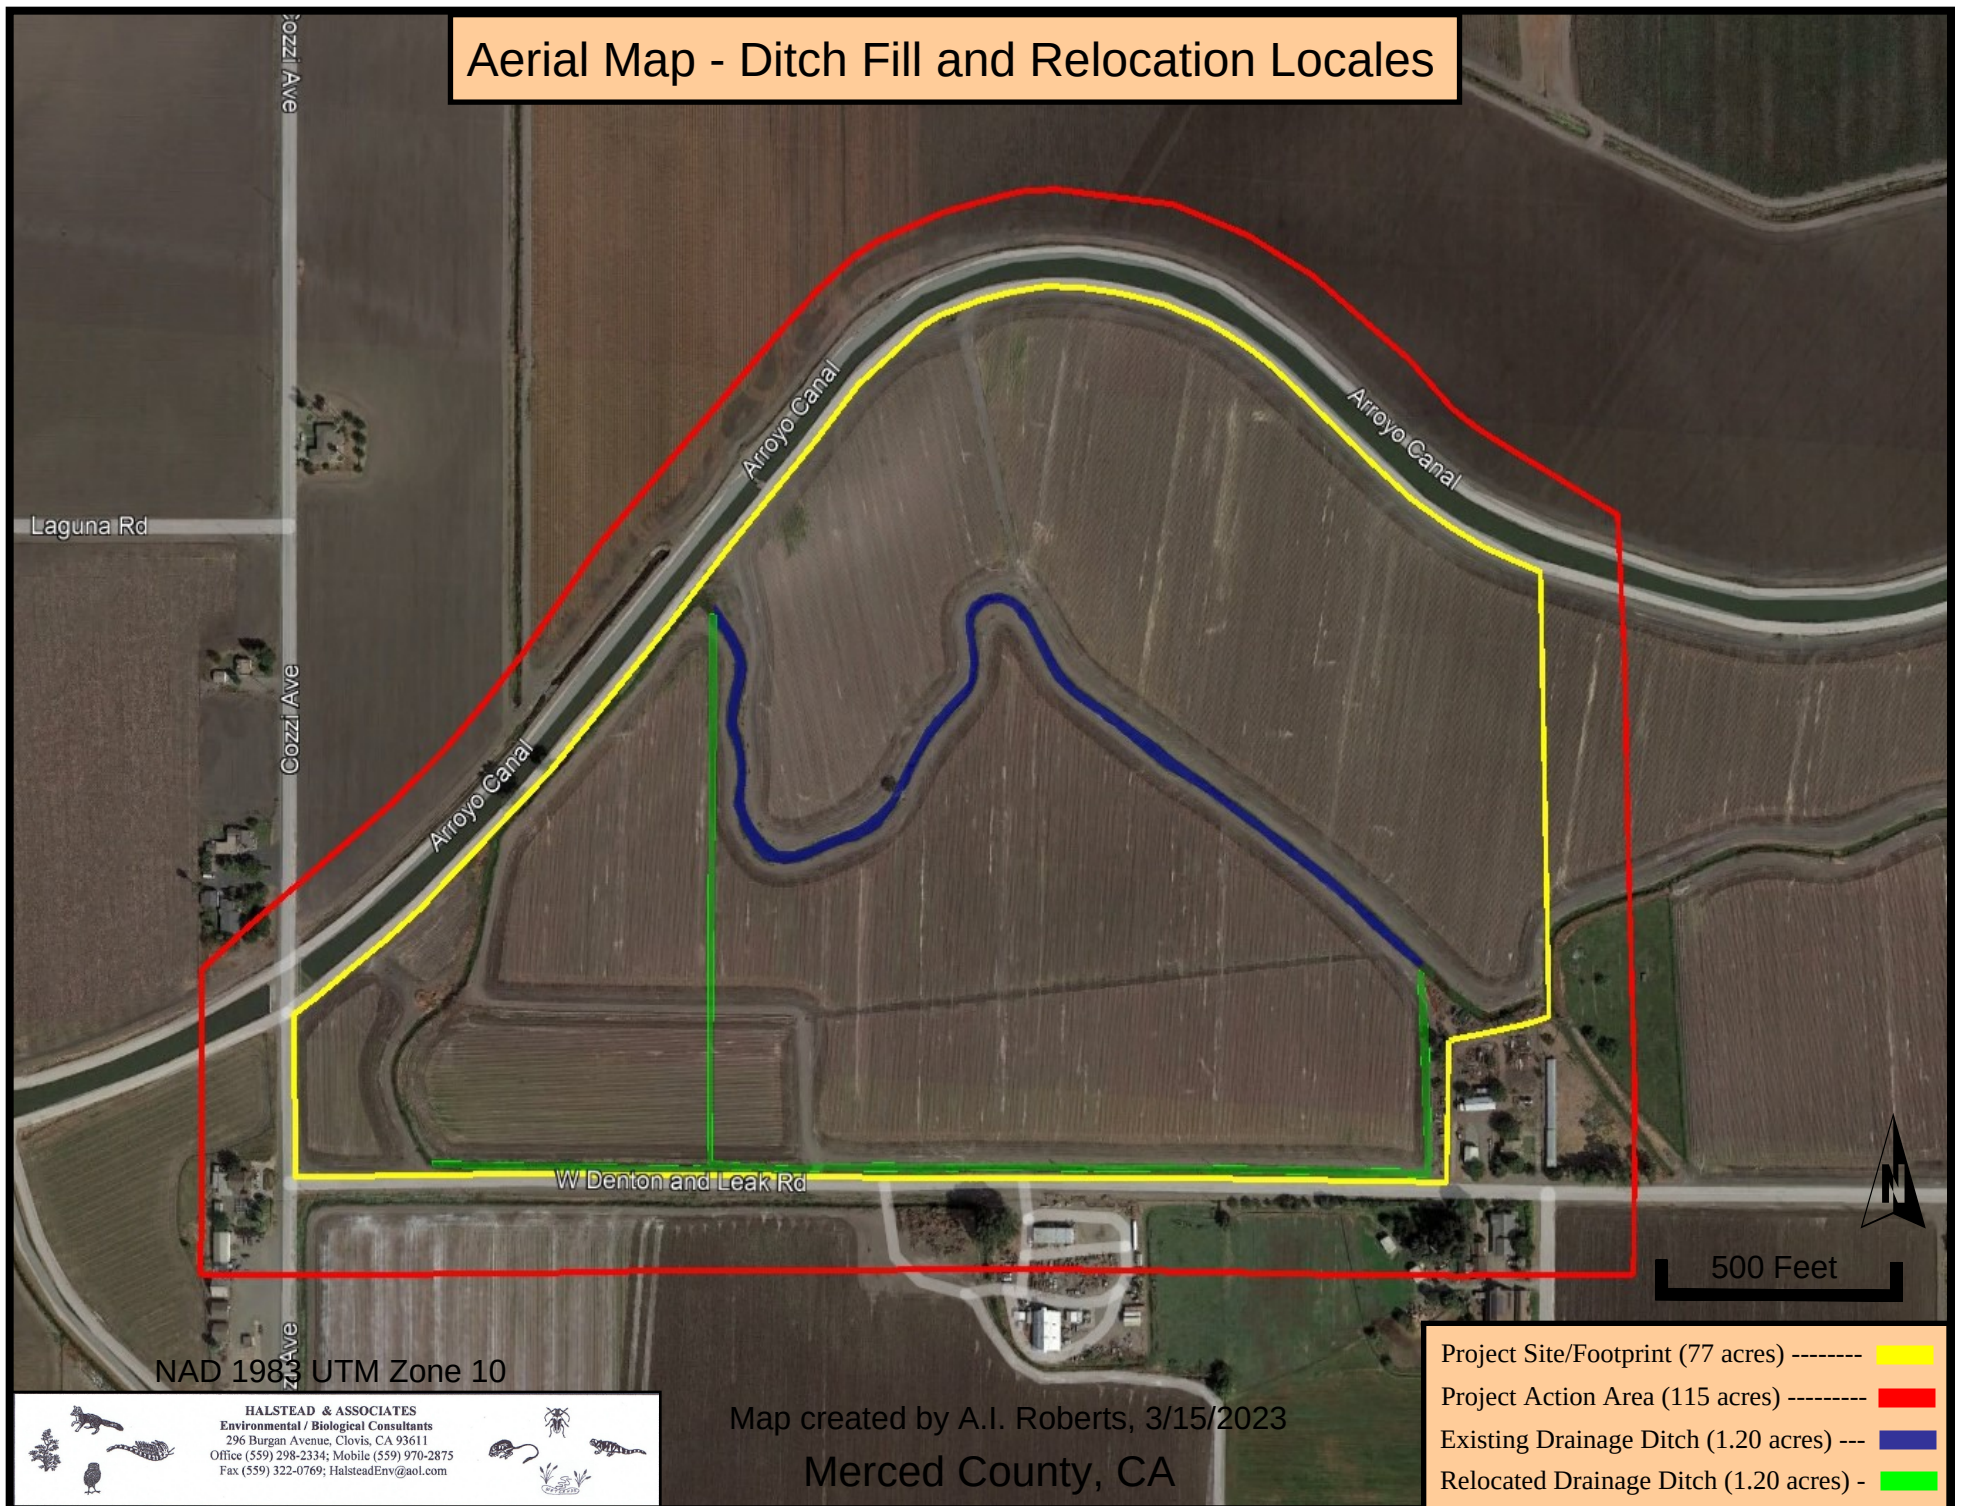

Brasil Channel Relocation Project

Cross Section of Channel to be Filled


Figure 3

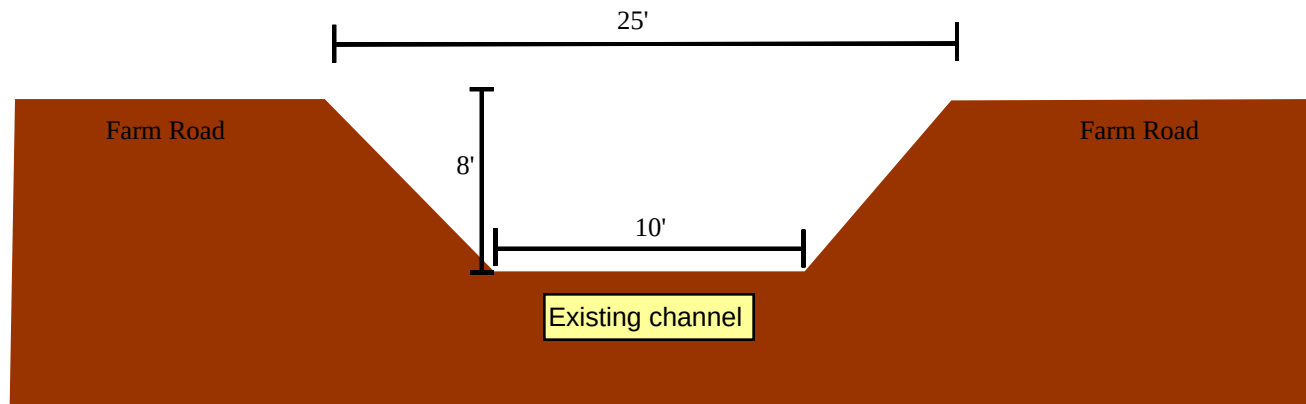


Brasil Channel Relocation Project

Figure 4

Cross Section of Relocated Channel

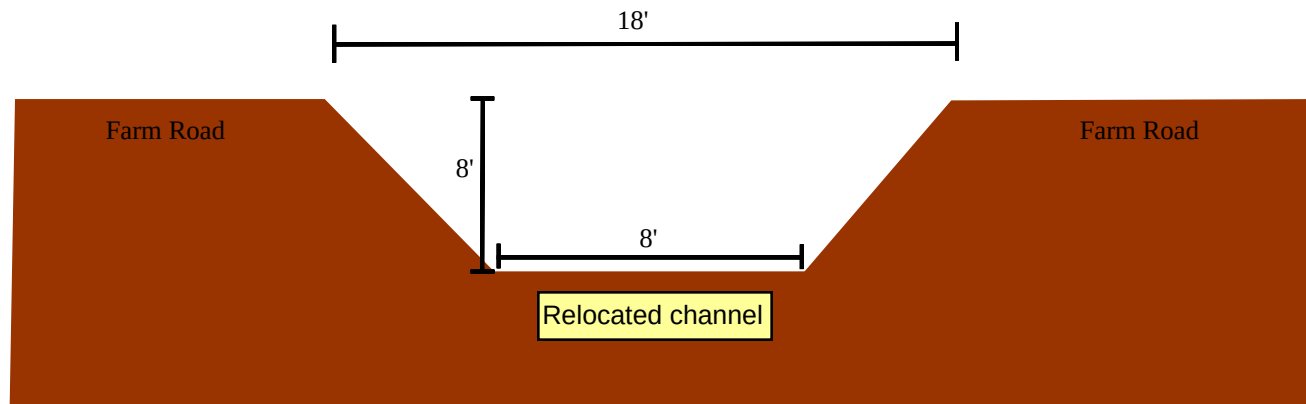

L:\PROJECTS\2020\200184\ACAD\EXHIBITS\EASEMENT.DWG 9/16/2020 4:41 PM

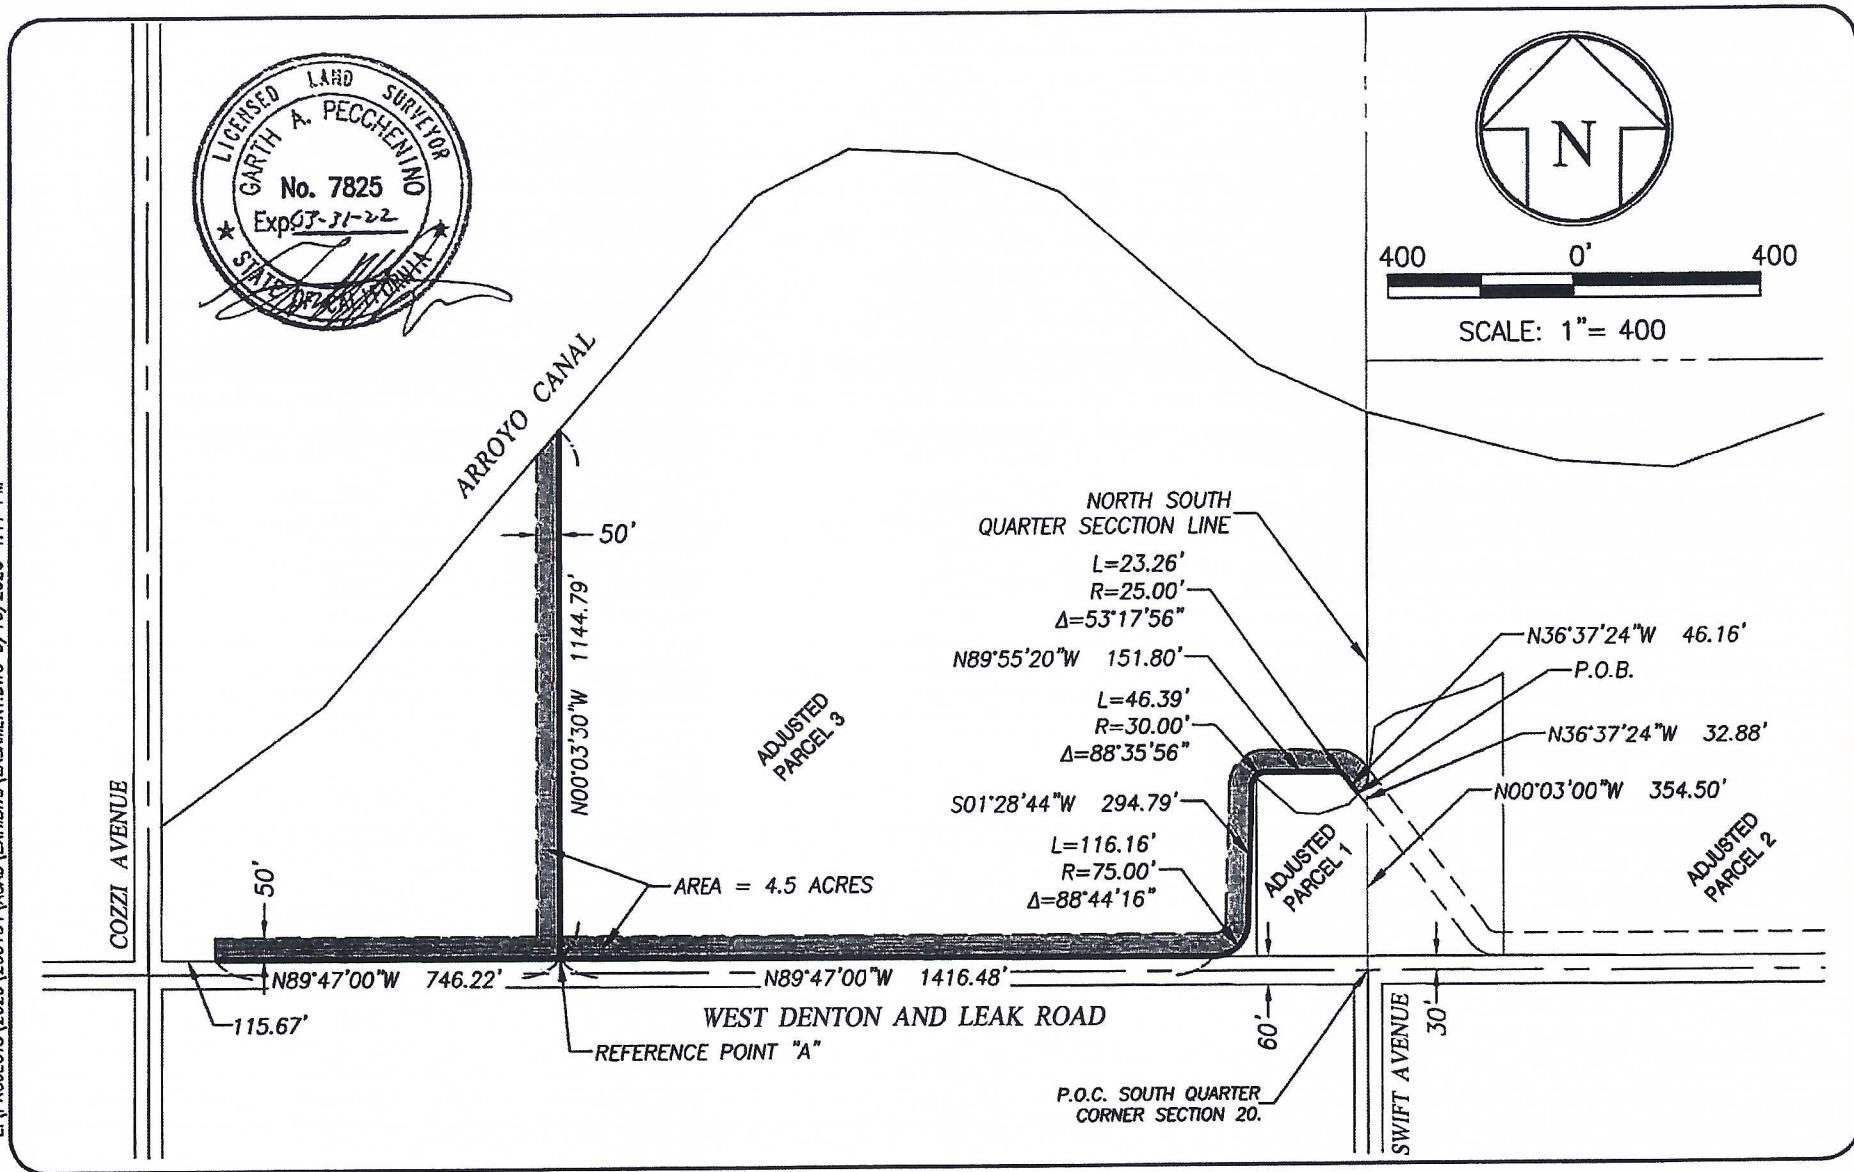

PROJECT NO.: 200184

DRAWN BY: TH

QA/QC BY: DBP

SCALE: 1"=400'

SHEET NO.:

1 OF 1

EXHIBIT B

CIPRIANI DRAIN RE-ROUTE

DITCH EASEMENT ADJUSTED PARCEL 3



2816 PARK AVENUE
MERCED, CA 95348

TEL: (209) 723-2066
WWW.QKINC.COM

© COPYRIGHT BY QK INC. UNAUTHORIZED USE PROHIBITED.


L:\PROJECTS\2020\200184\ACAD\EXHIBITS\EASAMENT.DWG 9/16/2020 4:58 PM



ADJUSTED
PARCEL 2

AREA = 4.0 ACRES

ARROYO CANAL

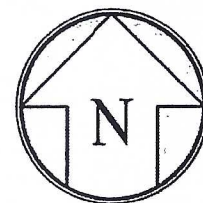

300 0' 300

SCALE: 1" = 300

60'
30'
37.85'
50'

ARROYO AVENUE

-N00°03'00"W 1055.32'

L=118.16'
R=75.00'
 $\Delta=90^{\circ}16'00''$
S89°47'00"E 30.82'

L=37.57'
R=25.00'
 $\Delta=86^{\circ}06'42''$

N04°06'18"E 66.56'

L=112.72'
R=75.00'
 $\Delta=86^{\circ}06'42''$

WEST DENTON AND LEAK ROAD

S89°47'00"E 2112.54'

P.O.B.
S.W. CORNER
ADJUSTED PARCEL 2

PROJECT NO.: 200184

DRAWN BY: TH

QA/QC BY: DBP

SCALE: 1"=300'

SHEET NO.:

1 of 1

EXHIBIT B

CIPRIANI DRAIN RE-ROUTE

DITCH EASAMENT ADJUSTED PARCEL 2



2816 PARK AVENUE
MERCED, CA 95348

TEL: (209) 723-2066
WWW.QKINC.COM

© COPYRIGHT BY QUAD KNOFF, INC. UNAUTHORIZED USE PROHIBITED