WINTERS PUTAH CREEK PARK - PHASE 3: PLANTING PLAN

Planting Plan Criteria:

- Planting lines parallel with overbank flow
- First row of plantings 5-ft from top of bank
- All subsequent rows 16- to 20-ft apart
- A minumum of 16-ft between last row of plantings and tow of overbank
- Plants will be placed along the floodplain in accordance with their wetland Indicator Status
- Plantings will be irrigated seasonally with a surface low pressure drip irrigation system

Dashed Lines represent planting rows

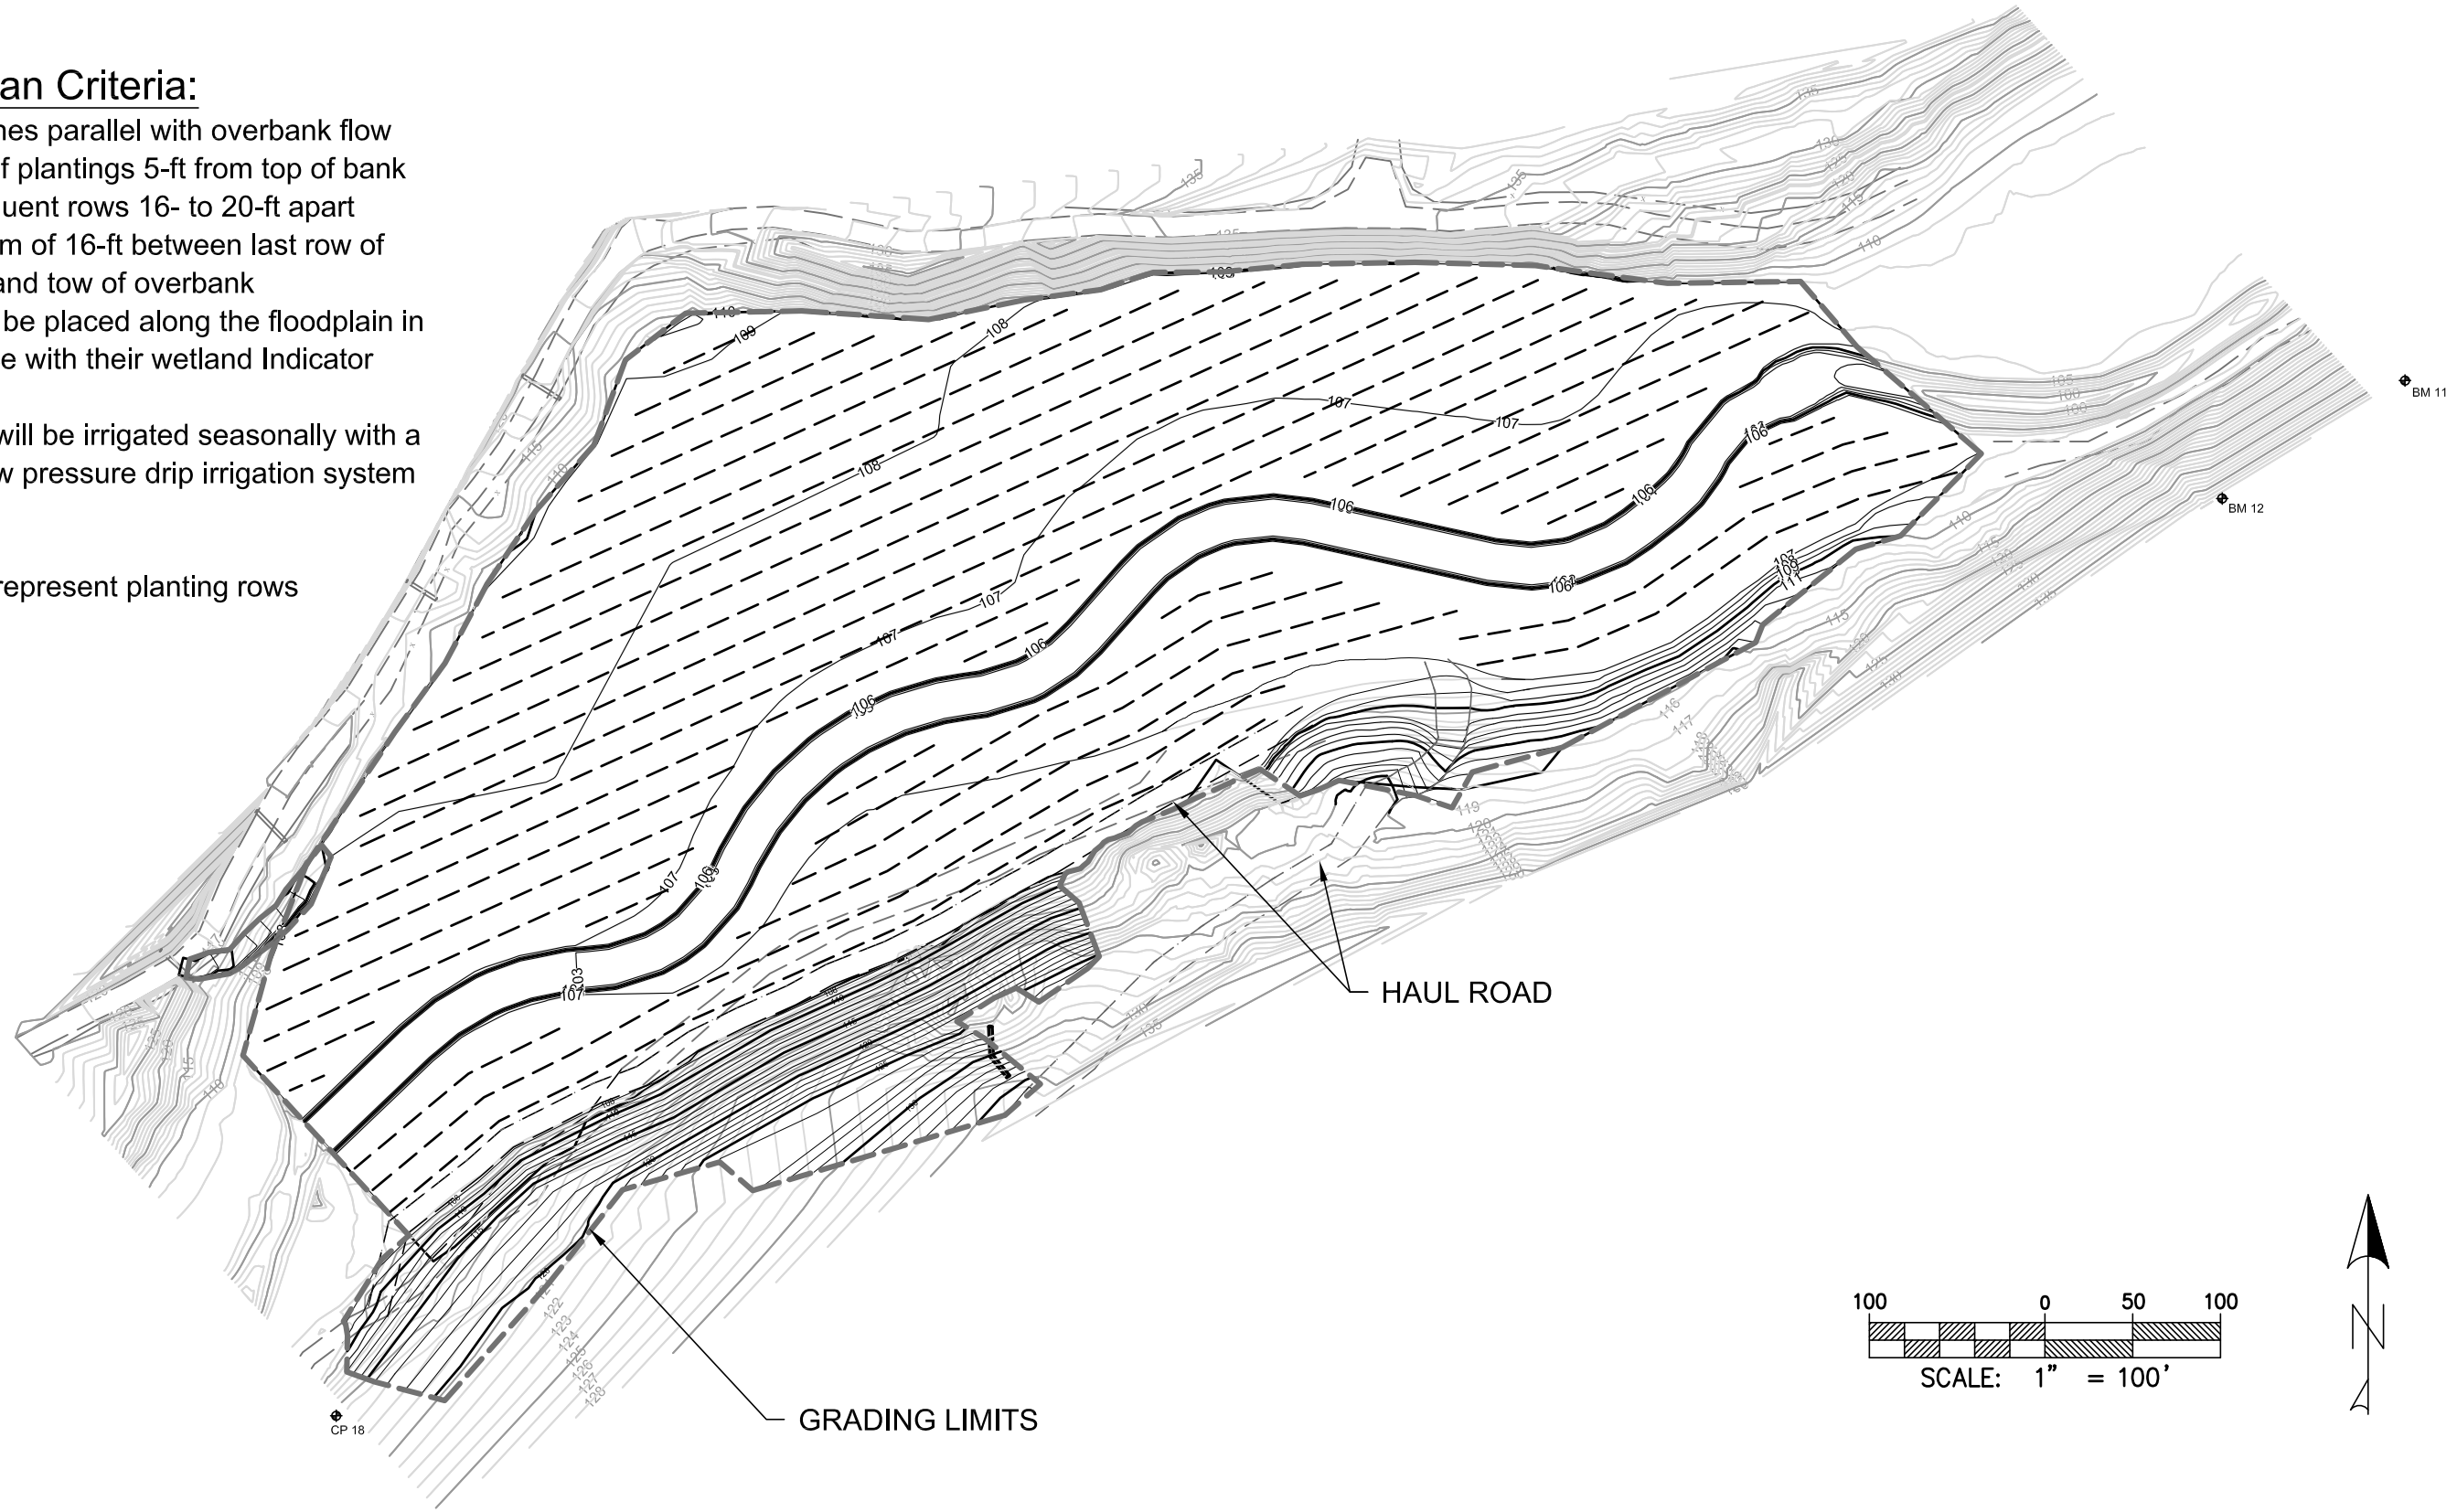

DESIGNED BY JB					COMMENTS:
DRAWN BY JB					
CHECKED BY					
	REV.	DATE	DESCRIPTION	BY	APP'D

SOLANO COUNTY WATER AGENCY
810 VACA VALLEY PARKWAY, SUITE 203,
VACAVILLE, CA 95688
PHONE (707) 451-6090, FAX (707) 451-6099

PLANTING PLAN
WINTERS PUTAH CREEK PARK
DESIGN CONDITION: PHASE 3
SOLANO COUNTY CALIFORNIA

SCALE	1" = 100'
DATE: 07-09-2015	
FILE NO. L-119	
SHEET	1 OF 1