LAGUNA RIDGE SOUTH

ARBOR RANCH APPLICATION

VICINITY MAP

CITY OF ELK GROVE, CALIFORNIA

MAY 11, 2012

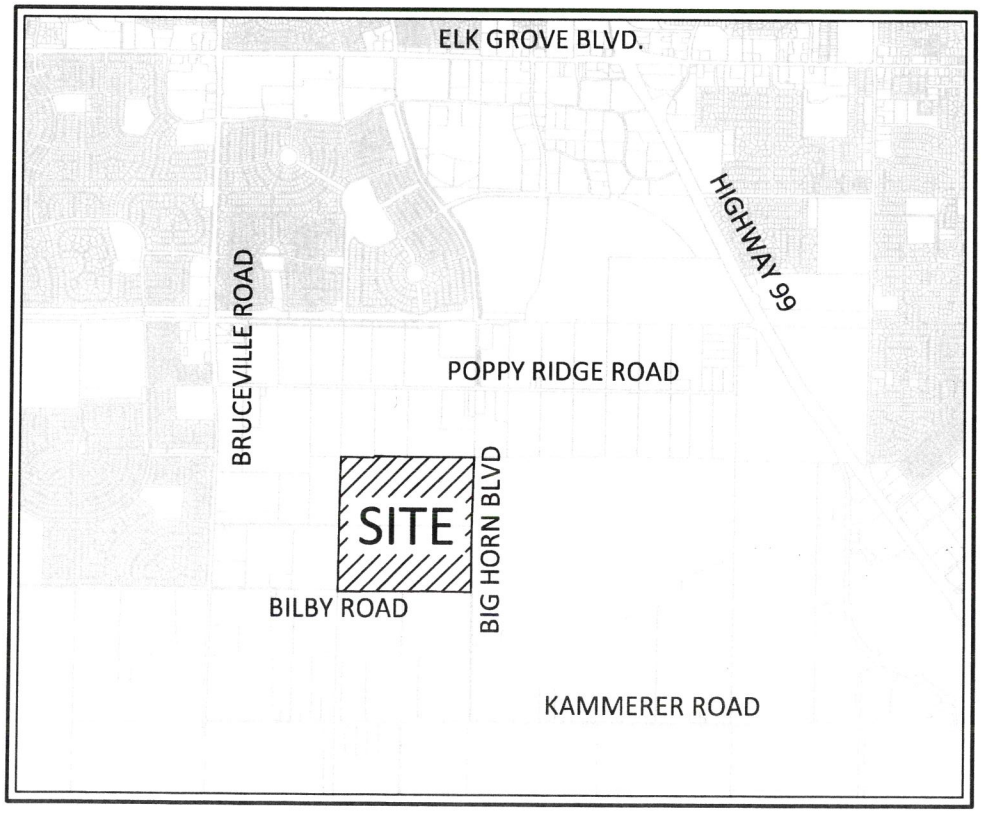

FIGURE 1

MACKAY & SOMPS
ENGINEERS PLANNERS SURVEYORS
1552 Eureka Road, Suite 100, Roseville, CA 95661 (916) 773-1189

Sheet 2 of 7

LAGUNA RIDGE SOUTH

ARBOR RANCH APPLICATION

CITY OF ELK GROVE, CALIFORNIA
MAY 11, 2012

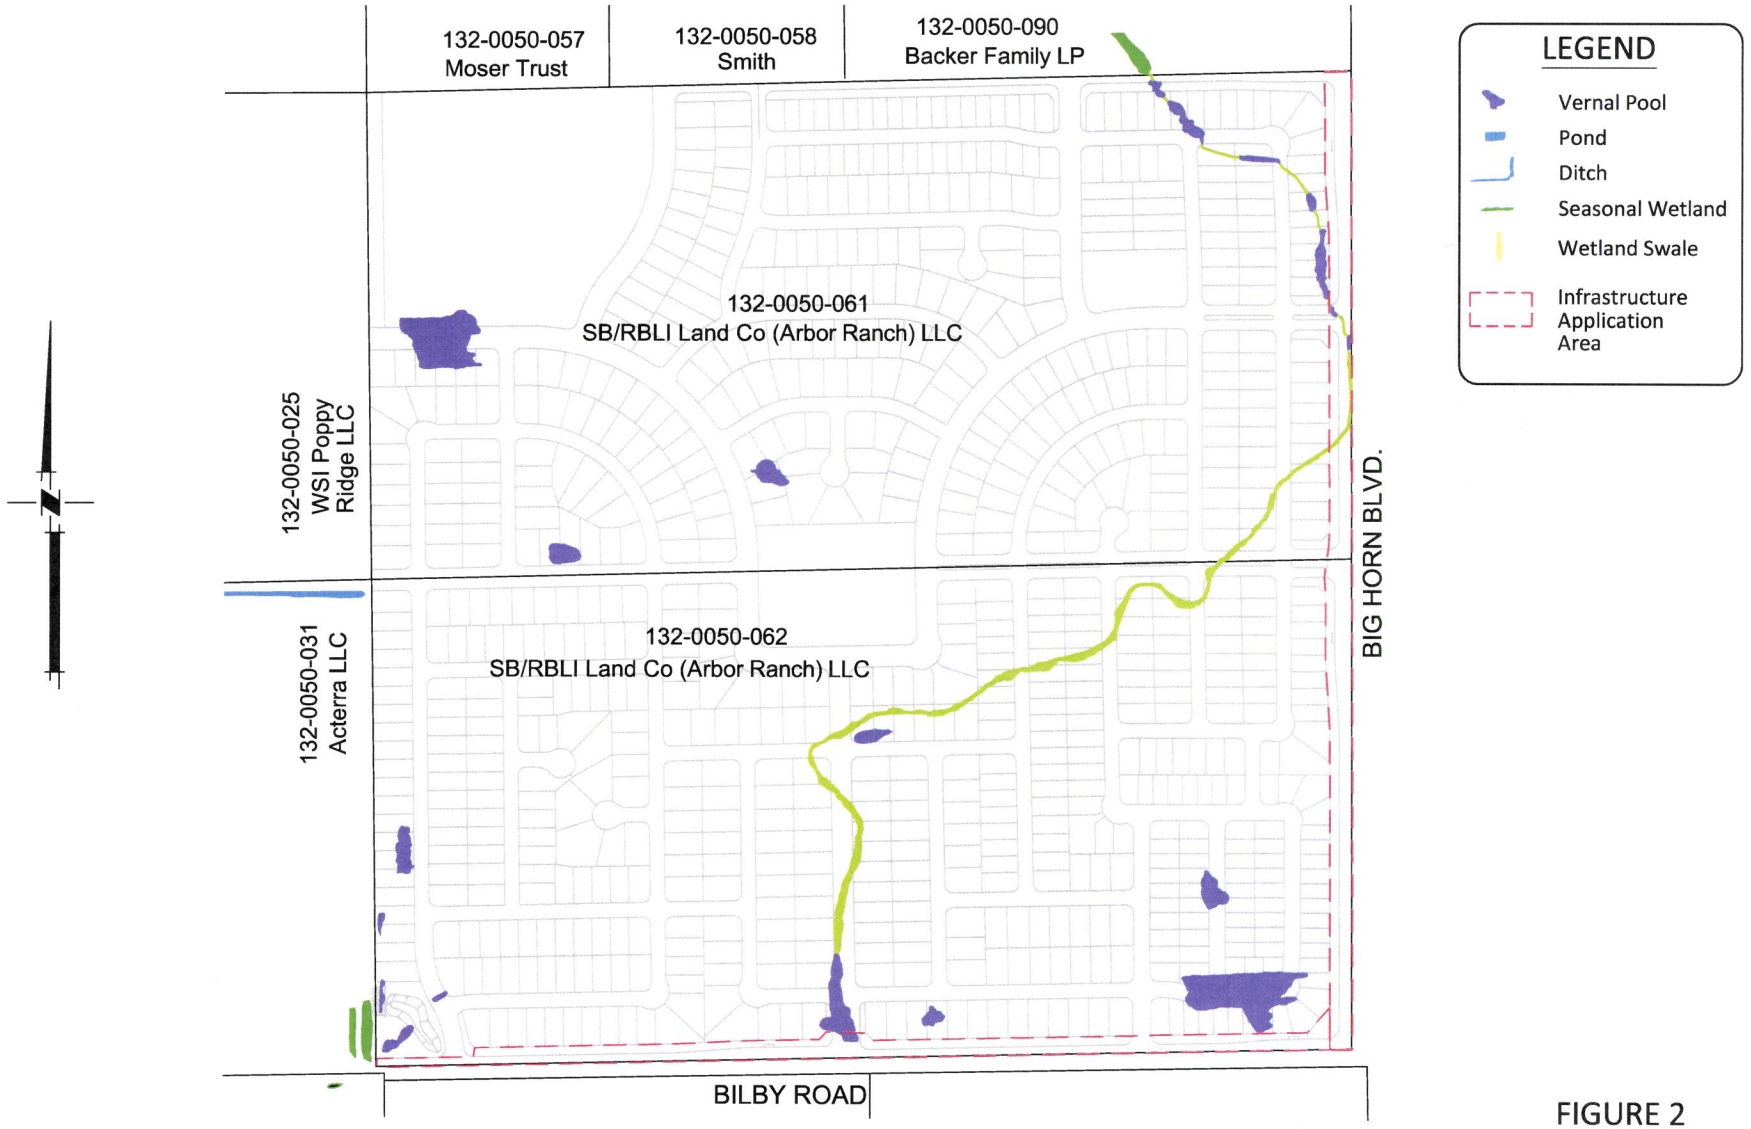

Note:
Impact to Waters of the US = 2.62 Ac.

FIGURE 2

MACKAY & SOMPS
ENGINEERS PLANNERS SURVEYORS
1552 Eureka Road, Suite 100, Roseville, CA 95661 (916) 773-1189

LAGUNA RIDGE SOUTH

INFRASTRUCTURE PERMIT APPLICATION

VICINITY MAP

CITY OF ELK GROVE, CALIFORNIA

FEBRUARY 27, 2012

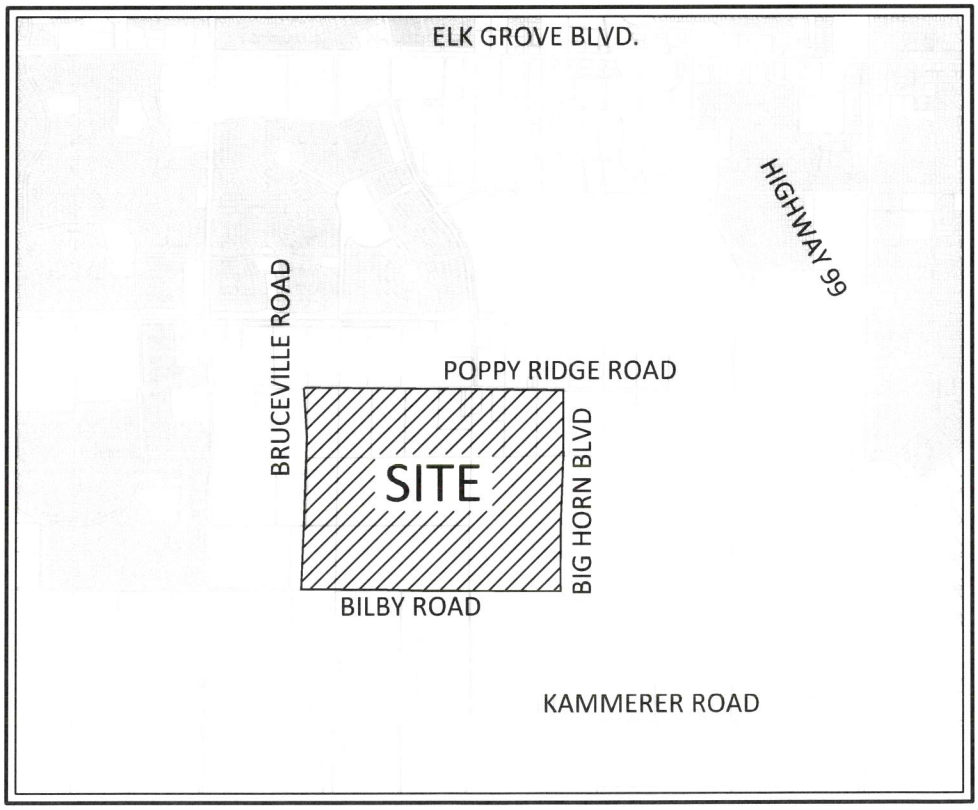

FIGURE 1

MacKay & Somps
ENGINEERS PLANNERS SURVEYORS
1552 Eureka Road, Suite 100, Roseville, CA 95661 (916) 773-1189

LAGUNA RIDGE SOUTH

INFRASTRUCTURE PERMIT APPLICATION

CITY OF ELK GROVE, CALIFORNIA
FEBRUARY 27, 2012

FIGURE 2

MacKay & Somps
ENGINEERS PLANNERS SURVEYORS
1552 Eureka Road, Suite 100, Roseville, CA 95661 (916) 773-1189

2-27-2012 10:32:15 bborgen P:\27049\GISFiles\WetlandsBase.dwg
There are no xreferences in this drawing.

LAGUNA RIDGE SOUTH

INFRASTRUCTURE PERMIT APPLICATION

CITY OF ELK GROVE, CALIFORNIA
FEBRUARY 27, 2012

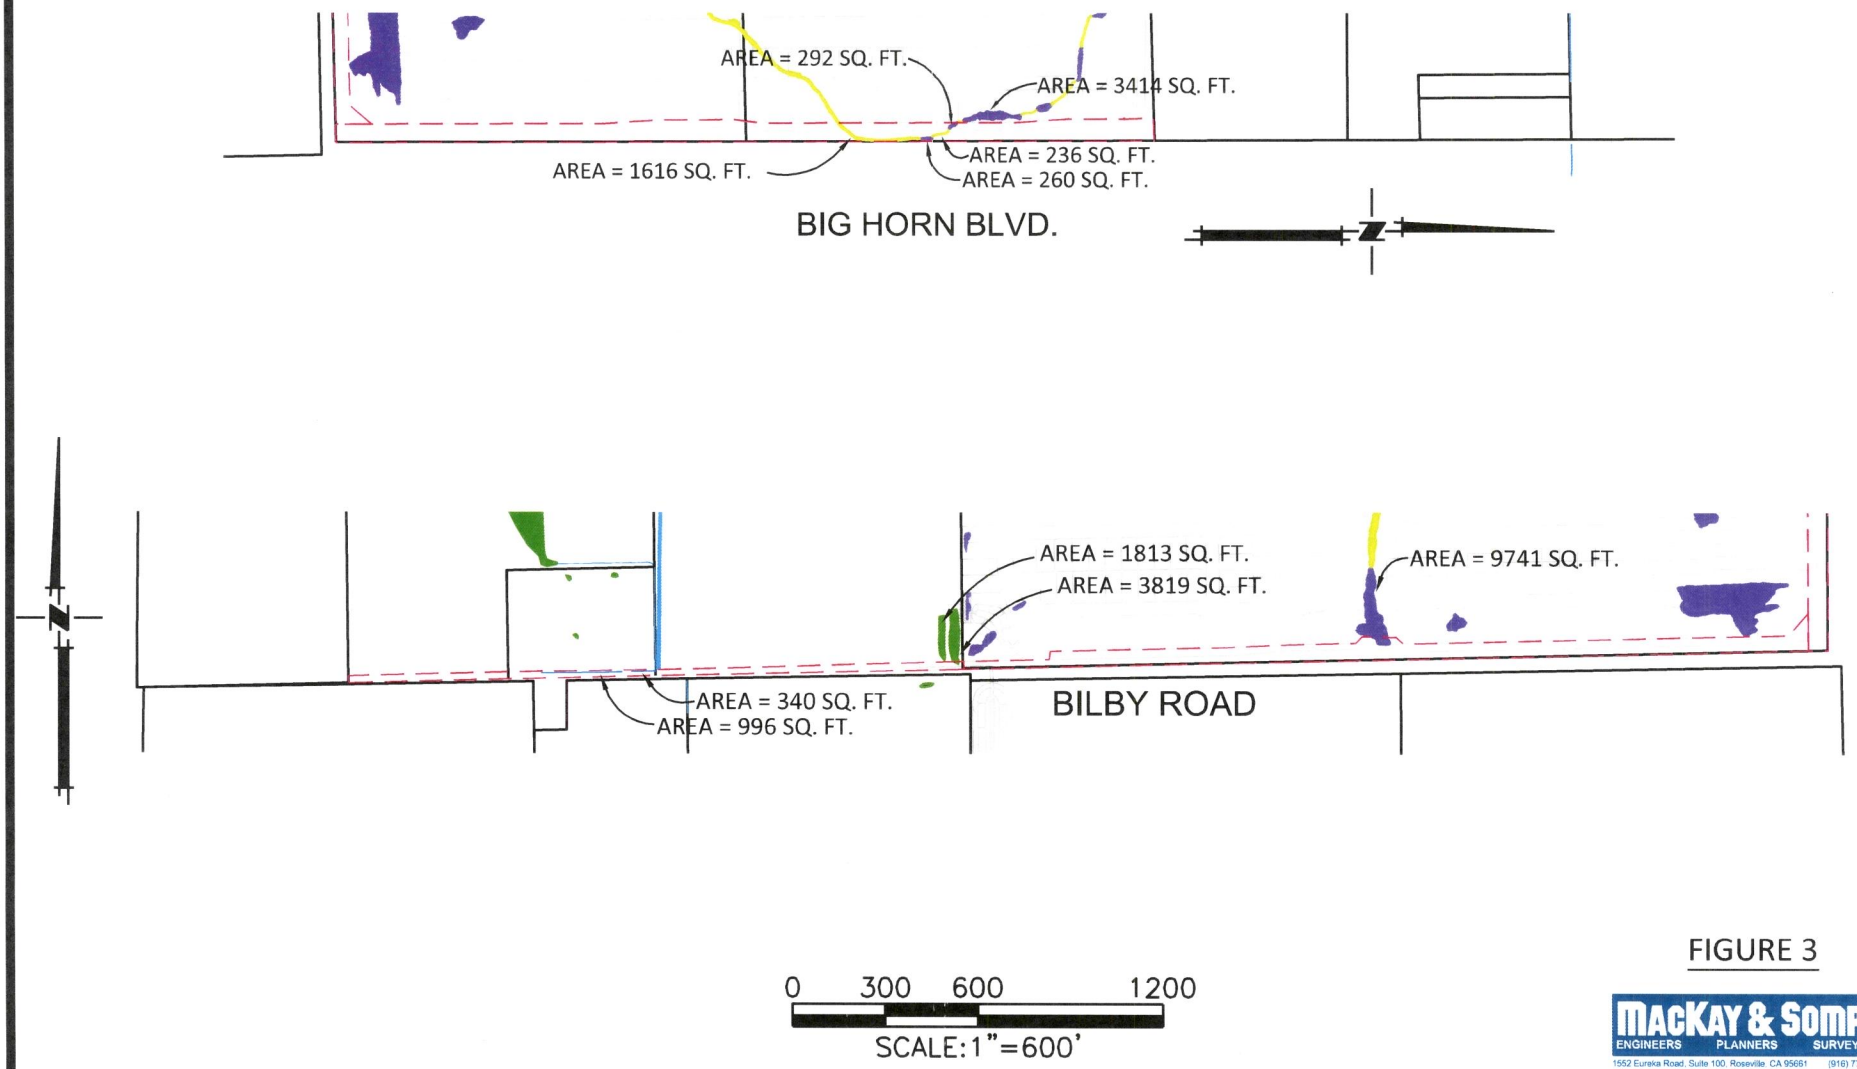

FIGURE 3

MacKay & Somps
ENGINEERS PLANNERS SURVEYORS
1552 Eureka Road, Suite 100, Roseville, CA 95661 (916) 773-1189

2-27-2012 10:32:15 bborgen P:\27049\GISFiles\WetlandsBase.dwg
There are no xreferences in this drawing.

LAGUNA RIDGE SOUTH

INFRASTRUCTURE PERMIT APPLICATION

CITY OF ELK GROVE, CALIFORNIA
FEBRUARY 27, 2012

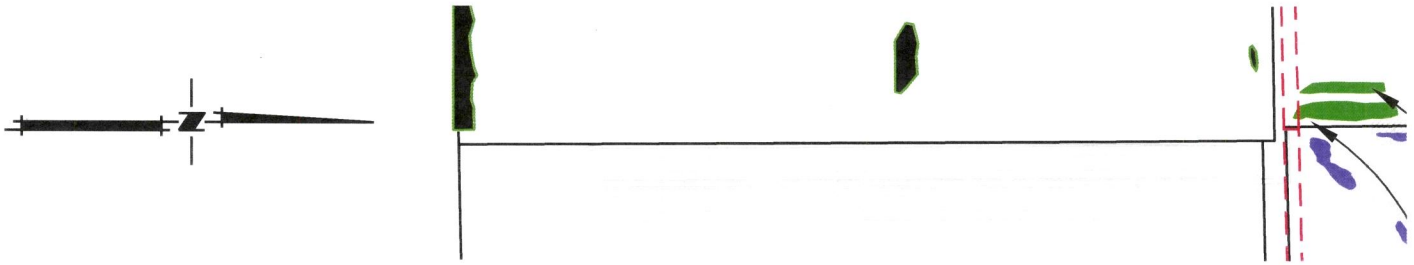

Drainage Channel

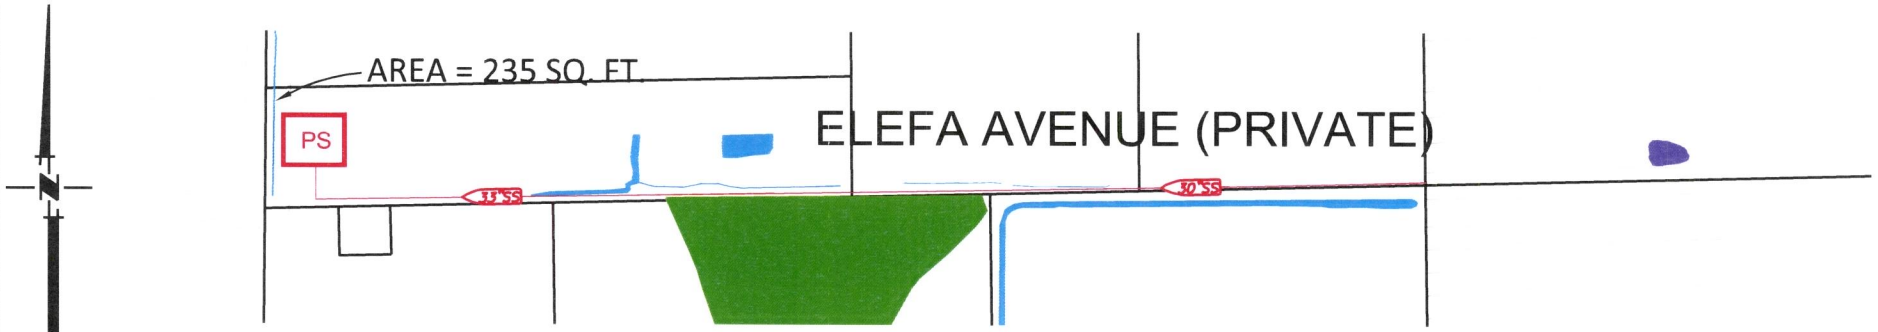

Sewer Line

0 300 600 1200
SCALE: 1"=600'

FIGURE 4

MacKay & Somps
ENGINEERS PLANNERS SURVEYORS
1552 Eureka Road, Suite 100, Roseville, CA 95661 (916) 773-1189

2-27-2012 10:32:15 bborgen P:\27049\GISFiles\WetlandsBase.dwg
There are no xreferences in this drawing.

LAGUNA RIDGE SOUTH

INFRASTRUCTURE PERMIT APPLICATION

Laguna Ridge Roadway X-sections

FEBRUARY 27, 2012

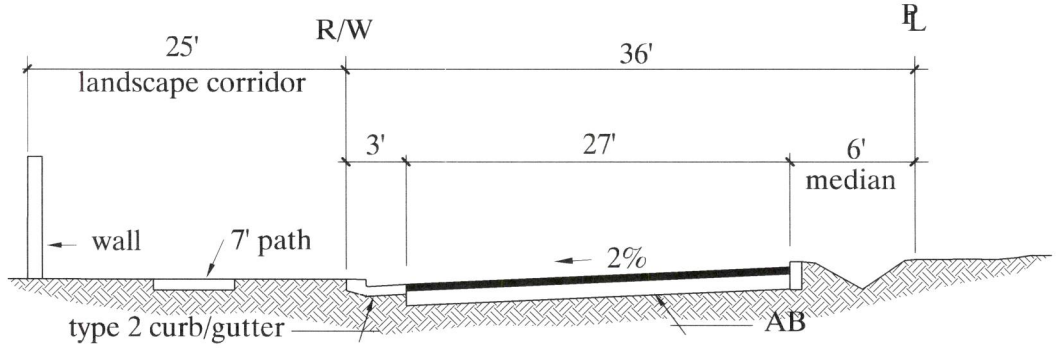

BIGHORN BOULEVARD

(36' Half Right-of-Way)

Not to Scale

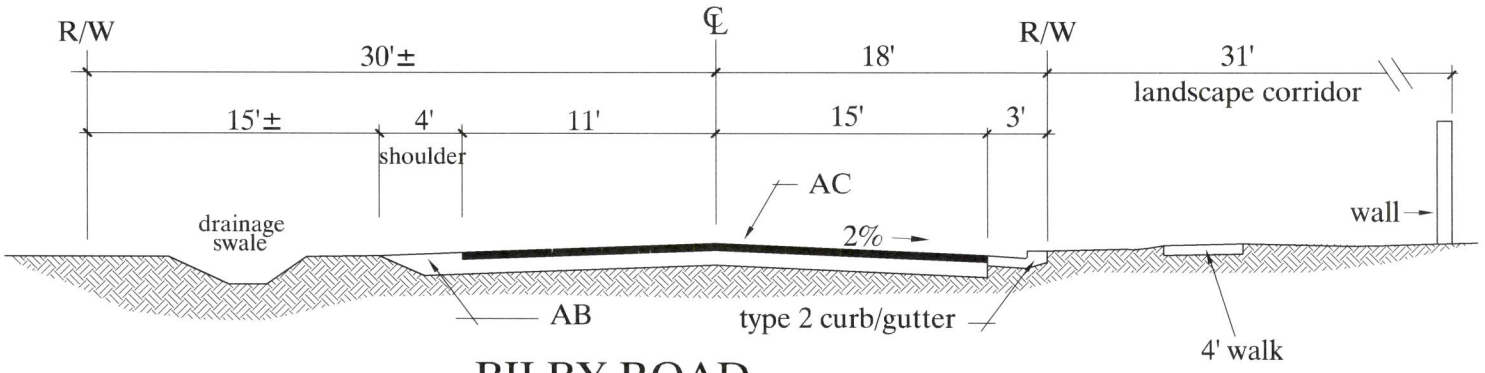

BILBY ROAD

(18' Half Right-of-Way)

Not to Scale

FIGURE 5

MacKay & Somps
ENGINEERS PLANNERS SURVEYORS
1552 Eureka Road, Suite 100, Roseville, CA 95661 (916) 773-1189