DGNSPEC PLOT DATE: $$$$date$$$$ PLOT TIME: $$$$time$$$$ 8.0.1

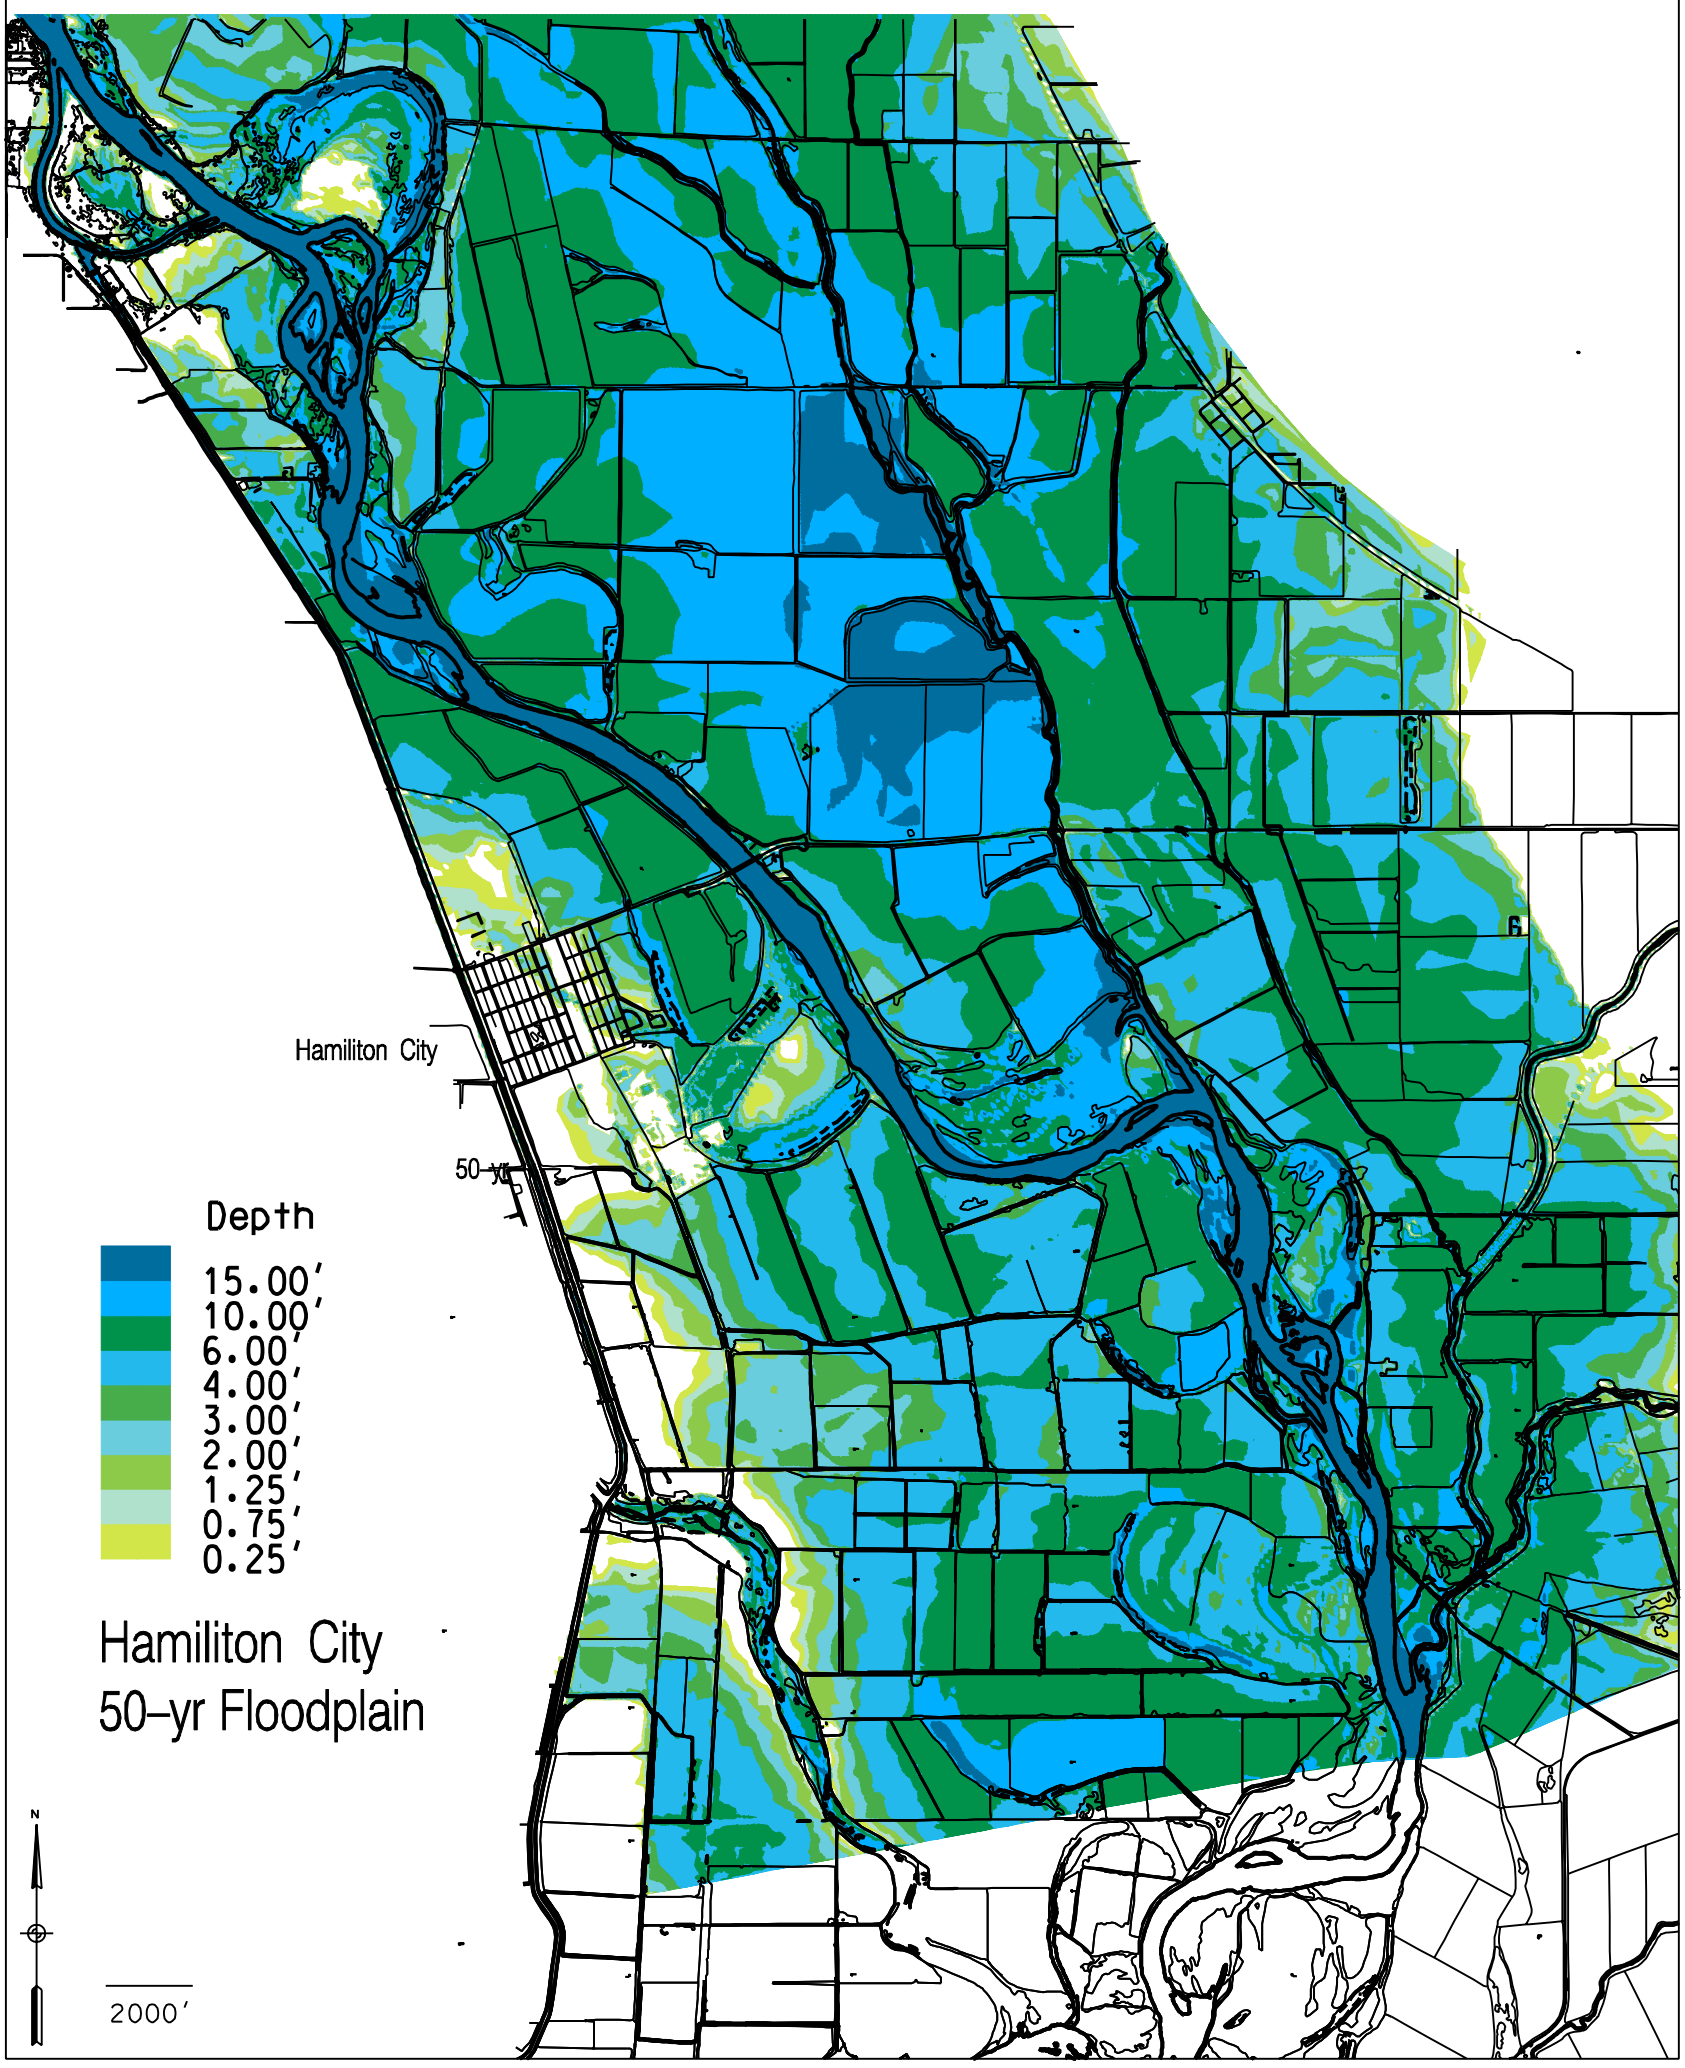

Sheet reference number: **Plate 5**

LOCATION STATE
Sacramento/San Joaquin Rivers
Comprehensive Study
Hamilton City

DEPARTMENT OF THE ARMY
CORPS OF ENGINEERS
SACRAMENTO, CALIFORNIA

SACRAMENTO DISTRICT
IN-HOUSE DESIGN
1325 'J' STREET
SACRAMENTO, CA 95814-2922

Designed by: | Date: DATE_APPROVED | Rev.
Dwn by: | Spec No.: SPEC_NO | Design file no: FILE_NO.
Reviewed by: REVIEWED_BY | Drawing Code: DRAWING_CODE
Submitted by: SIGNATURE CHIEF, CIVIL DESIGN SEC A | File name: | Plot date: $$$$date$$$$ | Plot scale:

Symbol	Description	Date	Approved

US Army Corps of Engineers
Sacramento District

UPDATE

...\2003Floodplains\50depthplt.dgn 09/11/2003 10:13:15 AM