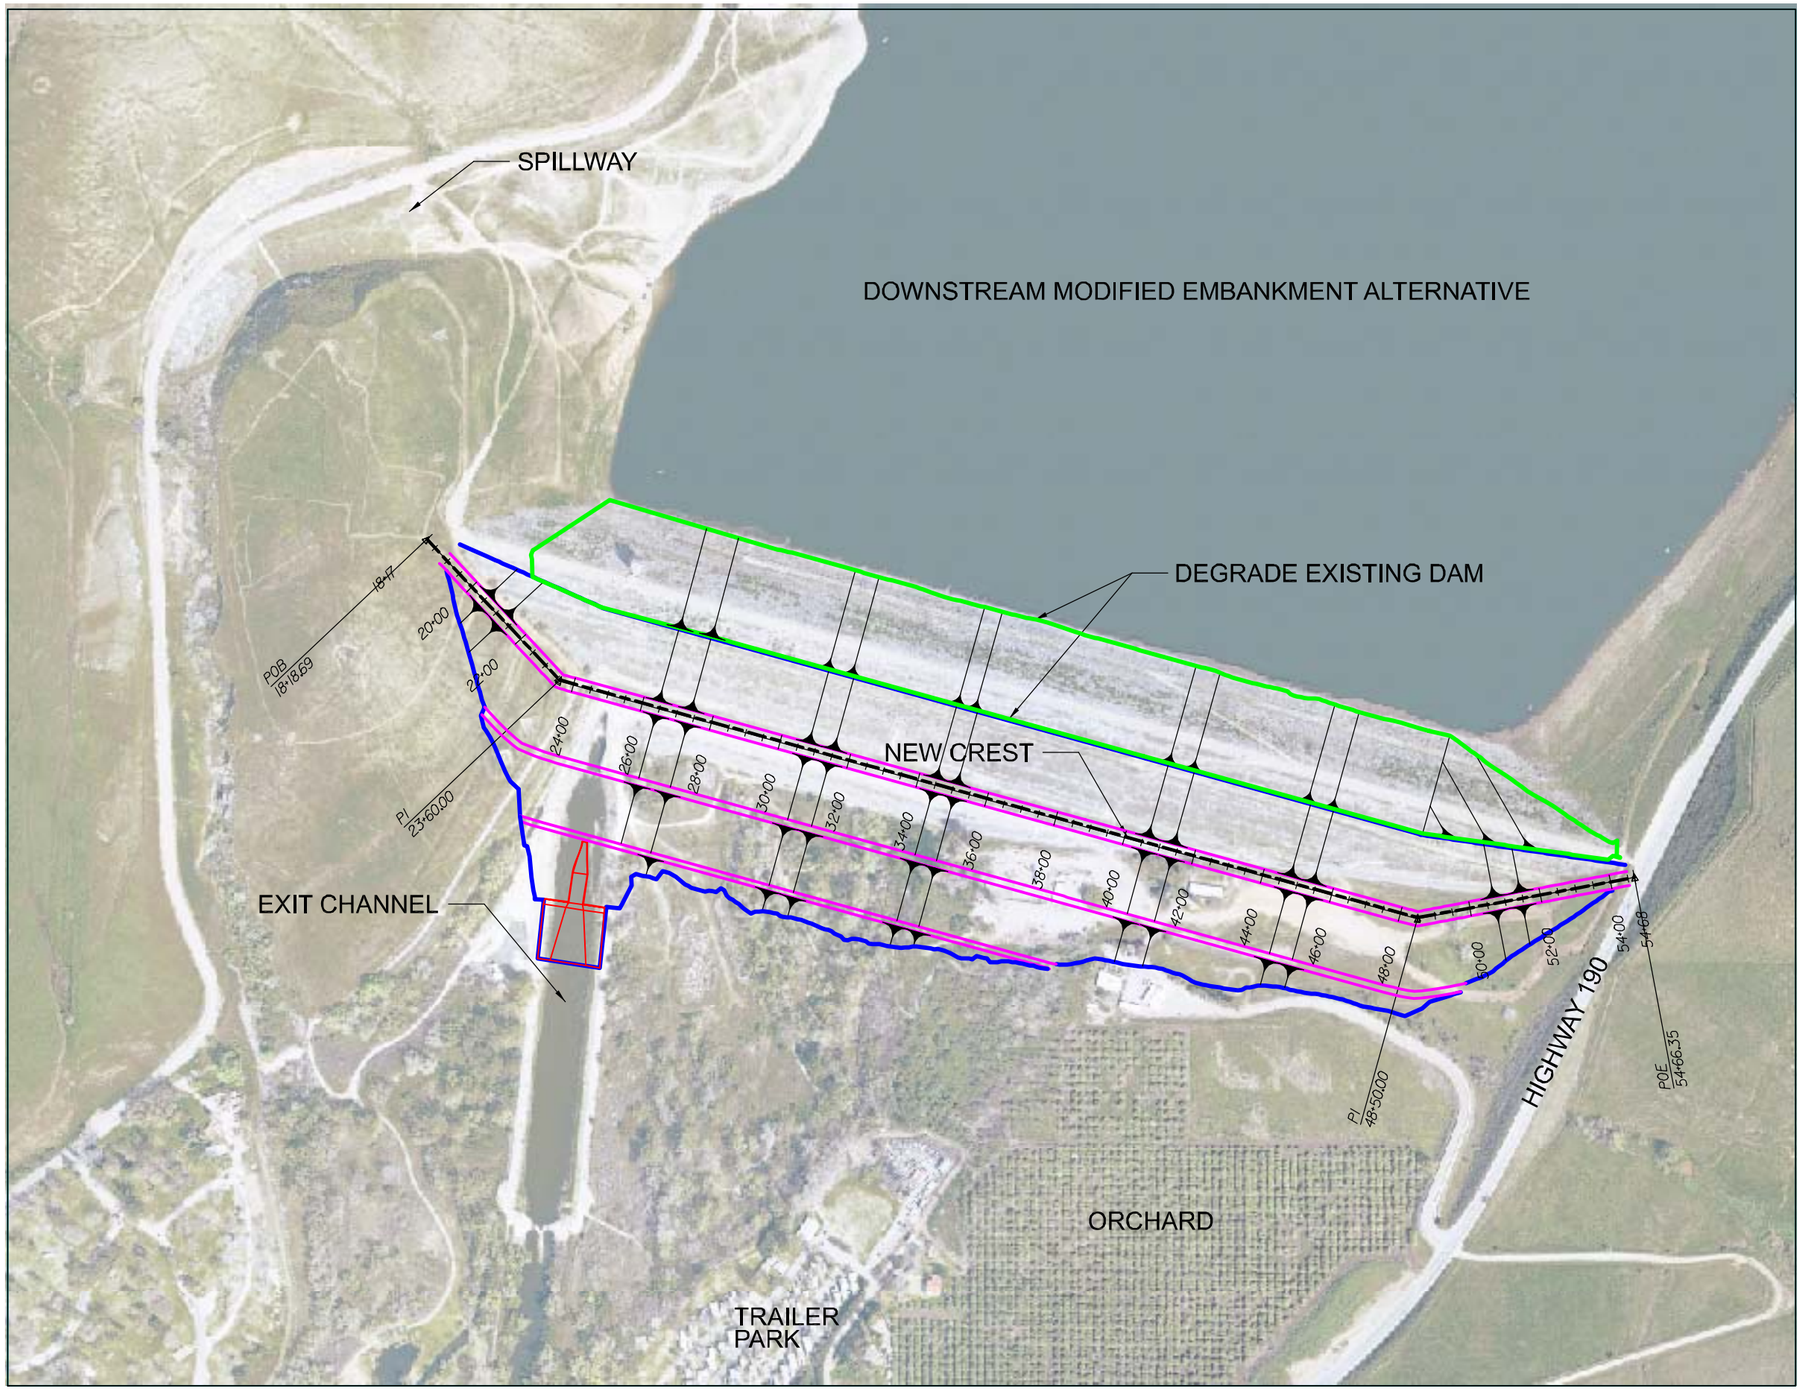

US Army Corps of Engineers
Sacramento District

Symbol	Description	Date	Approved

Dates:
DATE_APPROVED
Design file not
KT1-9-358
Drawing Code:
90% REVIEW SUBMITTAL
File name:
Plot date: 24-NOV-2008
Plot scale:
Rev.

Designed by:
Dwn by:
Spec No.:
DDR
Reviewed by:
REVIEWED BY
Submitted by:
SIGNATURE
CHIEF, CIV ENGR SEC A

DEPARTMENT OF THE ARMY
CORPS OF ENGINEERS
SACRAMENTO, CALIFORNIA

SACRAMENTO DISTRICT
1325 J STREET
SACRAMENTO, CA 95814-2922

TULARE COUNTY CALIFORNIA
SUCCESS DAM SEISMIC REMEDIATION PROJECT
DESIGN DOCUMENTATION REPORT

MODIFIED DOWNSTREAM EMBANKMENT

DDR plate reference number:

8.1.1

PLOT DATE: 24-NOV-2008 PLOT TIME: 12:55 \\gold\civcad\Success\dsap\dam\cadd\SheetFiles\DDR\KT1-9-358C-112C1a.dgn