PN #199200838

Figure 1

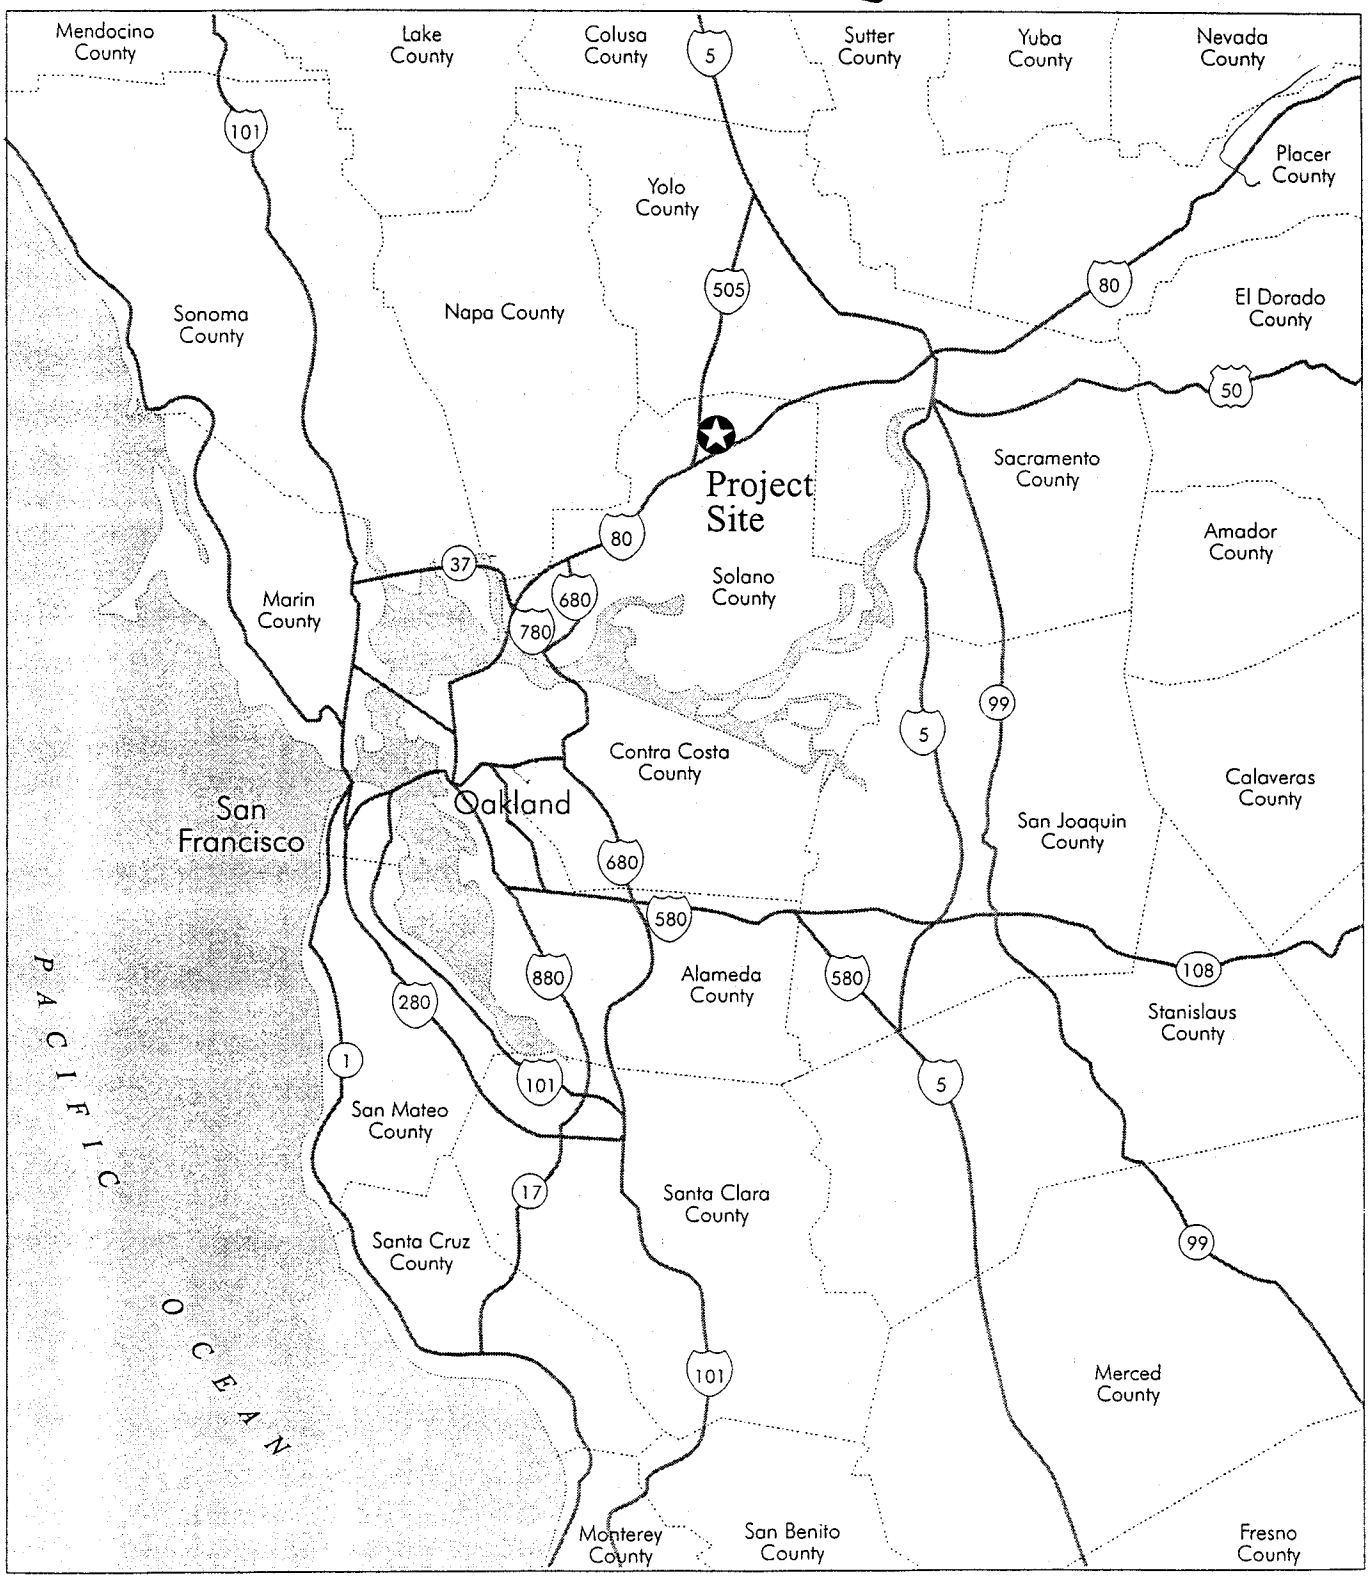

Purpose: To continue development of a mixed-use business park.

Datum: N/A

Vaca Valley Business Park

Regional Location

FIGURE 1 OF 9

County of: Solano

Application by:
M.S. Vickers II, LLC
c/o Kearny Real Estate Company
1900 Avenue of the Stars, Suite 320
Los Angeles, CA 90067

0 5
MILES

N

PN 199200838

P:\KRC130\g\corps\regional.cdr(1/9/02)

PN # 199200838

Figure 2

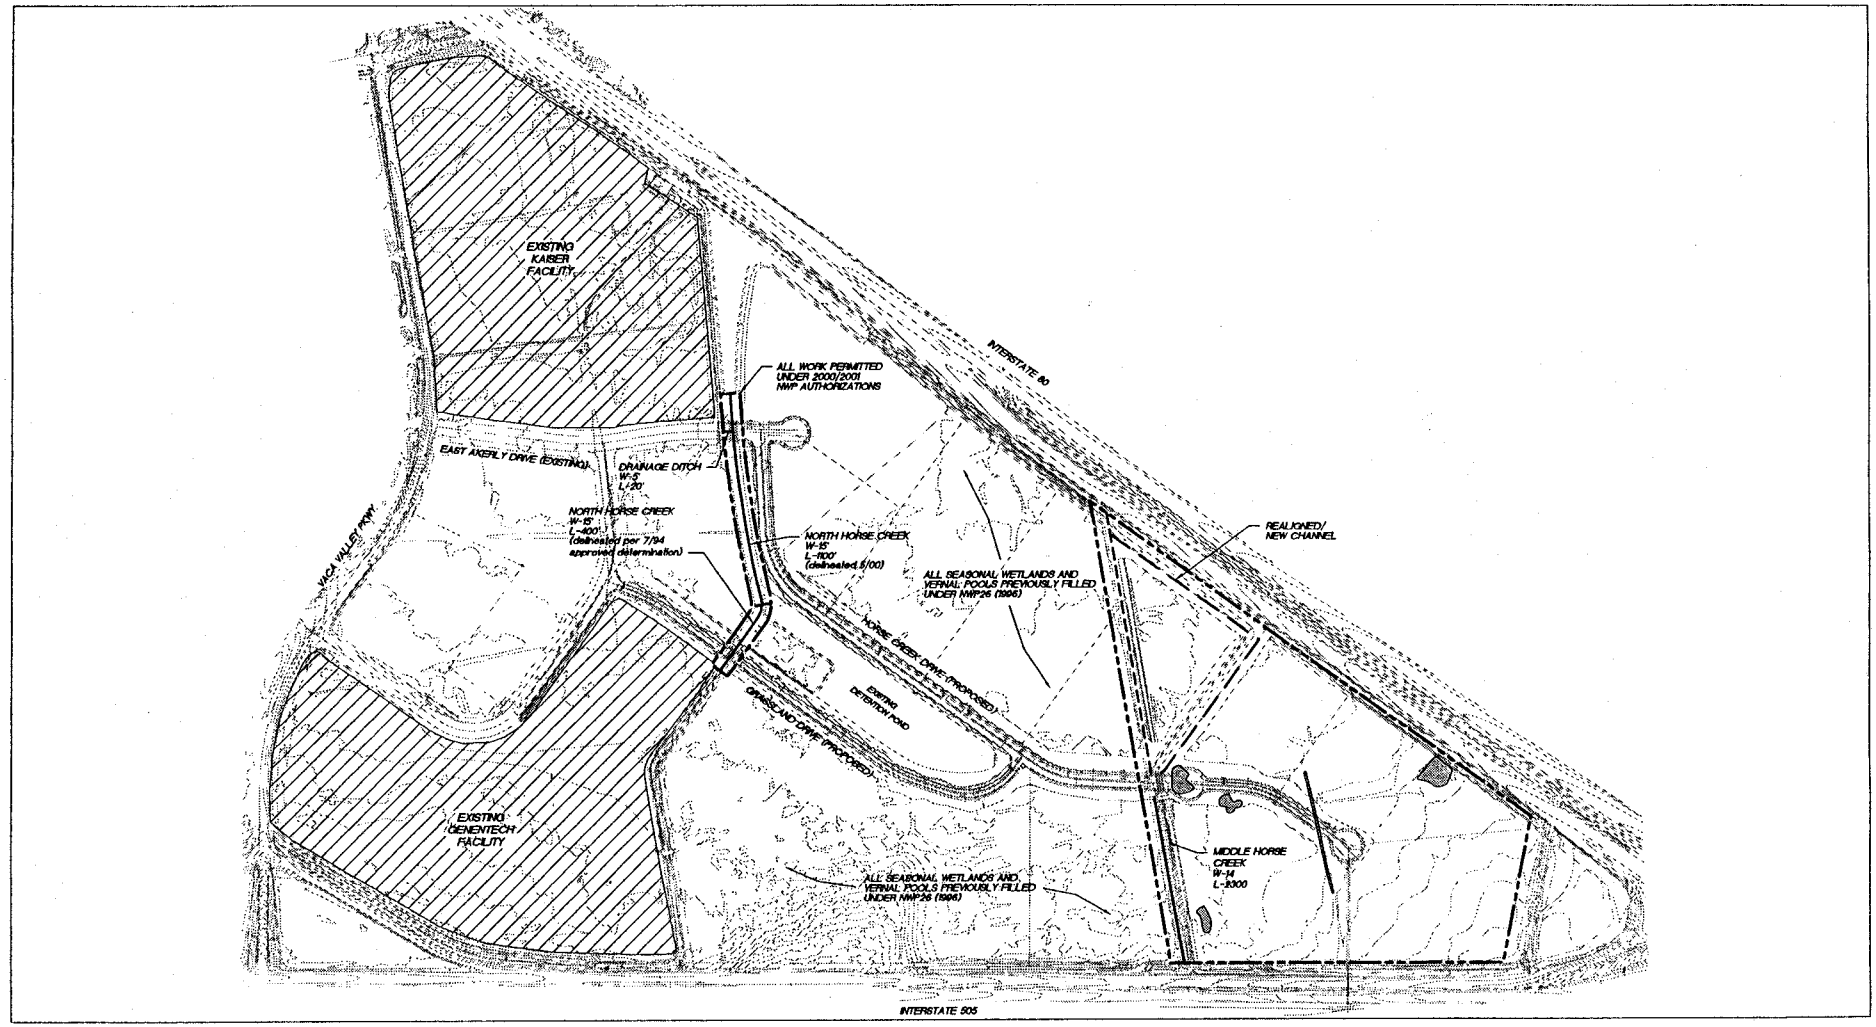

Purpose: To continue development of a mixed-use business park.

Datum: N/A

Source: Creegan and D'Angelo

Vaca Valley Business Park

Jurisdictional Determination of Other Waters of the U.S.

FIGURE 3 OF 9

County of: Solano

Application by:
M.S. Vickers II, LLC
c/o Kearny Real Estate Company
1900 Avenue of the Stars, Suite 320
Los Angeles, CA 90067

0 1000 FEET

N

P:\KRC130\g\corps\Jurisdictional.dwg (1/15/02)

OTHER WATERS (TO BE PRESERVED)

OTHER WATERS (TO BE FILLED)
W - WIDTH (FEET)
L - LENGTH (FEET)

STUDY AREA BOUNDARY

WETLAND (TO BE FILLED)

PN 199200838

PN # 199200838

Figure 3

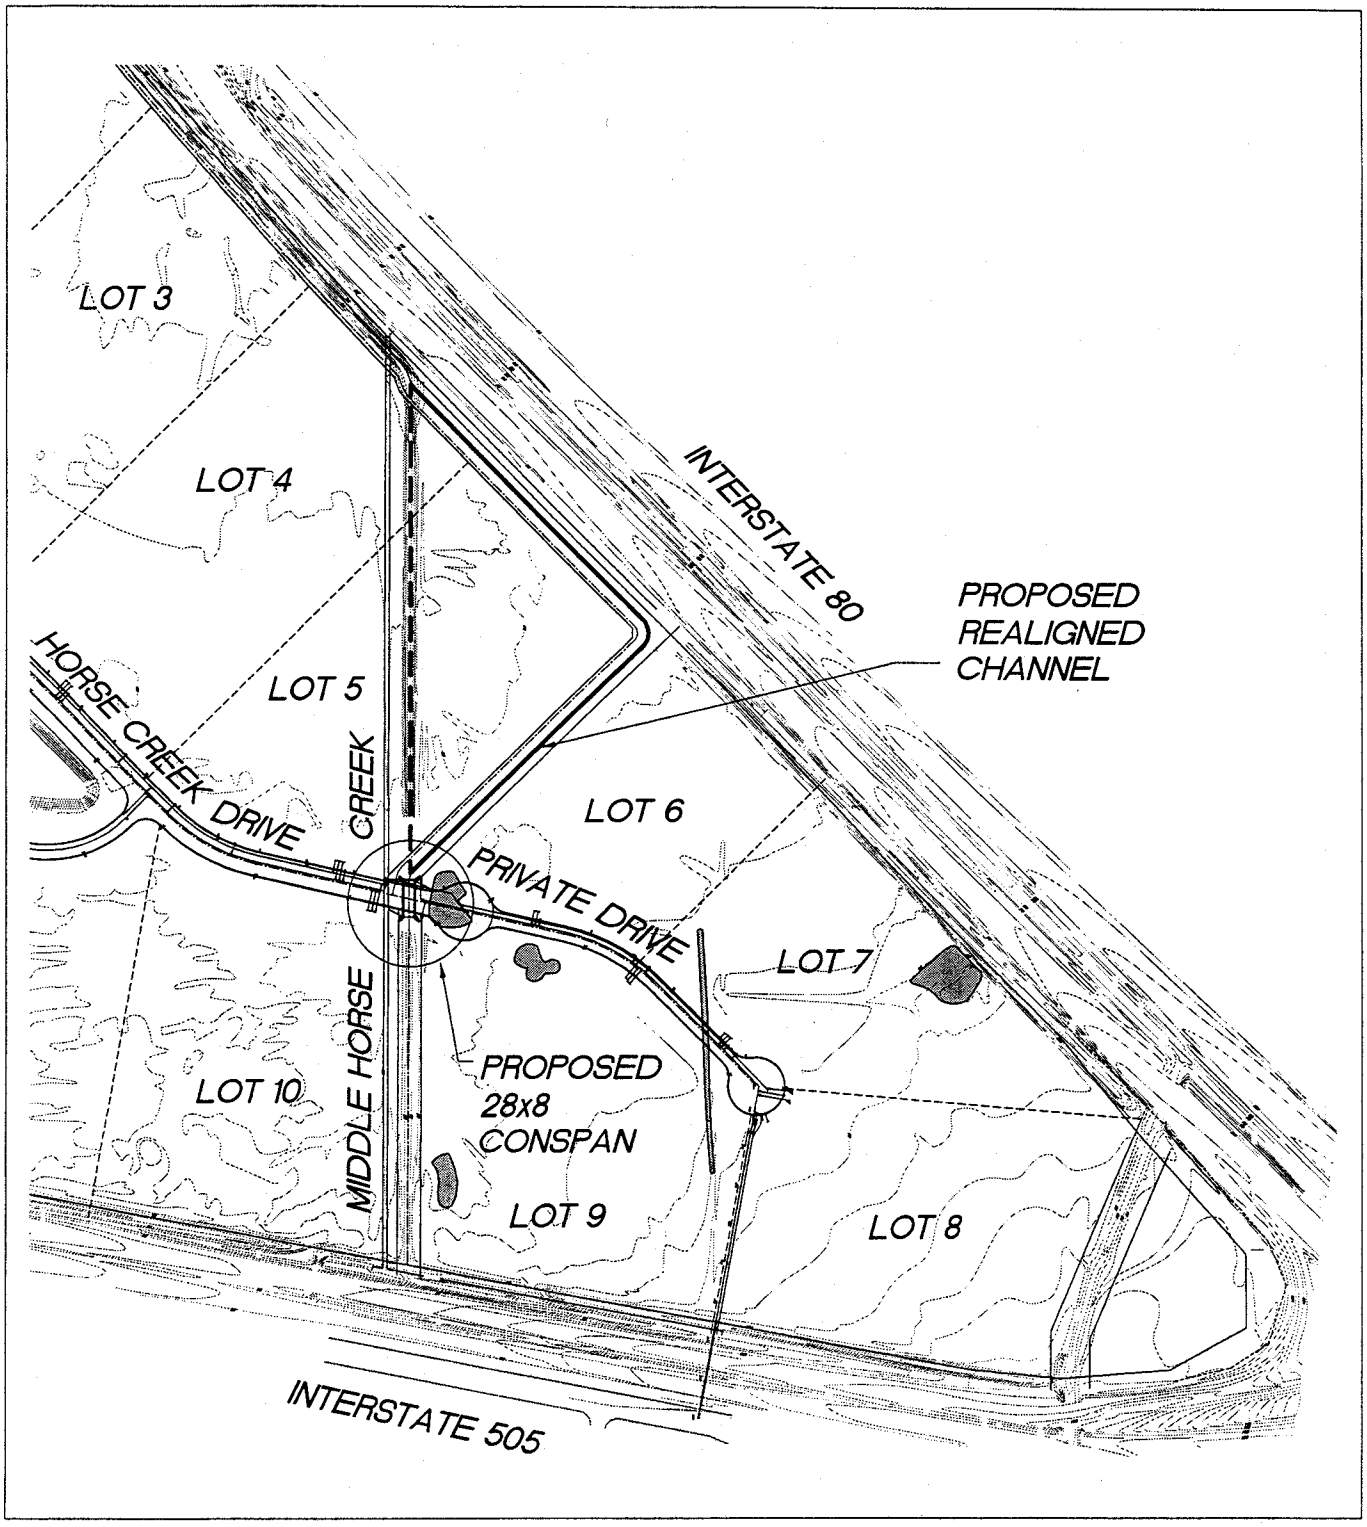

Purpose: To continue development of a mixed-use business park.

Datum: N/A

Source: Creegan and D'Angelo

Vaca Valley Business Park

Locations of Specific Improvements

FIGURE 4 OF 9

County of: Solano

Application by:
M.S. Vickers II, LLC
c/o Kearny Real Estate Company
1900 Avenue of the Stars, Suite 320
Los Angeles, CA 90067

0 400 FEET

N

P:\KRC130\g\corps\Improvements.dwg (1/15/02)

OTHER WATERS TO BE FILLED
PROPOSED NEW REALIGNED CHANNEL
WETLANDS TO BE FILLED

PN 199200838

PN #199200838

Figure 4

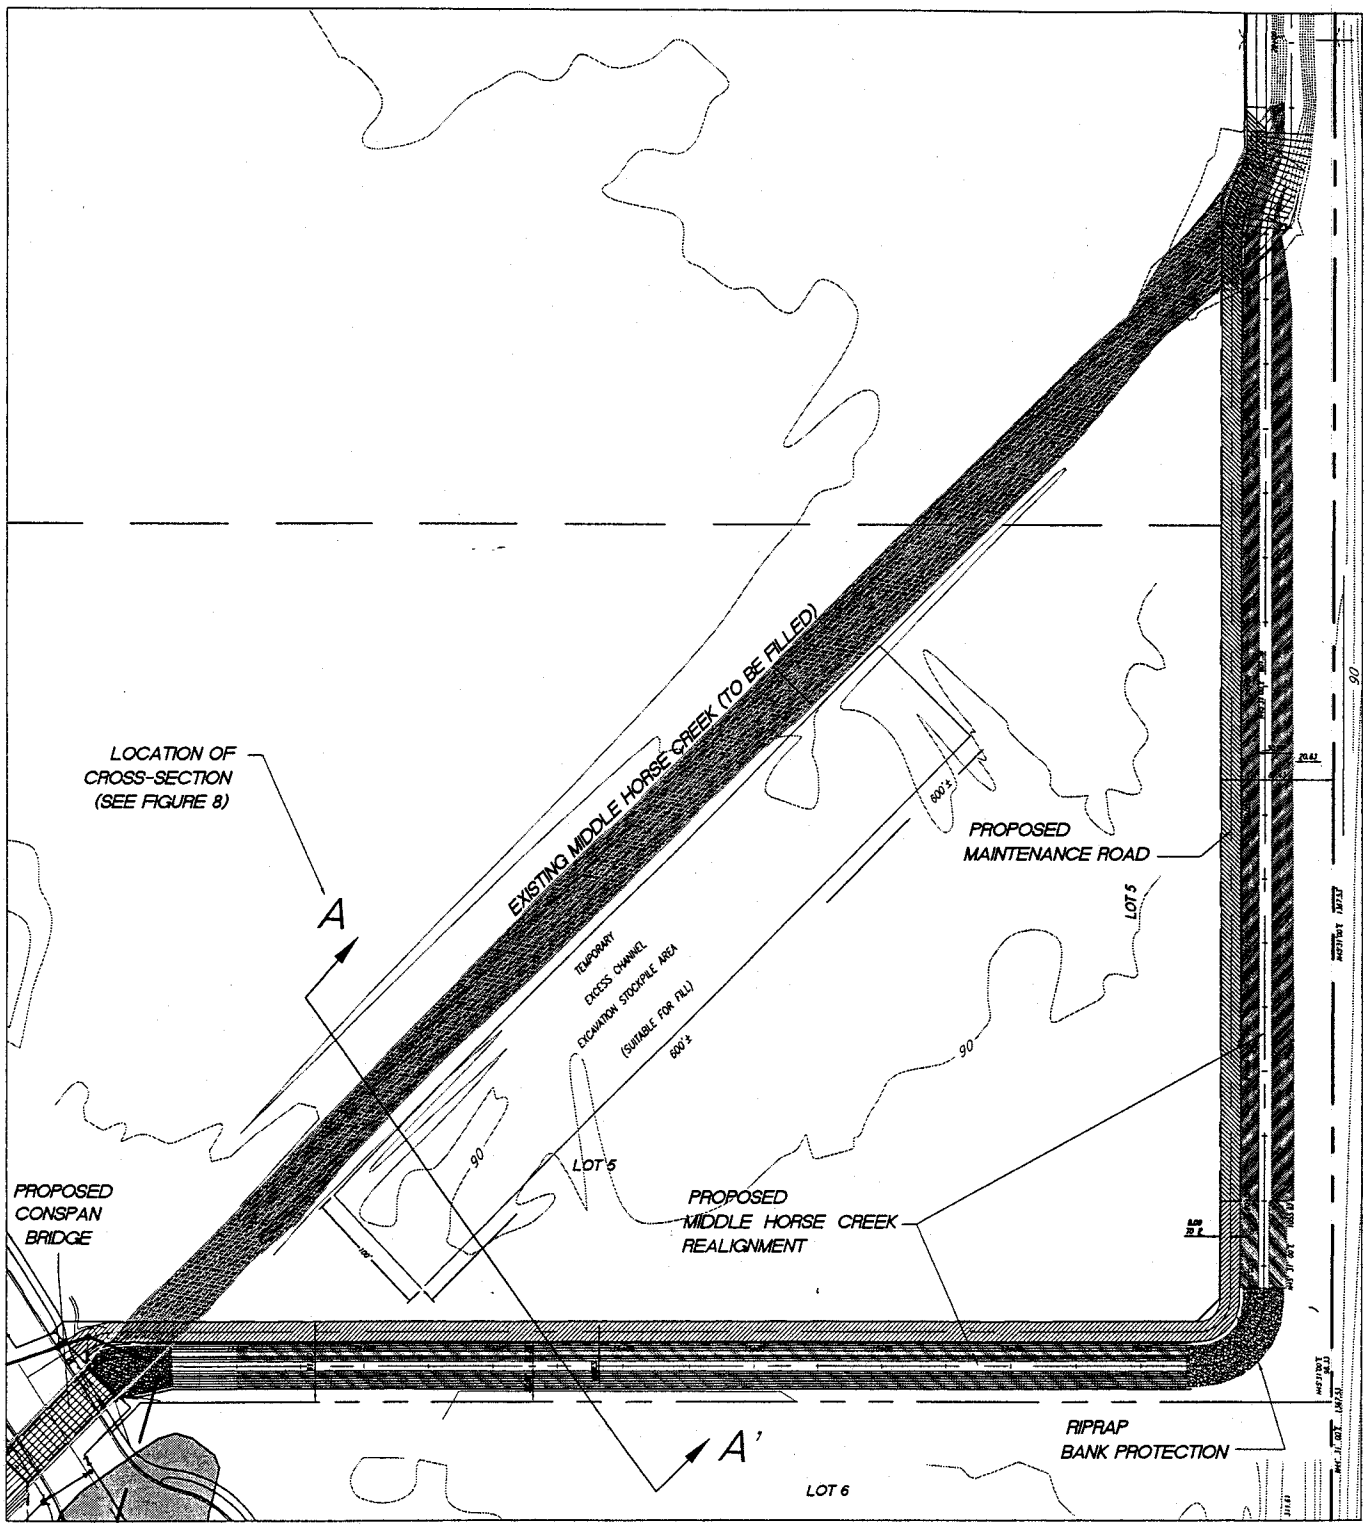

Purpose: To continue development of a mixed-use business park.

Datum: N/A

Source: Creegan and D'Angelo

Middle Horse Creek

Channel Realignment

Plan View

FIGURE 8 OF 9

County of: Solano

Application by:

M.S. Vickers II, LLC
c/o Kearny Real Estate Company
1900 Avenue of the Stars, Suite 320
Los Angeles, CA 90067

0 150
FEET

WETLAND (TO BE FILLED)

P:\KRC130\g\corps\PlanView-Channel.dwg (1/15/02)

PN 199200838

PN #199200838

Figure 5

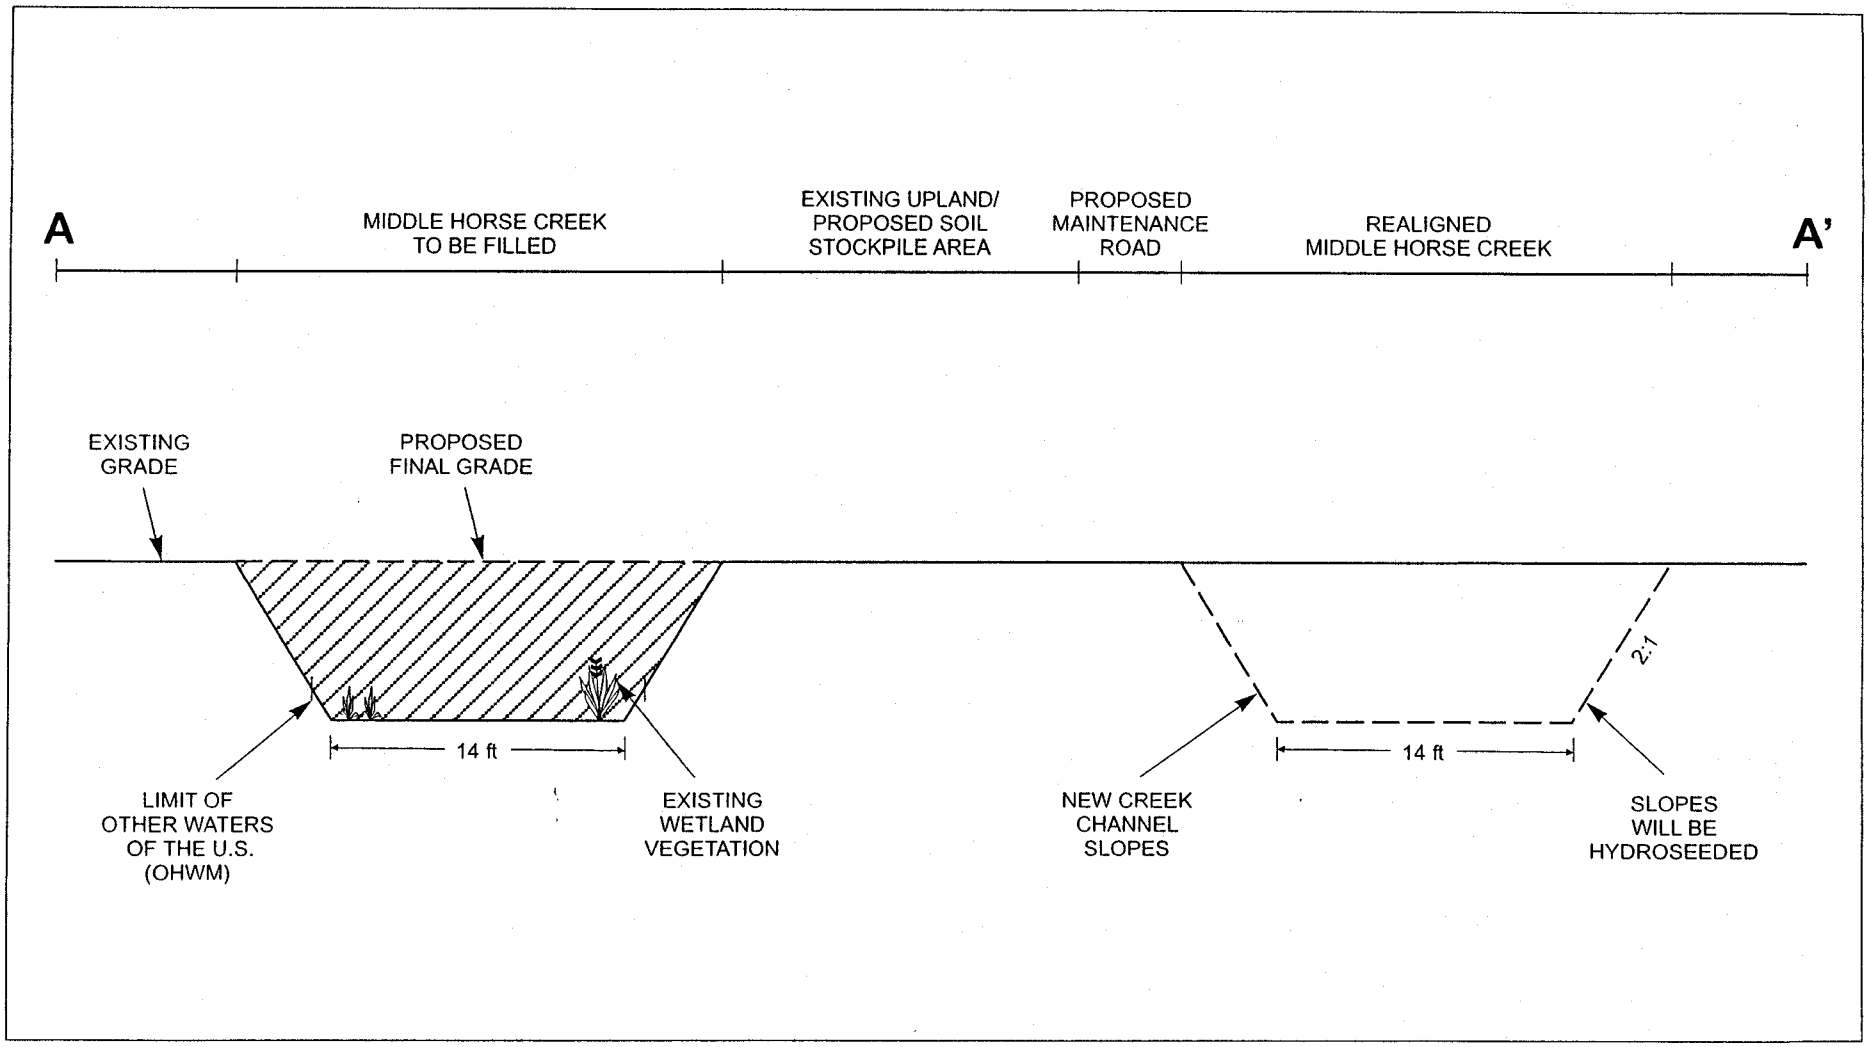

Purpose: To continue development of a mixed-use business park.

Datum: N/A

Middle Horse Creek

Channel Realignment Cross Sections

FIGURE 9 OF 9

County of: Solano

Application by:
M.S. Vickers II, LLC
c/o Kearny Real Estate Company
1900 Avenue of the Stars, Suite 320
Los Angeles, CA 90067

NOT TO SCALE

P:\KRC130\g\corps\XSect-Channel.cdr(1/9/02)

CLEAN FILL MATERIAL TO BE PLACED IN ACCORDANCE WITH CITY OF VACAVILLE STANDARDS

PN 199200838