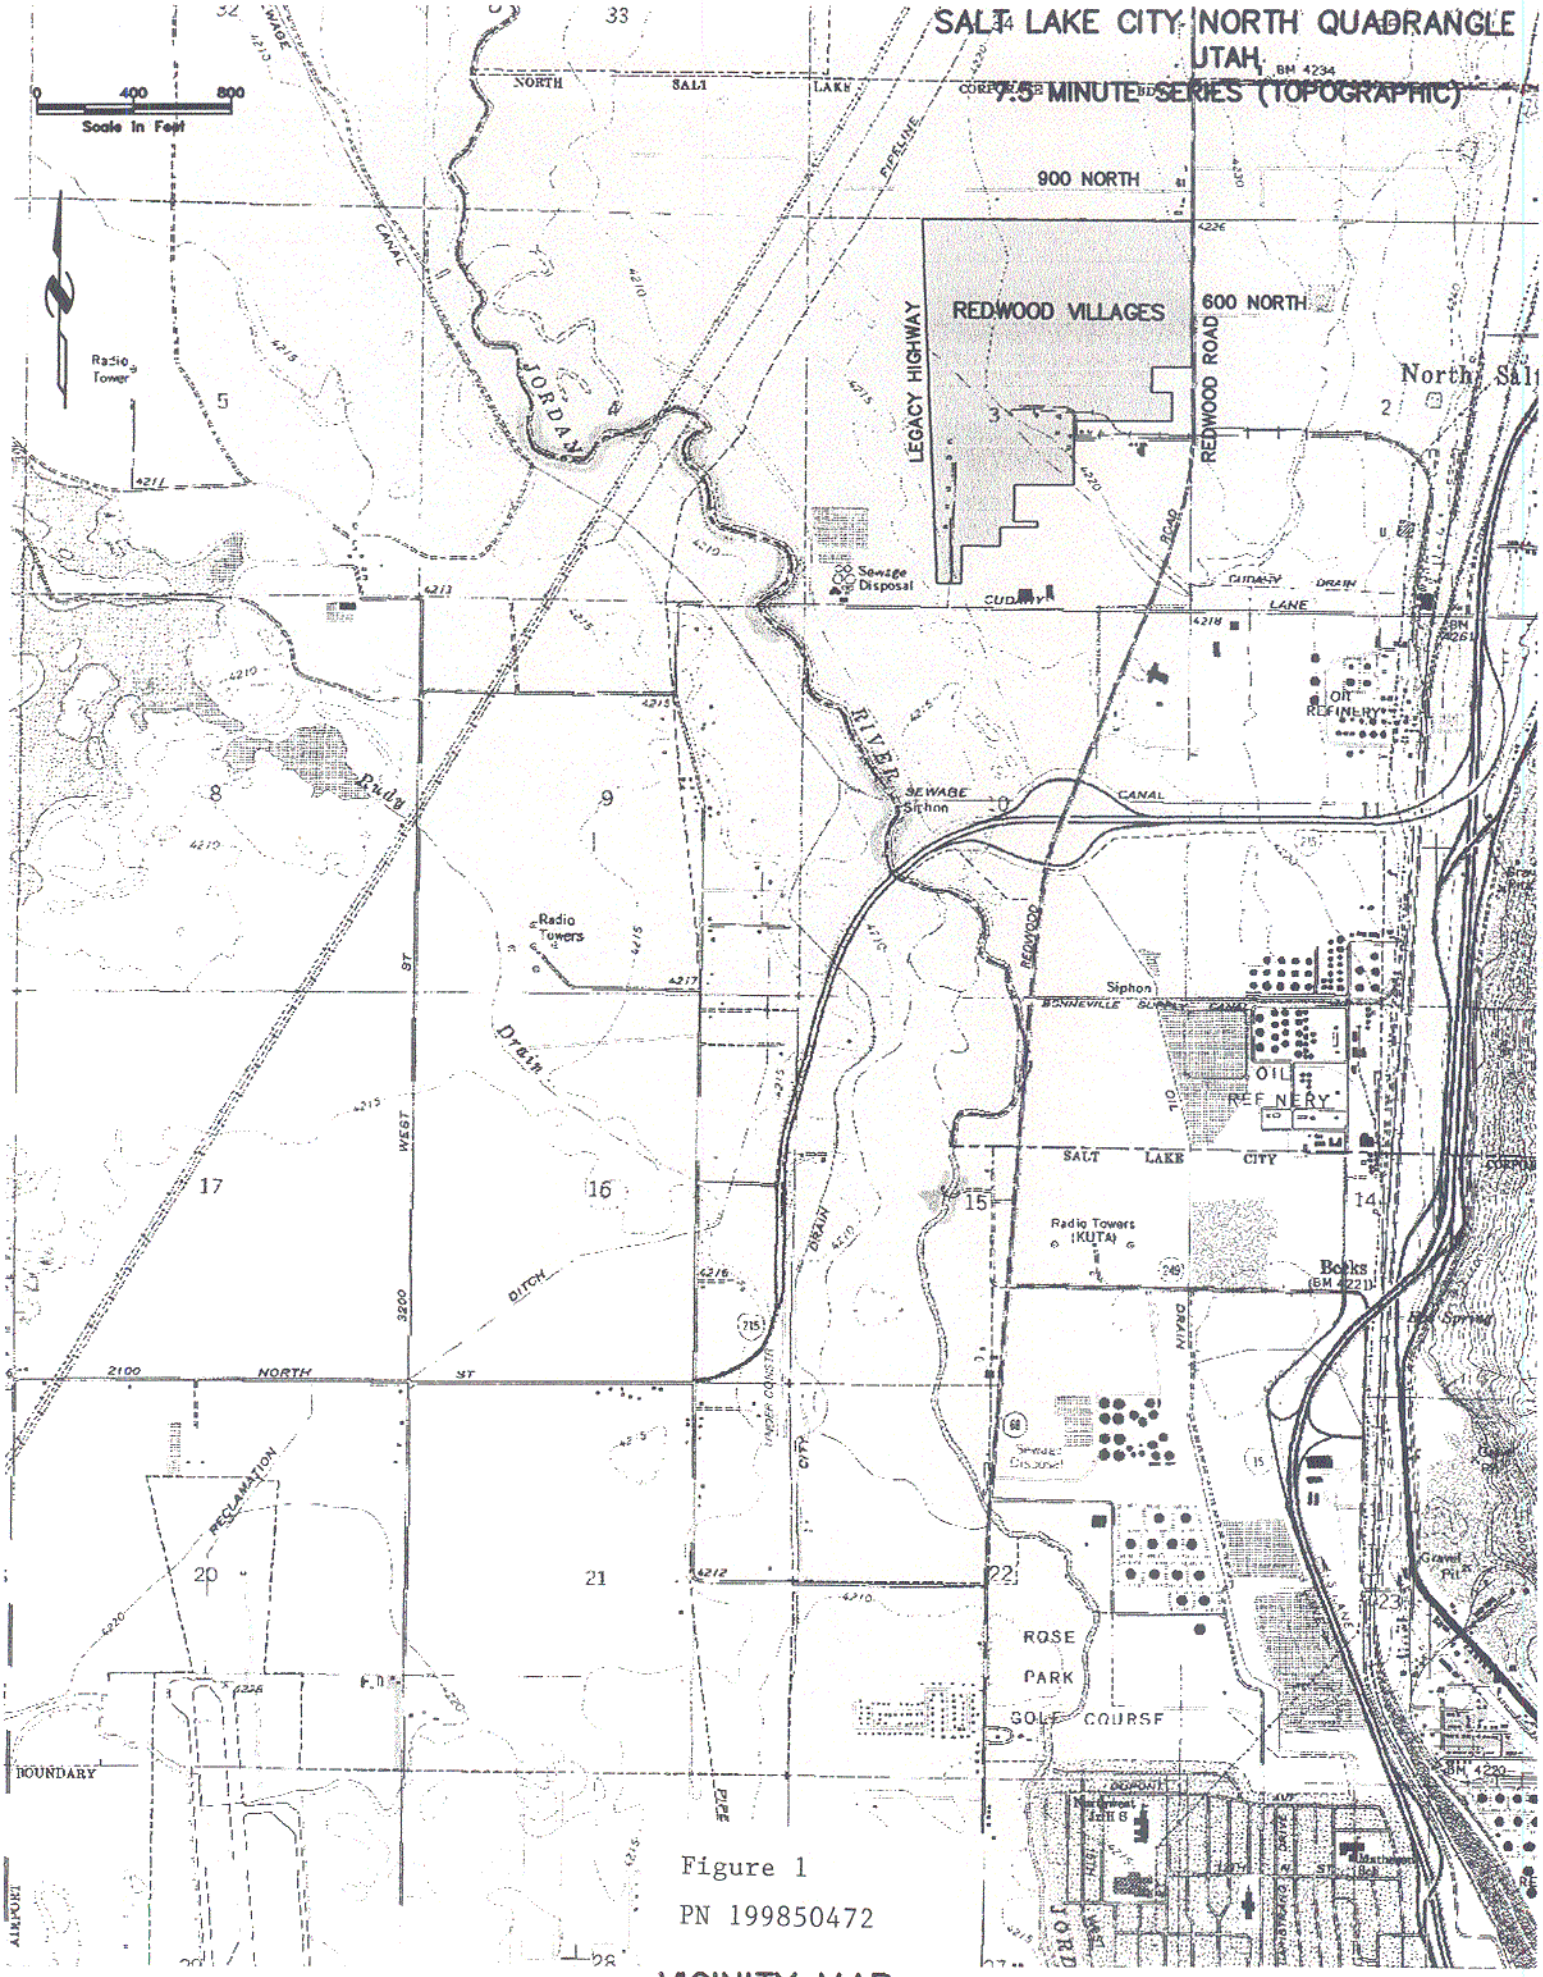

Figure 1

PN 199850472

VICINITY MAP

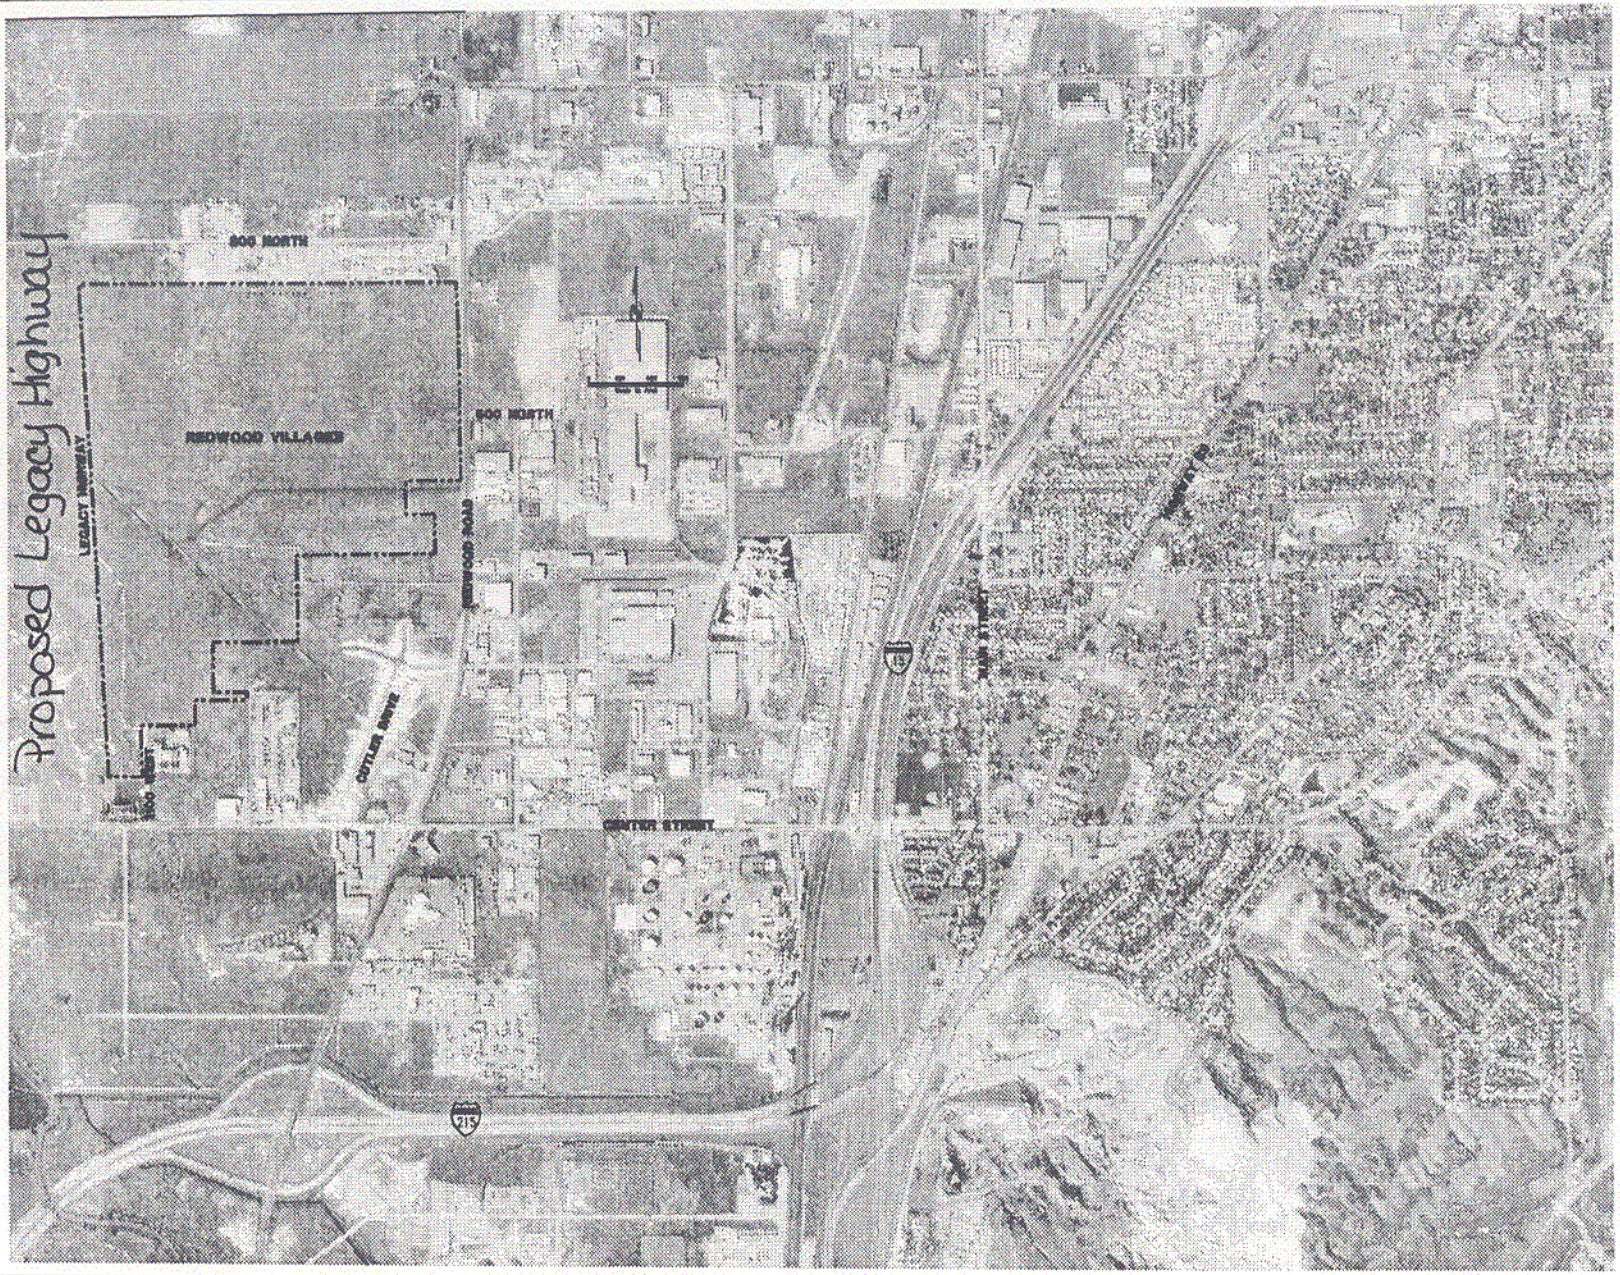

NOTES:

Figure 2

PN 199850472

Rev.	By	Date	Remarks

DANVILLE LAND INVESTMENT L.L.C.

REDWOOD VILLAGES

LOCATION MAP

BINGHAM ENGINEERING
SALT LAKE CITY - (800) 828-2800

Design: JRL
Drawn: AKO
Checked: JRL
Reviewed: JRL

Date AUGUST 2002 | Proj. # 4053 | Sht FIGURE 2

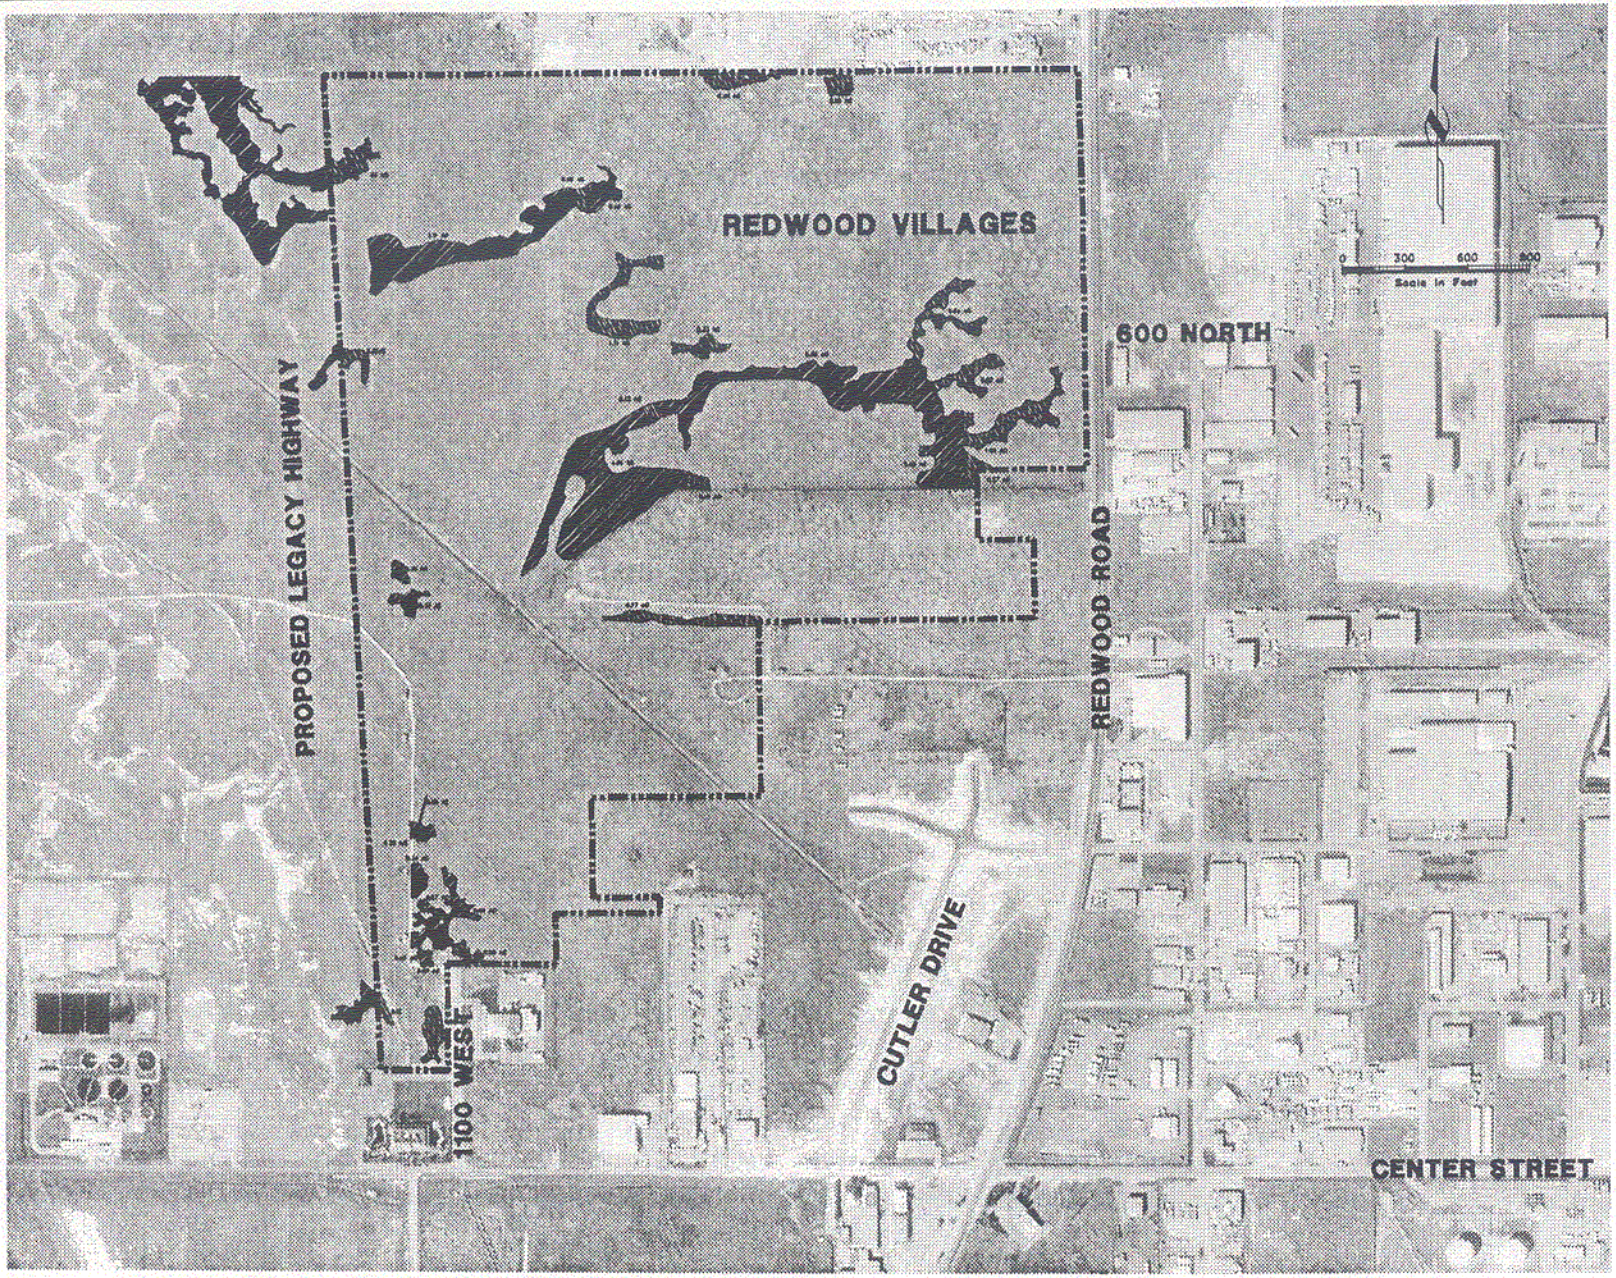

NOTES:

Figure 3

PN 199850472

Rev.	By	Date	Remarks

DANVILLE LAND INVESTMENT L.L.C.

REDWOOD VILLAGES

WETLAND DELINEATION

BINGHAM ENGINEERING
SALT LAKE CITY

Design: JRL
Drawn: AKO
Checked: GHG
Reviewed: JRL

Date AUGUST 2002 | Proj # 4053 | Sht

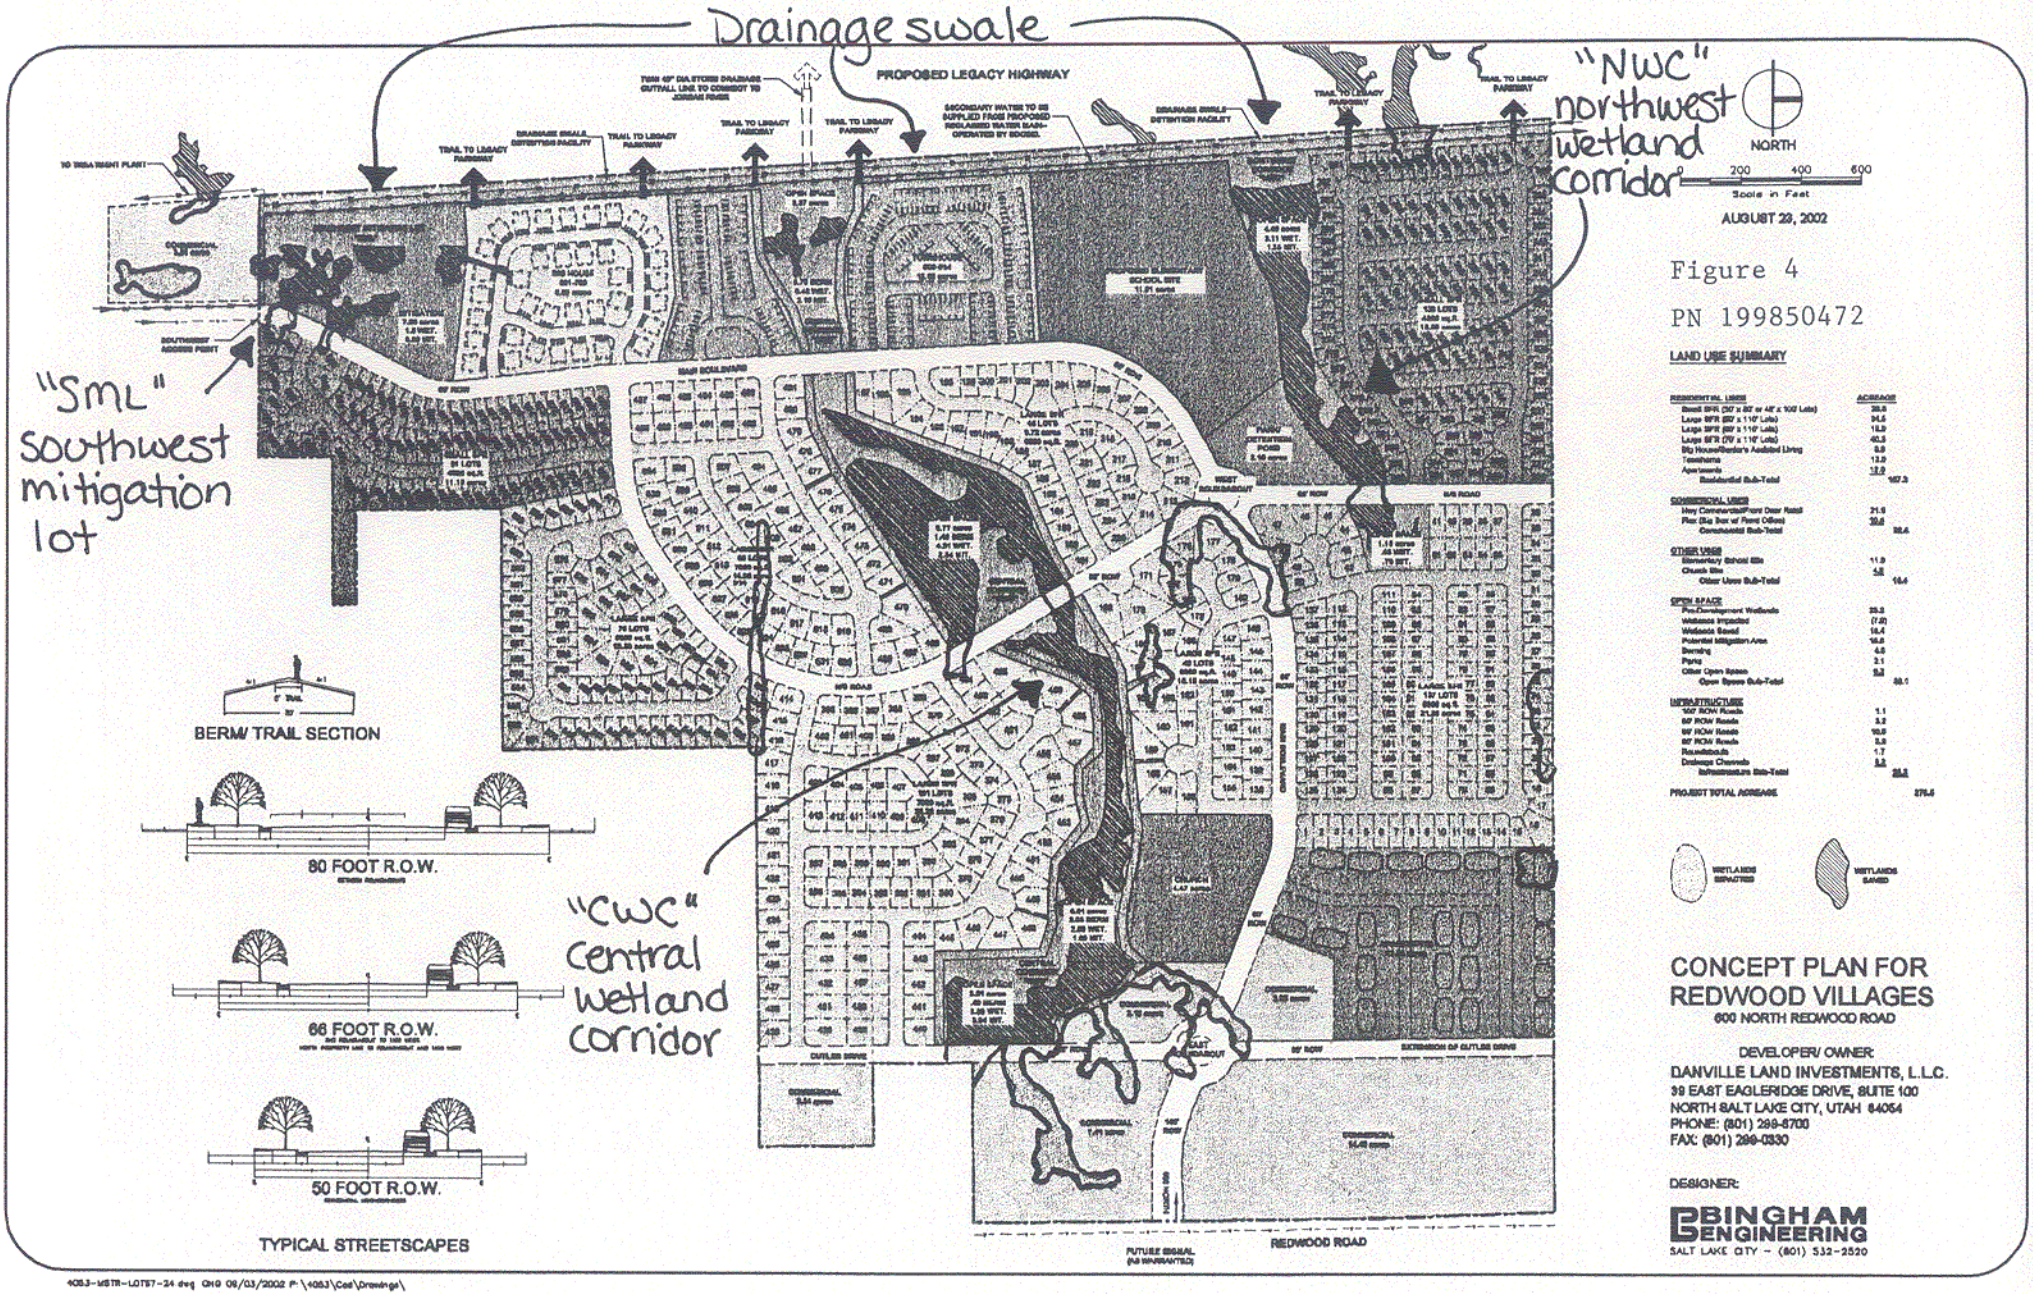

4053-MSTR-LOTS7-24.dwg GHG 08/03/2002 P:\4053\Cad\Drawings\