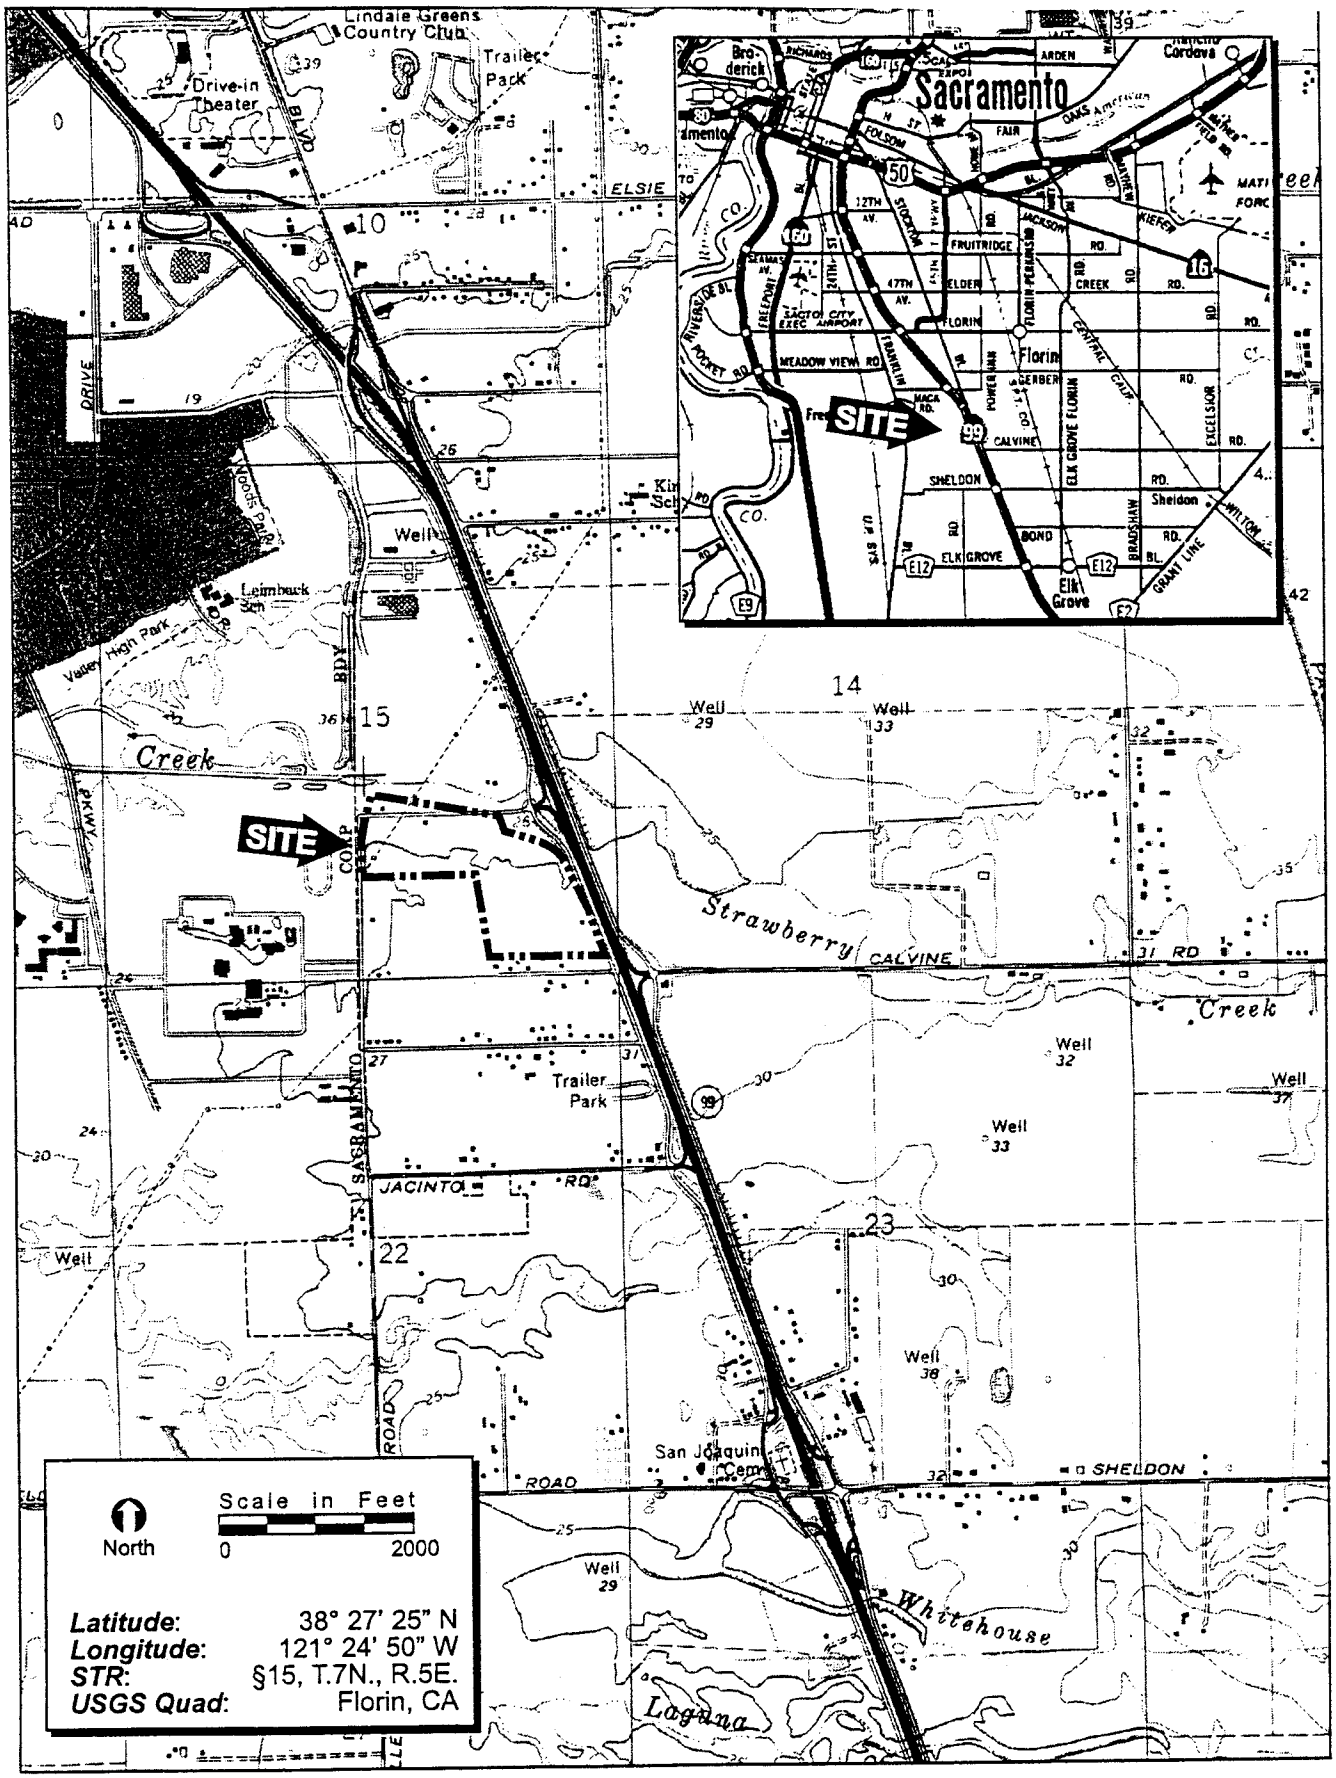

SHEET 1 of 3. Project Site and Vicinity Map

ECORP Consulting, Inc.
ENVIRONMENTAL CONSULTANTS
©2000

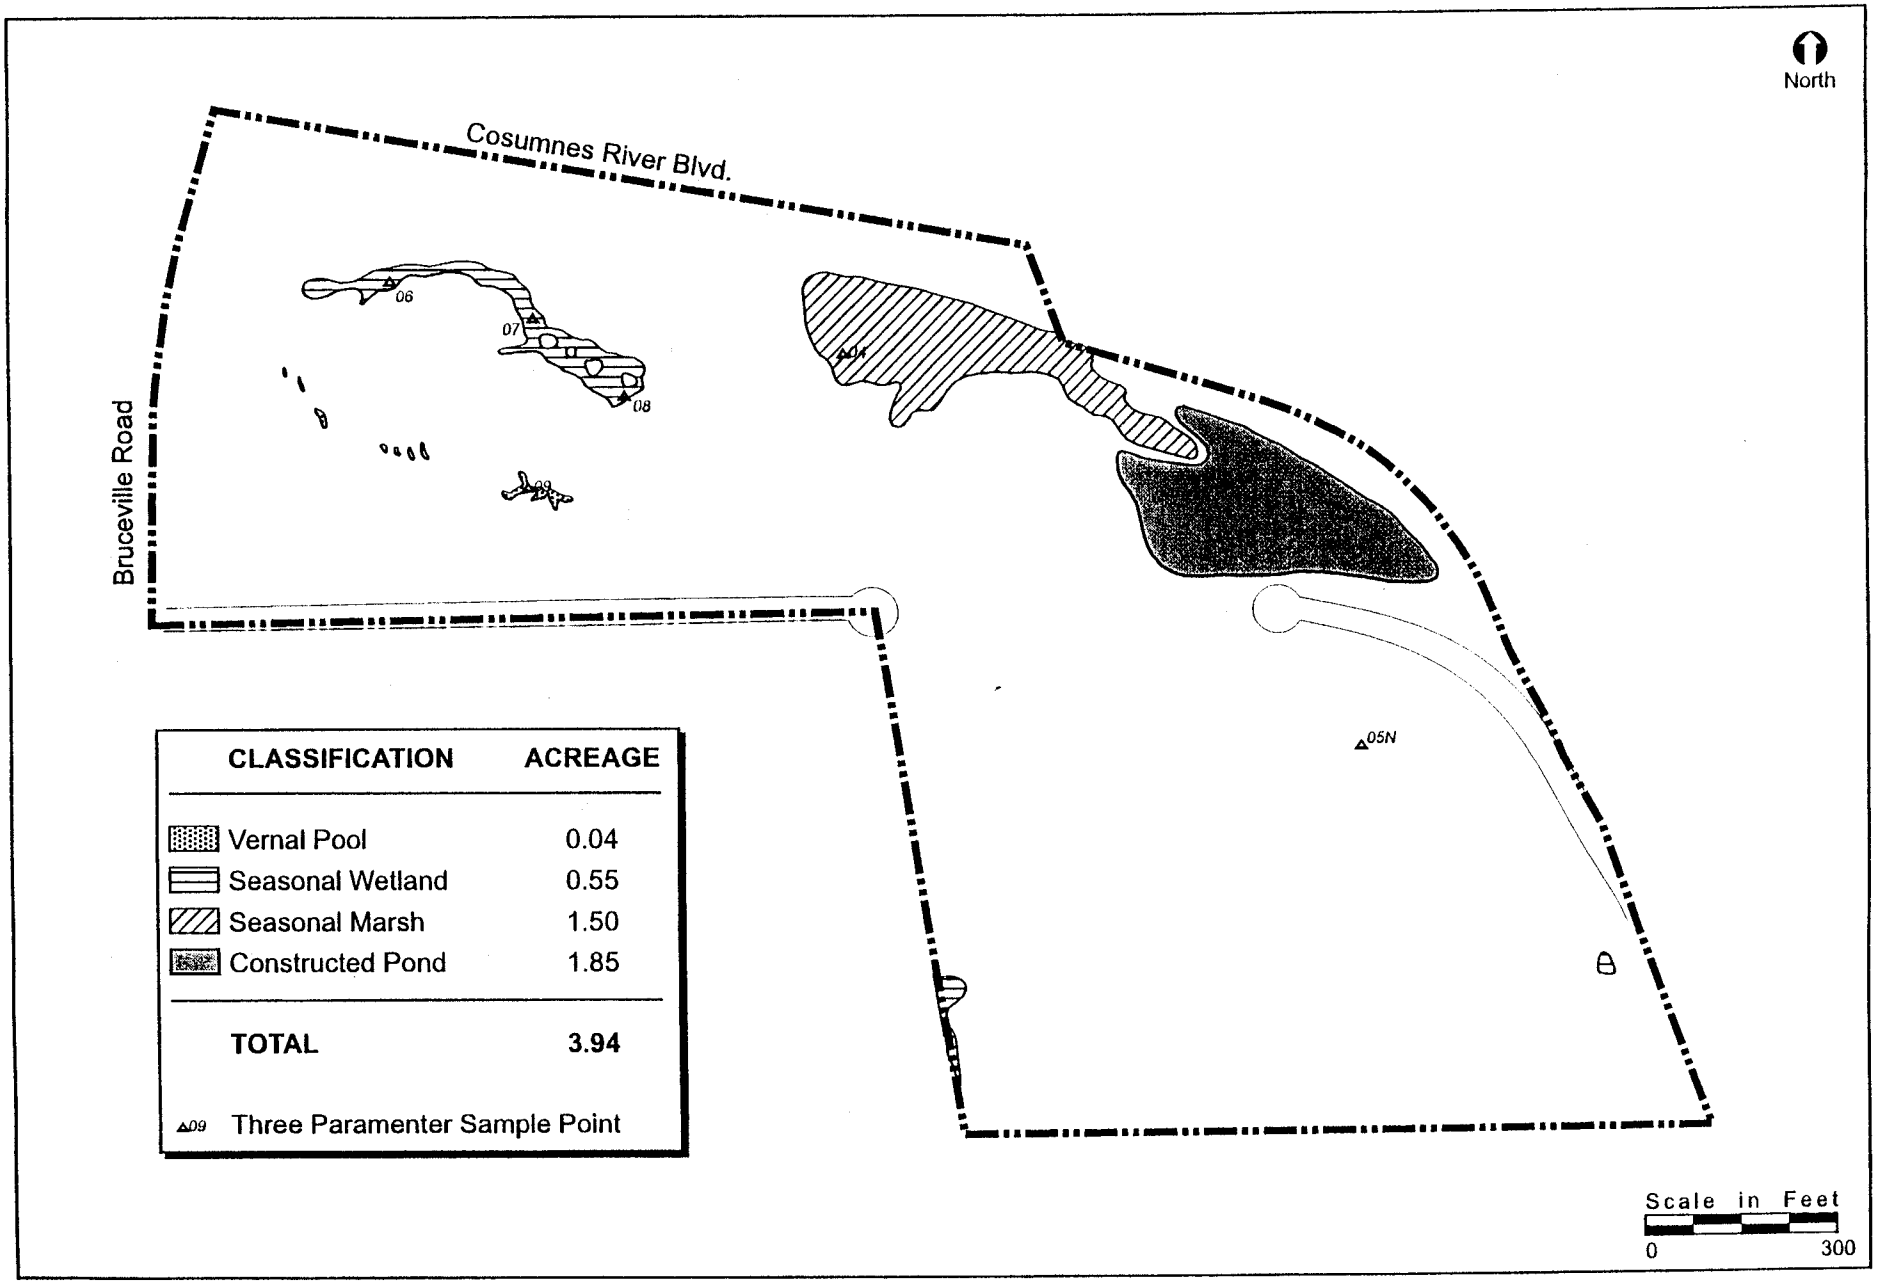

CLASSIFICATION	ACREAGE
Vernal Pool	0.04
Seasonal Wetland	0.55
Seasonal Marsh	1.50
Constructed Pond	1.85
TOTAL	**3.94**

▲09 Three Paramenter Sample Point

SHEET 2 of 3. **Wetland Delineation**

ECORP Consulting, Inc.
ENVIRONMENTAL CONSULTANTS
©2000

CESPK-CO-R PN 200000334

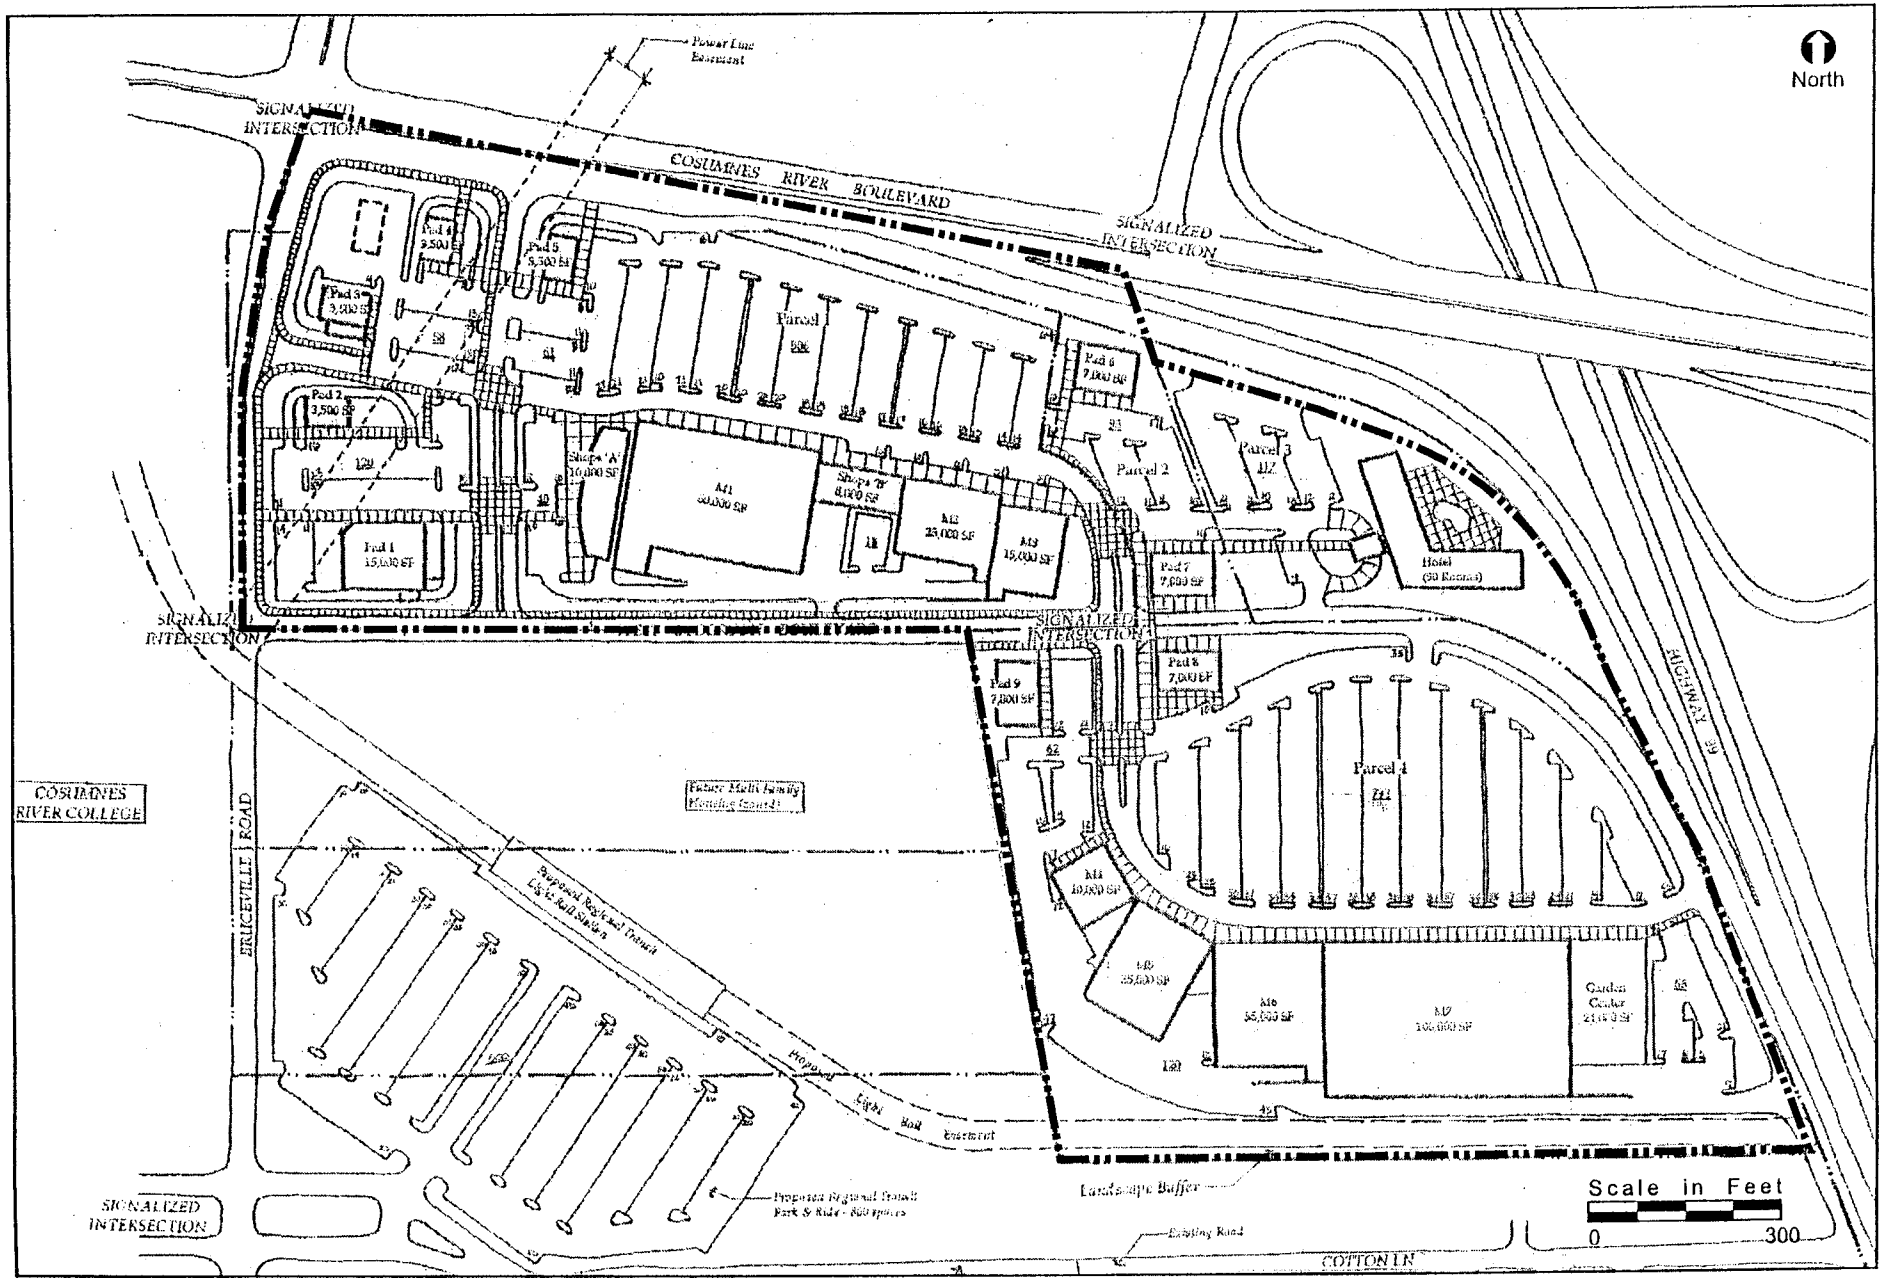

SHEET 3 of 3. **Proposed Land Use Plan**

ECORP Consulting, Inc.
ENVIRONMENTAL CONSULTANTS
©2000

CESPK-CO-R PN 200000334