Sheet 1
Project Site and Vicinity

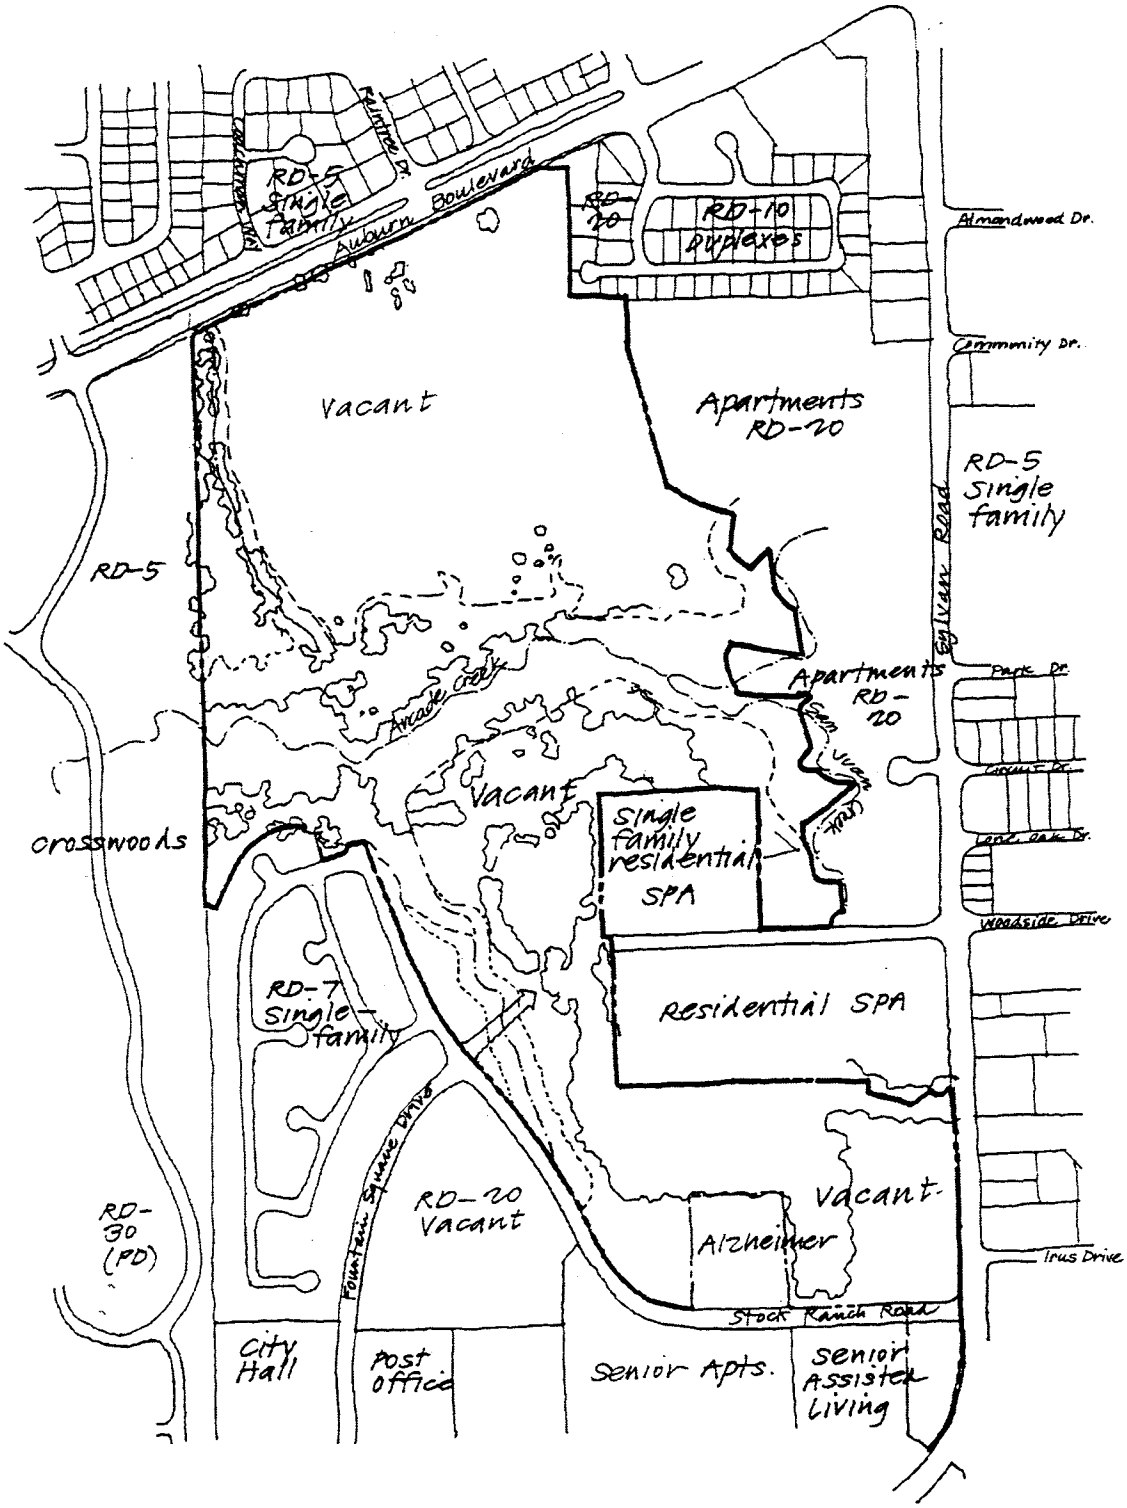

Sheet 2
Stock Ranch
Proposed Land Uses

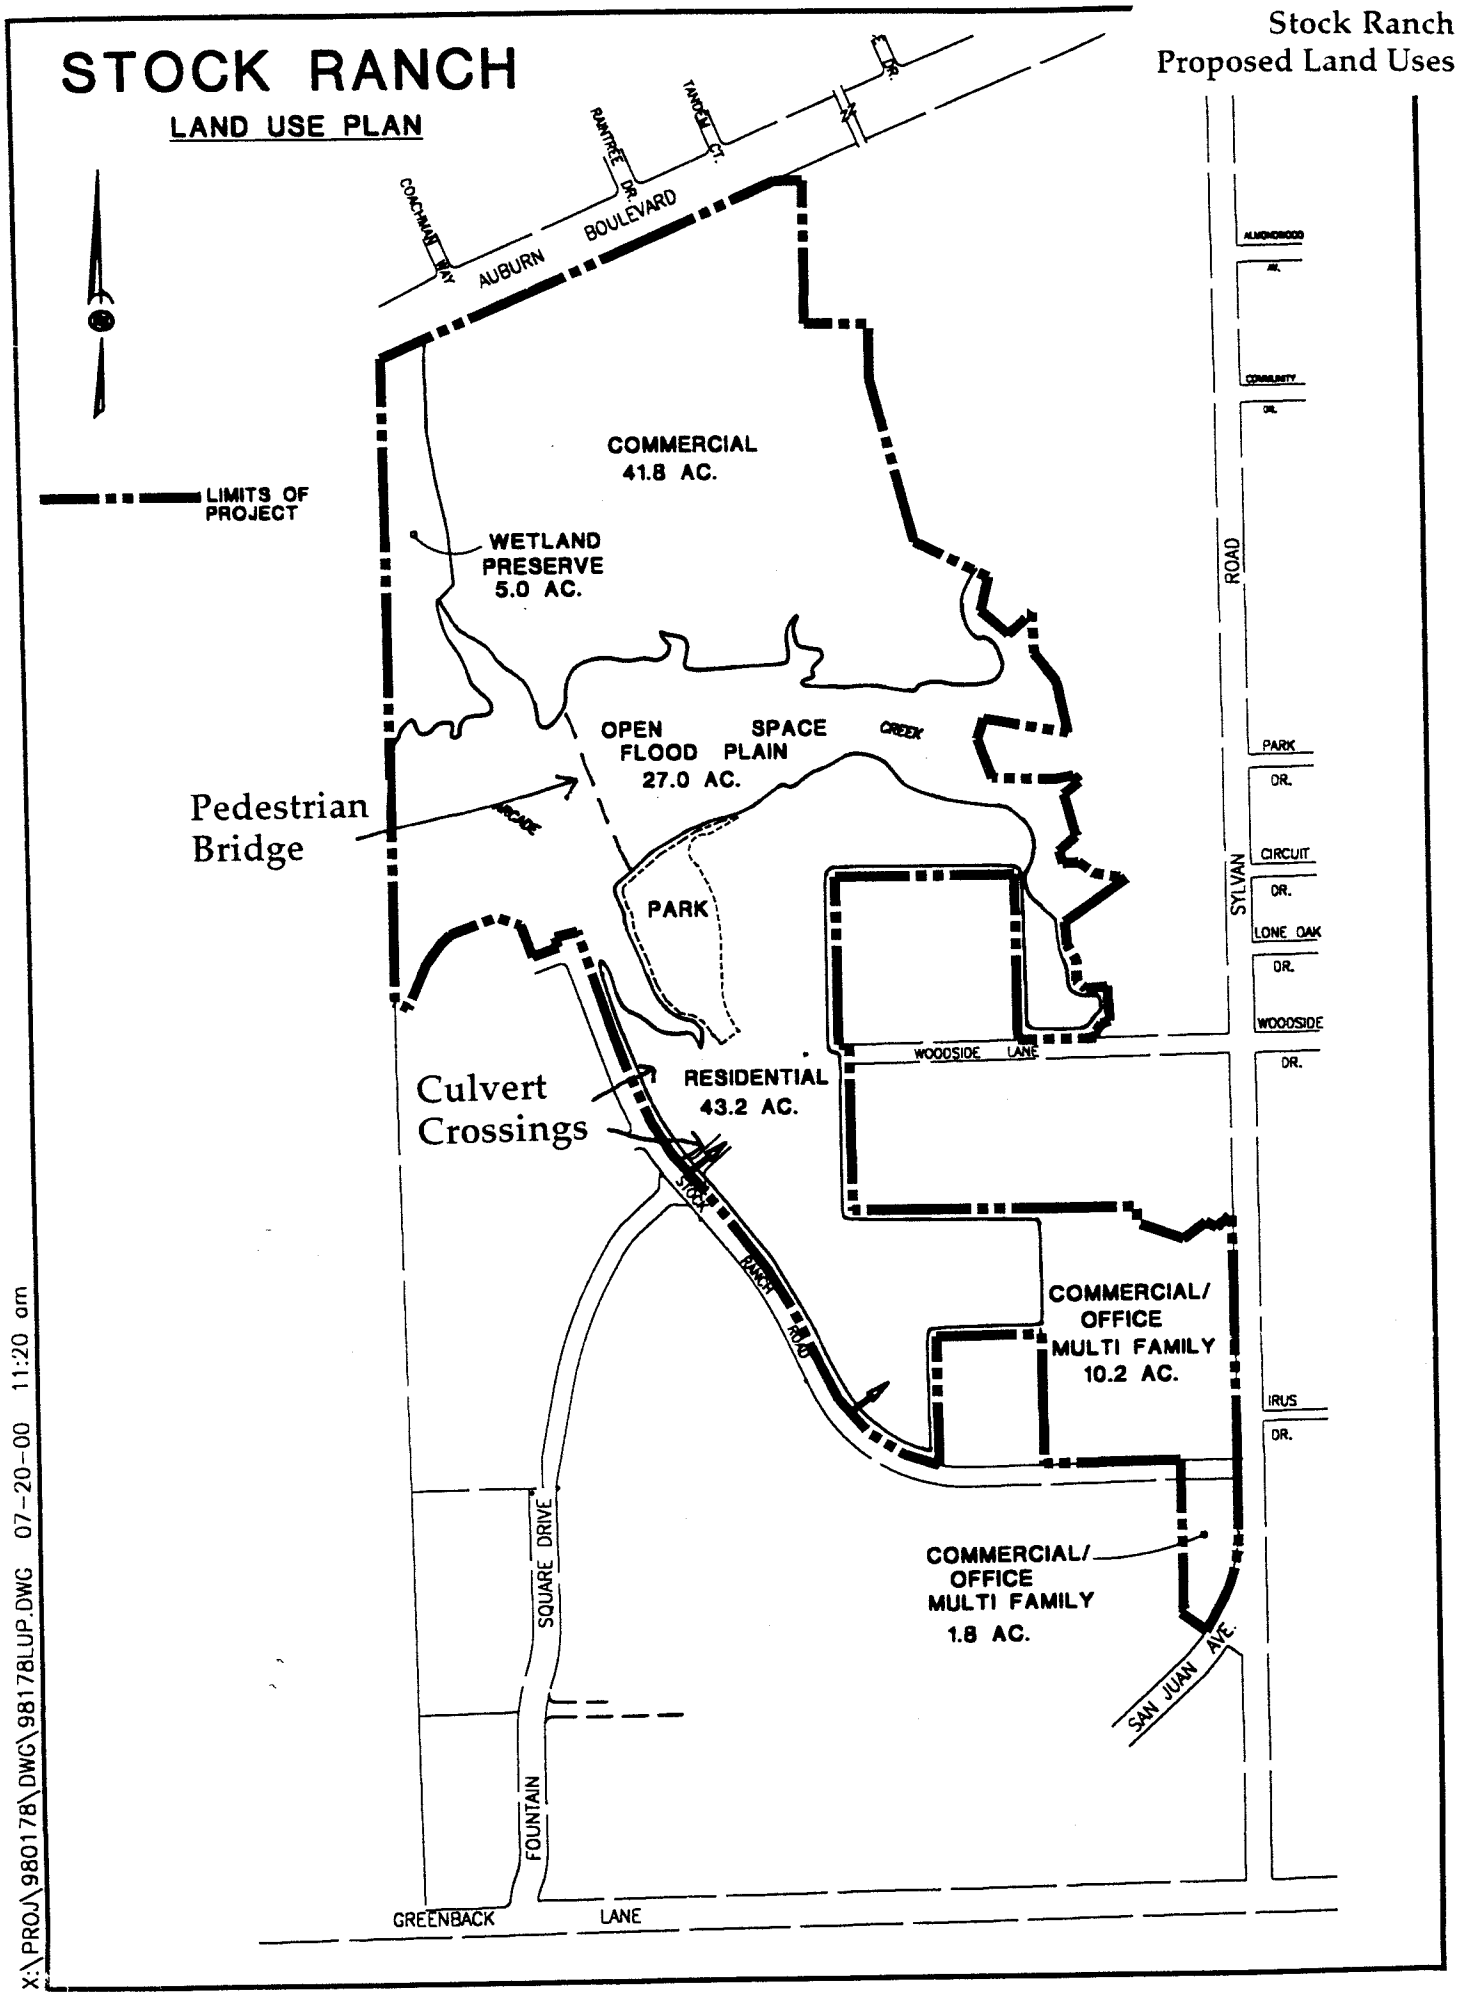

X:\PROJ\980178\DWG\98178LUP.DWG 07-20-00 11:20 am

Sheet 3

JURISDICTIONAL WETLANDS
STOCK RANCH

CITY OF CITRUS HEIGHTS, CALIFORNIA

DATE: OCT. 2000

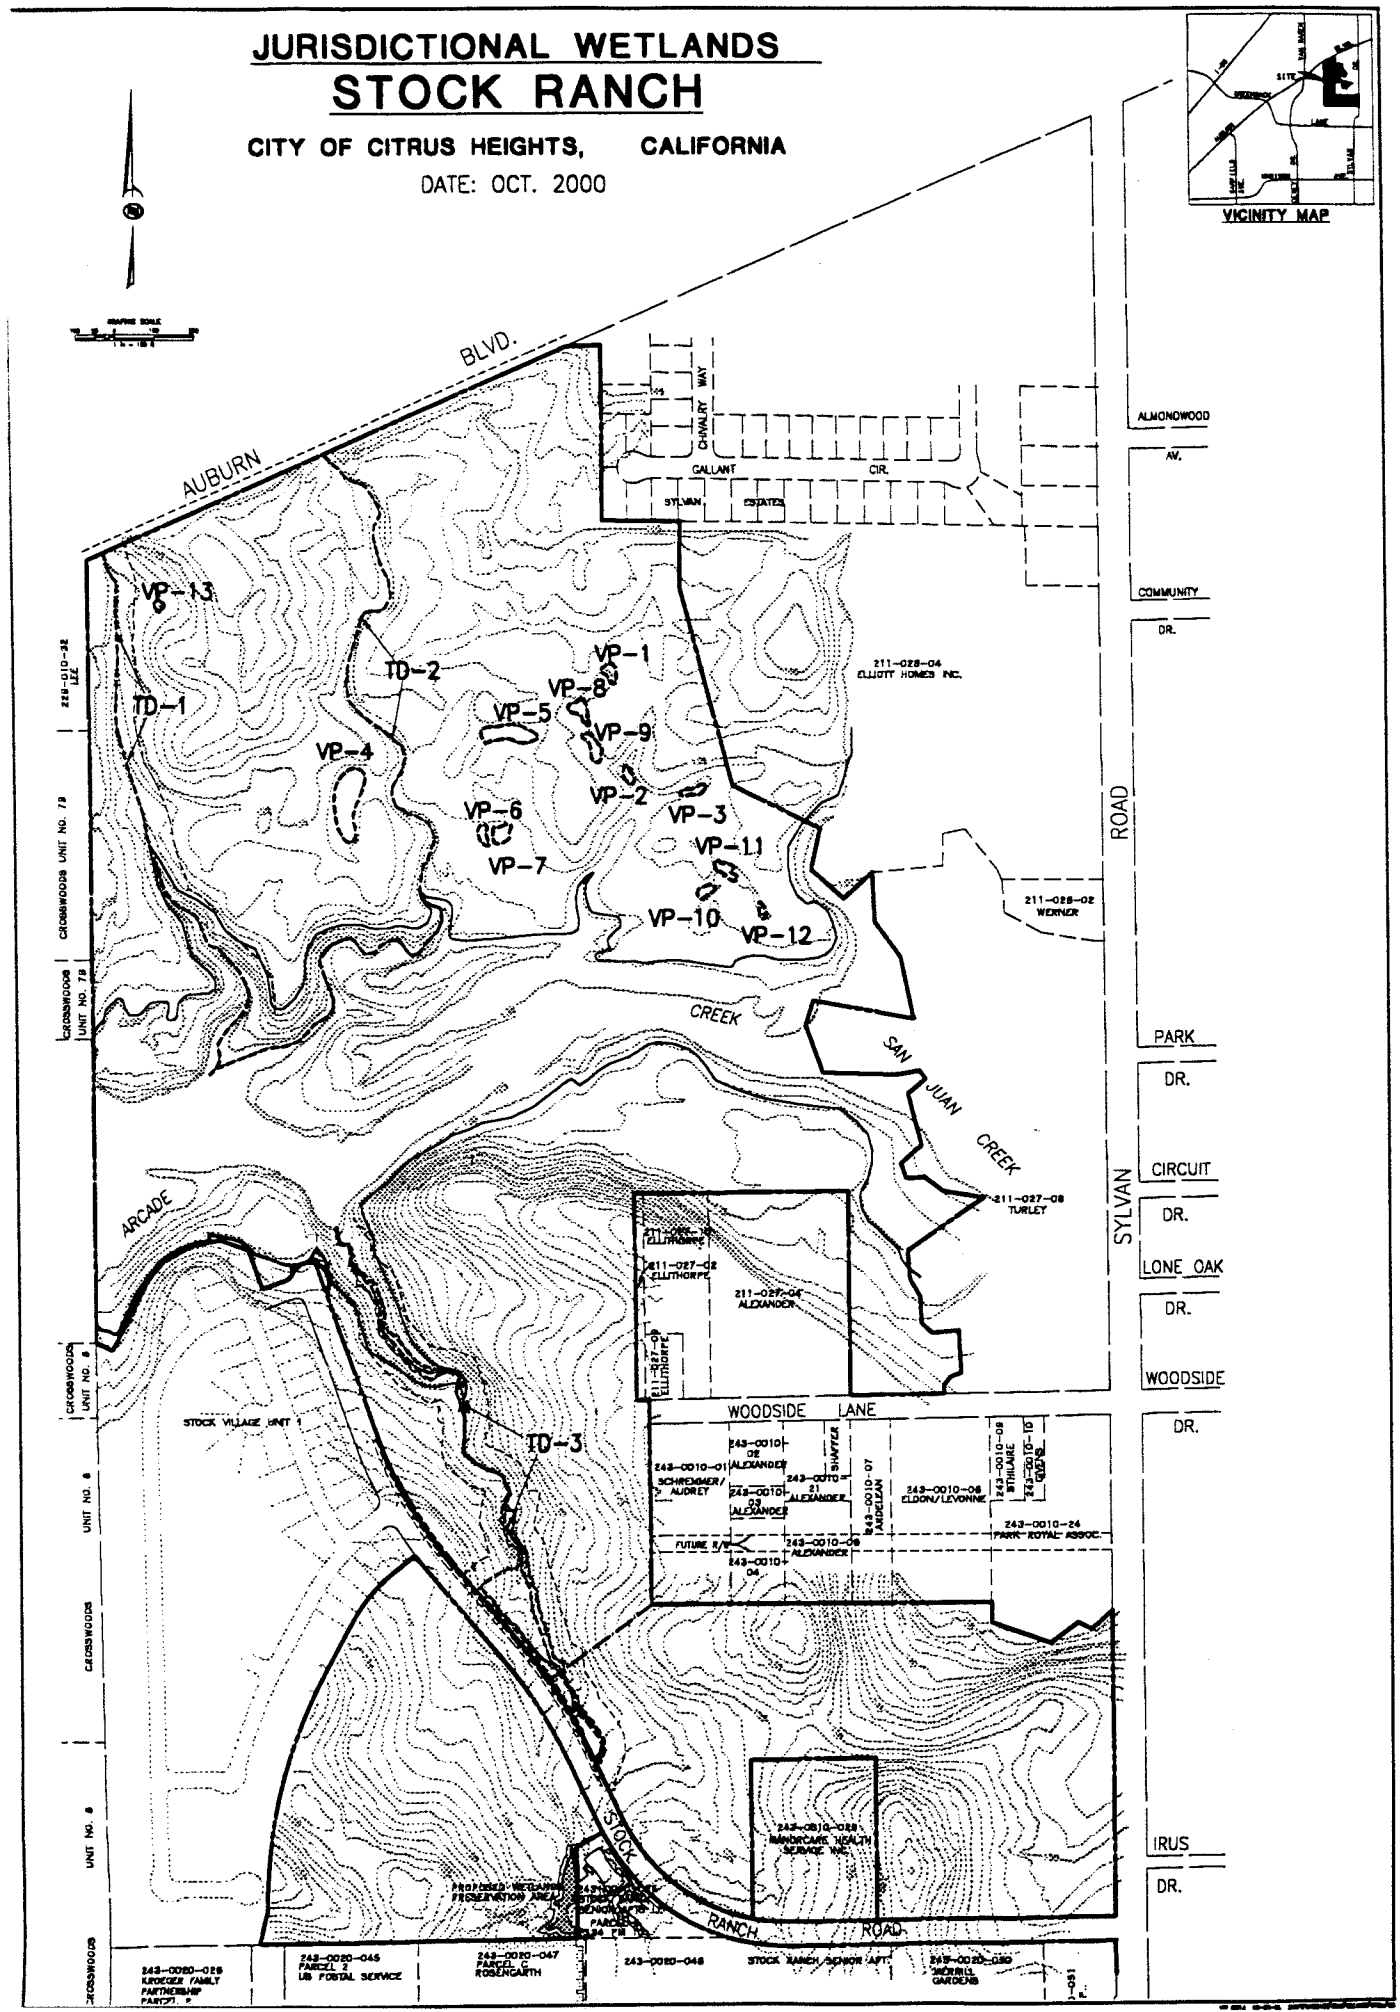

Sheet 4
Stock Ranch
Pedestrian Bridge Crossing

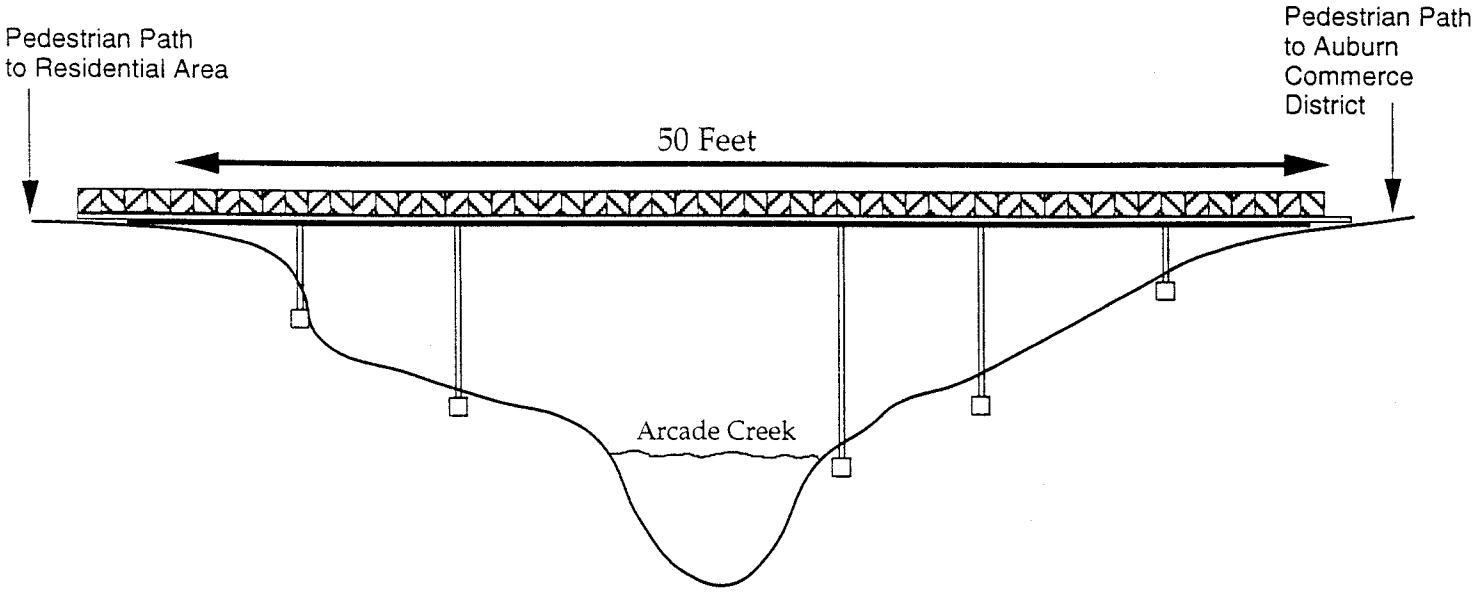

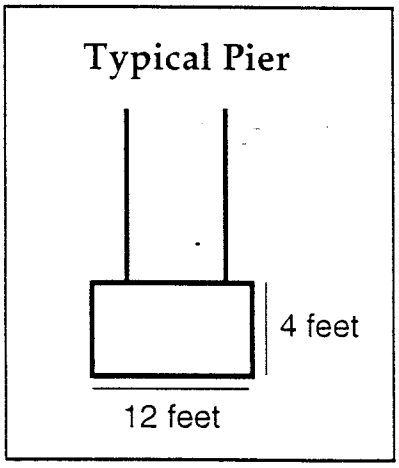
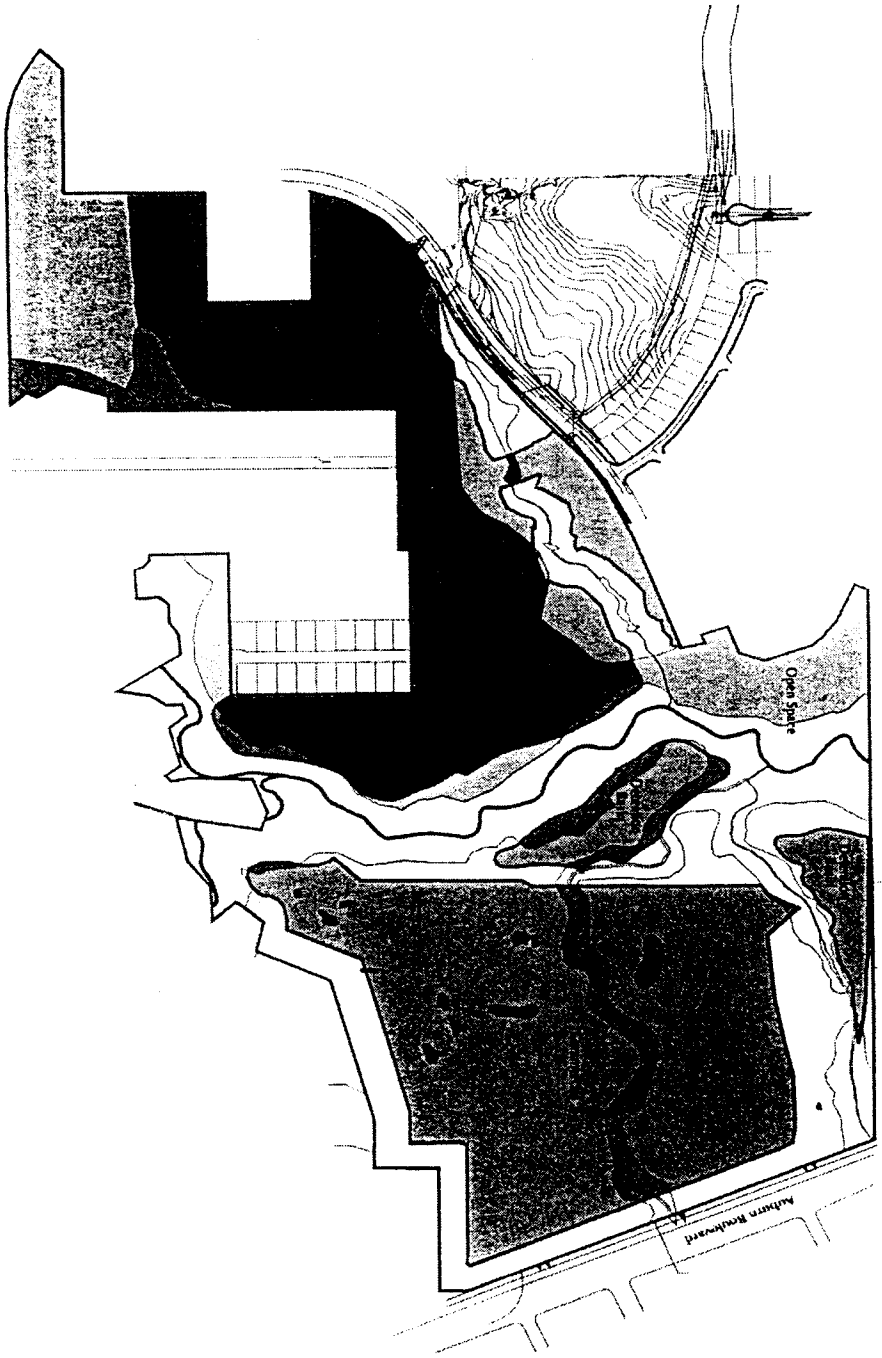
Sheet 5
Stock Ranch Detention Basins