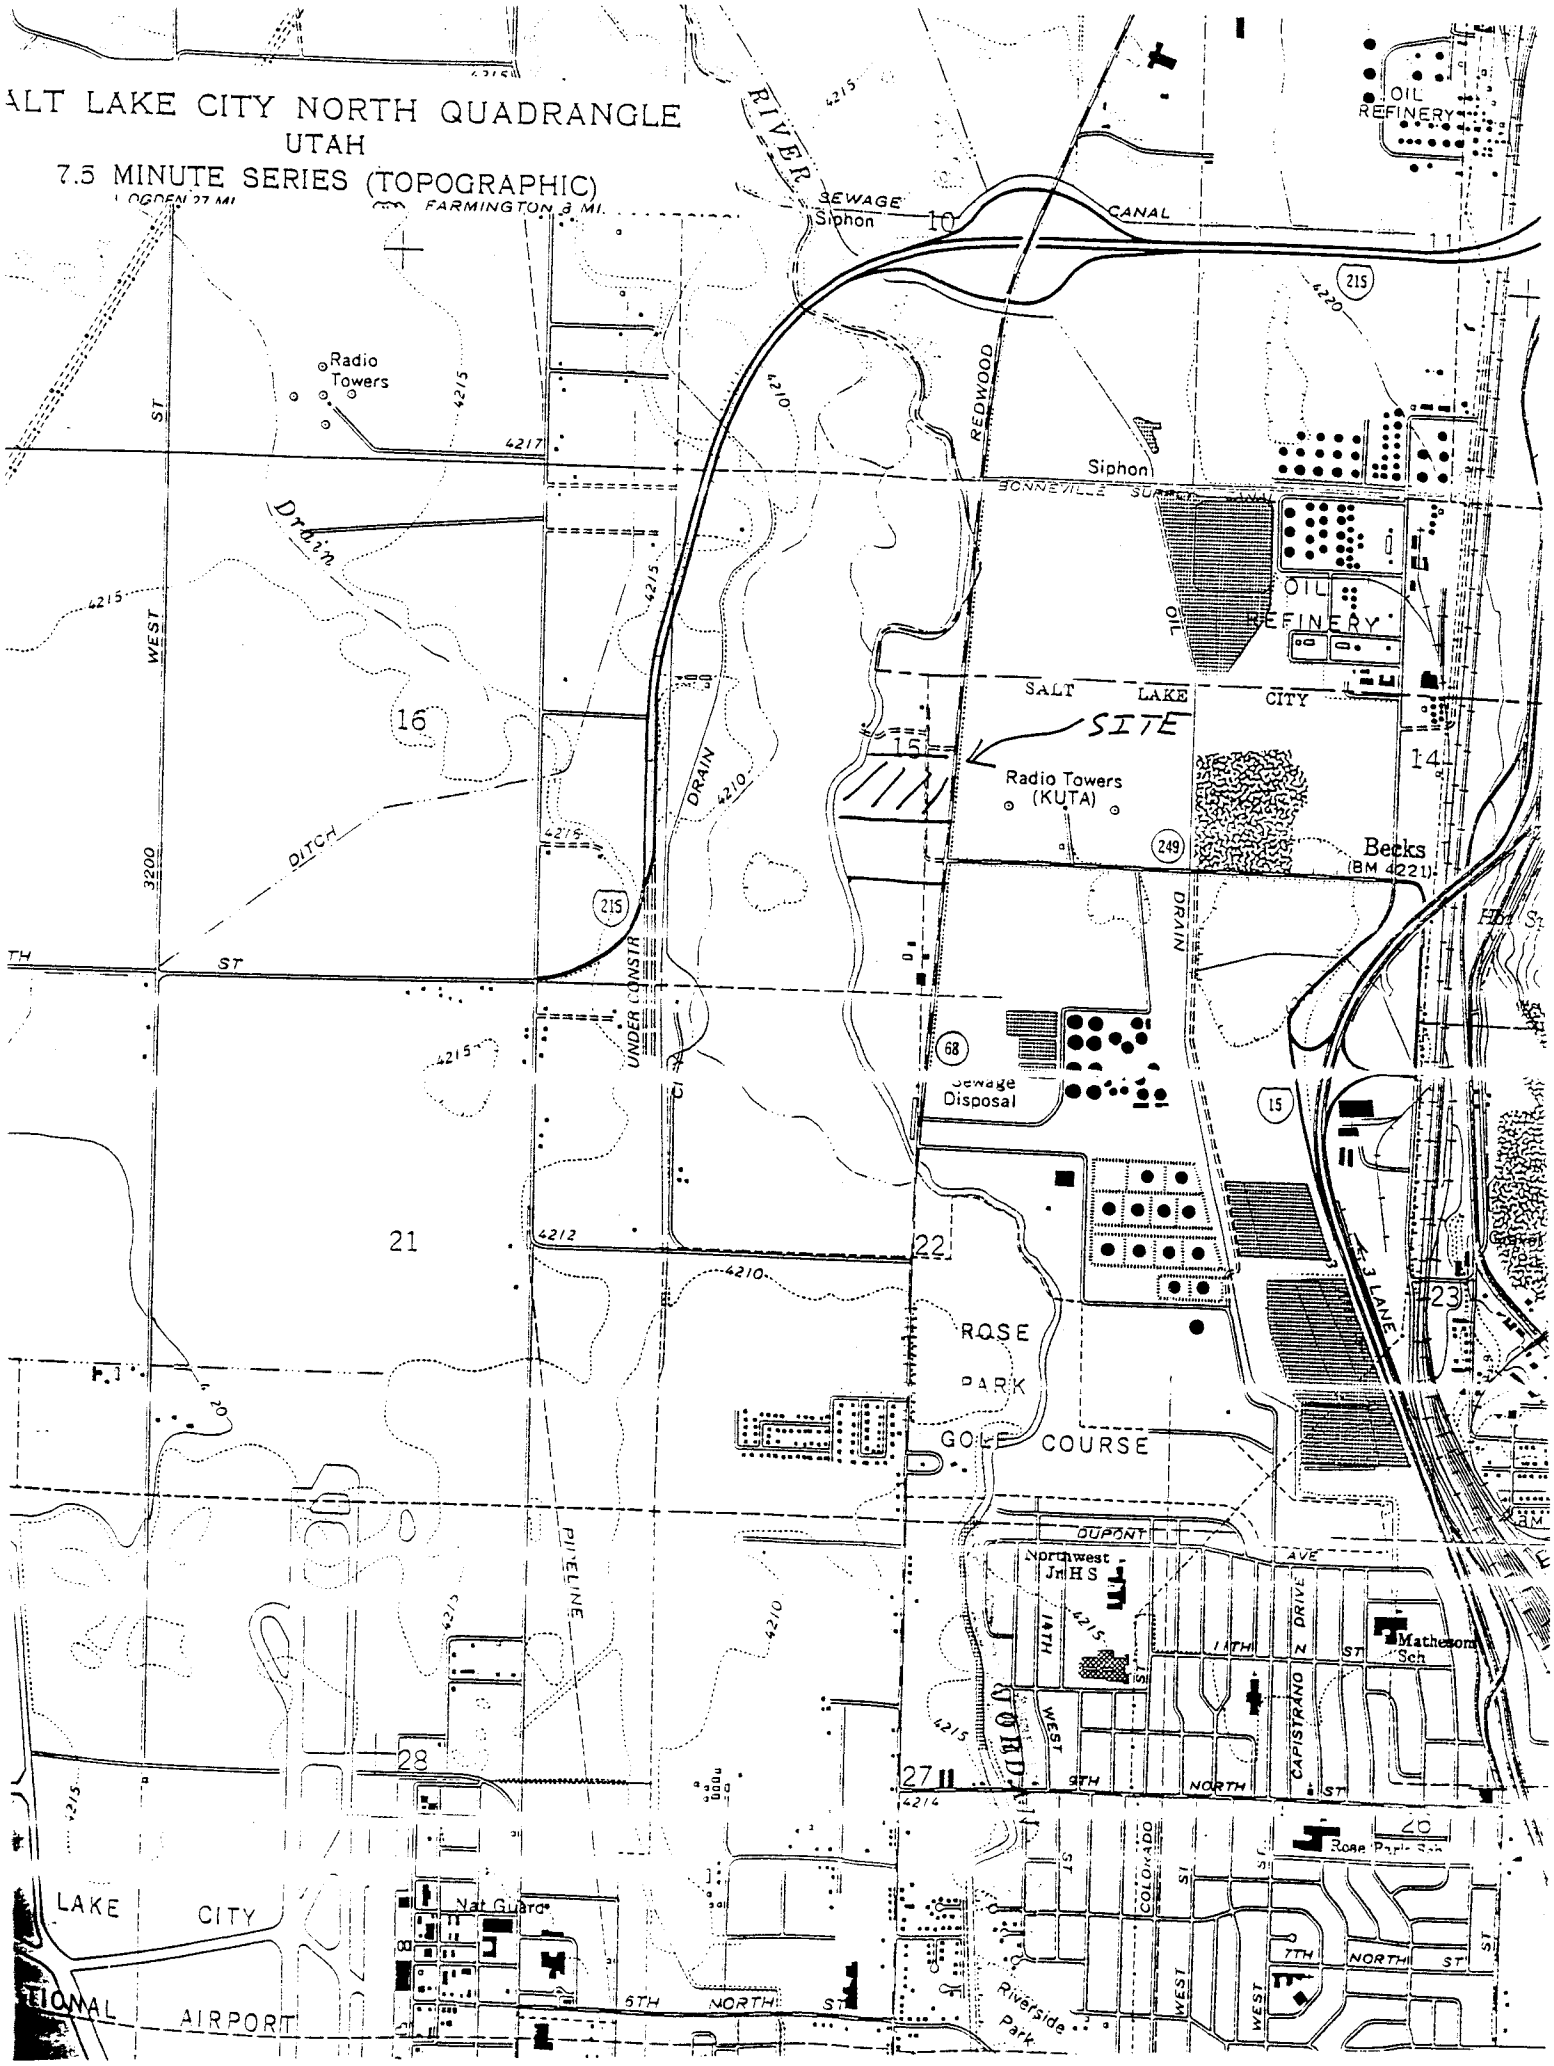

ALT LAKE CITY NORTH QUADRANGLE
UTAH
7.5 MINUTE SERIES (TOPOGRAPHIC)
FARMINGTON 3 MI.
RIVER
SEWAGE
Siphon
CANAL
OIL REFINERY
Radio Towers
REDWOOD
Siphon
BONNEVILLE SURPLUS CANAL
Drain
WEST
ST
OIL REFINERY
SALT LAKE CITY
SITE
Radio Towers (KUTA)
Becks (BM 4221)
DRAIN
DITCH
3200
UNDER CONSTR
Sewage Disposal
ROSE PARK GOLF COURSE
PIPELINE
DUPONT AVE
Northwest Jr H S
14TH WEST
11TH ST
CAPISTRANO DRIVE
Mathesom Sch
9TH NORTH ST
Rose Park Sch
COLORADO ST
7TH NORTH ST
LAKE CITY
Nat Guard
6TH NORTH ST
Riverside Park
AIRPORT

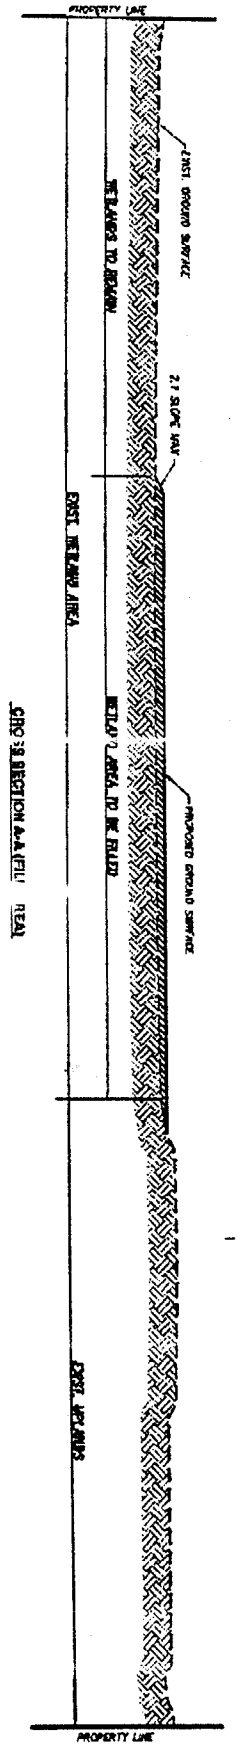

CROSS SECTION A-A (FILL AREA)

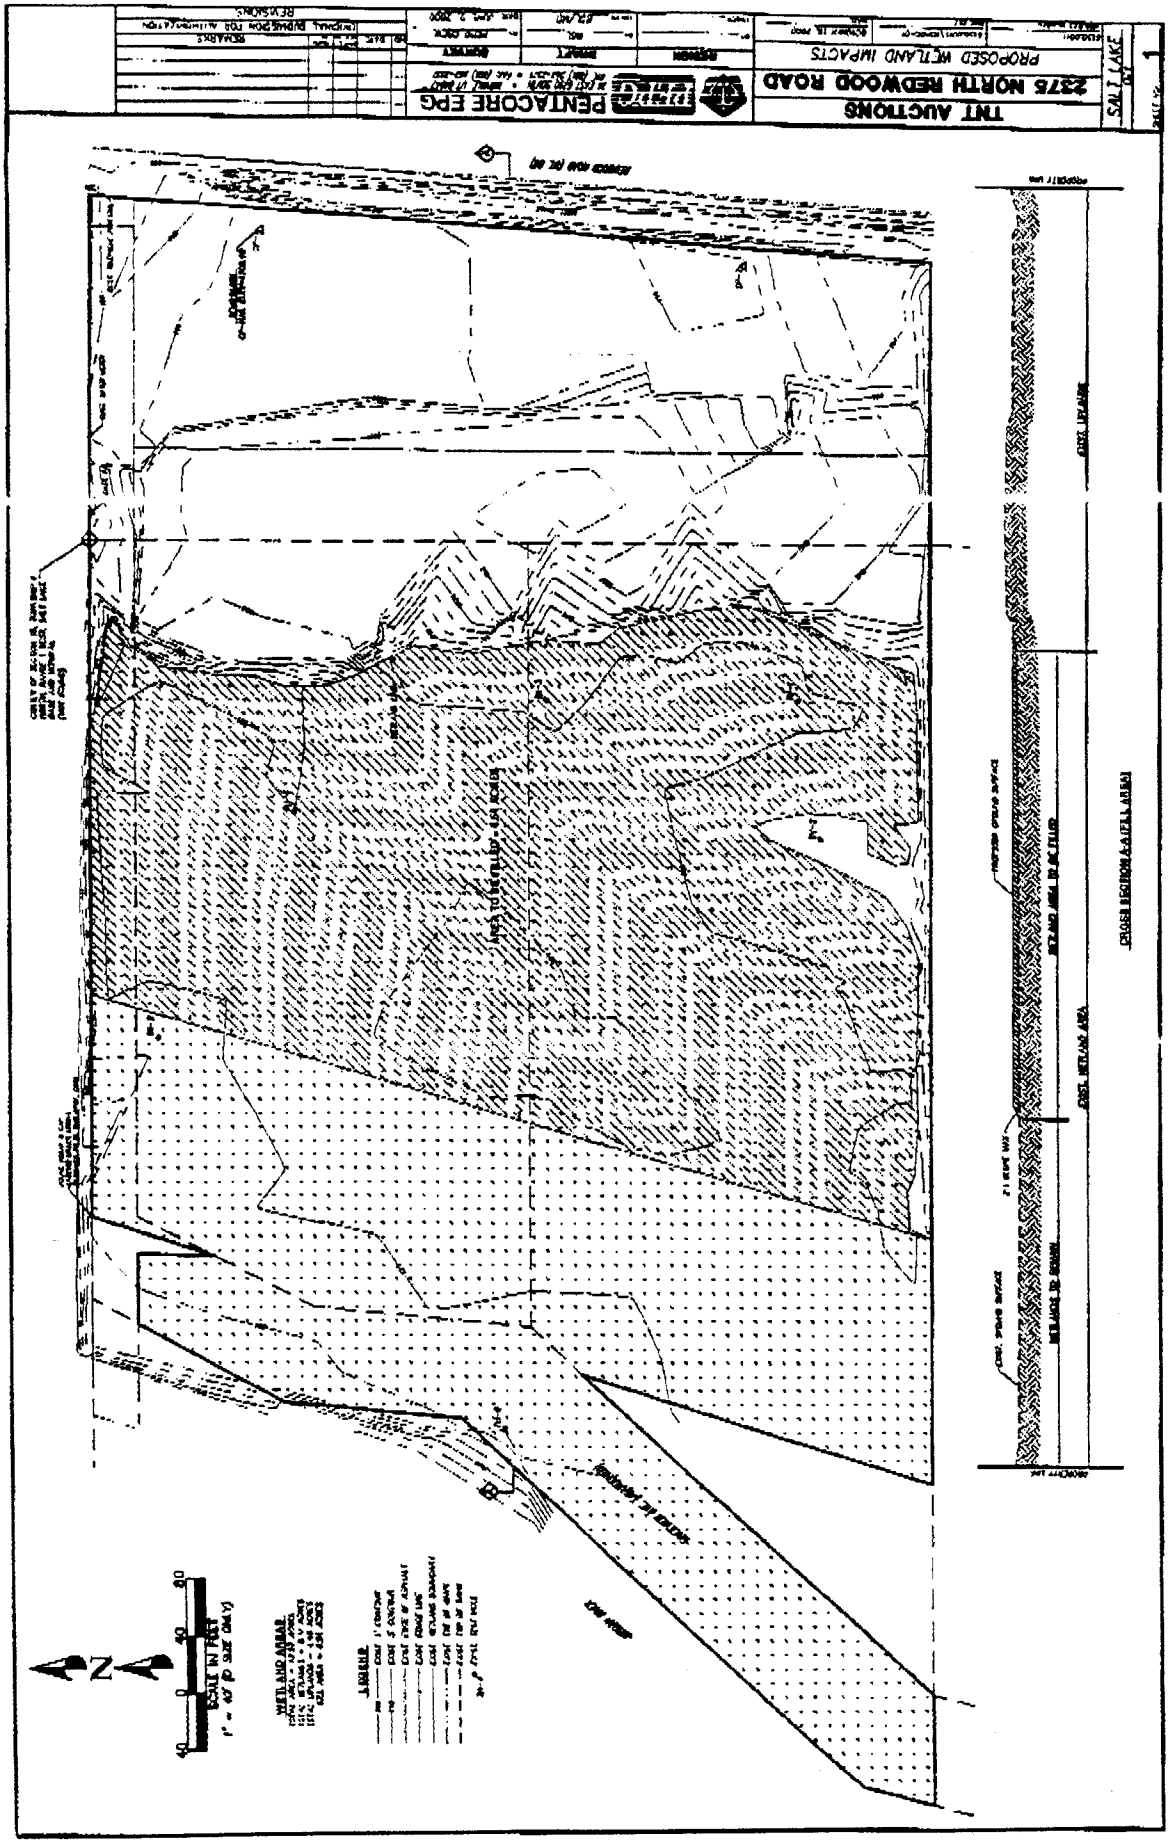
TNT AUCTIONS
2375 NORTH REDWOOD ROAD
PROPOSED WETLAND IMPACTS
PENTACORE EPG
SALT LAKE
SCALE IN FEET
WETLAND AREAS
LEGEND