VICINITY MAP

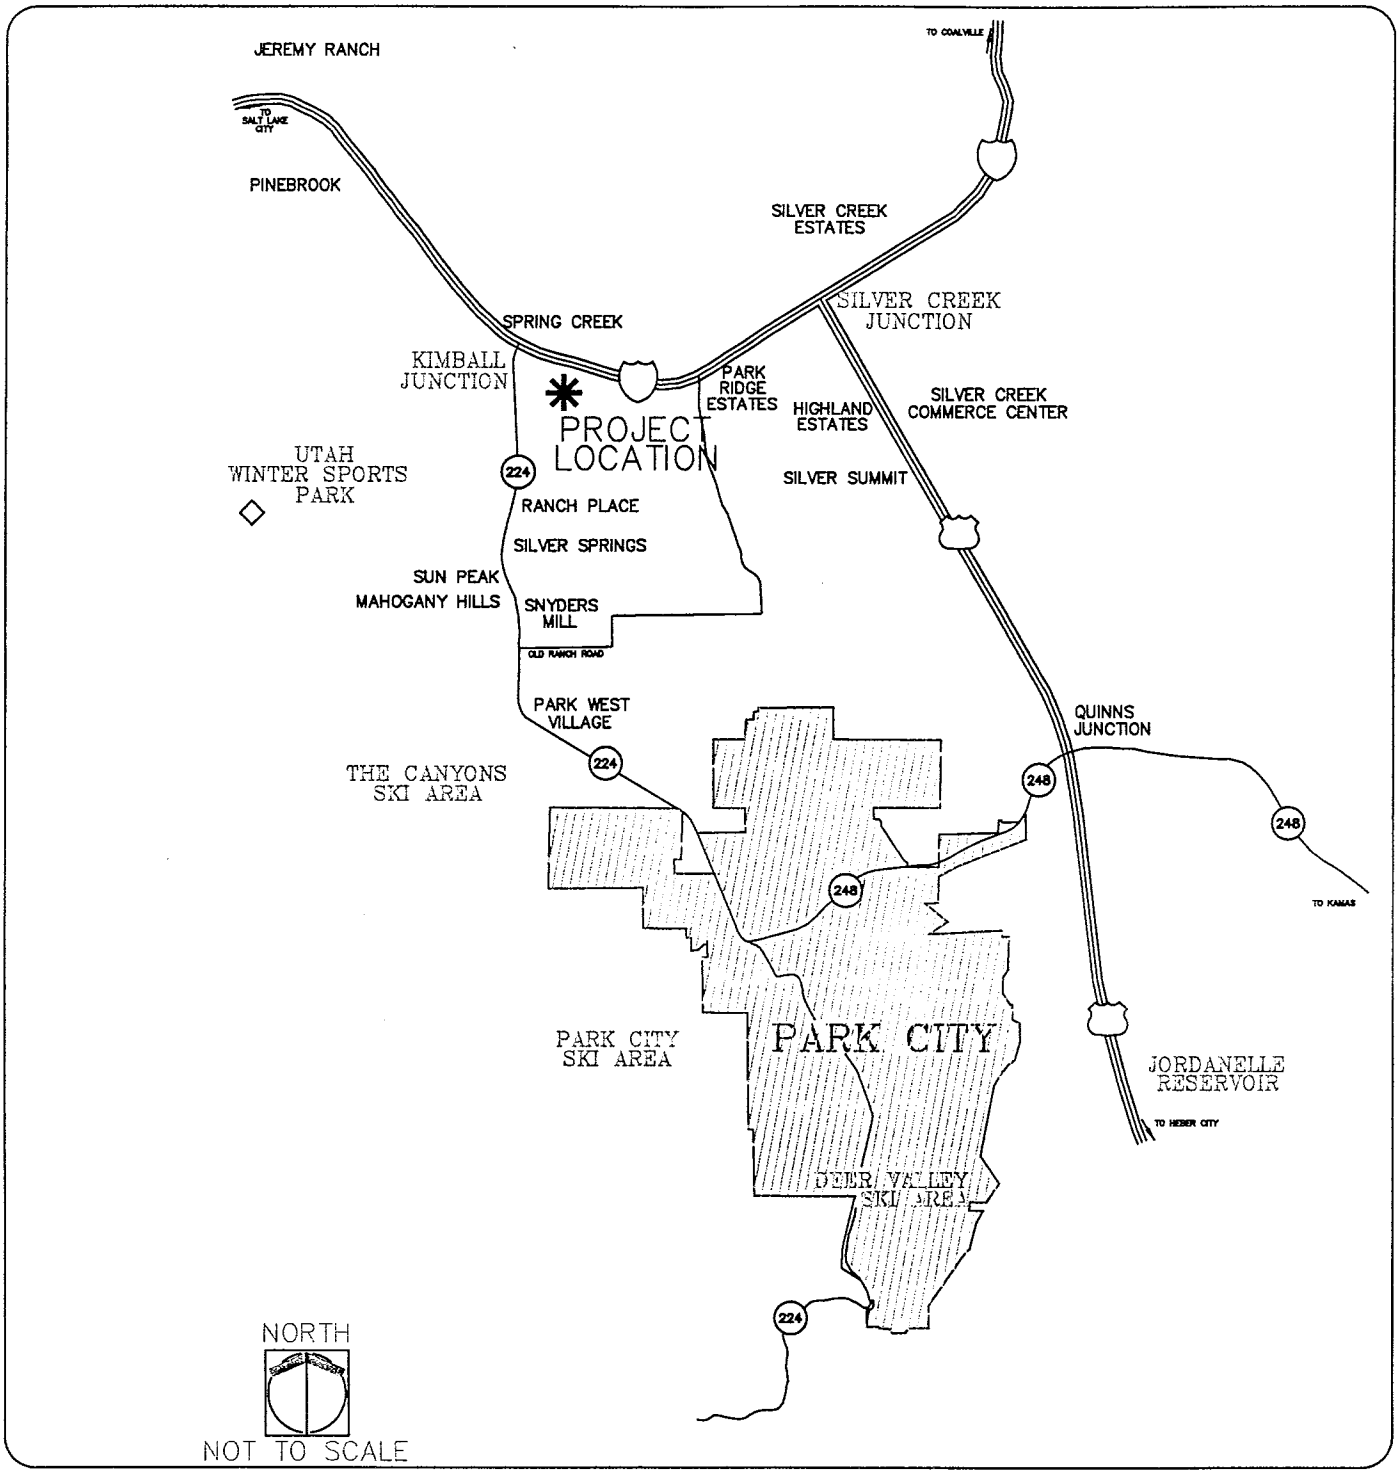

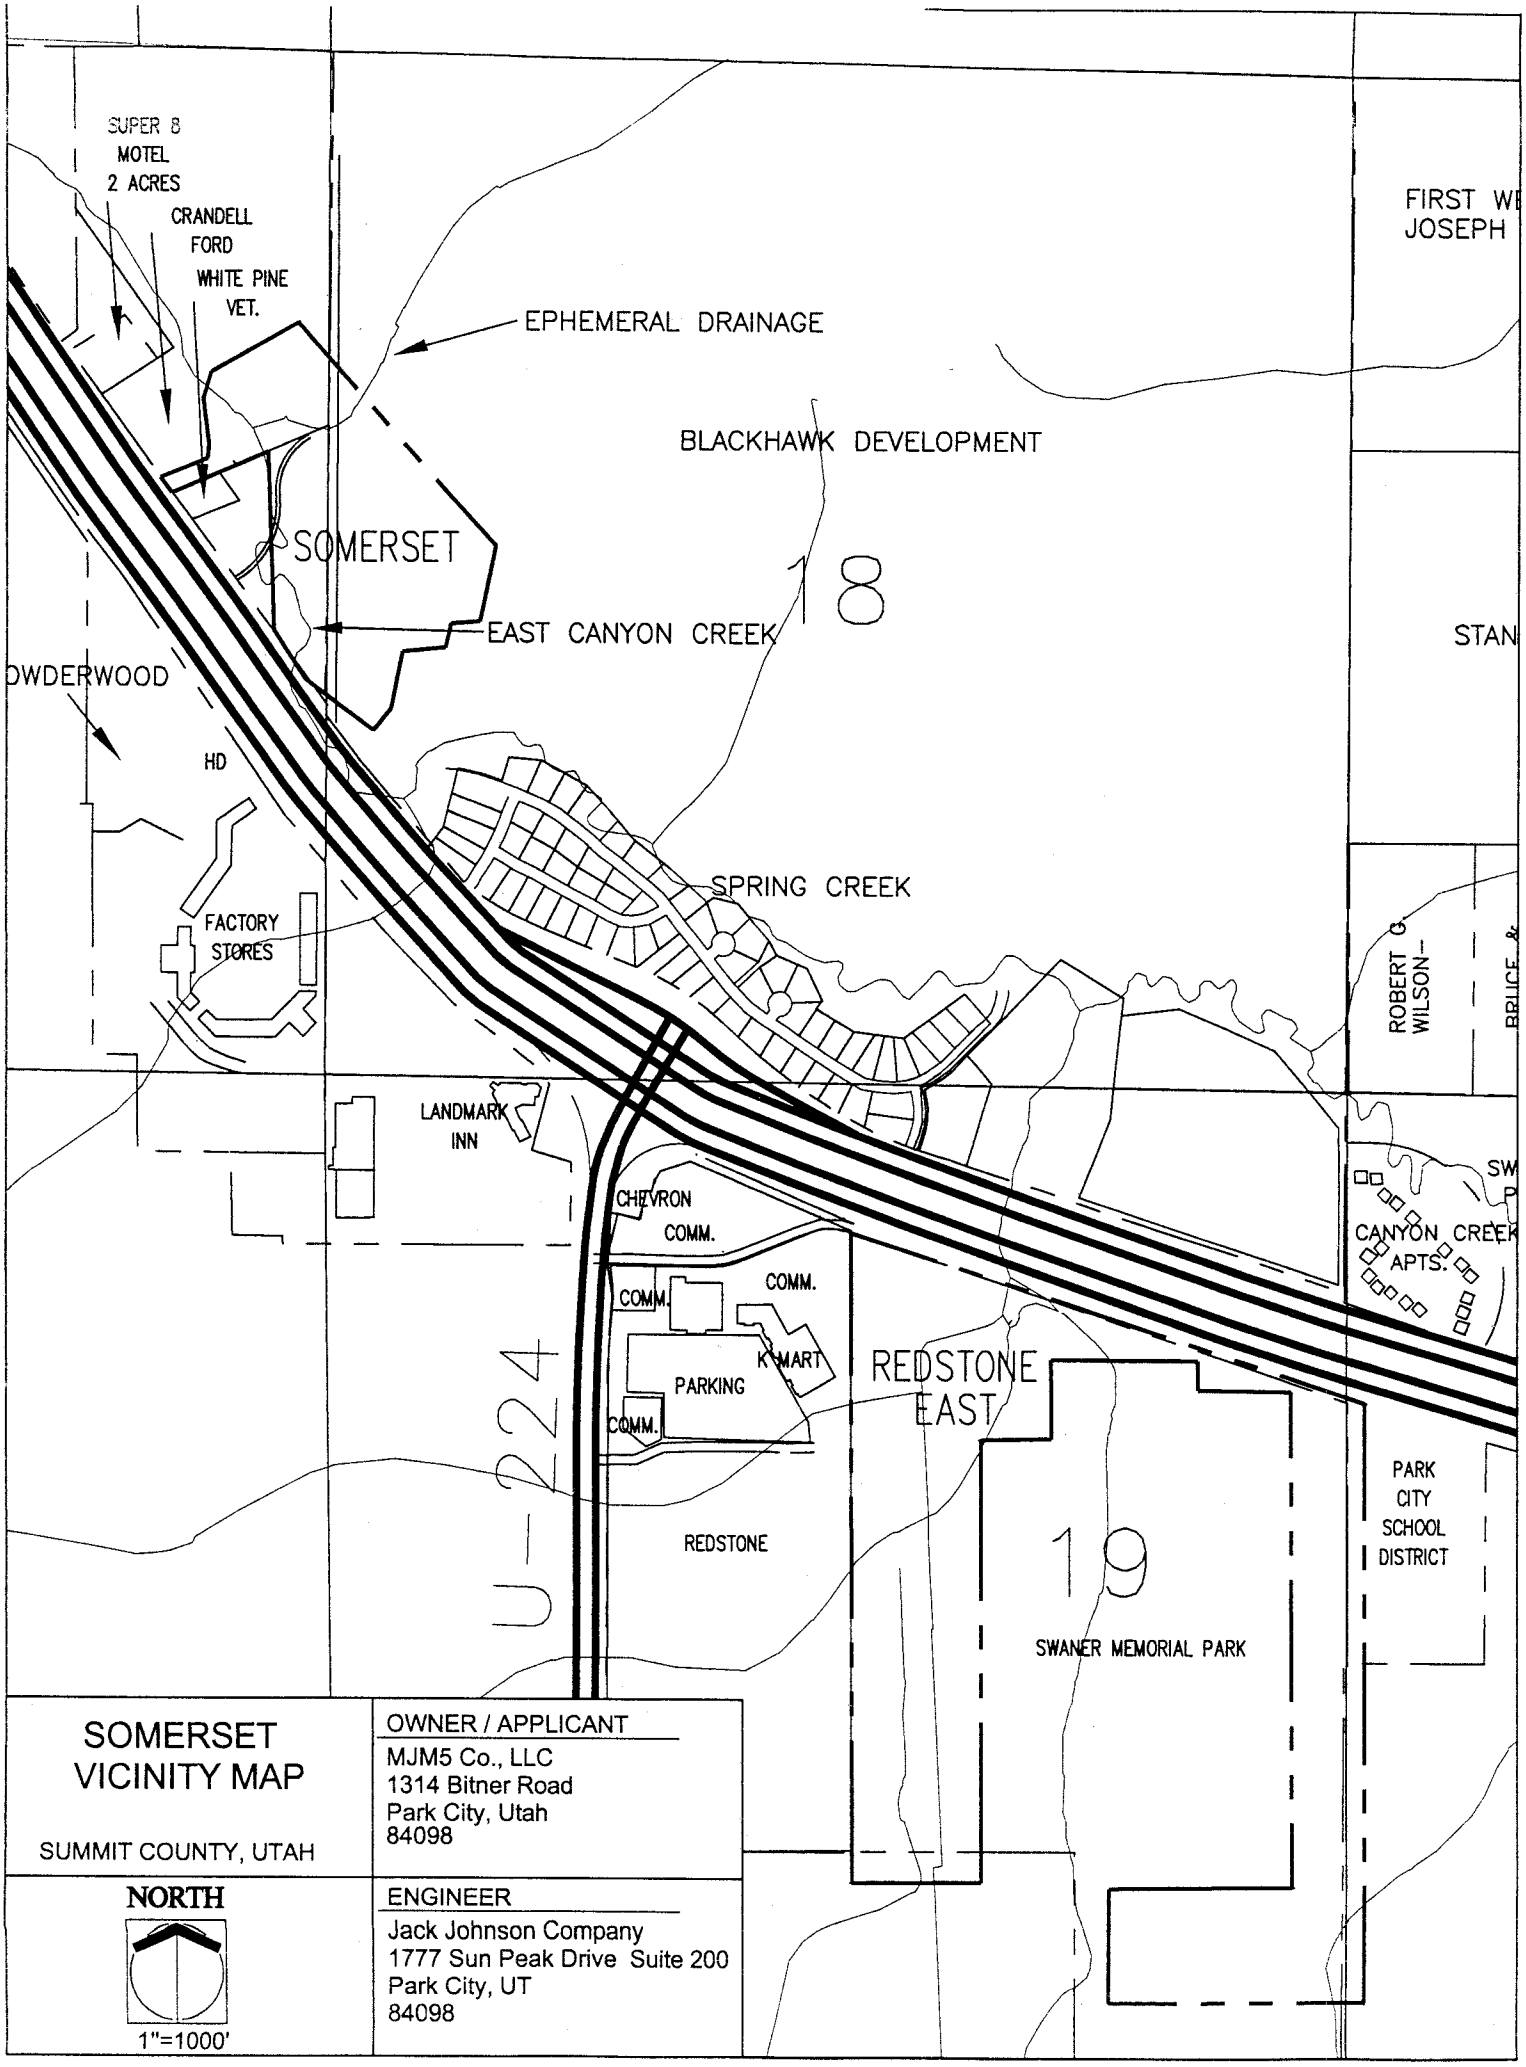

SOMERSET VICINITY MAP

SUMMIT COUNTY, UTAH

NORTH

1"=1000'

OWNER / APPLICANT

MJM5 Co., LLC
1314 Bitner Road
Park City, Utah
84098

ENGINEER

Jack Johnson Company
1777 Sun Peak Drive Suite 200
Park City, UT
84098

REDSTONE PARKSIDE
PREFERRED OPTION

SUMMIT COUNTY, UTAH

OWNER / APPLICANT

MJM5 Co., LLC
1314 Bitner Road
Park City, Utah
84098

NORTH

1"=300'

ENGINEER

Jack Johnson Company
1777 Sun Peak Drive Suite 200
Park City, UT
84098

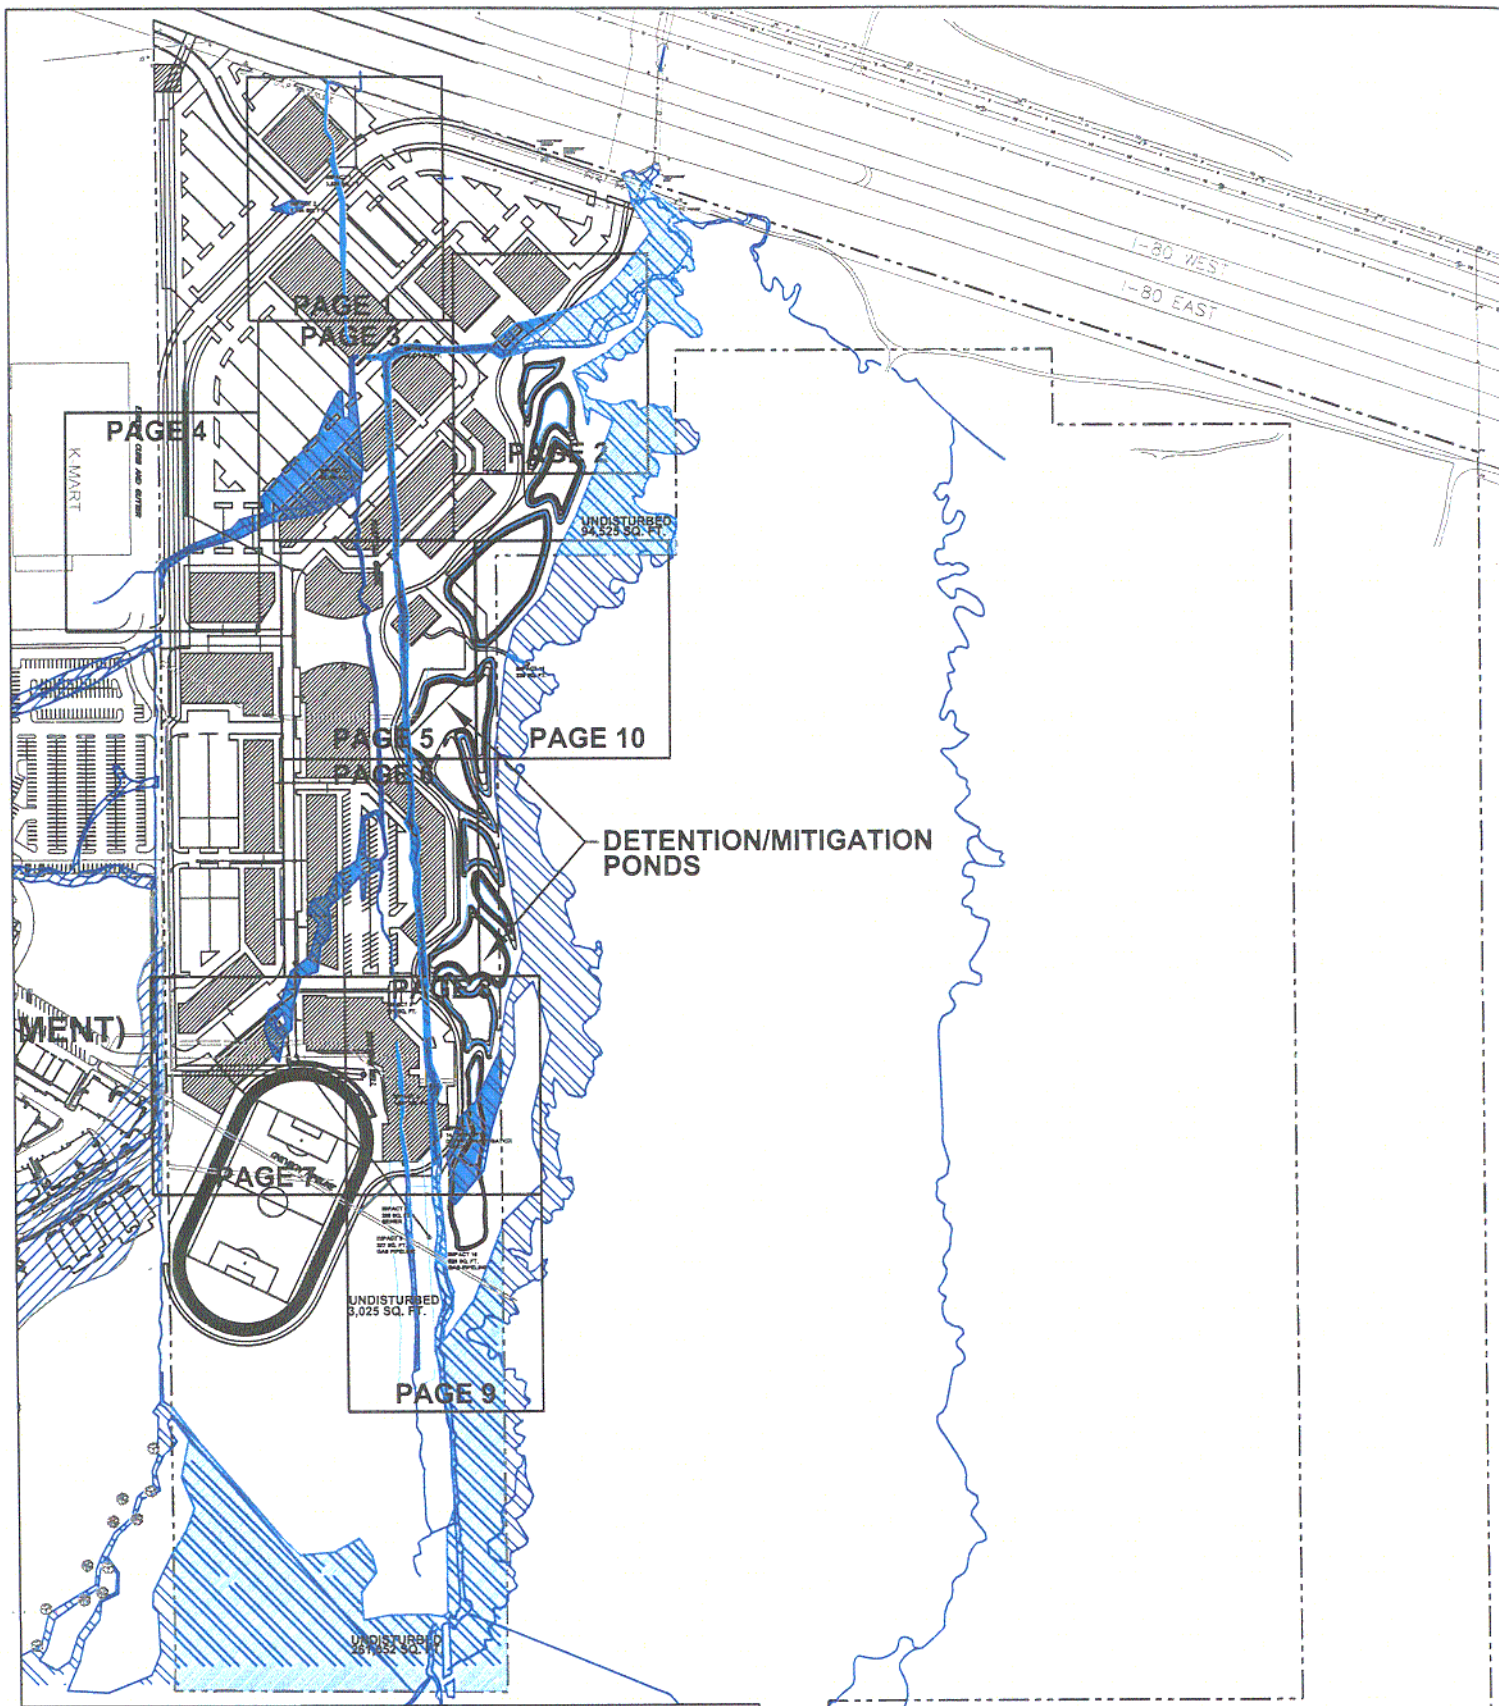

REDSTONE PARKSIDE
WETLAND IMPACTS
KEY
SUMMIT COUNTY, UTAH

OWNER / APPLICANT
MJM5 Co., LLC
1314 Bitner Road
Park City, Utah
84098

NORTH

NOT TO SCALE

ENGINEER
Jack Johnson Company
1777 Sun Peak Drive Suite 200
Park City, UT
84098

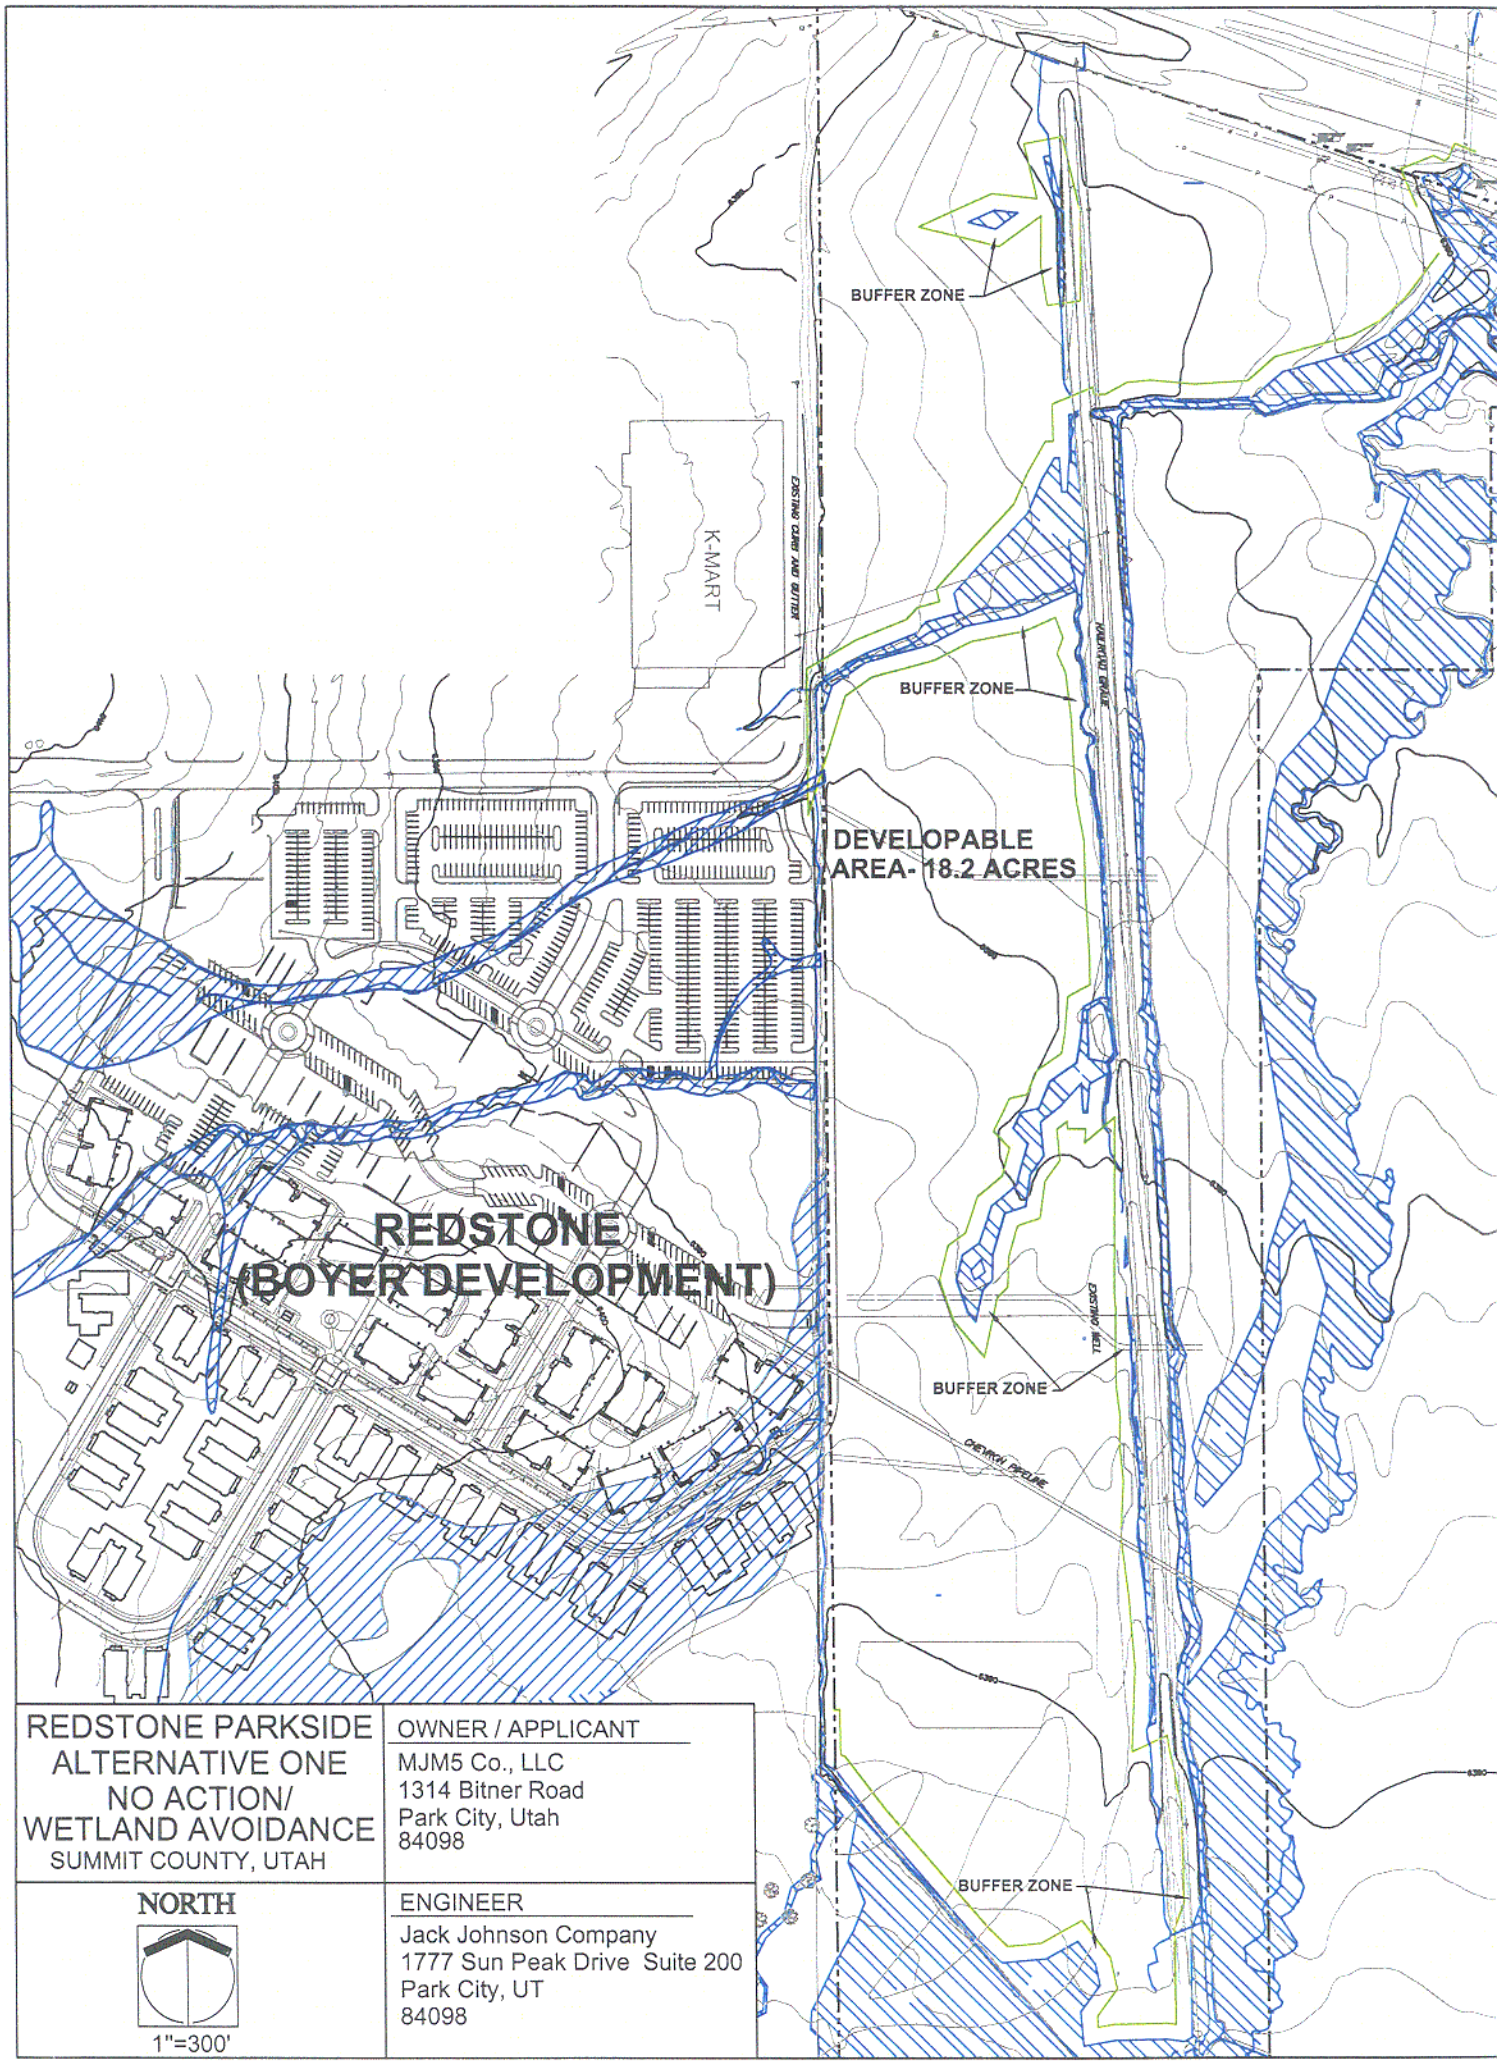

REDSTONE PARKSIDE
ALTERNATIVE ONE
NO ACTION/
WETLAND AVOIDANCE
SUMMIT COUNTY, UTAH

OWNER / APPLICANT
MJM5 Co., LLC
1314 Bitner Road
Park City, Utah
84098

NORTH

1"=300'

ENGINEER
Jack Johnson Company
1777 Sun Peak Drive Suite 200
Park City, UT
84098