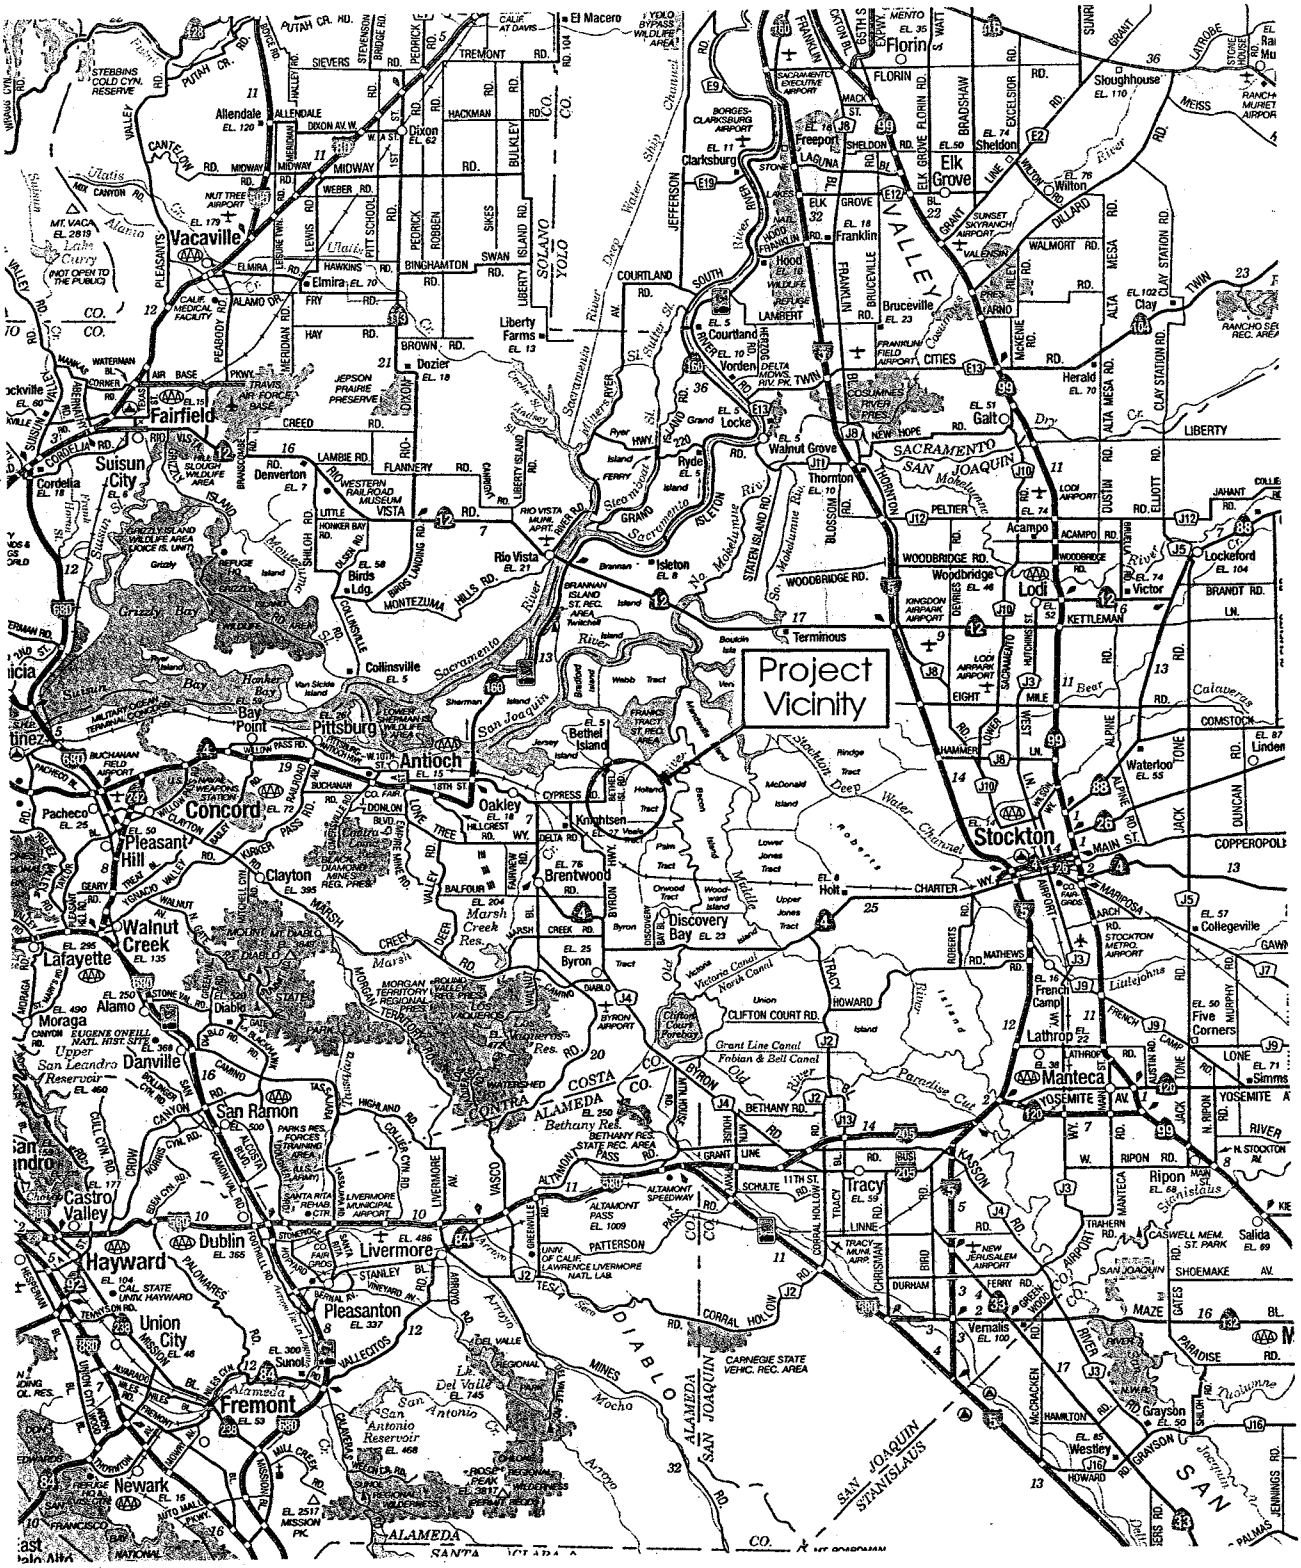

Scale: 1 inch = 9 miles

Source: Calif. State Auto Assoc.

N

MOORE BIOLOGICAL

FIGURE 1
PROJECT VICINITY

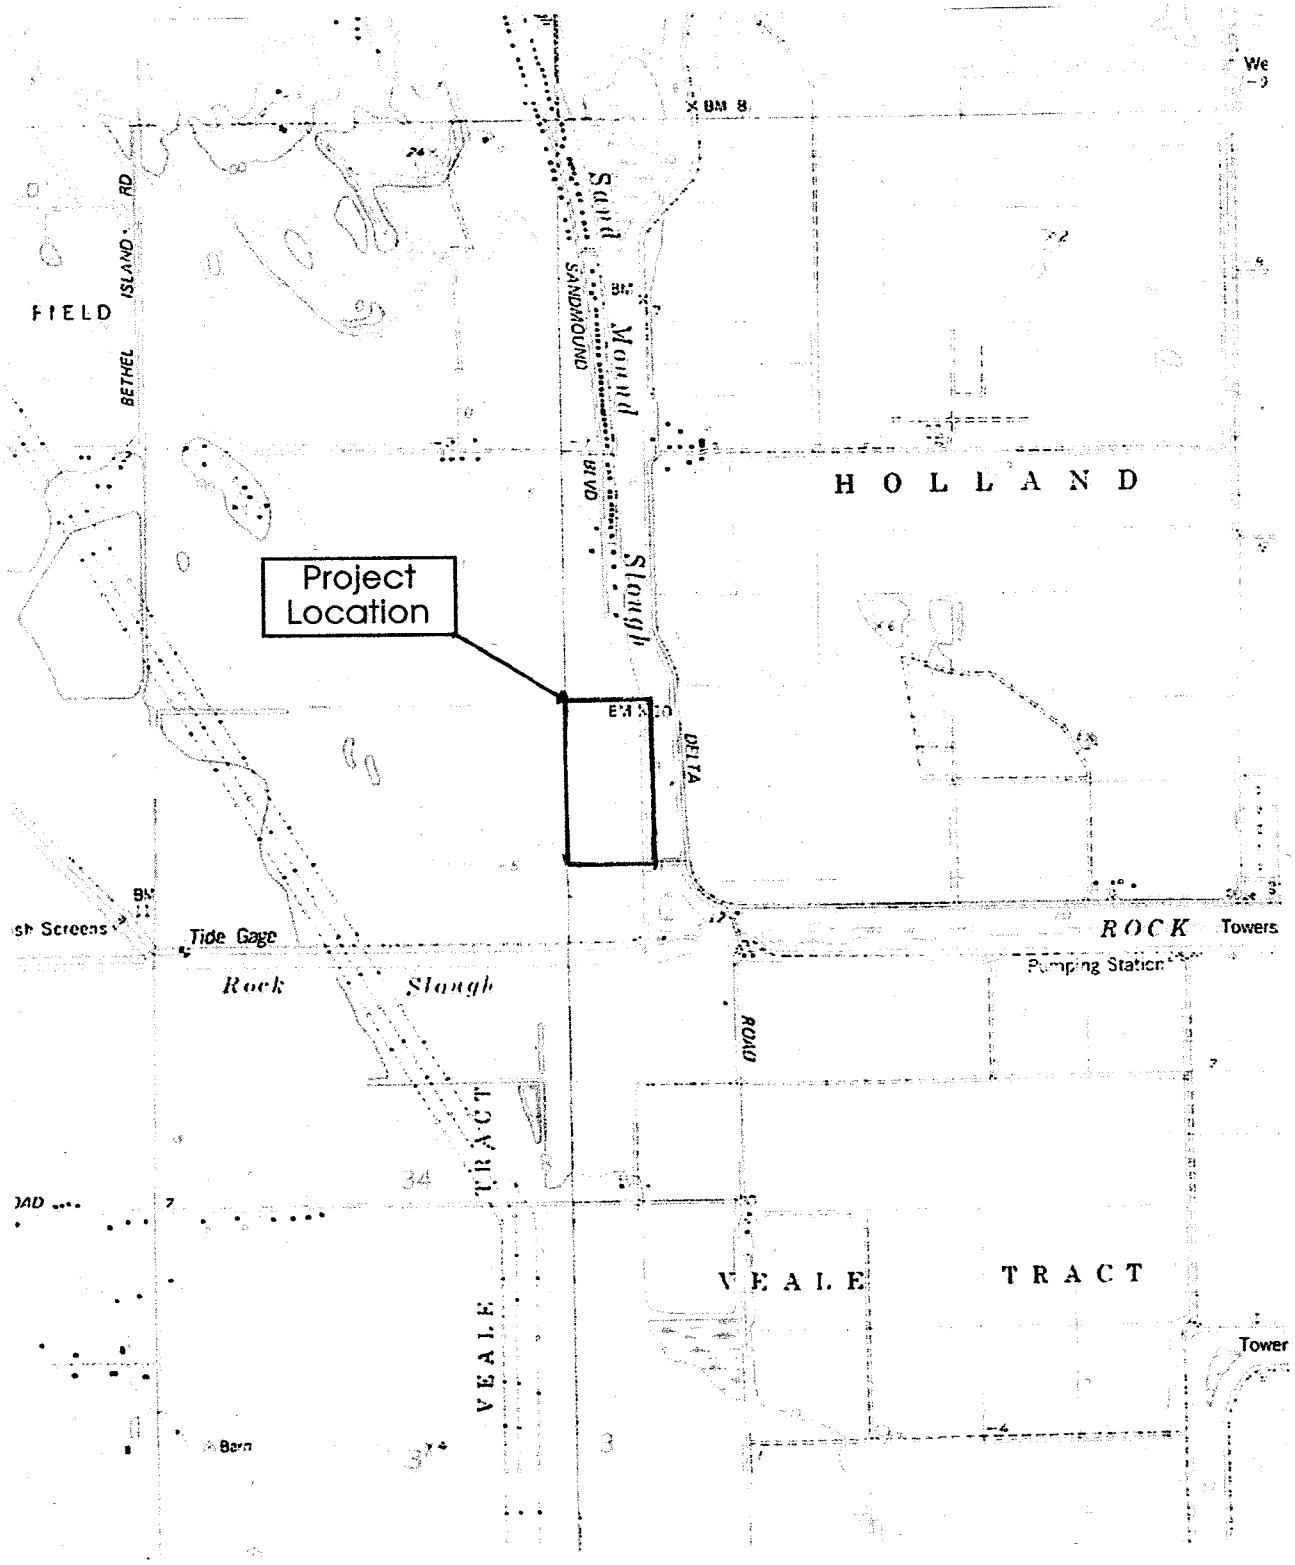

Scale: 1 inch = 2,000 feet

Source: USGS 7.5 minute Brentwood and Woodward Isl. topographic quadrangles

N

MOORE BIOLOGICAL

FIGURE 2
PROJECT LOCATION

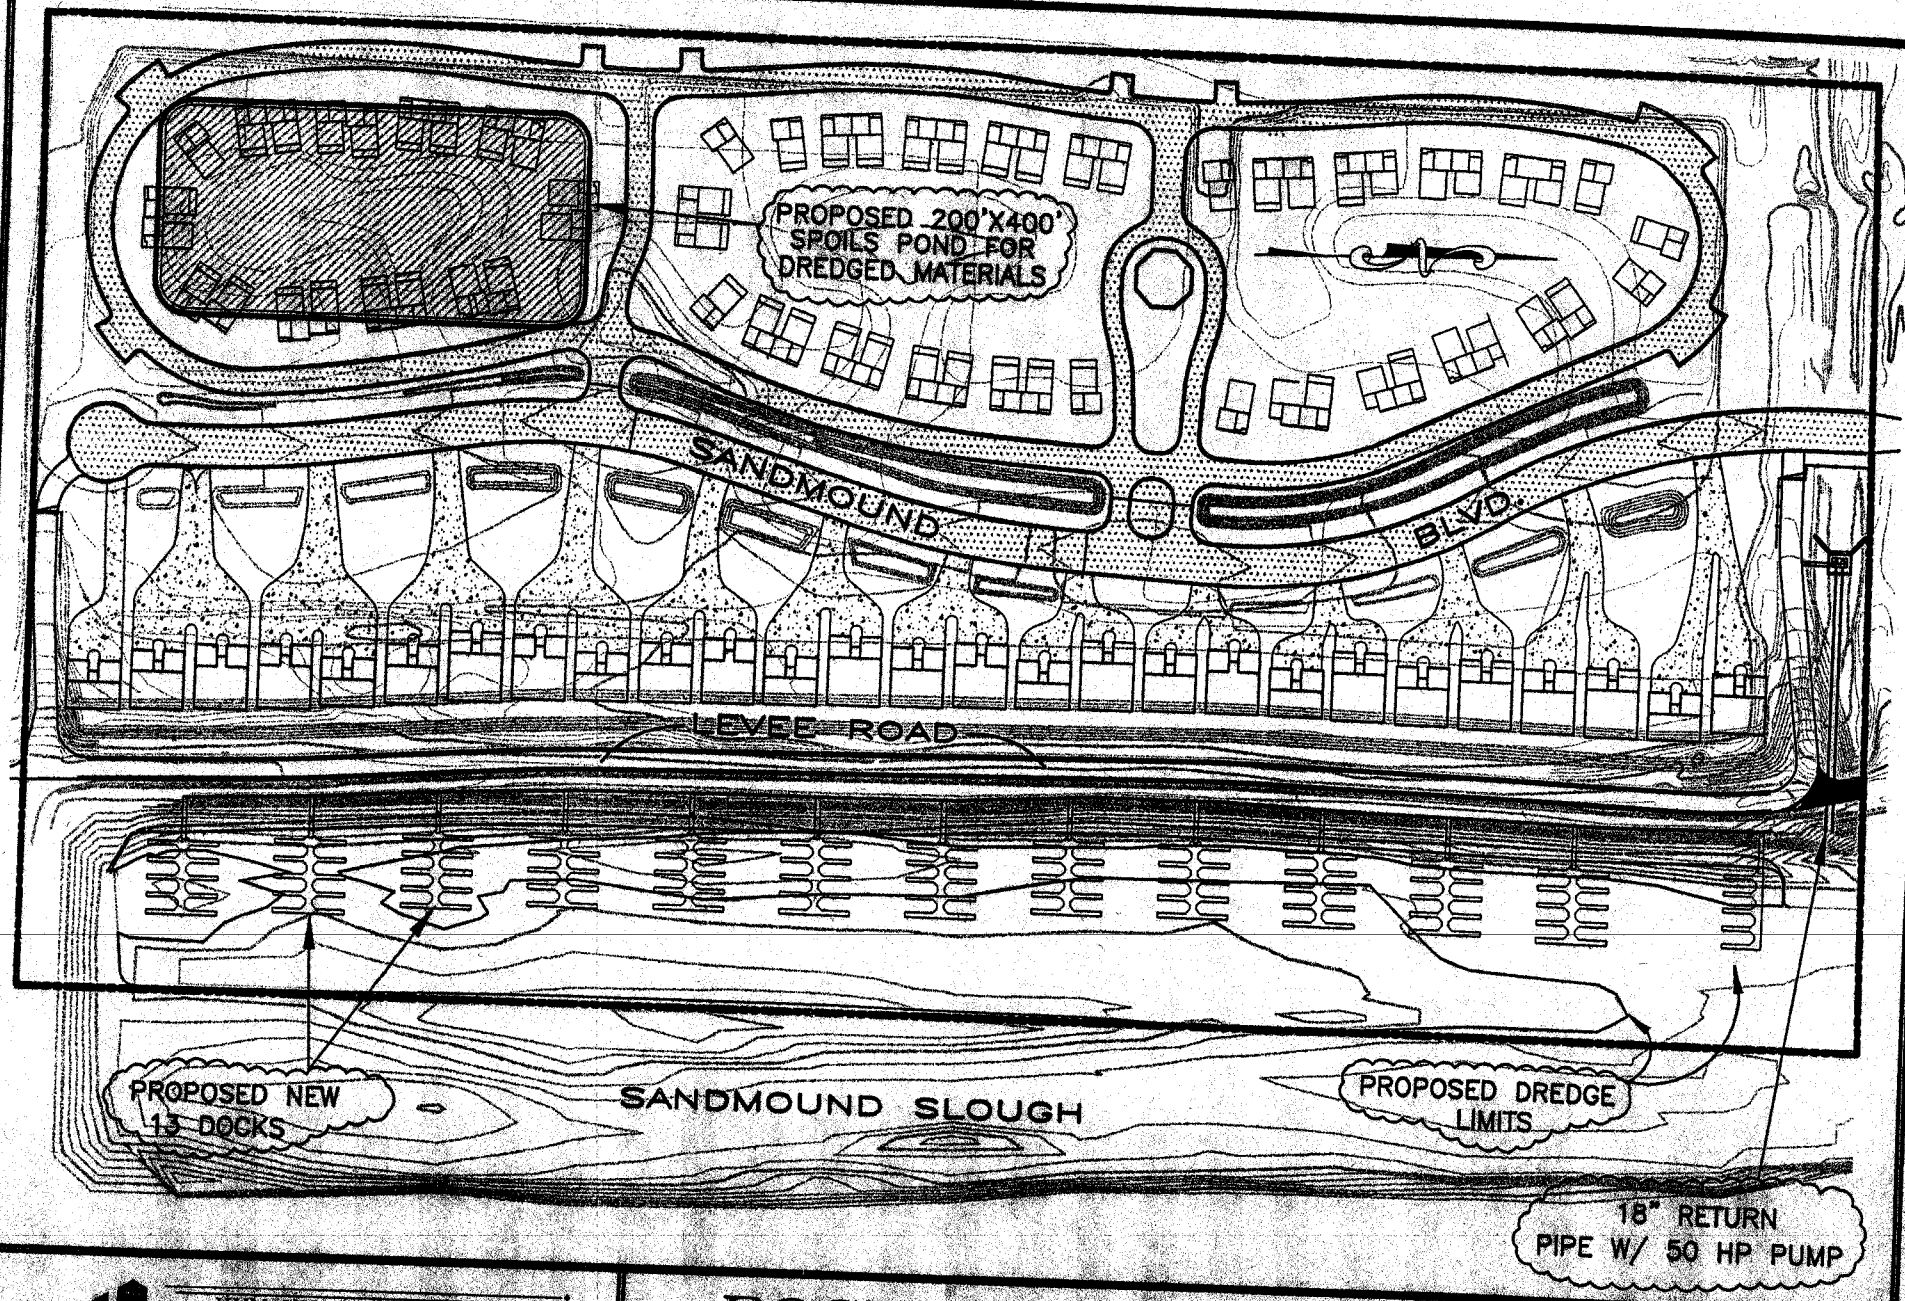

HUMANN COMPANY INC.
ENGINEERING - SURVEYING
1021 BROWN AVE. LAFAYETTE, CA 94549
PH (925)283-5000 FAX (925)283-3578

ROCK ISLAND MARINA
SANDMOUND SLOUGH DREDGING
SITE LAYOUT

SCALE	1"= 180'
DATE	03/03/03
BY	H.N.
JOB NO.	88138

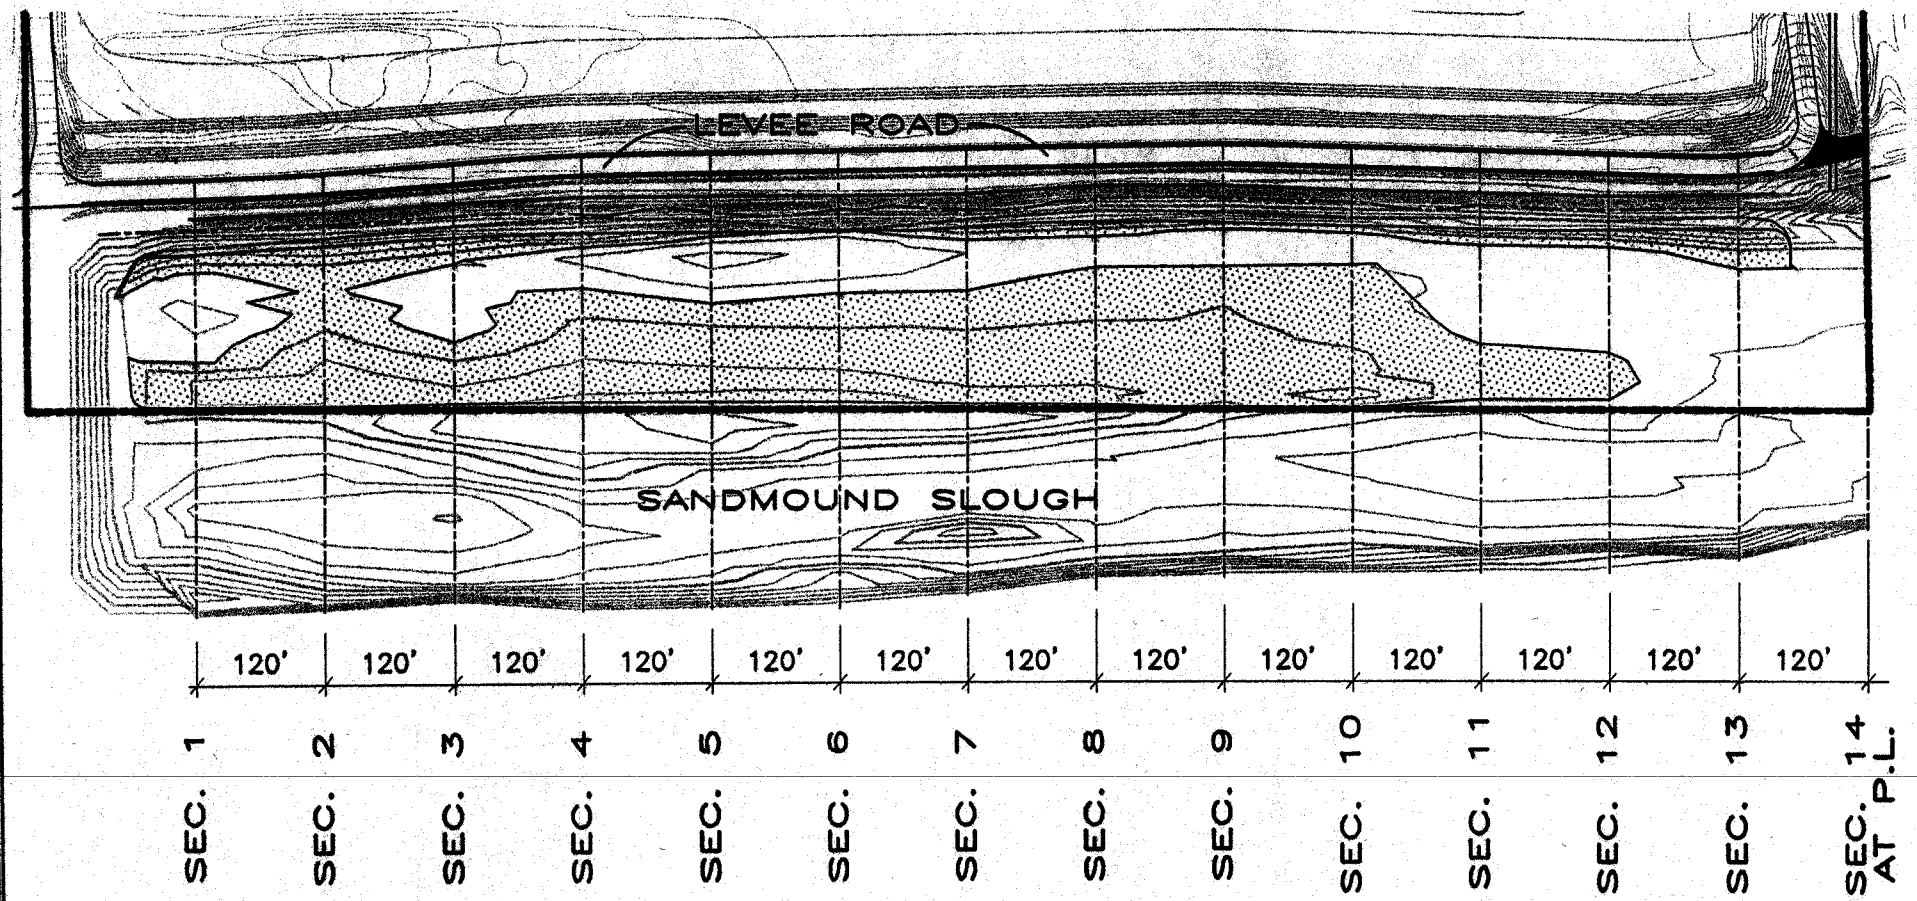

DENOTES LIMITS OF PROPOSED DREDGING TO ELEVATION −6.0

HUMANN COMPANY INC.
ENGINEERING + SURVEYING
1021 BROWN AVE. LAFAYETTE, CA 94549
PH (925)283-5000 FAX (925)283-3578

ROCK ISLAND MARINA
SANDMOUND SLOUGH DREDGING
CROSS SECTIONS LAYOUT

SCALE	1"= 160'
DATE	03/03/03
BY	H.N.
JOB NO.	88138

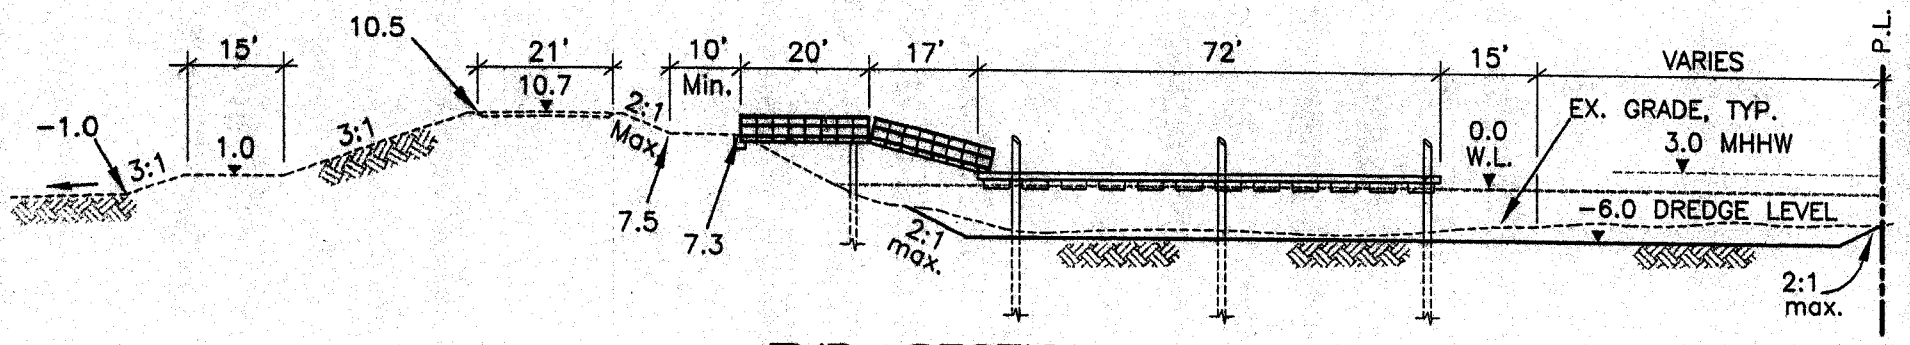

TYP. SECTION

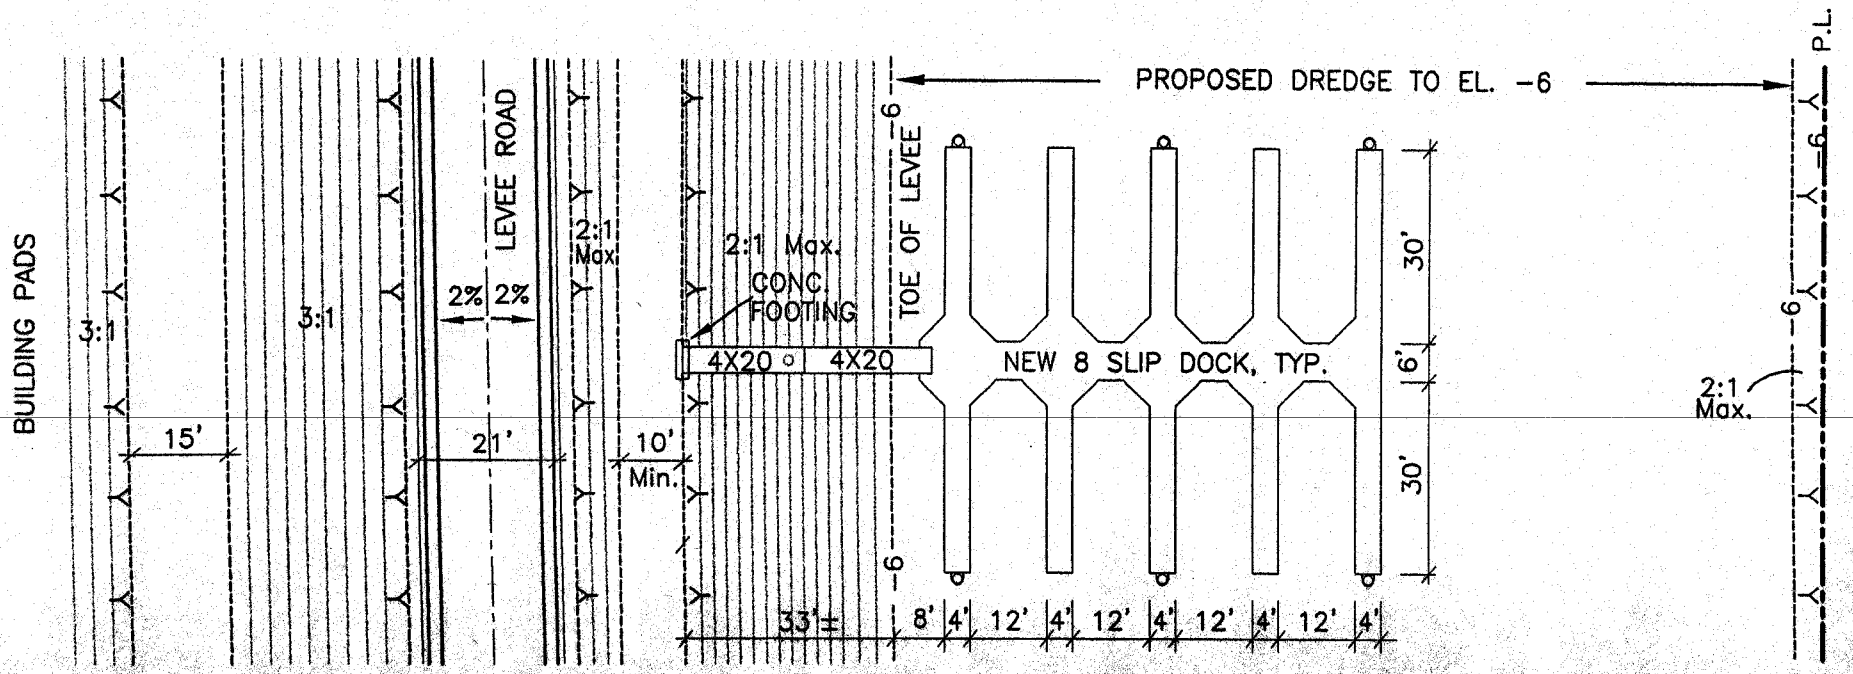

PLAN

HUMANN COMPANY INC.
ENGINEERING - SURVEYING
1021 BROWN AVE. LAFAYETTE, CA 94549
PH (925)283-5000 FAX (925)283-3678

ROCK ISLAND MARINA

TYPICAL DREDGING PLAN AND SECTION & TYPICAL 8 SLIP DOCK W/ PILES, GANGWAY AND RAMP LAYOUT

SCALE	1"= 30'
DATE	03/03/03
BY	H.N.
JOB NO.	88138

SEE SHEET 5D

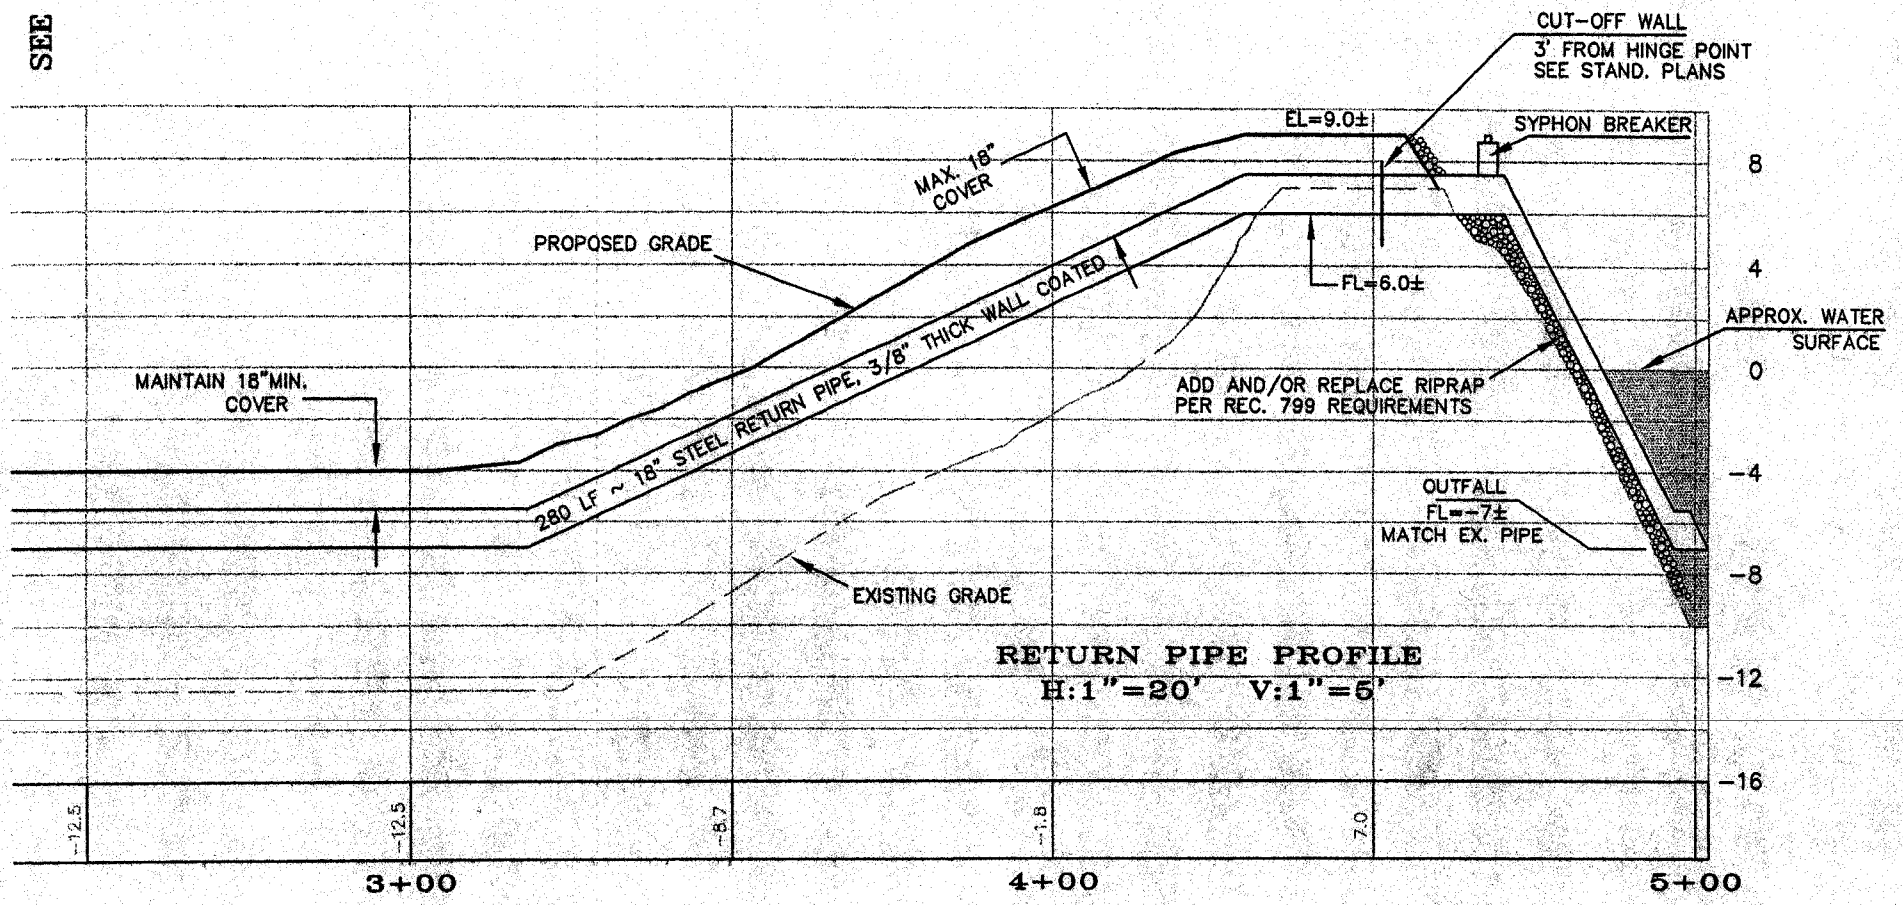

RETURN PIPE PROFILE
H:1"=20' V:1"=5'

HUMANN COMPANY INC.
ENGINEERING - SURVEYING
1021 BROWN AVE. LAFAYETTE, CA 94549
PH (925)283-5000 FAX (925)283-3576

ROCK ISLAND MARINA

PUMP STATION PARTIAL PROFILE

SHEET 5E

SCALE	1"= 30'
DATE	02/27/03
BY	H.N.
JOB NO.	88138

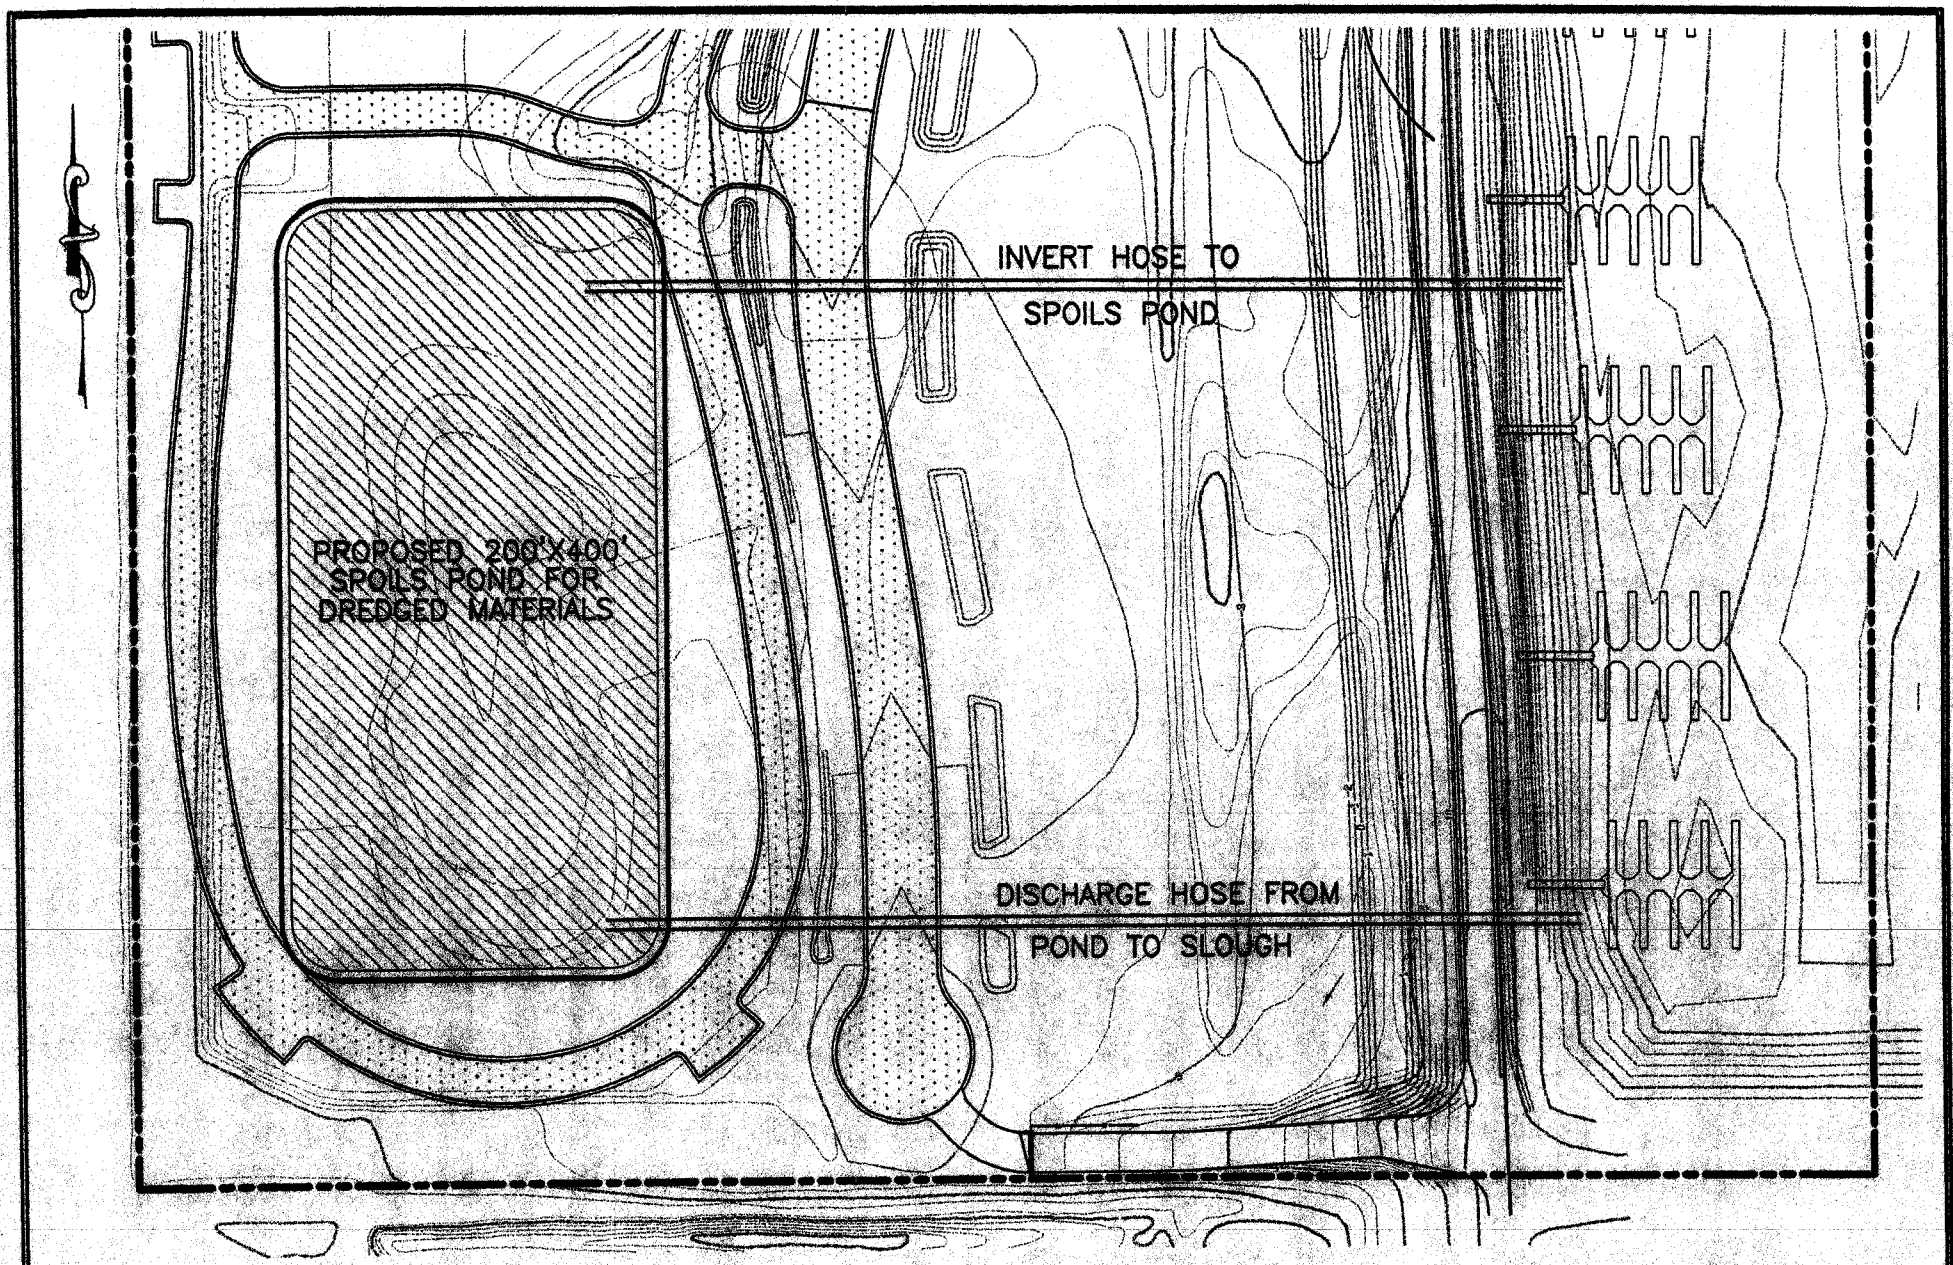

HUMANN COMPANY INC.
ENGINEERING - SURVEYING
1021 BROWN AVE. LAFAYETTE, CA 94549
PH (925)283-5000 FAX (925)283-3578

ROCK ISLAND MARINA

SANDMOUND SLOUGH DREDGING
INVERT AND DISCHARGE LINES

SCALE	1"= 100'
DATE	03/03/03
BY	H.N.
JOB NO.	88138

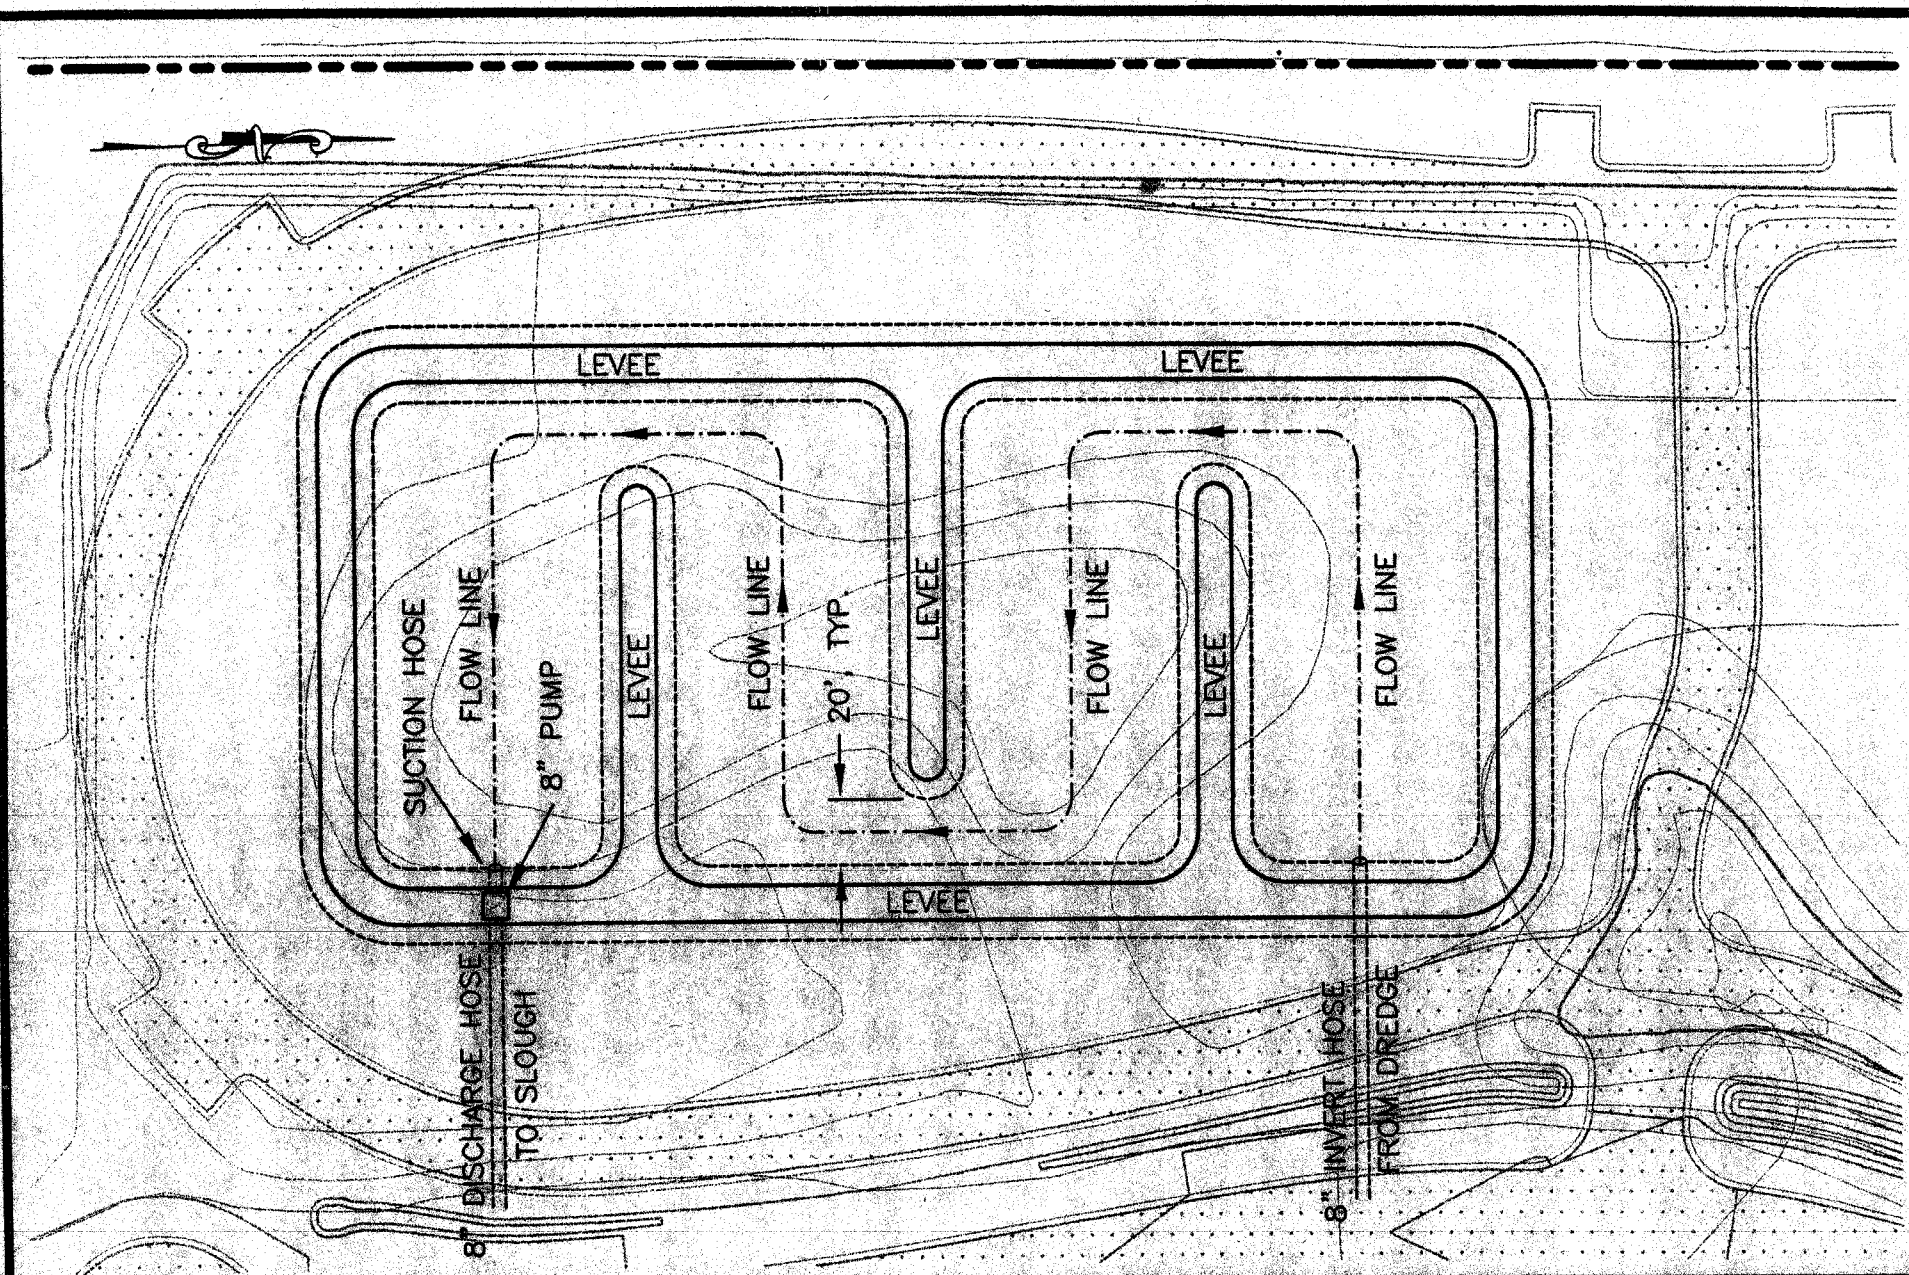

HUMANN COMPANY INC.
ENGINEERING - SURVEYING
1021 BROWN AVE. LAFAYETTE, CA 94549
PH (925)283-5000 FAX (925)283-3578

ROCK ISLAND MARINA

SPOILS POND PLAN

SCALE	1"= 100'
DATE	03/03/03
BY	H.N.
JOB NO.	88138