# Public Notice # 200200522

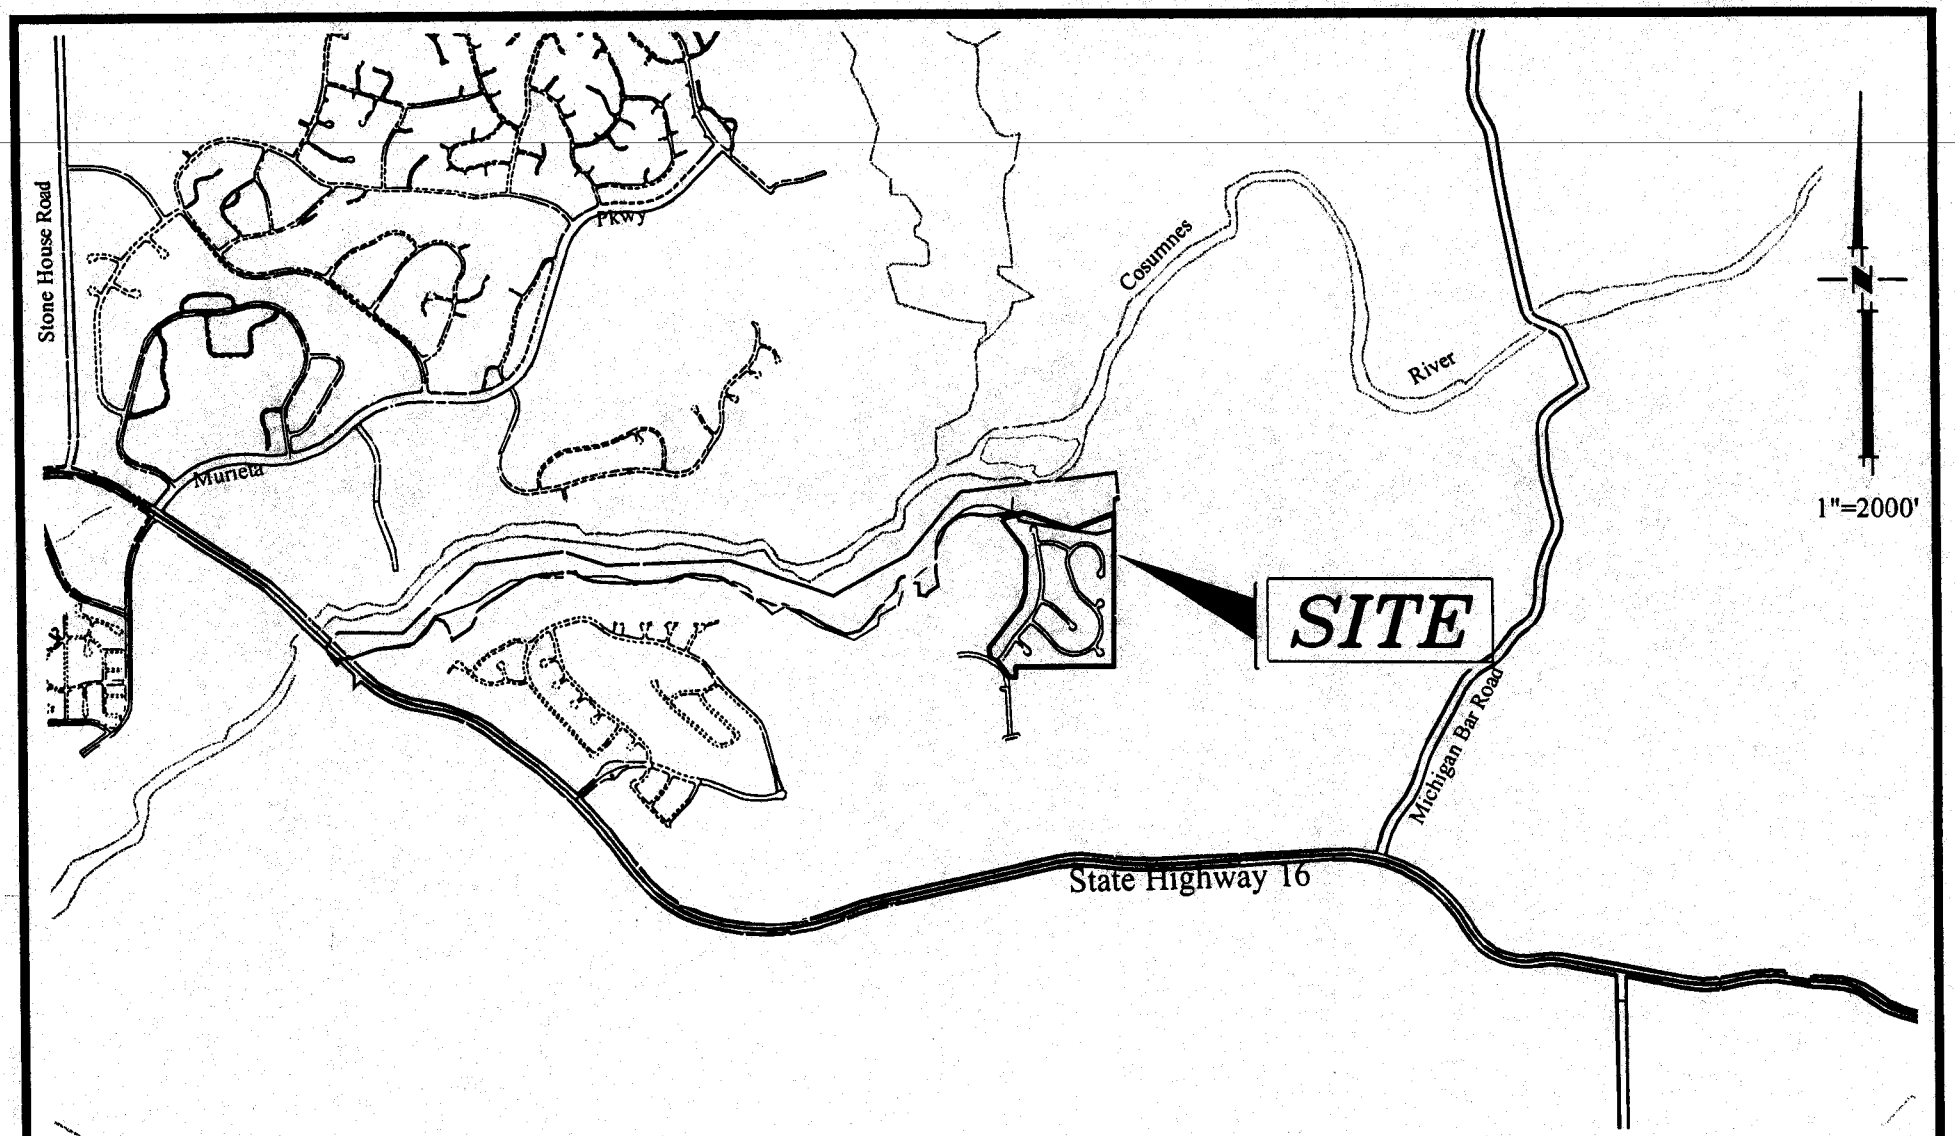


Sheet Title: ***Lakeview*** Vicinity Map
Municipality: County of Sacramento
Client: Reynen & Bardis
9848 Business Park Drive, Ste.H
Sacramento, Ca. 95827
Date: January 21, 2003
Sheet 1 of 3

# Public Notice # 200200522

1"=300'

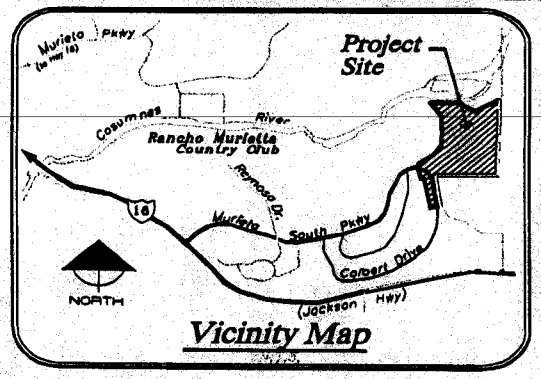


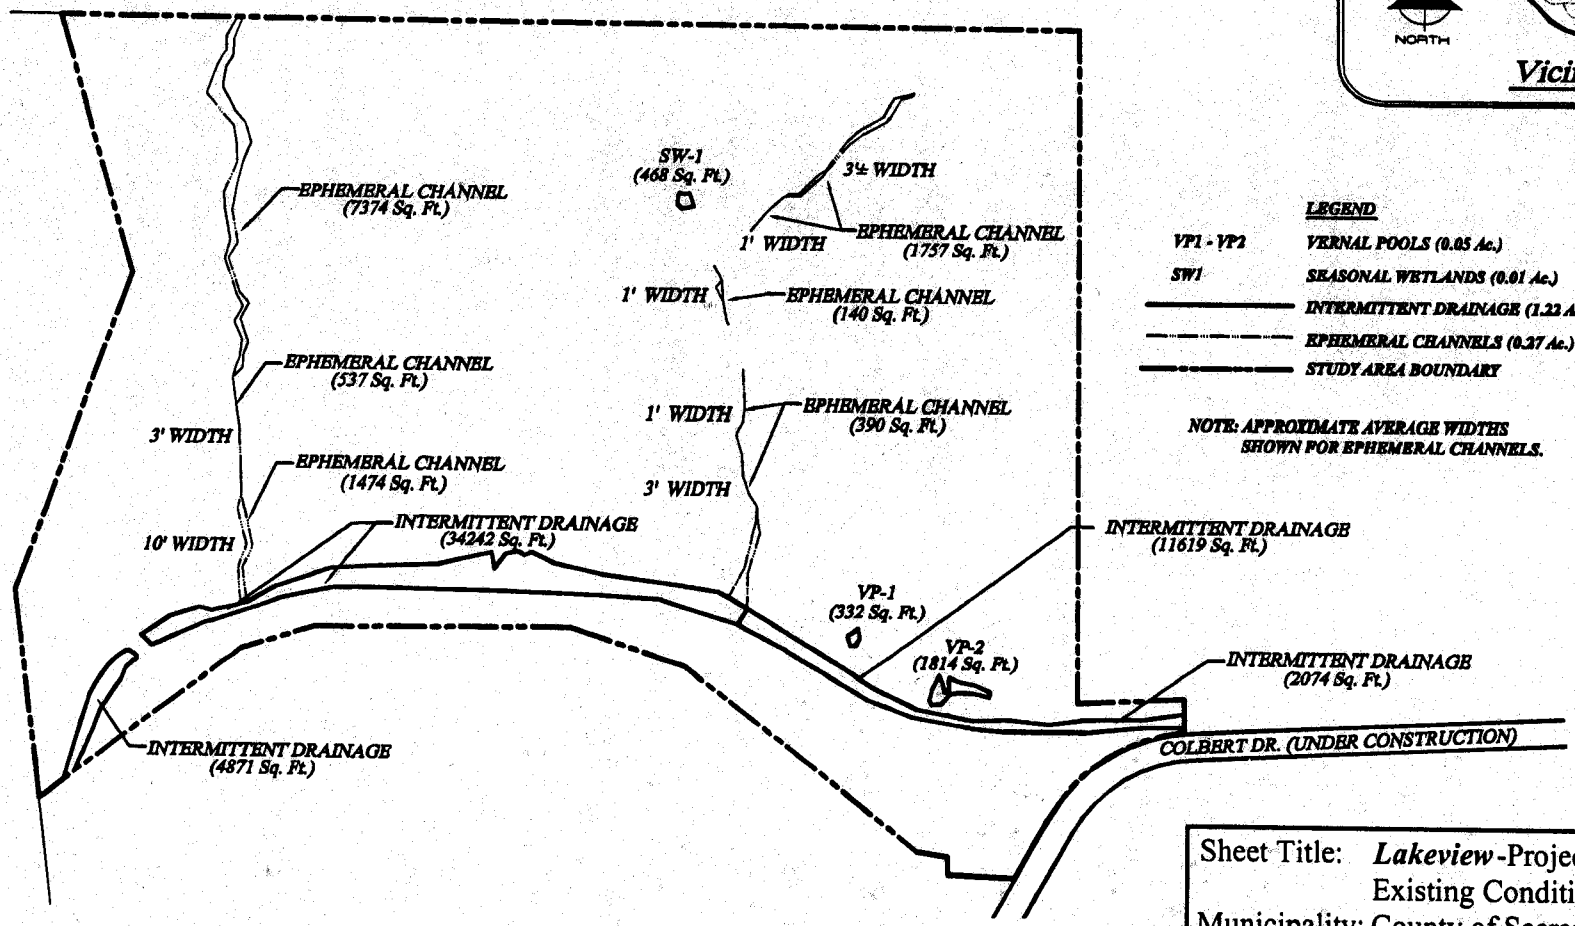


**LEGEND**

| | |
|---|---|
| VP1 - VP2 | VERNAL POOLS (0.05 Ac.) |
| SW1 | SEASONAL WETLANDS (0.01 Ac.) |
| ——— | INTERMITTENT DRAINAGE (1.22 Ac. |
| —·—·— | EPHEMERAL CHANNELS (0.27 Ac.) |
| ——— | STUDY AREA BOUNDARY |

NOTE: APPROXIMATE AVERAGE WIDTHS SHOWN FOR EPHEMERAL CHANNELS.

| | |
|---|---|
| Sheet Title: | *Lakeview*-Project & Wetlands Exhibit Existing Conditions |
| Municipality: | County of Sacramento |
| Client: | Reynen & Bardis<br>9848 Business Park Drive, Ste.H<br>Sacramento, Ca. 95827 |
| Date: | January 21, 2003 |
| Sheet 2 of 3 | |

# Public Notice # 200200522

1"=300'

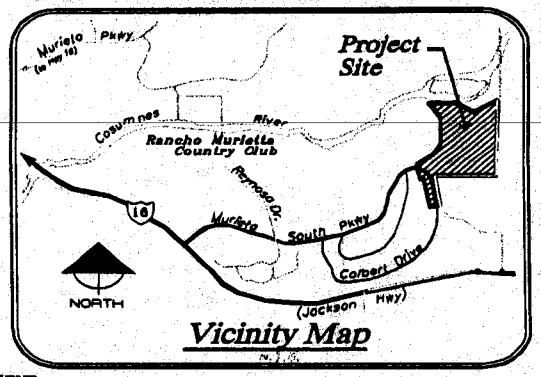


LEGEND

INTERMITTENT DRAINAGE (0.48

STUDY AREA BOUNDARY

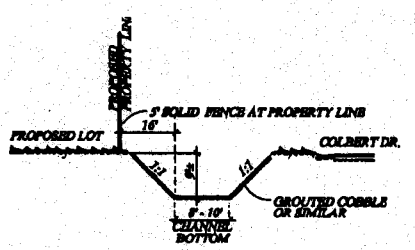


Realigned Channel Section
Section A-A

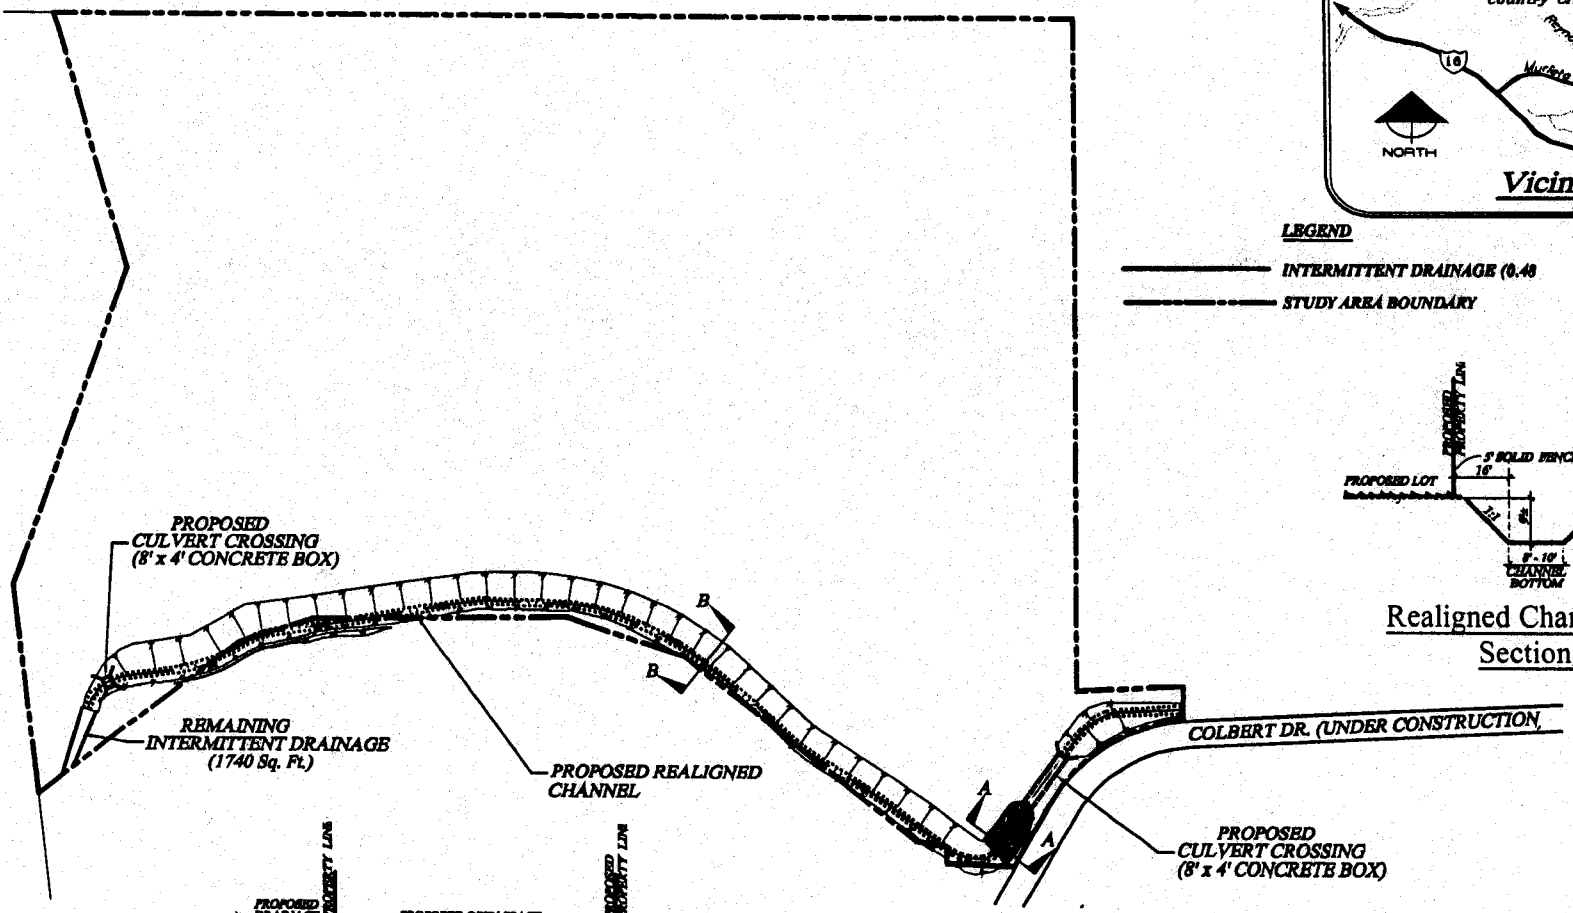


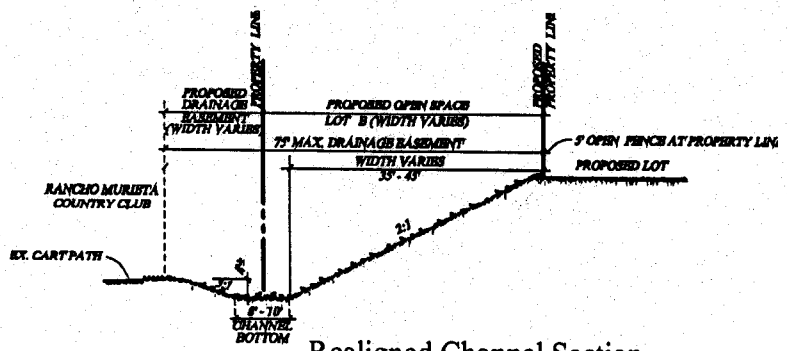


Realigned Channel Section
Section B-B

| | |
|---|---|
| Sheet Title: | *Lakeview*-Project & Wetlands Exhibit Proposed Conditions |
| Municipality: | County of Sacramento |
| Client: | Reynen & Bardis<br>9848 Business Park Drive, Ste.H<br>Sacramento, Ca. 95827 |
| Date: | January 21, 2003 |
| Sheet 3 of 3 | |