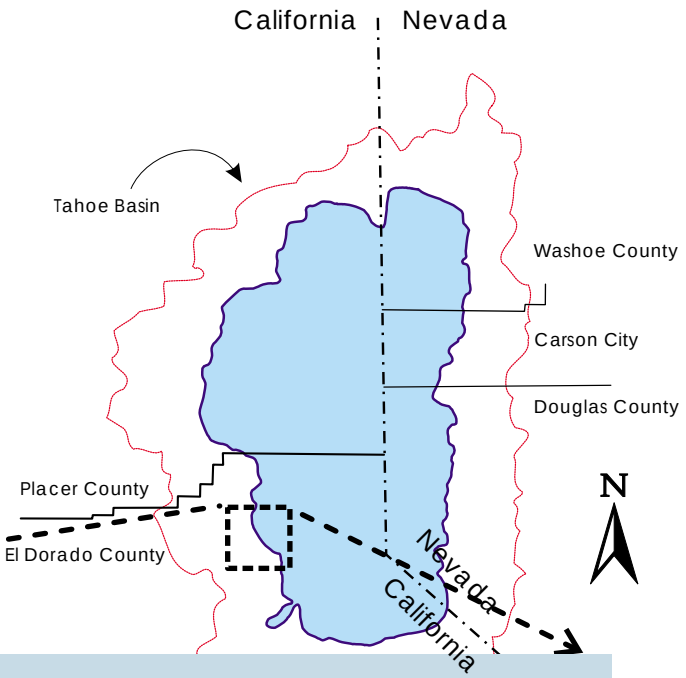

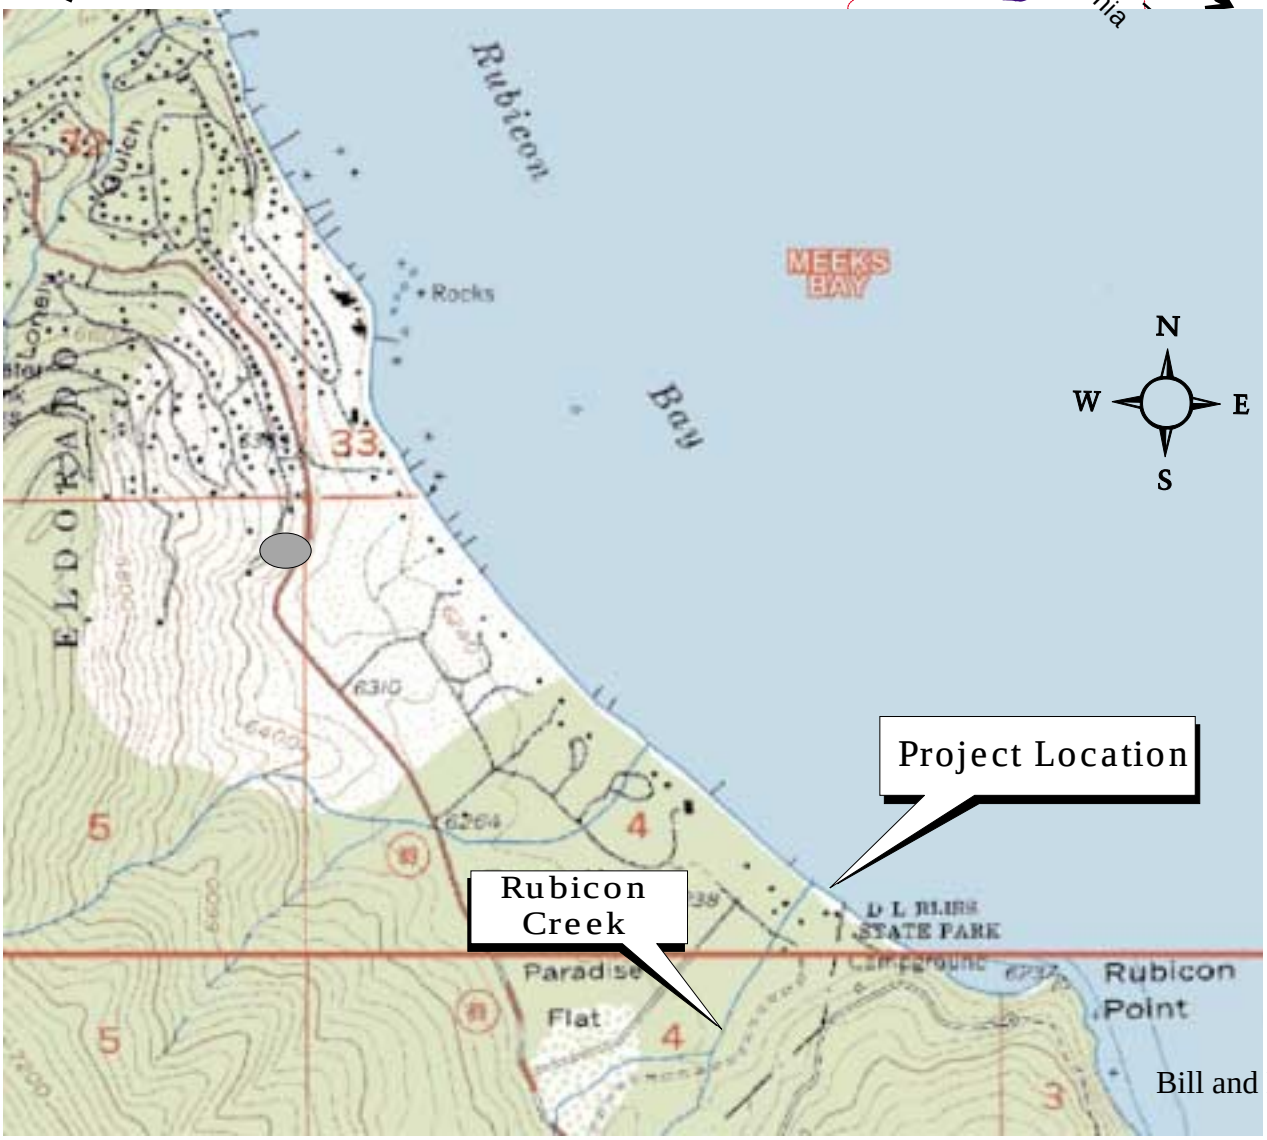

Based on © Delorme Maps
X-Maps 3.5 with Quadrangle Names

Project Location Maps

Bill and Michelle Green
Lake Tahoe
March 2003
Corps Number: 200225155
Sheet 1 of 4

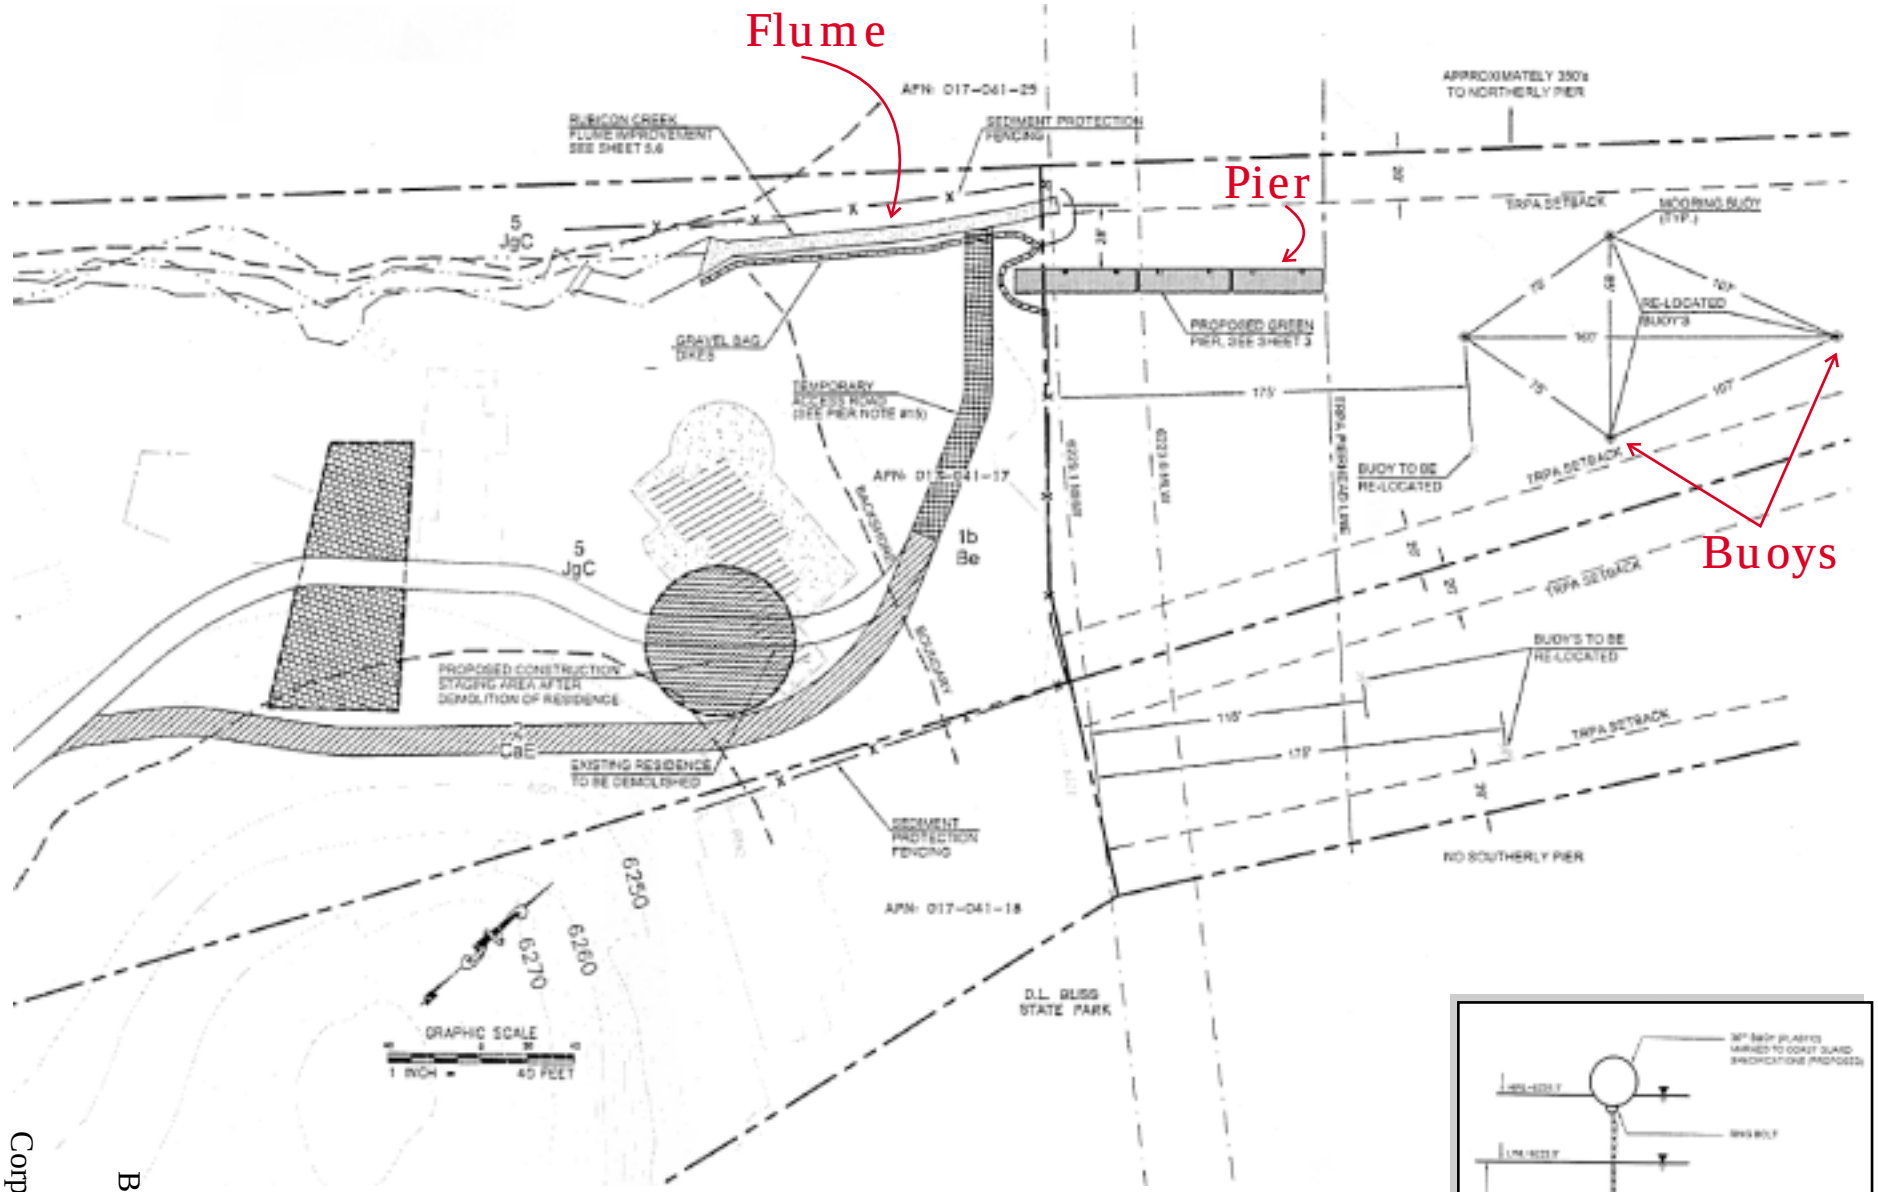

Top View of Project Site

no scale

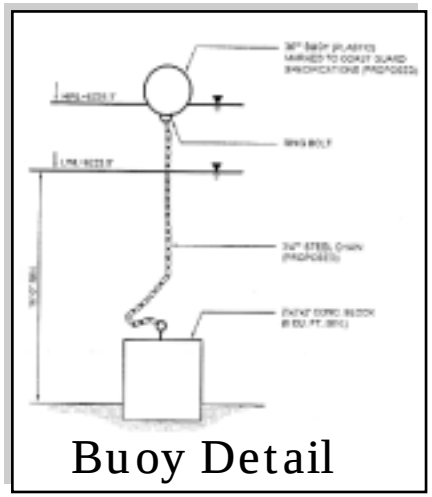

Buoy Detail

Bill and Michelle Green
Lake Tahoe
March 2003
Corps Number: 200225155
Sheet 2 of 4

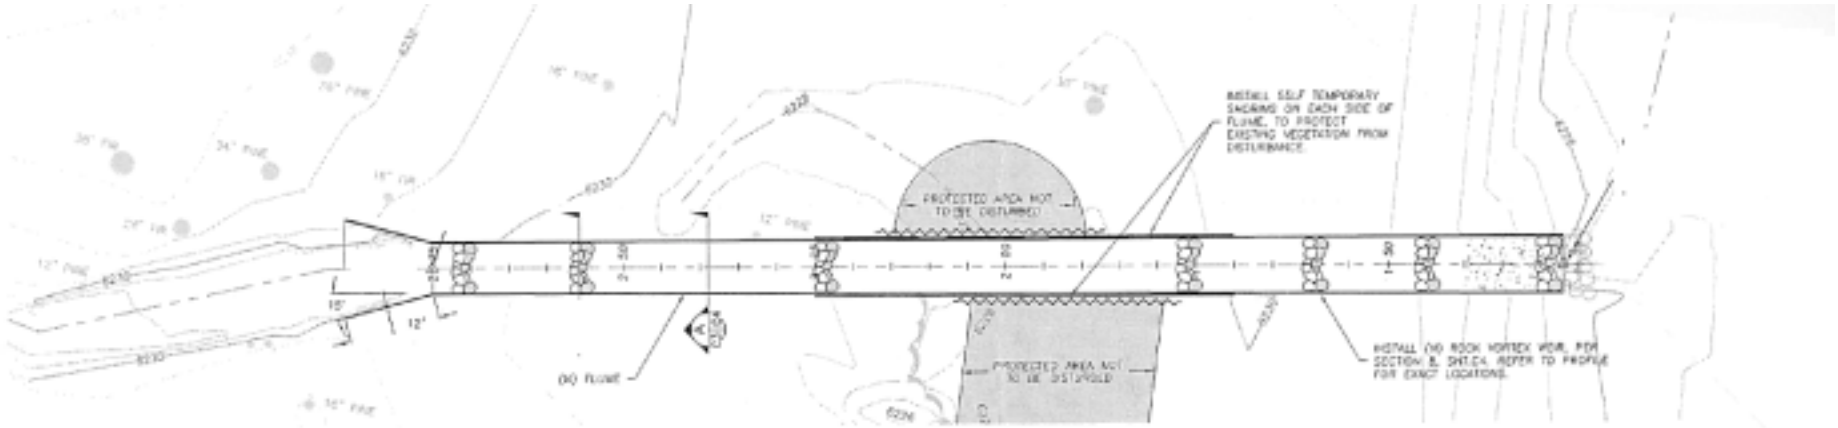

SITE PLAN

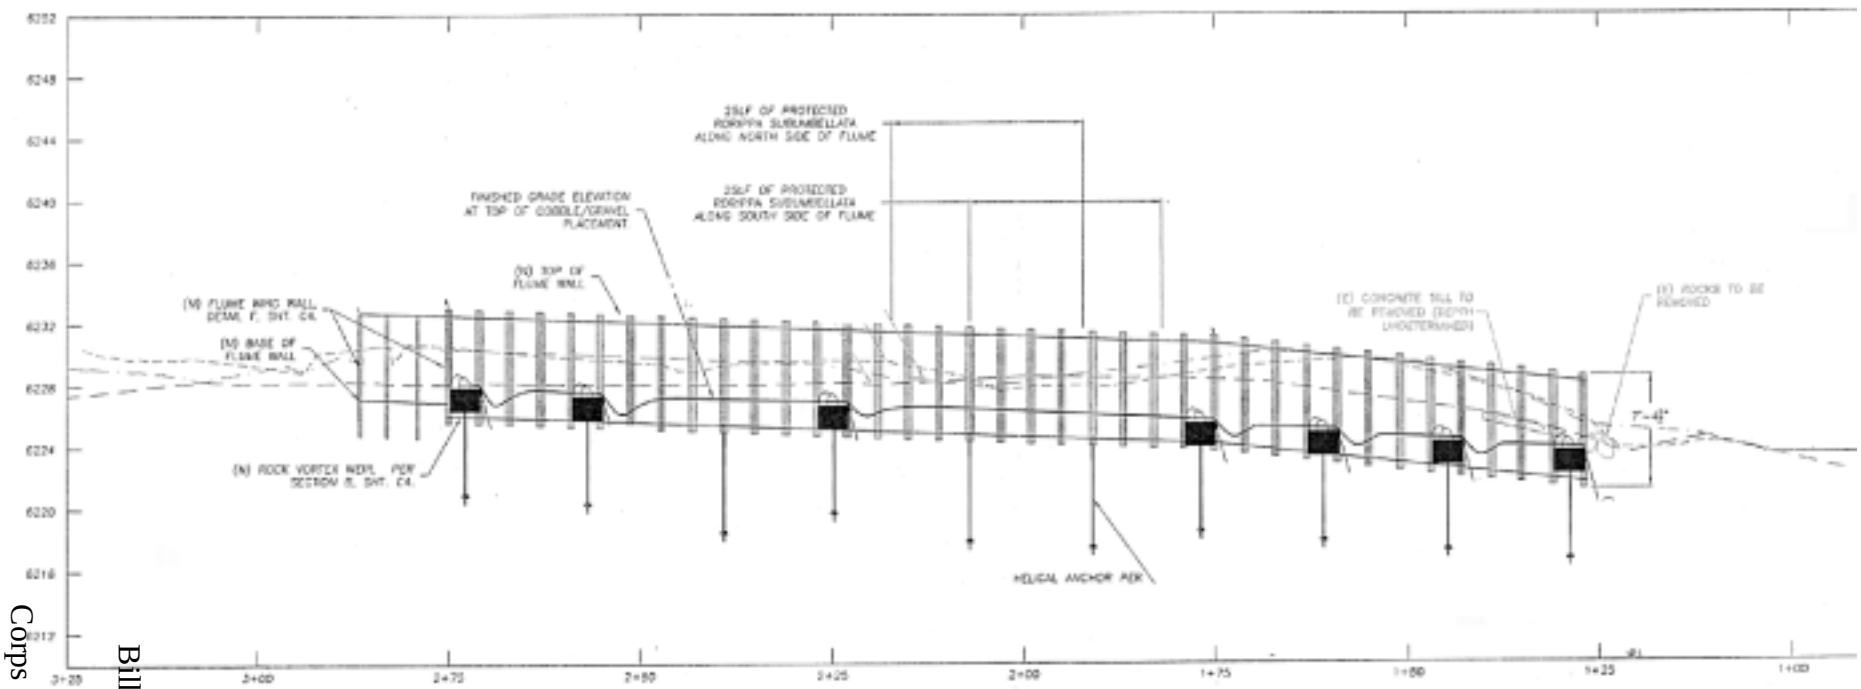

FLUME PROFILE (CENTERLINE)

Views of Flume

no scale

Bill and Michelle Green
Lake Tahoe
March 2003
Corps Number: 200225155
Sheet 3 of 4

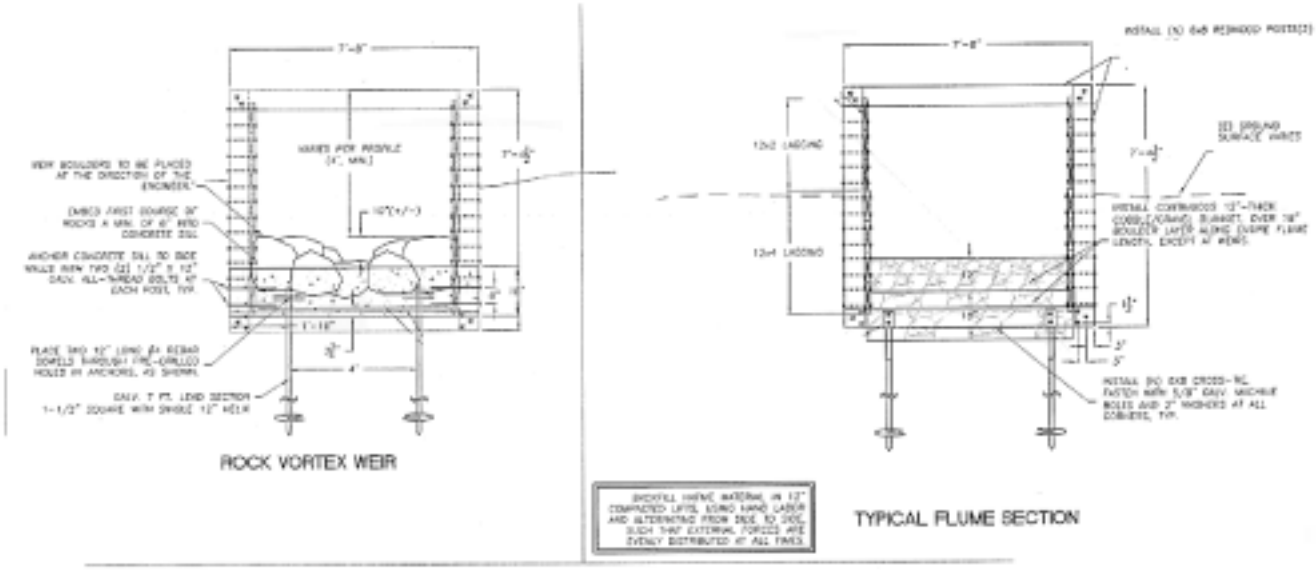

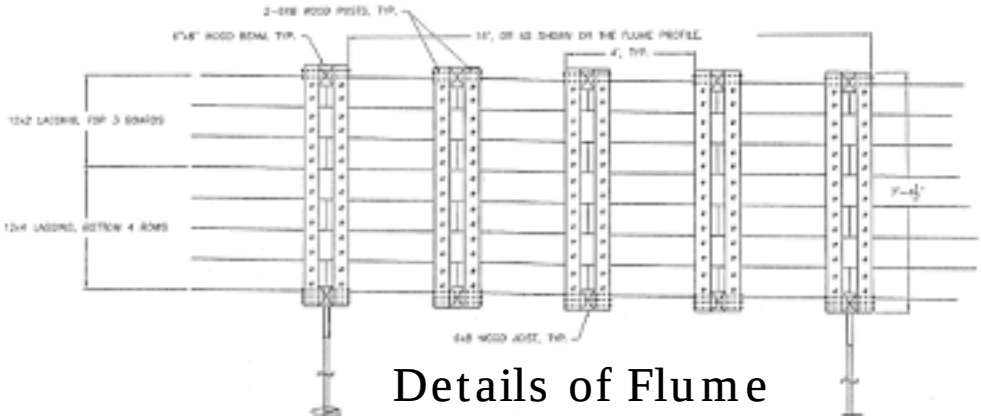

Details of Flume

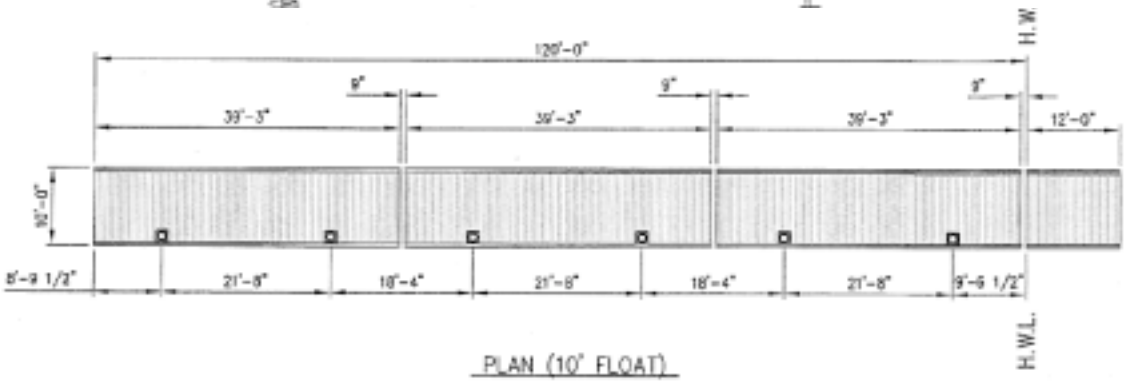

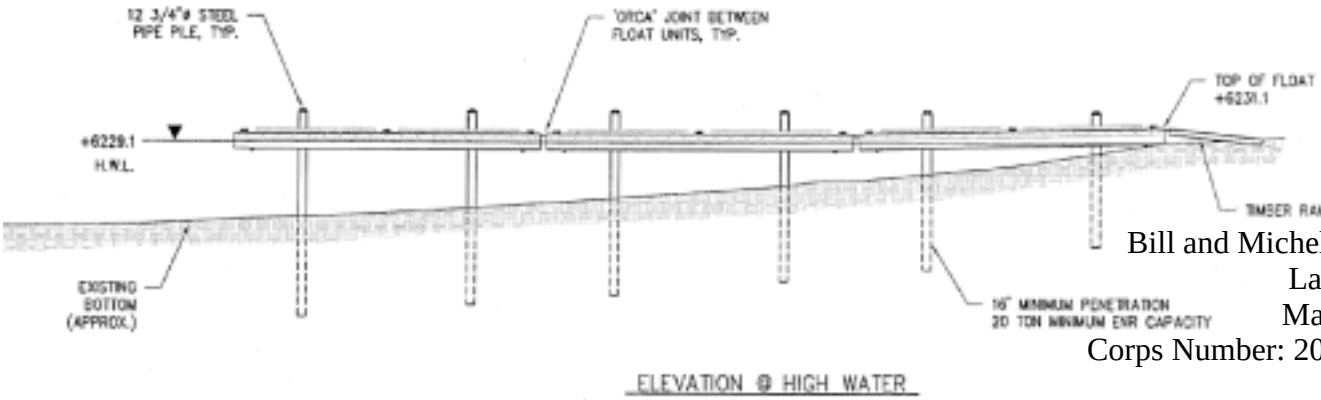

Bill and Michelle Green
Lake Tahoe
March 2003
Corps Number: 200225155
t 4 of 4

Views of Pier