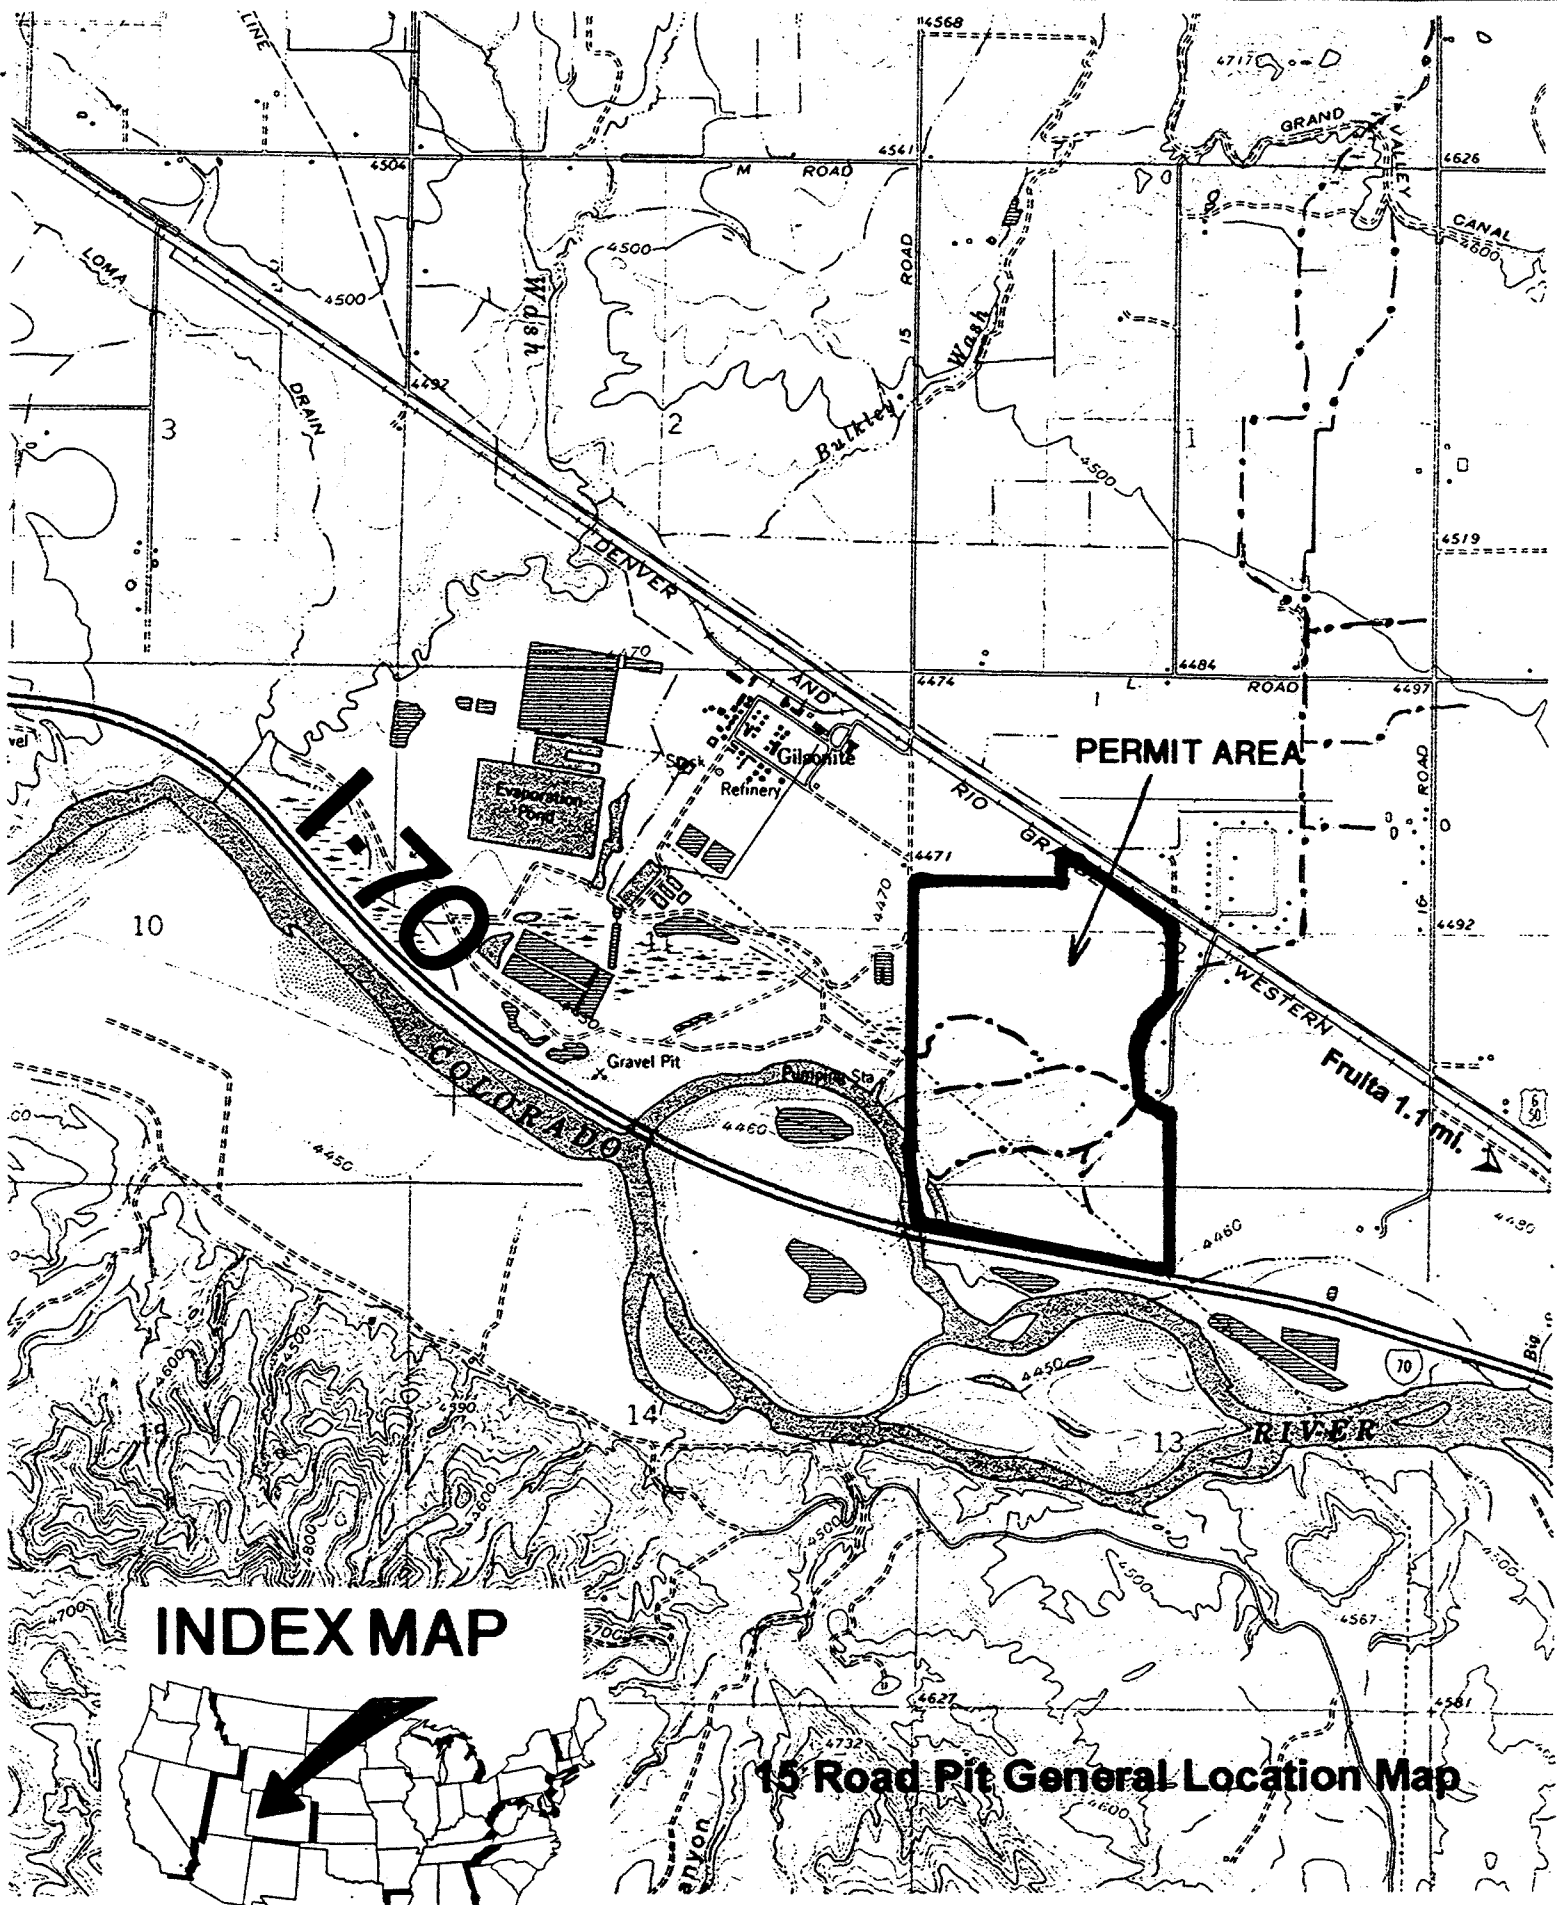

15 Road Pit General Location Map

Fig. 1 200375043

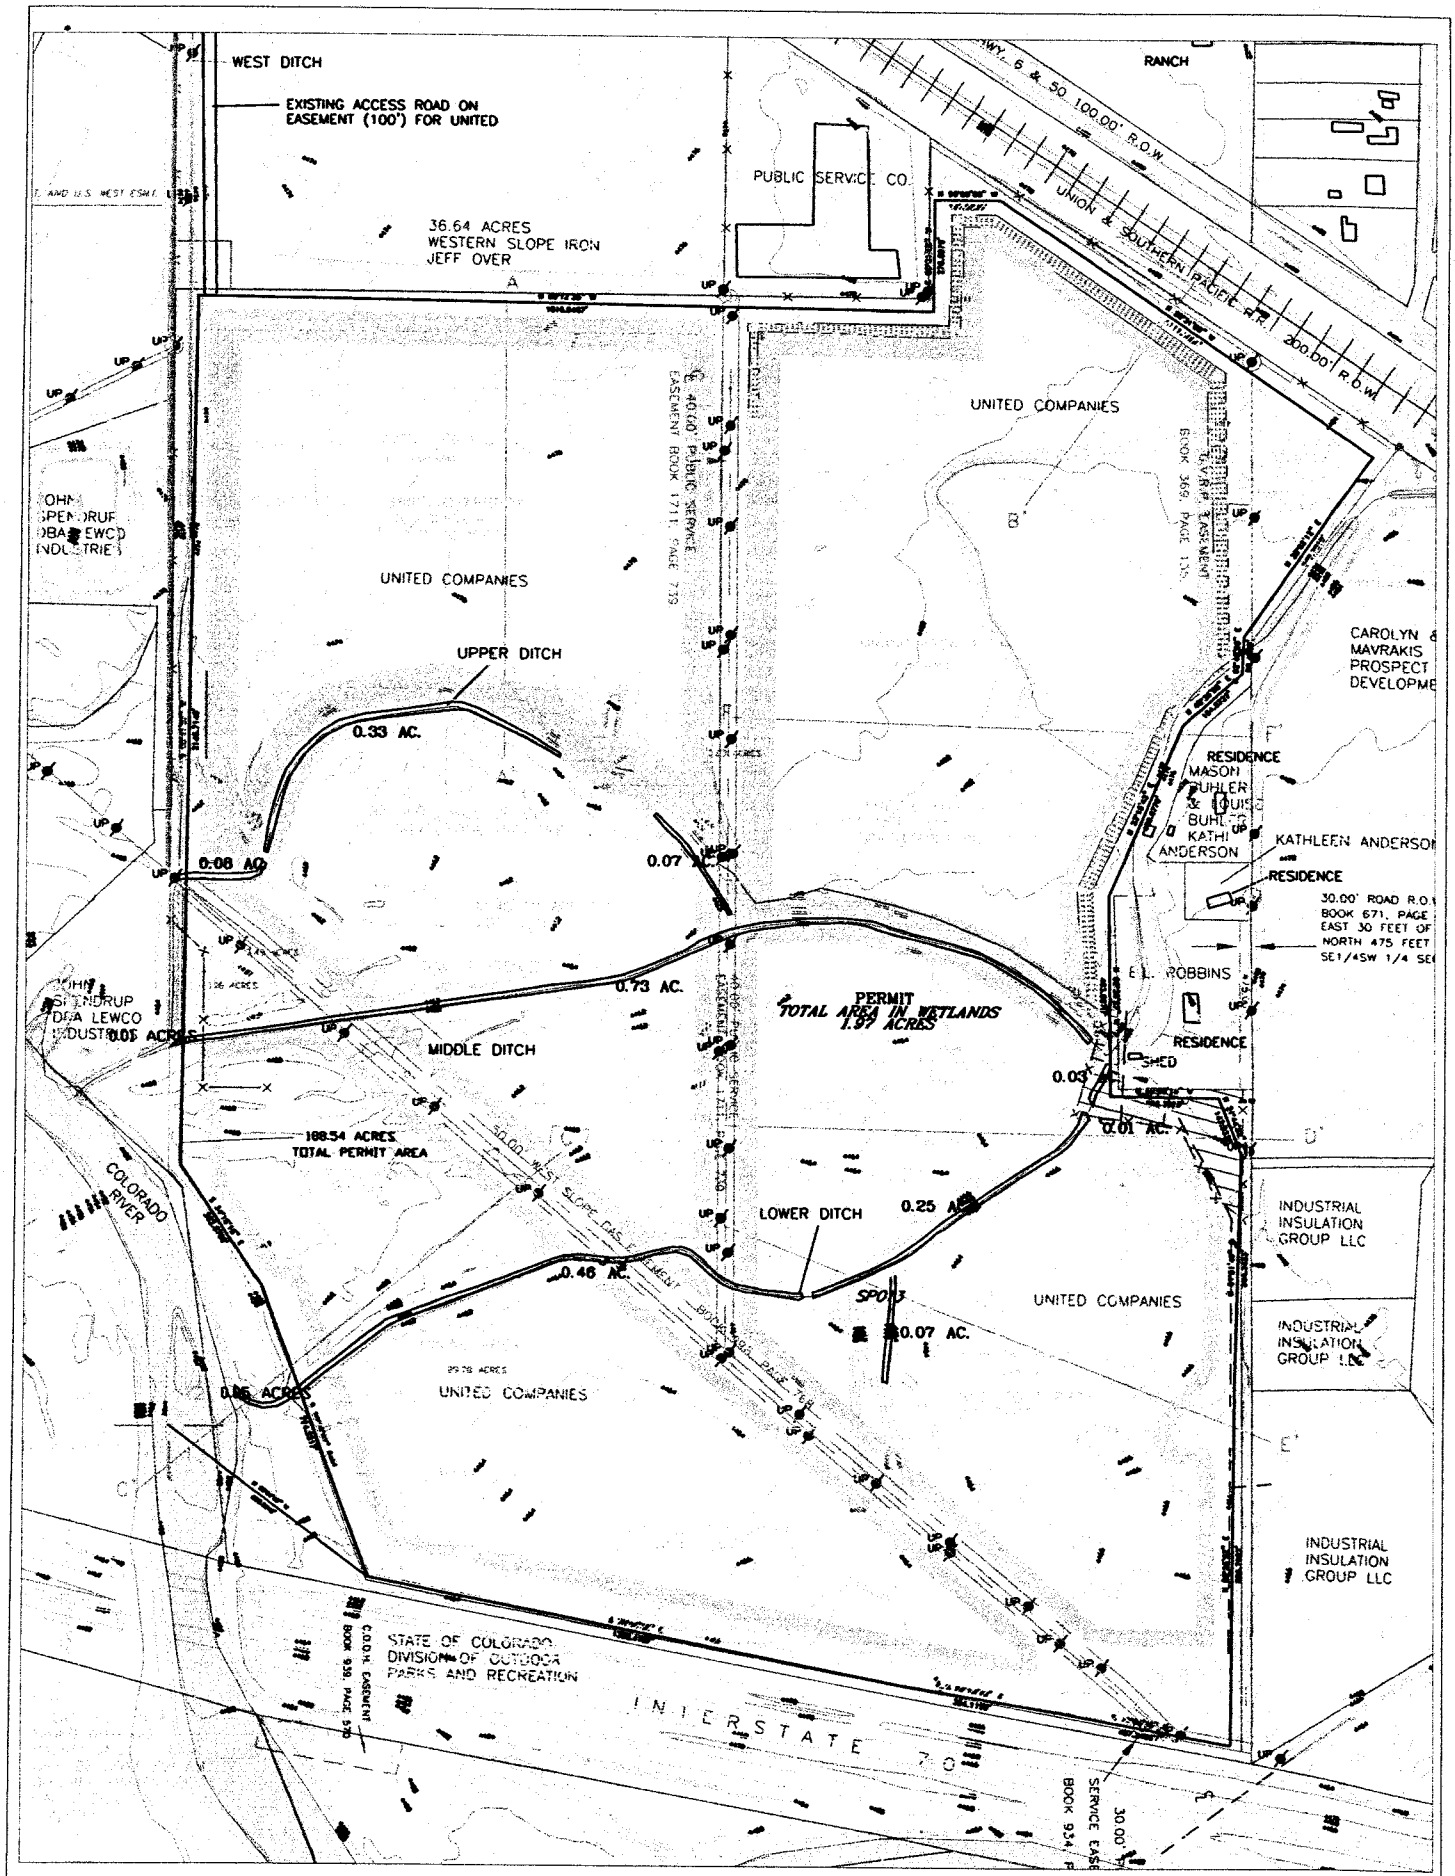

WETLAND AREA PERMIT BOUNDARY	DES DRN CHK APPD	DATE 1/12/03 SCALE	Greg Lewicki And Associates 11541 Warrington Court, Parker, CO USA 80138 Phone (303)-346-5196 E-Mail - lewicki7@attbi.com	UNITED COMPANIES 15 ROAD PIT WETLANDS DELINEATION MAP 15ROADBASE3MAP.DWG

Fig. 2 20037504 3

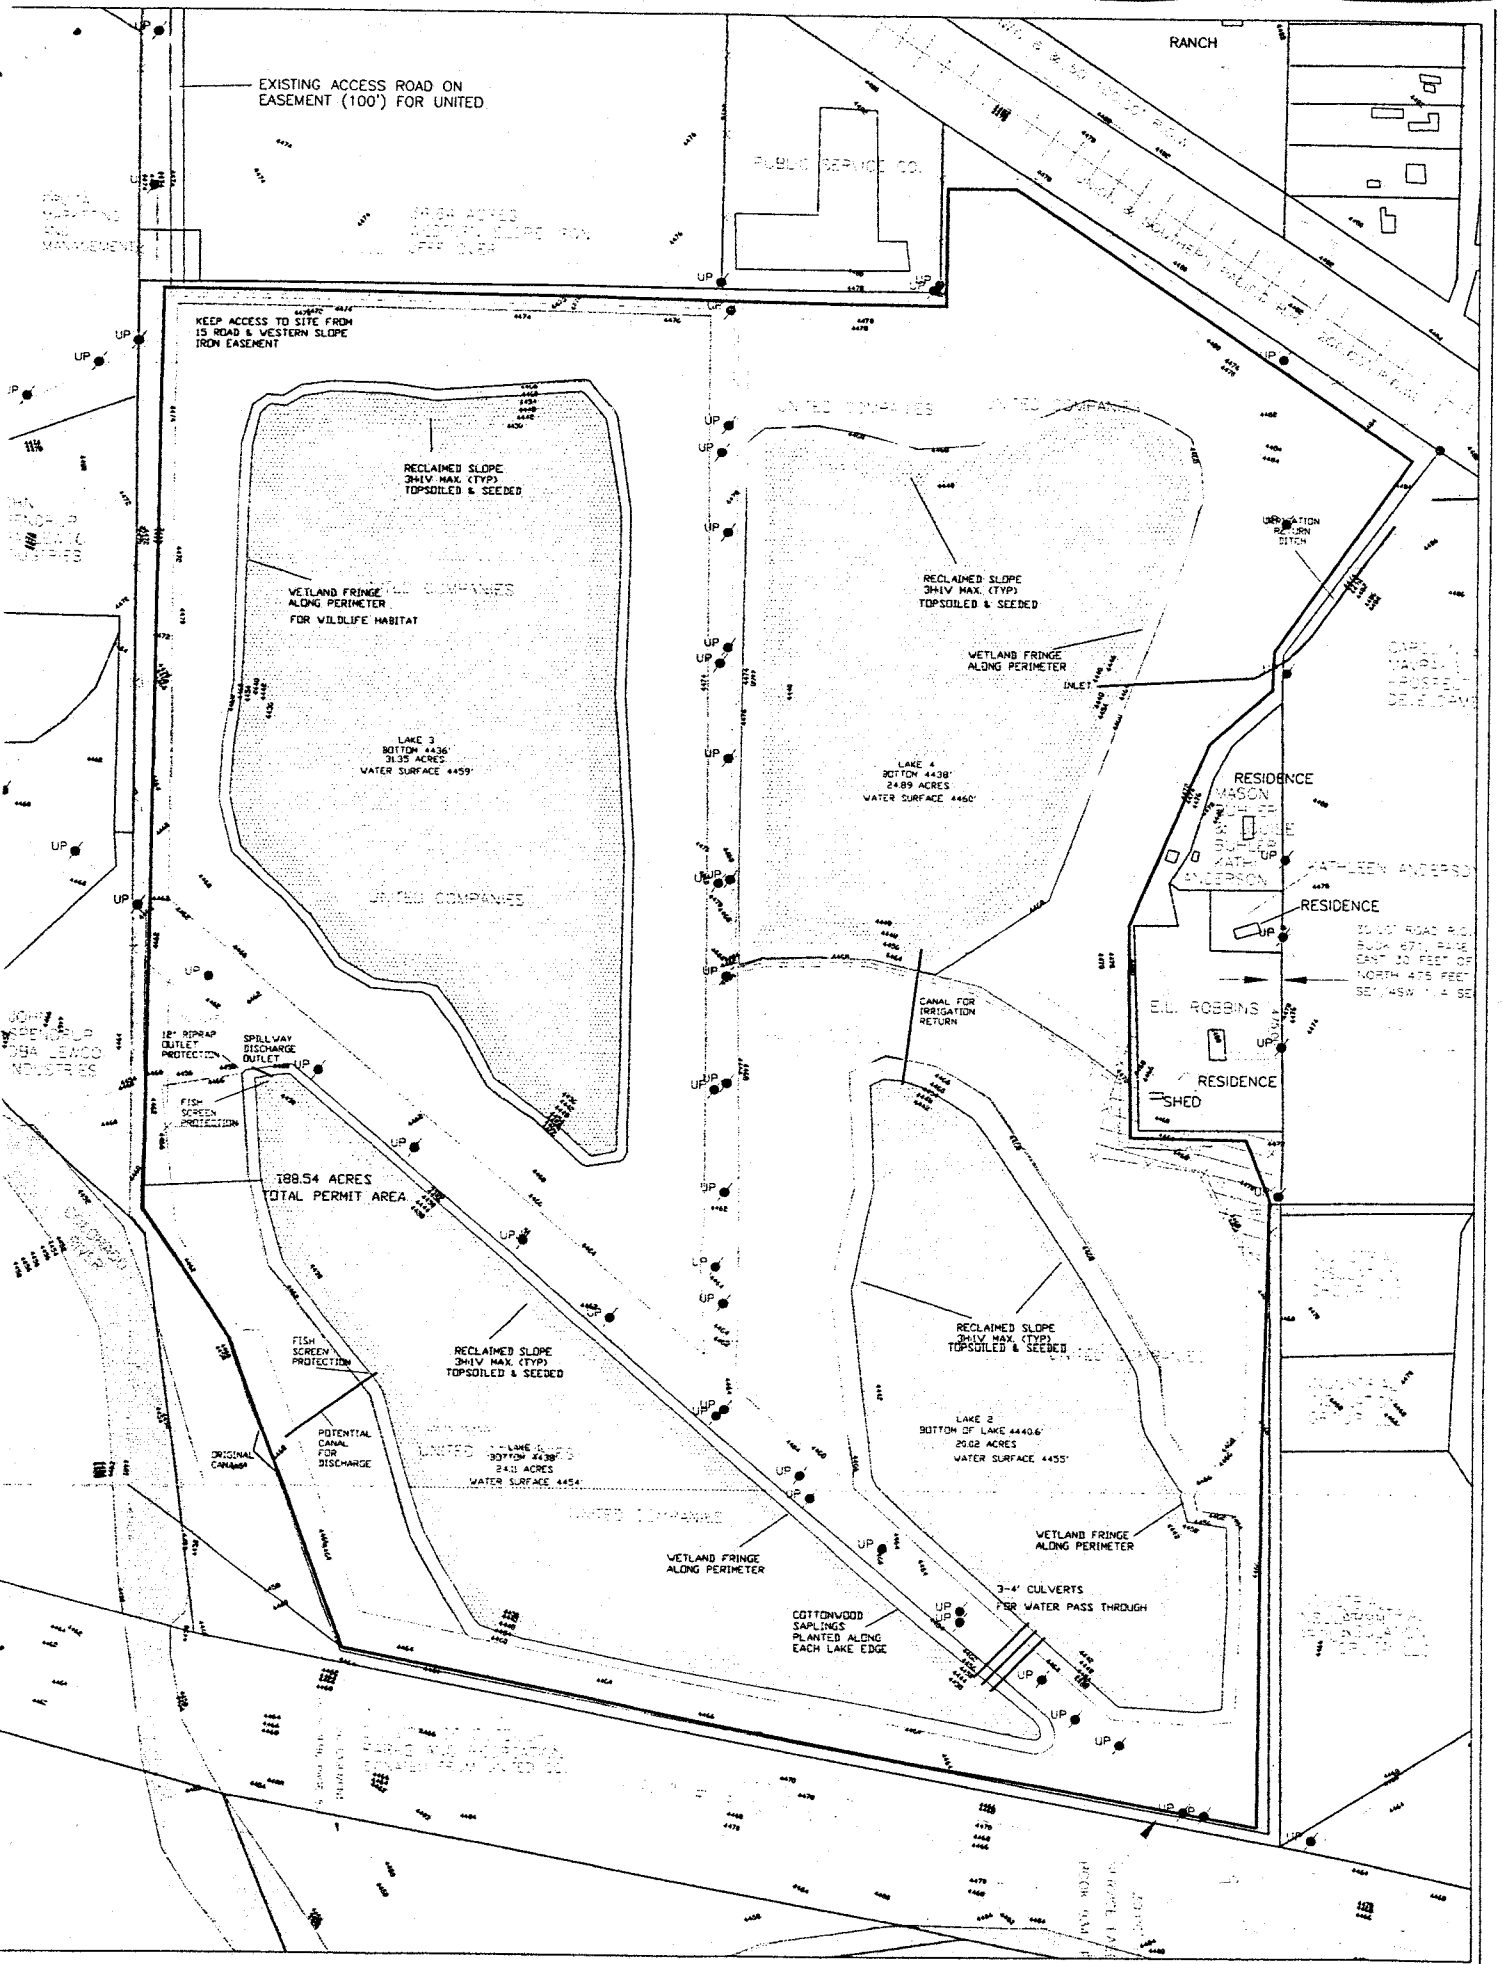

WETLAND AREA

PERMIT BOUNDARY

DES	
DRN	
CHK	
APPD	

DATE 2/20/03

SCALE

Greg Lewicki And Associates

11541 Warrington Court
Parker, CO USA 80138

Phone (303)-346-5106
E-Mail - lewicki7@aol.com

UNITED COMPANIES 15 ROAD PIT

RECLAMATION MAP

Fig3 200375043