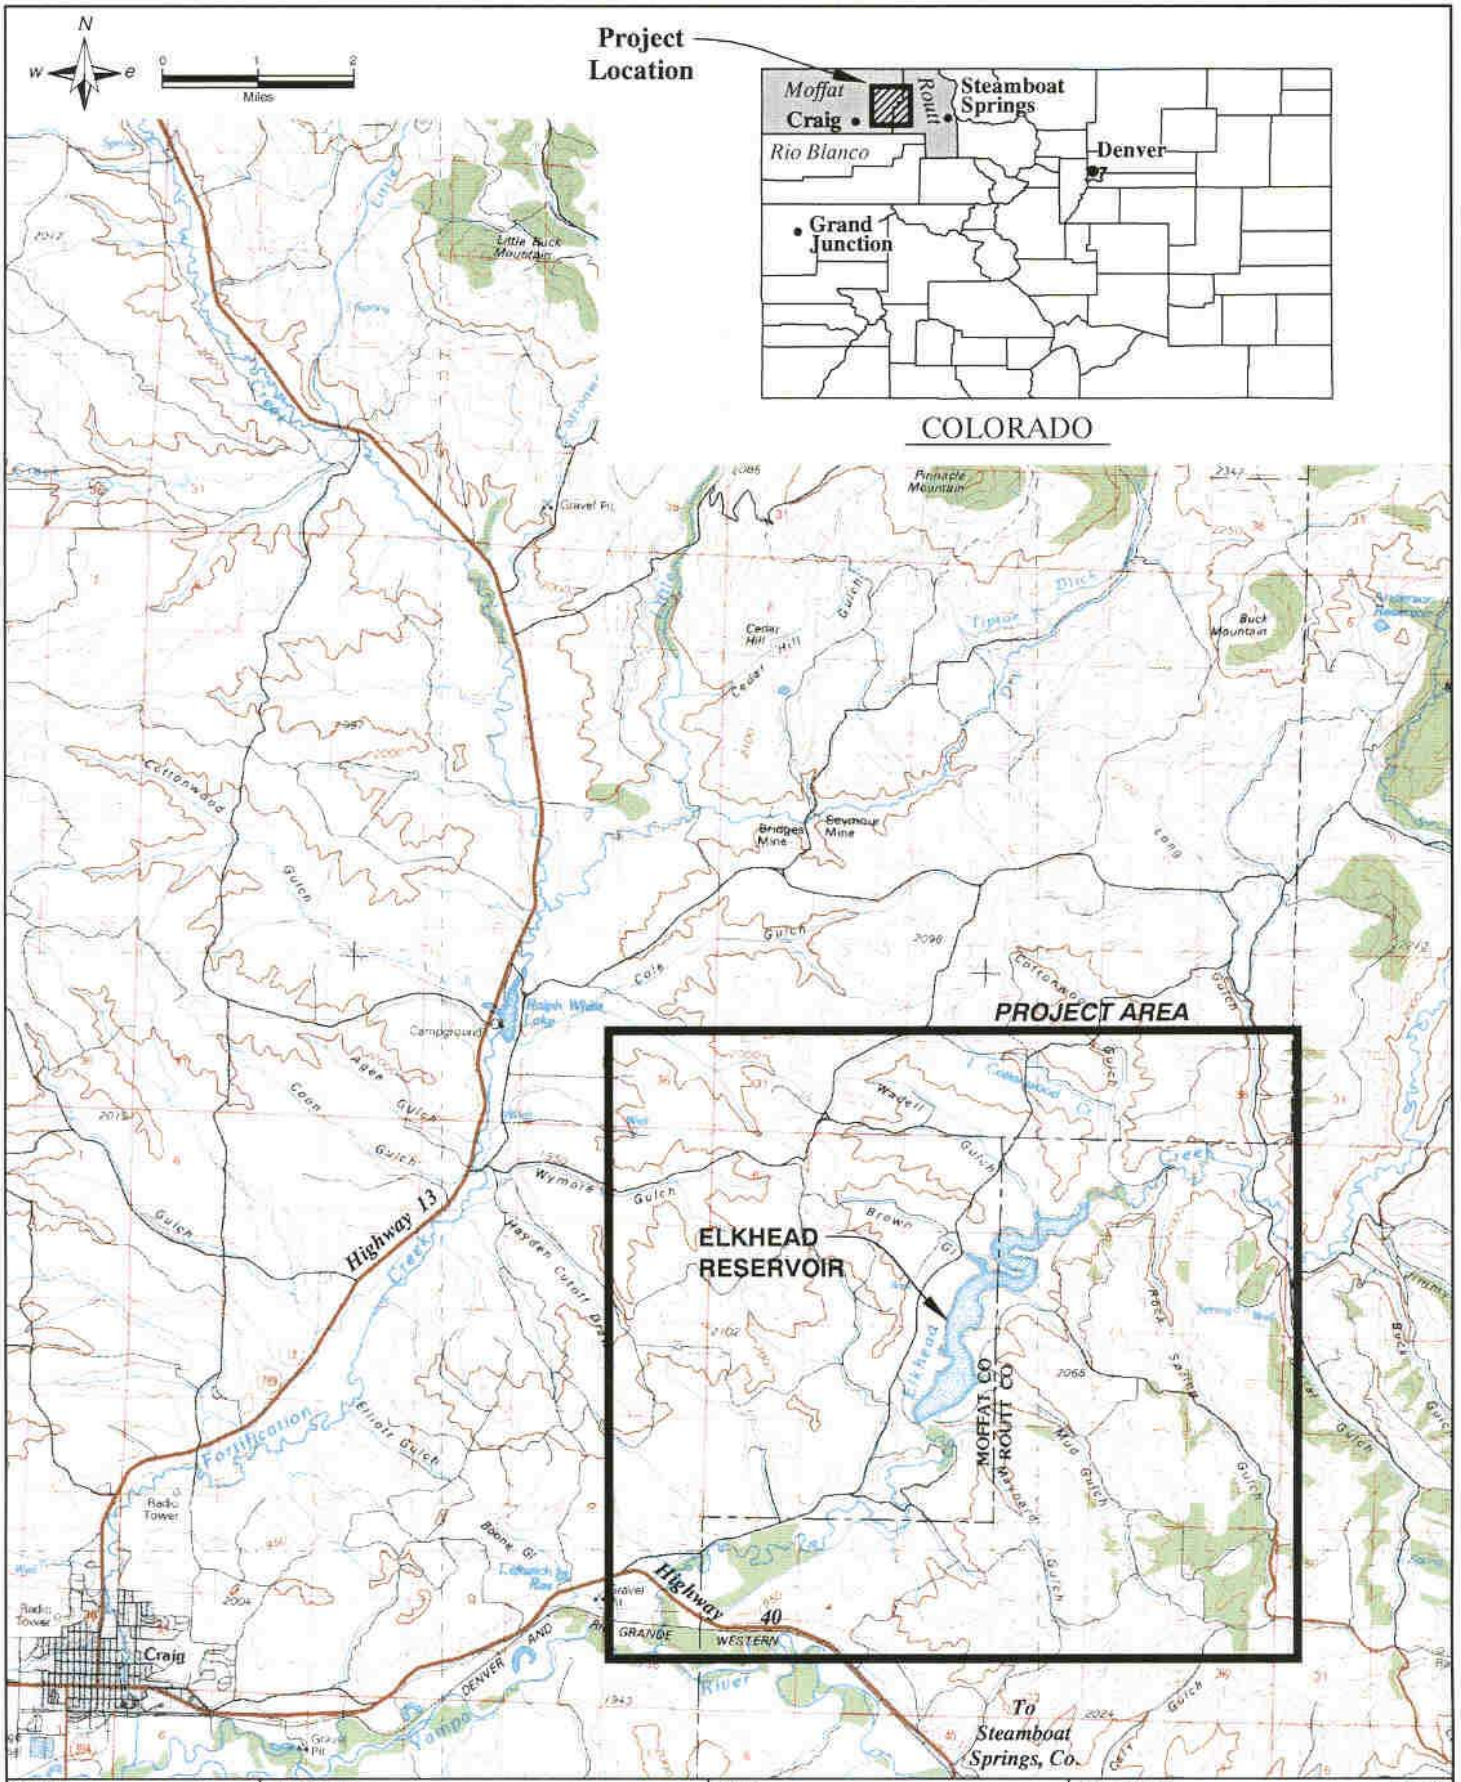

Sheet:	Applicant:	Title:	Consultant:
Figure 1	Colorado River Water Conservation District 201 Centennial Street P.O. Box 1120 Glenwood Springs, Colorado 81602	General Project Location	7 April 2004 404 Permit Mapping by: PIONEER Base map: USGS Digital Ortho-quad

Impact Site:

R1

Square Feet Impact:	Acre Impact:
1,042,645	23.9

Cubic Yards of Fill:

0

Wetland Type Impacted:

Palustrine Shrub/Scrub

Impact Type:

Reservoir Inundation

Impact Location:

Elkhead River Delta

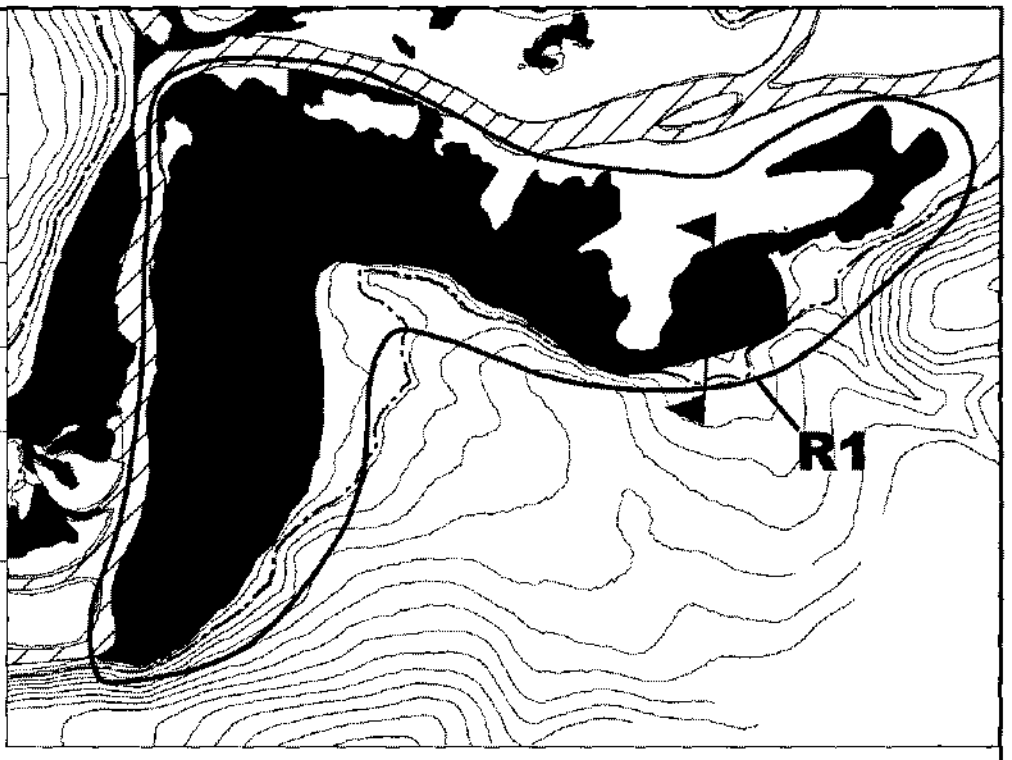

N

W E

0 250 500

FEET

Existing Reservoir (el. 6368)

Proposed Reservoir (el. 6388)

Waters of the US

Channels

Delineated Wetlands

Wetland Impact Site

Proposed Mitigation Area

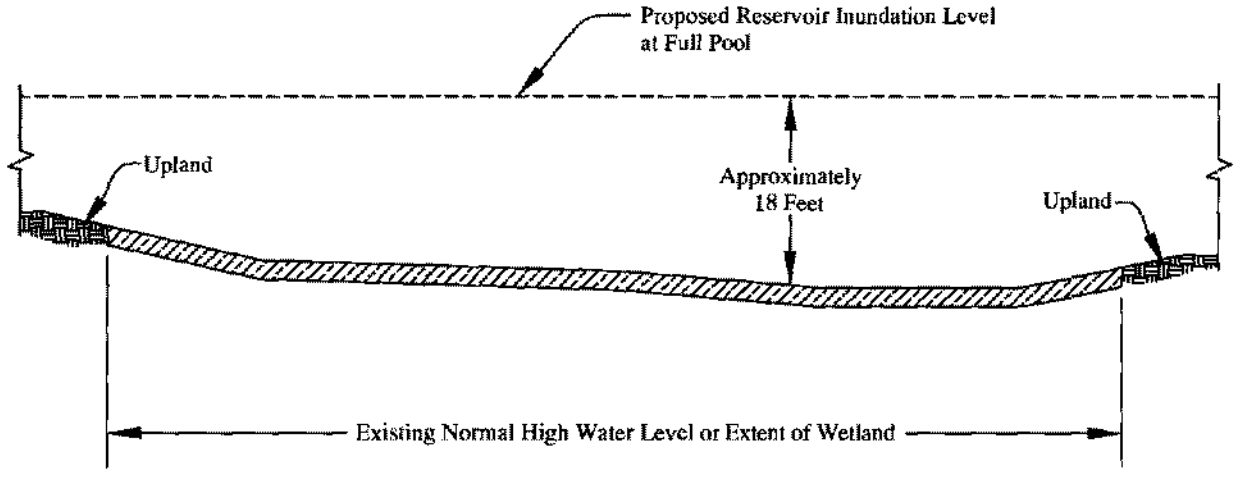

Profile

Not to Scale

Sheet:	Applicant:	Title:	Consultant:
Figure 5a	Colorado River Water Conservation District 201 Centennial Street P.O. Box 1120 Glenwood Springs, Colorado 81602	Impact Site R1	7 April 2004 404 Permit Mapping by: PIONEER Base map: Ayres Associates & URS

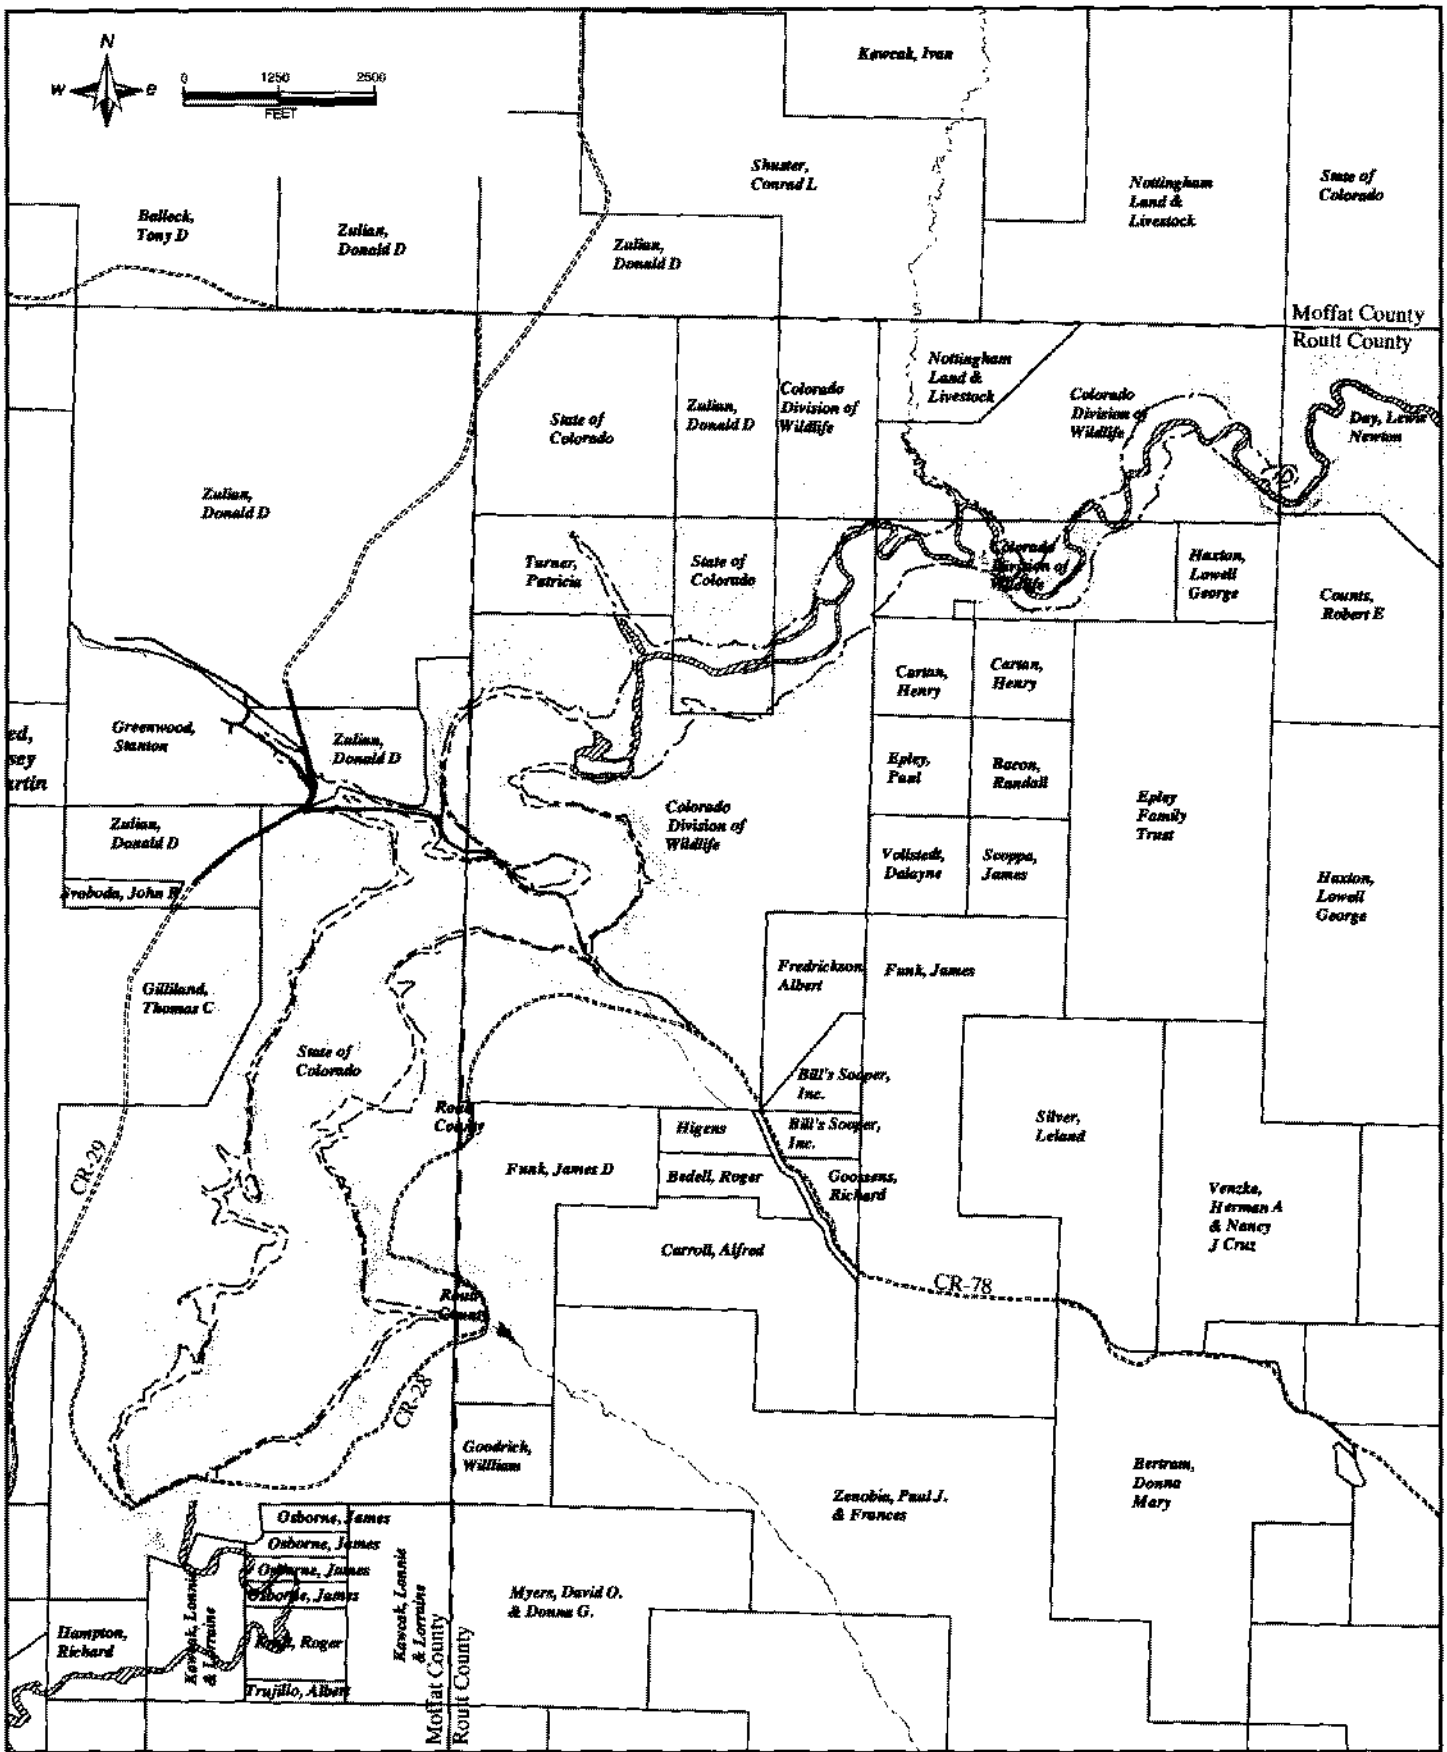

Sheet:

Figure 2

Applicant:

Colorado River Water Conservation District
201 Centennial Street
P.O. Box 1120
Glenwood Springs, Colorado 81602

Title:

Land Ownership near Elkhead Reservoir

Consultant:

7 April 2004

404 Permit Mapping by:

Base map:
Ayres Associates & URS

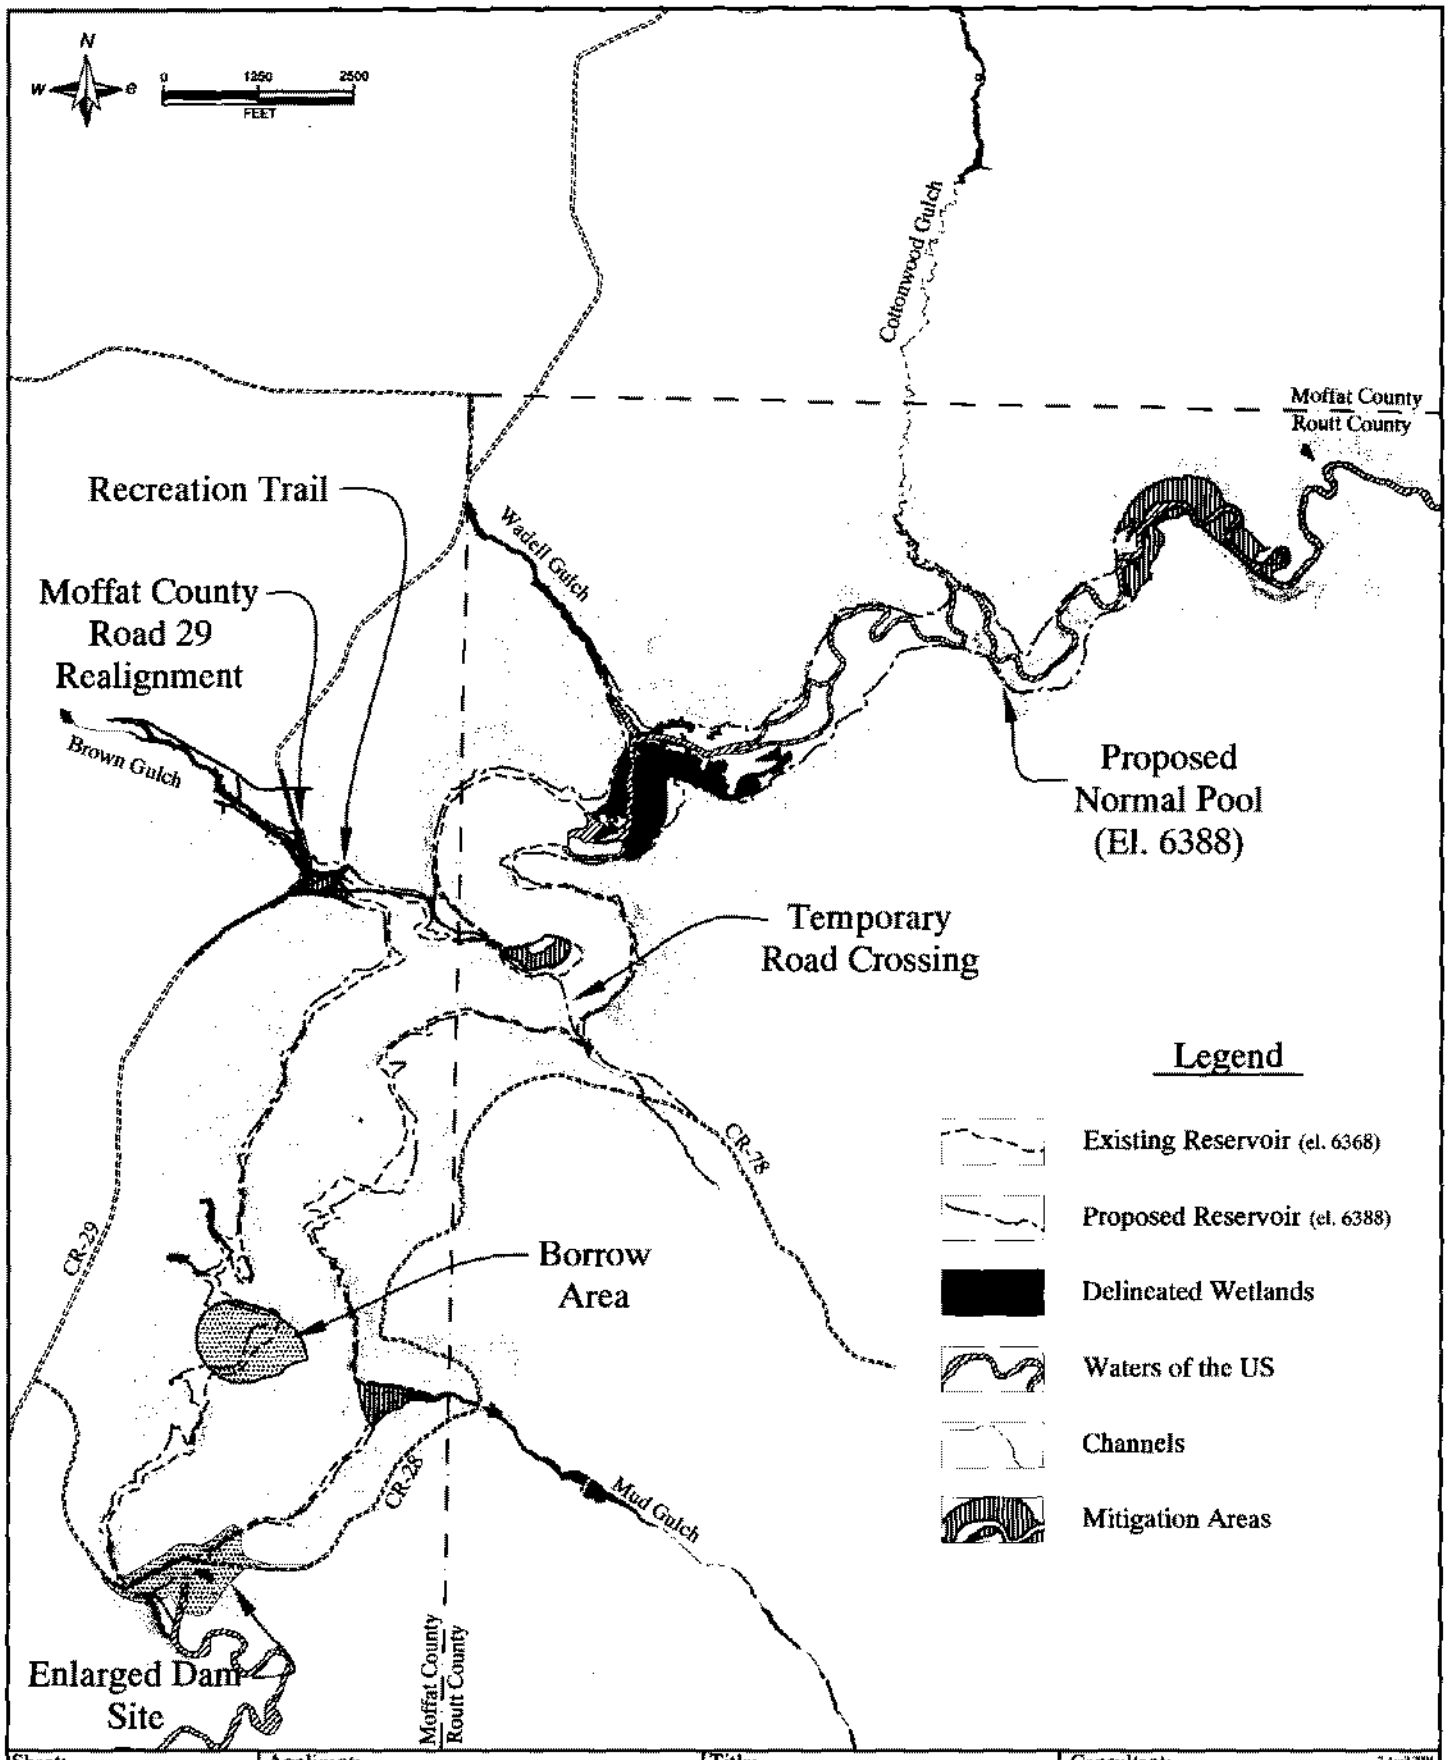

Sheet:	Applicant:	Title:	Consultant:
Figure 3	Colorado River Water Conservation District 201 Centennial Street P.O. Box 1120 Glenwood Springs, Colorado 81602	Proposed Elkhead Reservoir Expansion	7 April 2004 404 Permit Mapping by: PIONEER Base map: Ayres Associates & URS

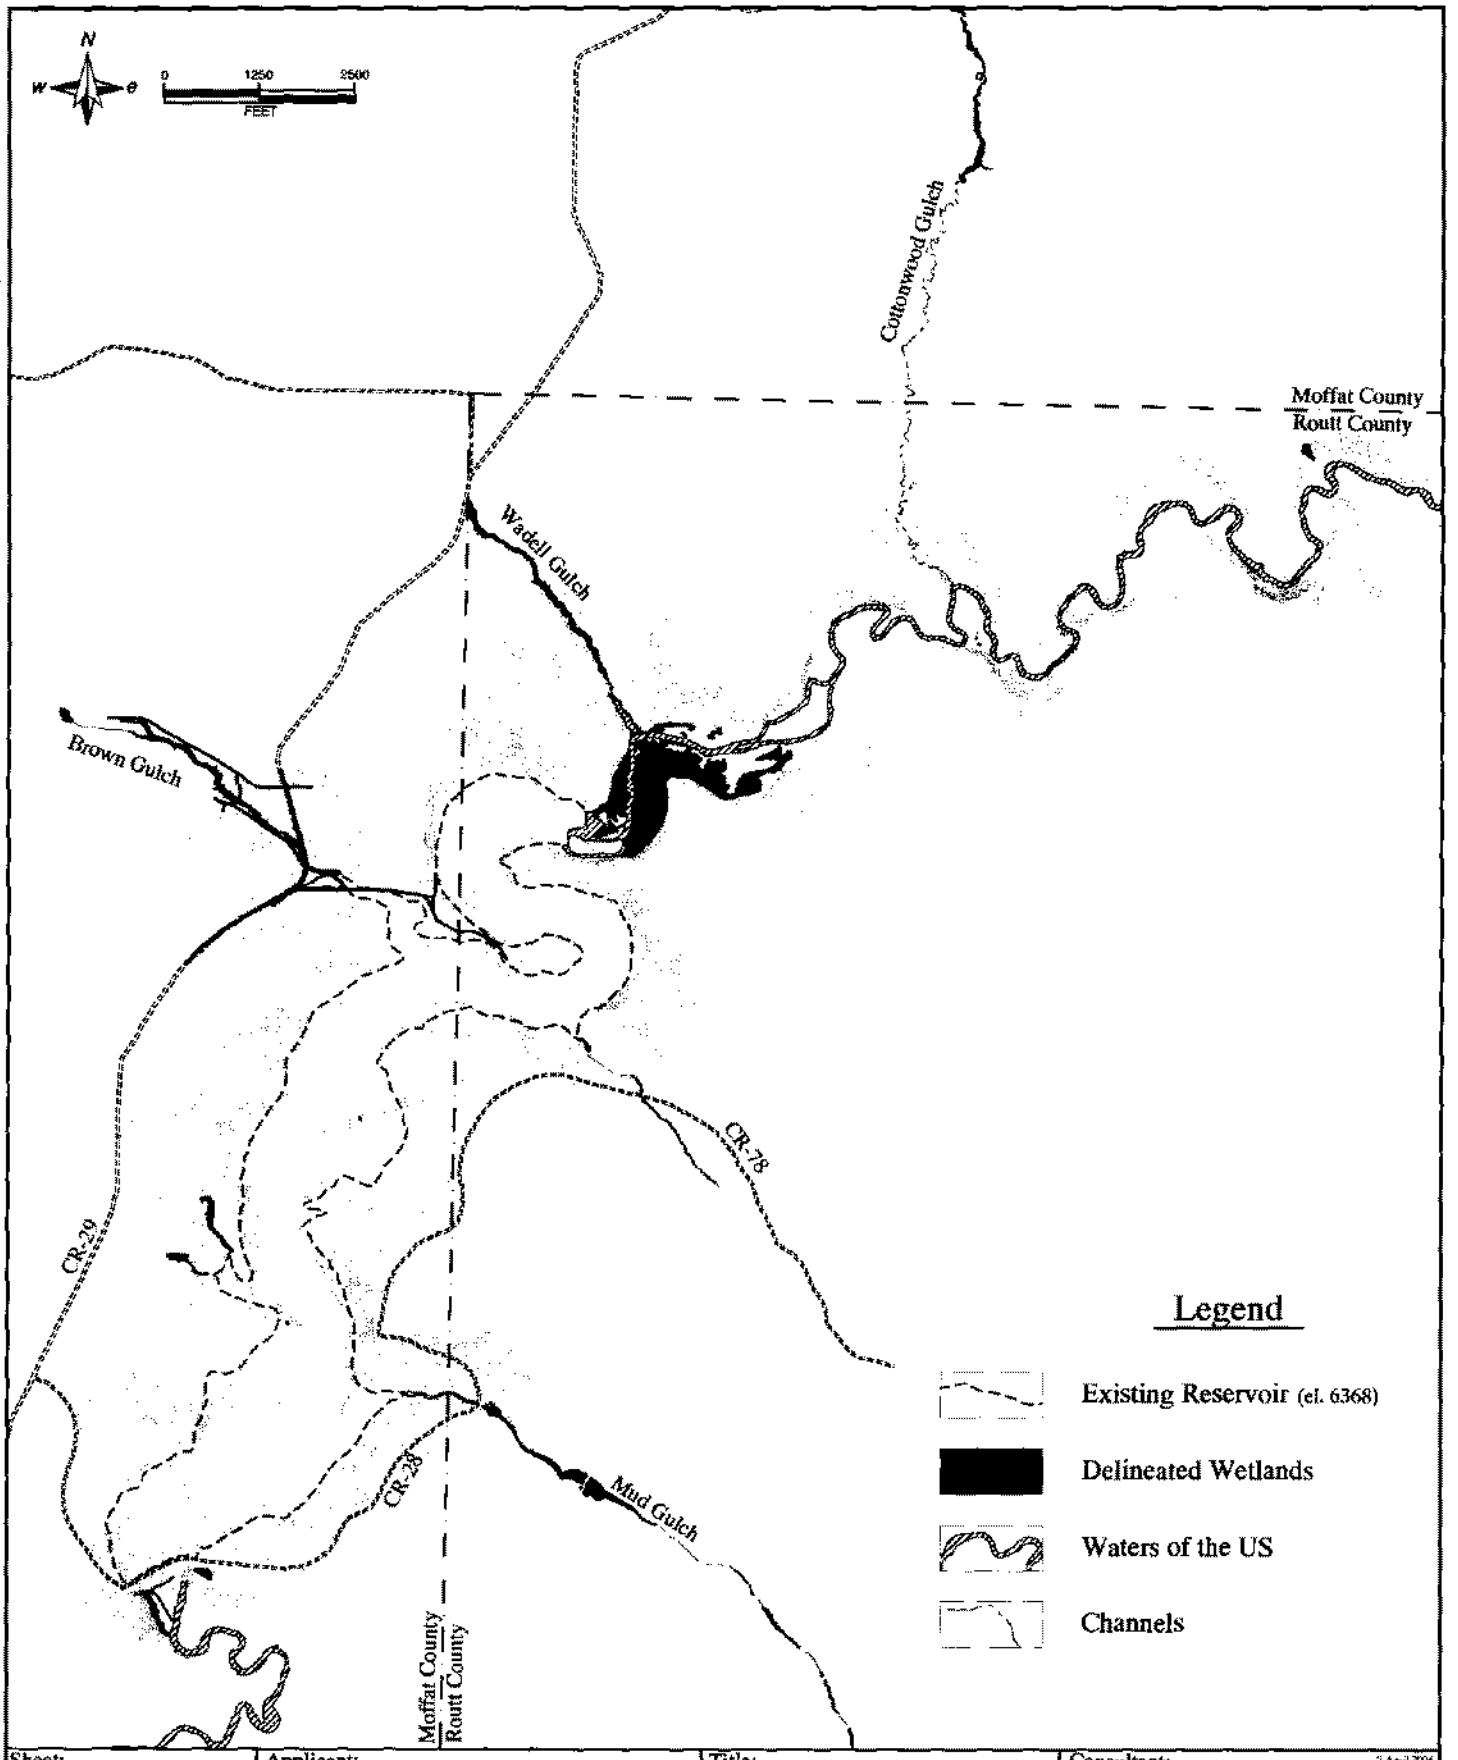

Sheet:	Applicant:	Title:	Consultant:
Figure 4	Colorado River Water Conservation District 201 Centennial Street P.O. Box 1120 Glenwood Springs, Colorado 81602	Delineated Wetlands and Waters of the US	7 April 2004 404 Permit Mapping by: PIONEER Base map: Ayres Associates & URS

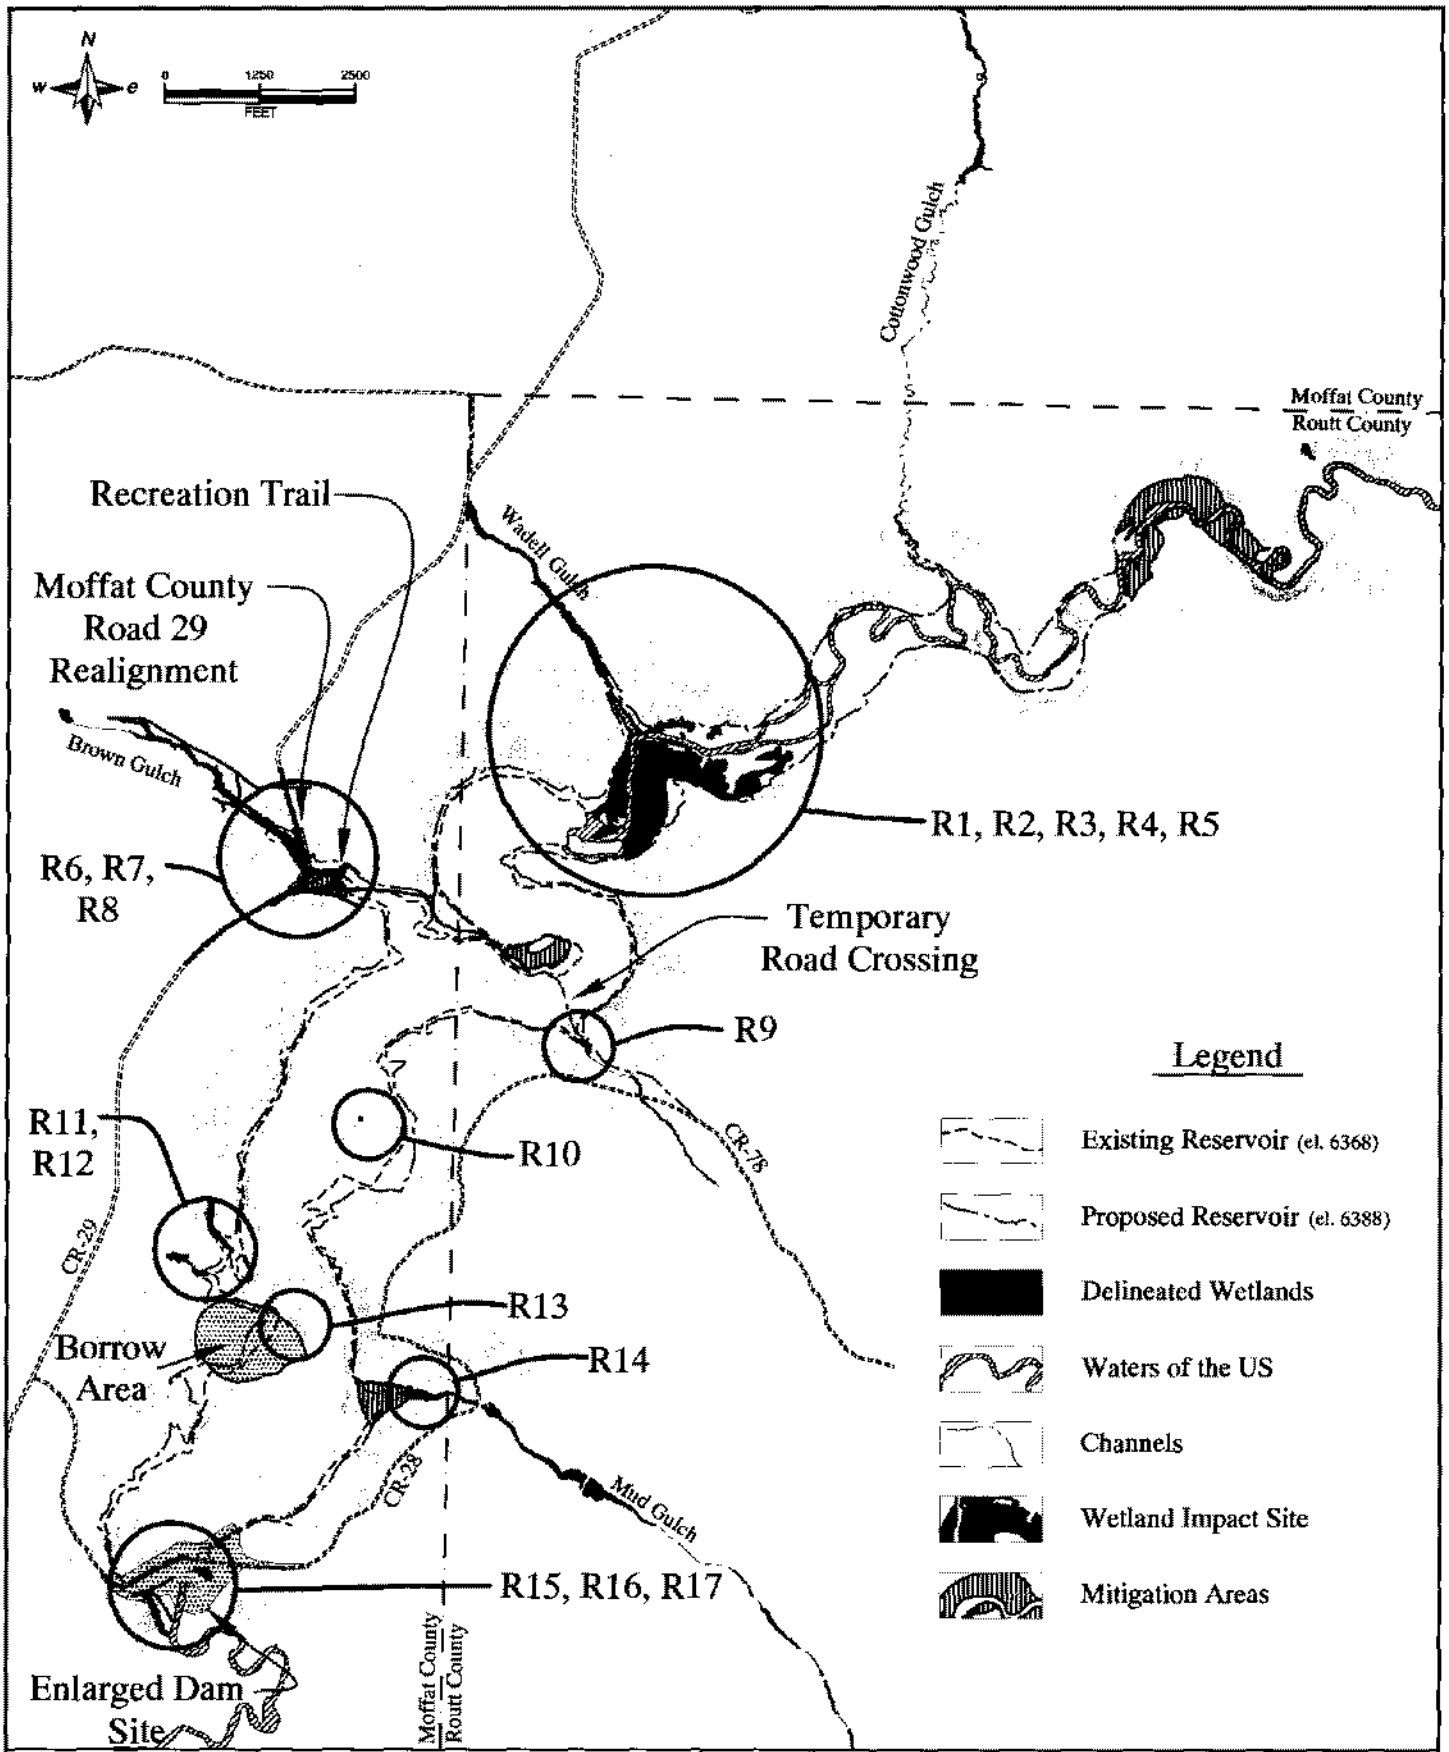

Sheet:	Applicant:	Title:	Consultant:
Figure 5	Colorado River Water Conservation District 201 Centennial Street P.O. Box 1120 Glenwood Springs, Colorado 81602	Total Wetland Impacts within the Project Area	7 April 2006 404 Permit Mapping by: PIONEER Base map: Ayres Associates & URS

Impact Site:

R2

Square Feet Impact:	Acre Impact:
8,697	0.20

Cubic Yards of Fill:

0

Wetland Type Impacted:

Palustrine Shrub/Scrub

Impact Type:

Reservoir Inundation

Impact Location:

Elkhead River Delta

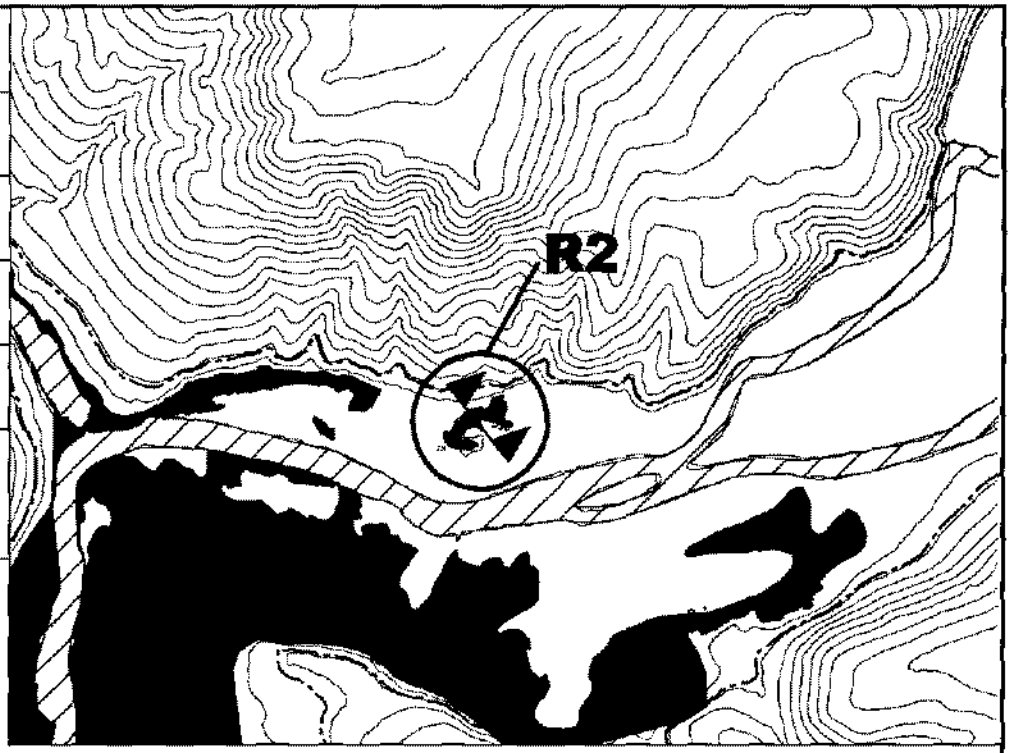

N

W E

0 250 500

FEET

Existing Reservoir (el. 6368)

Proposed Reservoir (el. 6388)

Channels

Wetland Impact Site

Waters of the US

Delineated Wetlands

Proposed Mitigation Area

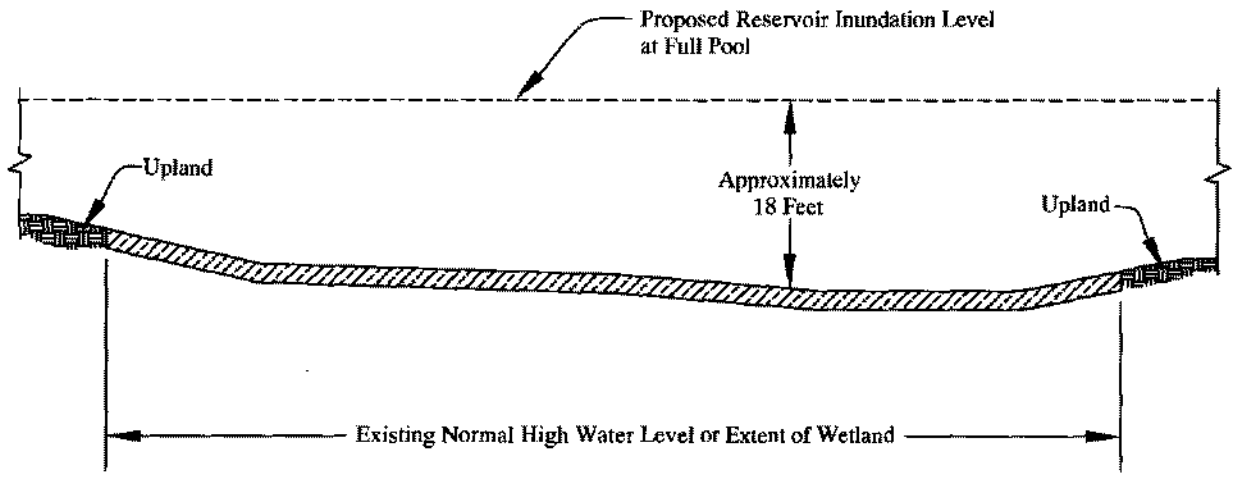

Profile

Not to Scale

Sheet:	Applicant:	Title:	Consultant:
Figure 5b	Colorado River Water Conservation District 201 Centennial Street P.O. Box 1120 Glenwood Springs, Colorado 81602	Impact Site R2	7 April 2006 404 Permit Mapping by: PIONEER Base map: Ayres Associates & URS

Impact Site:

R3

Square Feet Impact:	Acre Impact:
1,330	0.03

Cubic Yards of Fill:

0

Wetland Type Impacted:

Palustrine Shrub/Scrub

Impact Type:

Reservoir Inundation

Impact Location:

Elkhead River Delta

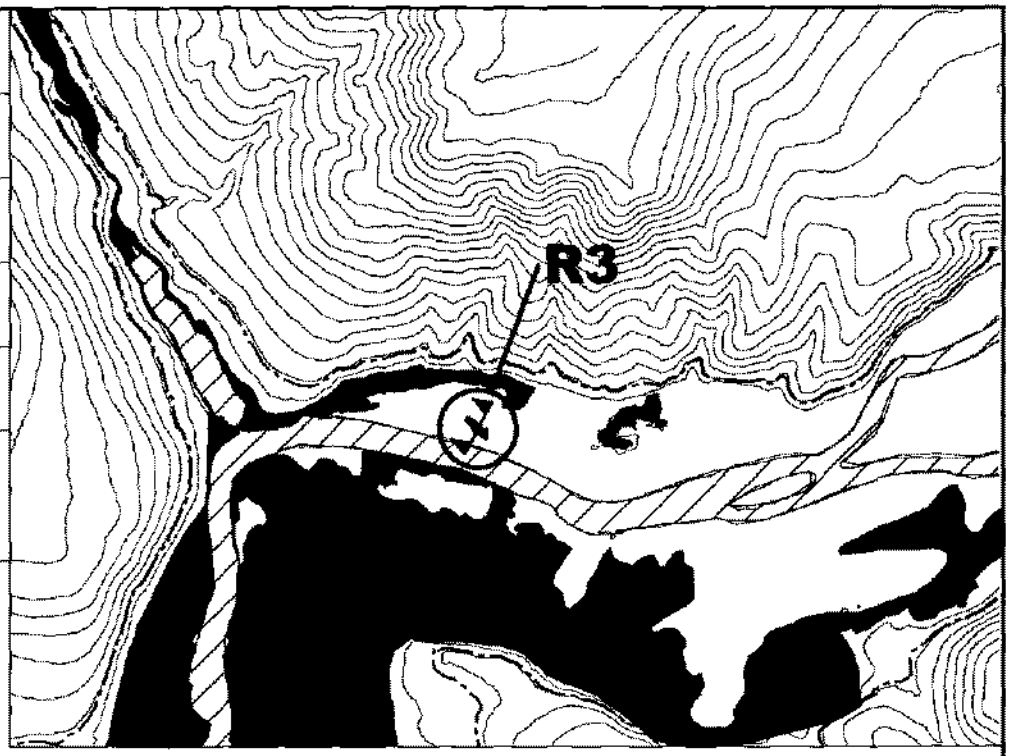

N

W E

0 250 500

FEET

Existing Reservoir (el. 6368)

Proposed Reservoir (el. 6388)

Channels

Wetland Impact Site

Waters of the US

Delineated Wetlands

Proposed Mitigation Area

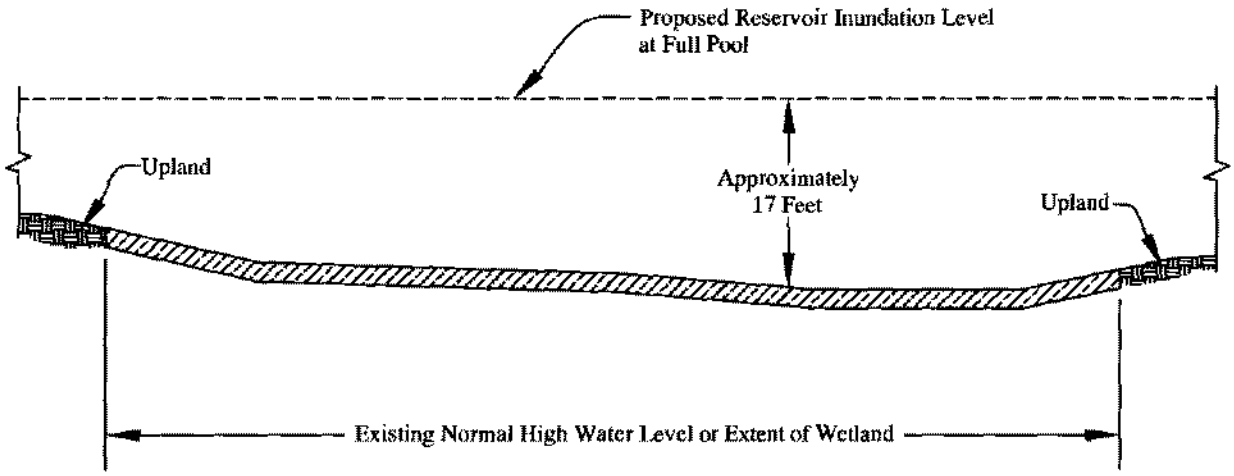

Profile

Not to Scale

Sheet:	Applicant:	Title:	Consultant:
Figure 5c	Colorado River Water Conservation District 201 Centennial Street P.O. Box 1120 Glenwood Springs, Colorado 81602	Impact Site R3	7 April 2004 404 Permit Mapping by: PIONEER Base map: Ayres Associates & URS

Impact Site:

R4

Square Feet Impact:	Acre Impact:
286,736	6.58

Cubic Yards of Fill:

0

Wetland Type Impacted:

Palustrine Emergent

Impact Type:

Reservoir Inundation

Impact Location:

Elkhead River Delta

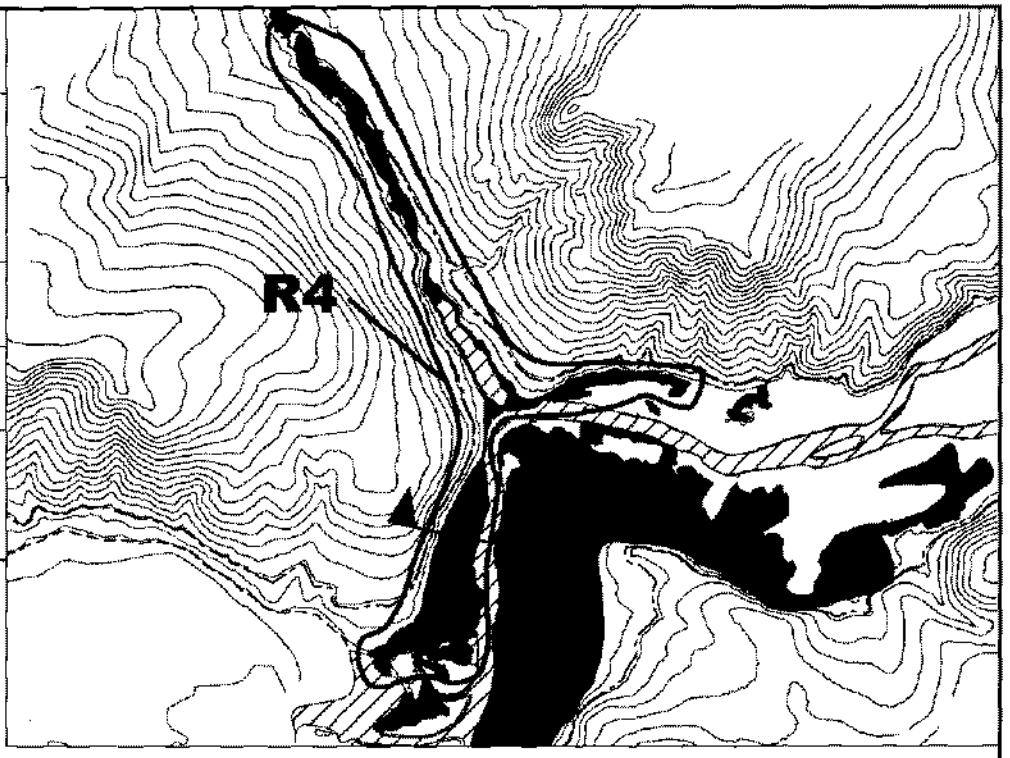

N

W E

0 400 800

FEET

Existing Reservoir (el. 6368)

Proposed Reservoir (el. 6388)

Waters of the US

Channels

Delineated Wetlands

Wetland Impact Site

Proposed Mitigation Area

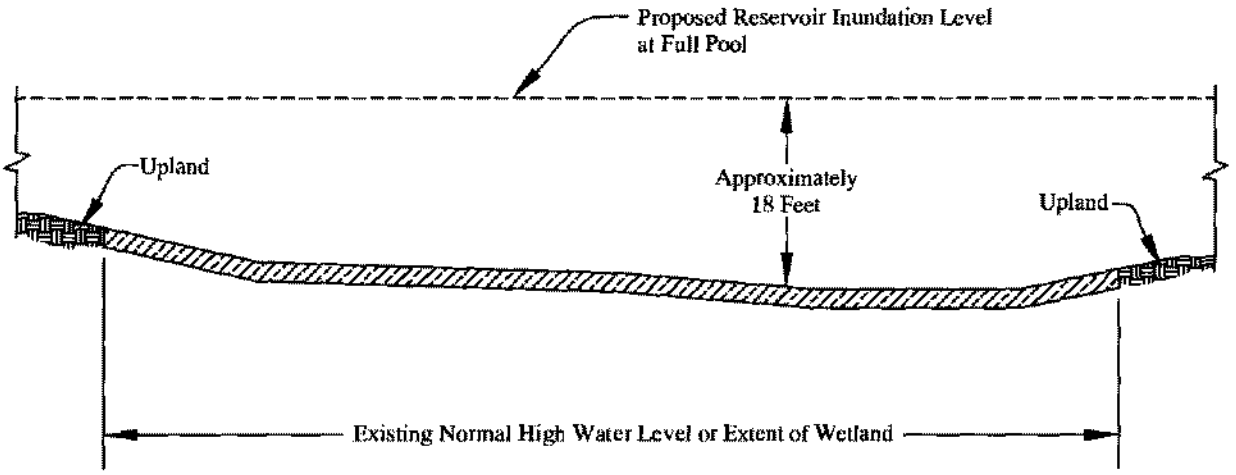

Profile

Not to Scale

Sheet:	Applicant:	Title:	Consultant:
Figure 5d	Colorado River Water Conservation District 201 Centennial Street P.O. Box 1120 Glenwood Springs, Colorado 81602	Impact Site R4	7 April 2004 404 Permit Mapping by: PIONEER Base map: Ayres Associates & URS

Impact Site:

R5

Square Feet Impact:	Acre Impact:
30,430	0.70

Cubic Yards of Fill:

0

Wetland Type Impacted:

Palustrine Emergent

Impact Type:

Reservoir Inundation

Impact Location:

Elkhead River Delta

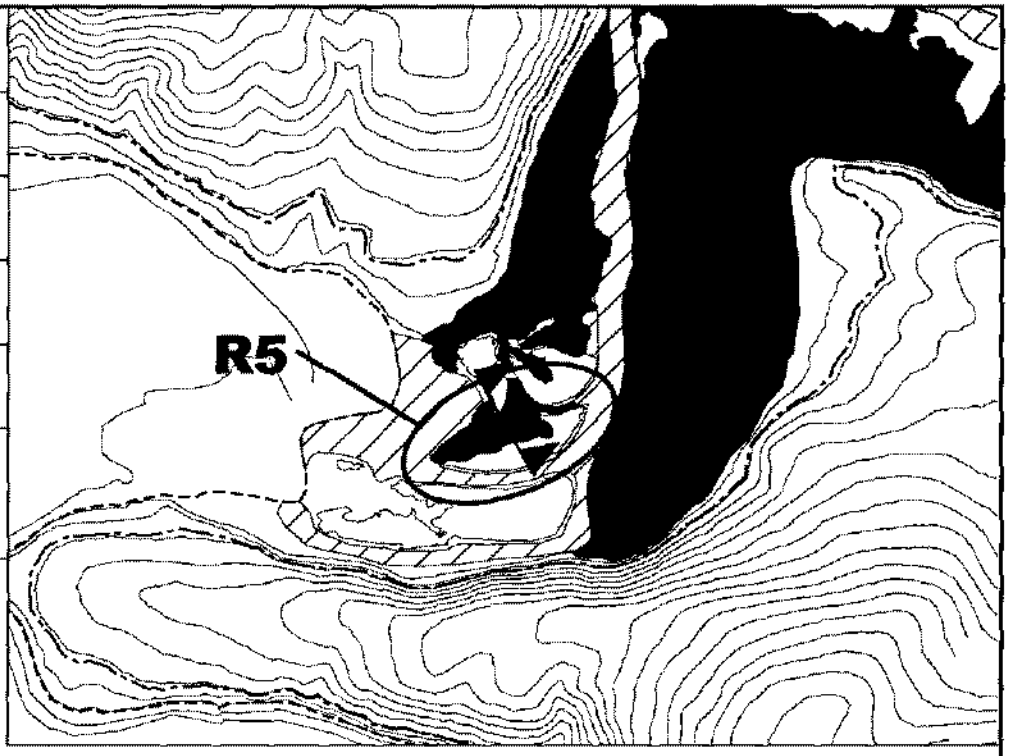

Existing Reservoir (el. 6368)

Proposed Reservoir (el. 6388)

Channels

Wetland Impact Site

Waters of the US

Delineated Wetlands

Proposed Mitigation Area

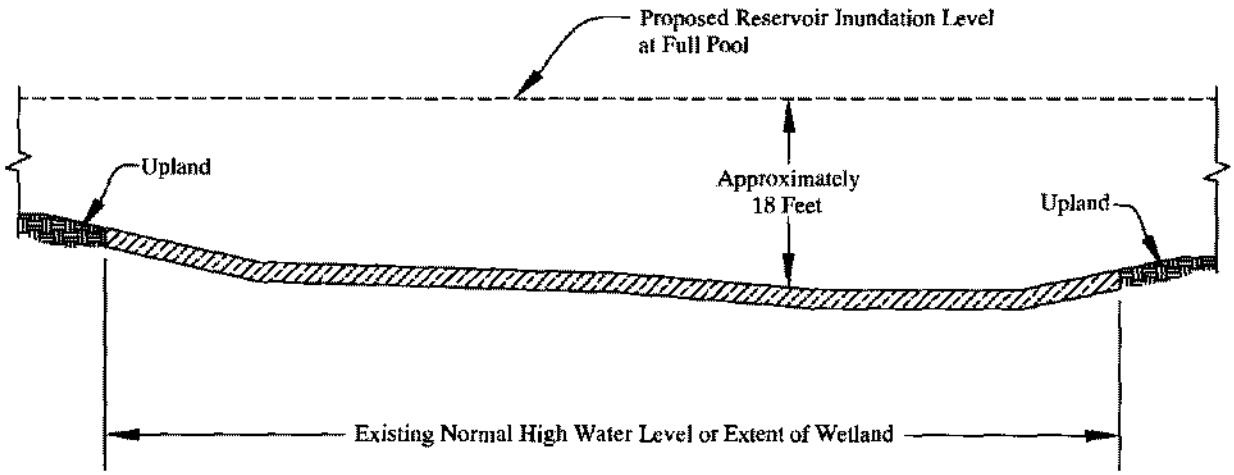

Profile

Not to Scale

Sheet:	Applicant:	Title:	Consultant:
Figure 5e	Colorado River Water Conservation District 201 Centennial Street P.O. Box 1120 Glenwood Springs, Colorado 81602	Impact Site R5	7 April 2004 404 Permit Mapping by: Base map: Ayres Associates & URS

Impact Site:

R6

Square Feet Impact:	Acre Impact:
37,332	0.86

Cubic Yards of Fill:

416

Wetland Type Impacted:

Palustrine Emergent

Impact Type:

Reservoir Inundation

Impact Location:

Brown Gulch at Moffat CR29

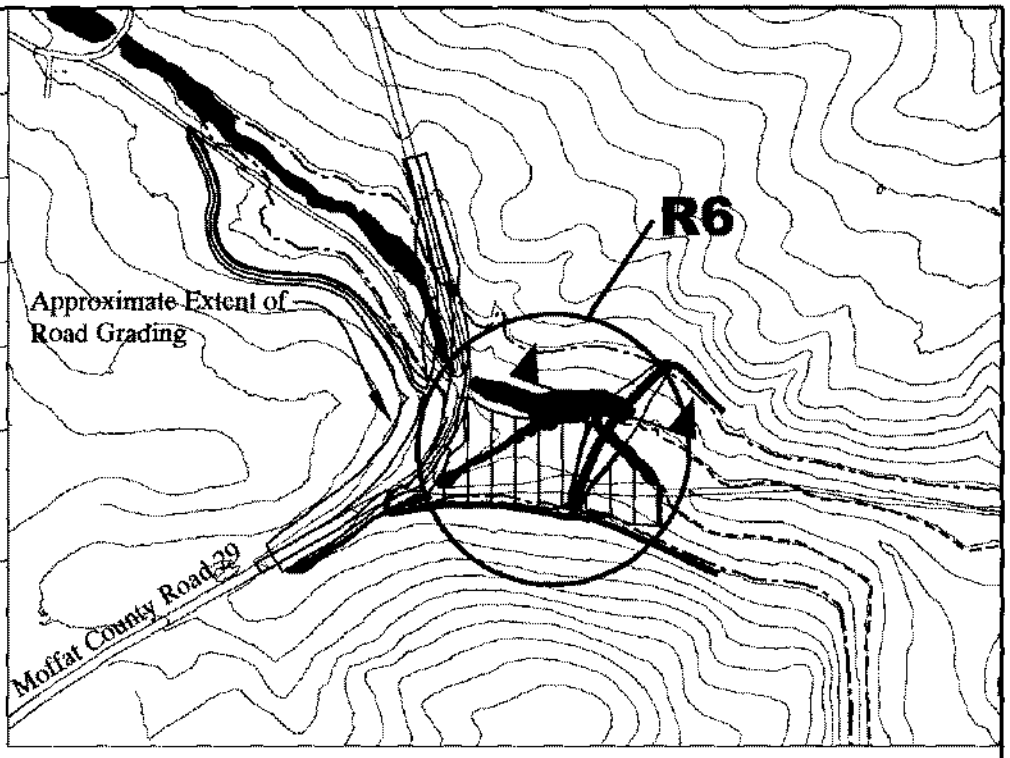

N W E

0 250 500
FEET

Existing Reservoir (el. 6368)

Proposed Reservoir (el. 6388)

Waters of the US

Channels

Delineated Wetlands

Wetland Impact Site

Proposed Mitigation Area

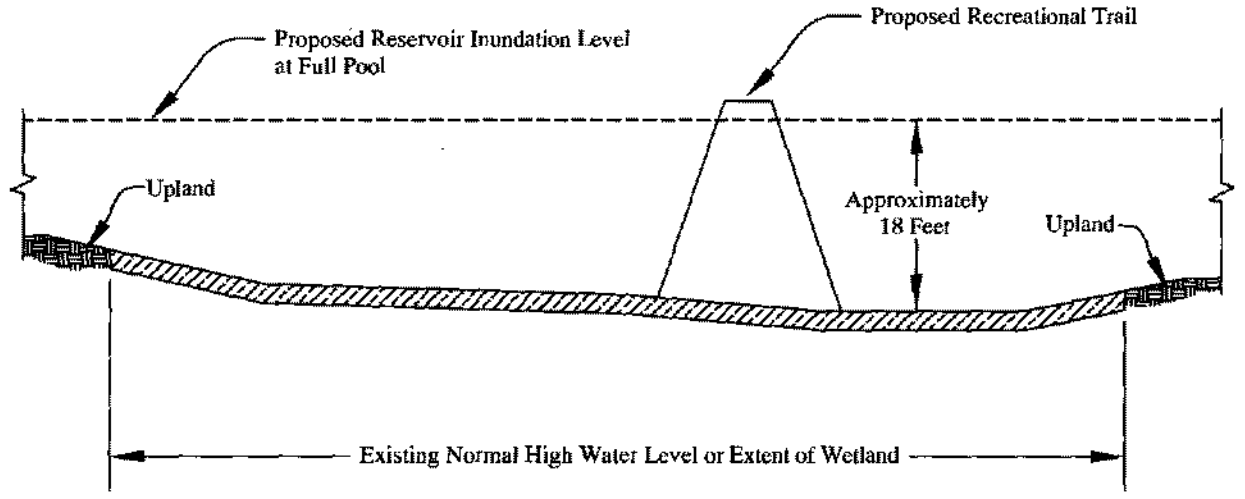

Profile

Not to Scale

Sheet:	Applicant:	Title:	Consultant:
Figure 5f	Colorado River Water Conservation District 201 Centennial Street P.O. Box 1120 Glenwood Springs, Colorado 81602	Impact Site R6	7 April 2004 404 Permit Mapping by: PIONEER Base map: Ayres Associates & URS

Impact Site:

R7

Square Feet Impact:	Acre Impact:
34,545	0.79

Cubic Yards of Fill:

0

Wetland Type Impacted:

Palustrine Emergent

Impact Type:

Reservoir Inundation

Impact Location:

Brown Gulch at Moffat CR29

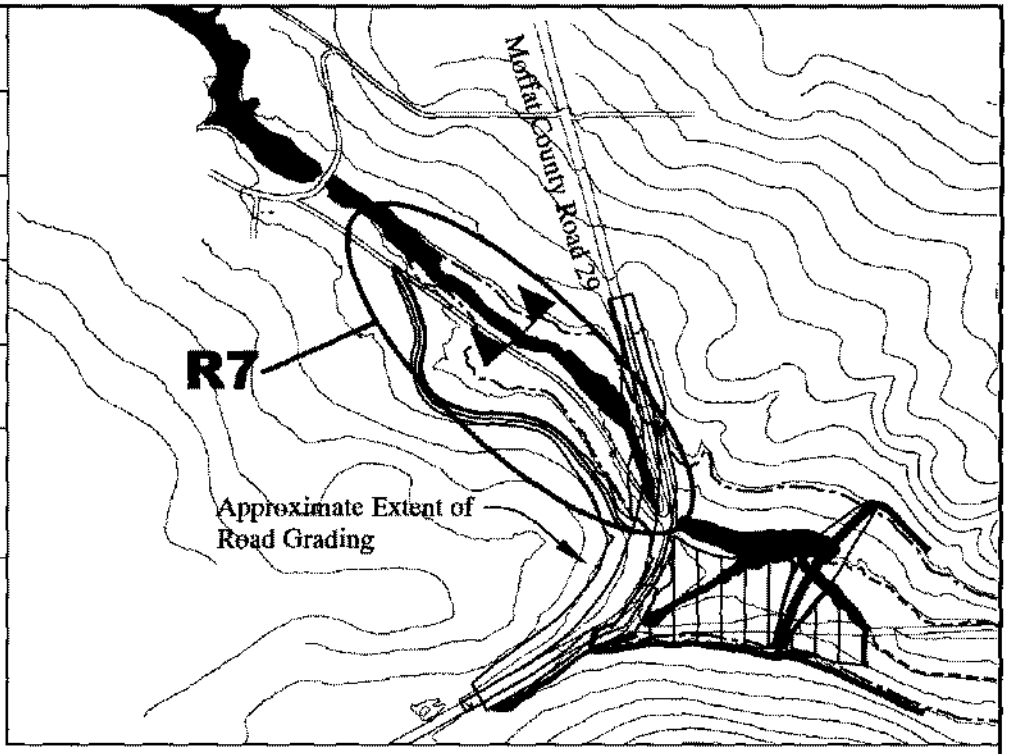

N W E

0 250 500 FEET

Existing Reservoir (el. 6368)

Proposed Reservoir (el. 6388)

Waters of the US

Channels

Delineated Wetlands

Wetland Impact Site

Proposed Mitigation Area

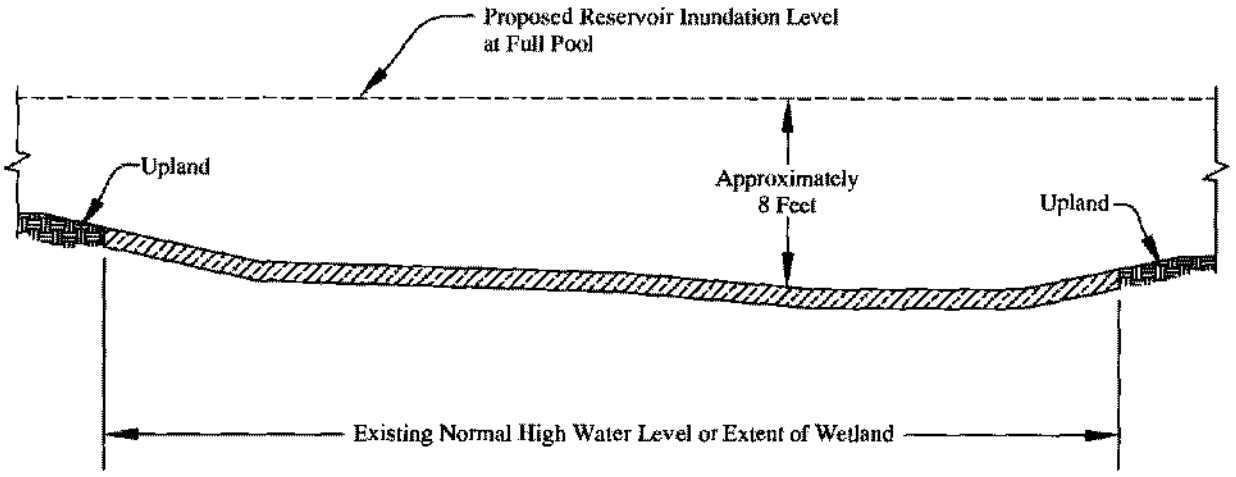

Profile

Not to Scale

Sheet:	Applicant:	Title:	Consultant:
Figure 5g	Colorado River Water Conservation District 201 Centennial Street P.O. Box 1120 Glenwood Springs, Colorado 81602	Impact Site R7	7 April 2004 404 Permit Mapping by: Base map: Ayres Associates & URS

Impact Site:

R8

Square Feet Impact:	Acre Impact:
4,504	0.10

Cubic Yards of Fill:

334

Wetland Type Impacted:

Palustrine Emergent

Impact Type:

Road Construction

Impact Location:

Brown Gulch at Moffat CR29

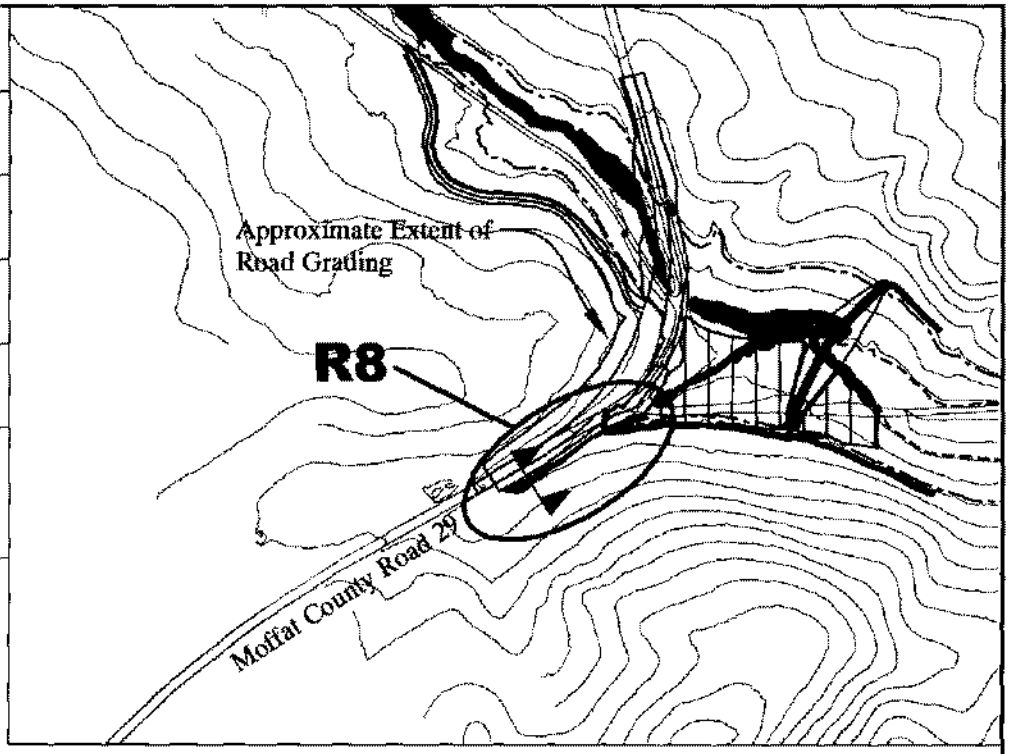

N
W E
0 250 500
FEET

Existing Reservoir (el. 6368)

Proposed Reservoir (el. 6388)

Channels

Wetland Impact Site

Waters of the US

Delineated Wetlands

Proposed Mitigation Area

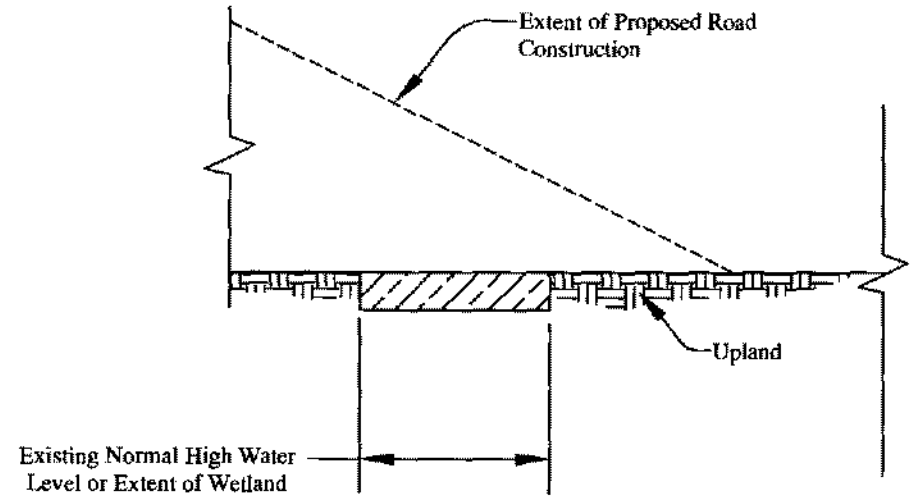

Profile

Not to Scale

Sheet:	Applicant:	Title:	Consultant:
Figure 5h	Colorado River Water Conservation District 201 Centennial Street P.O. Box 1120 Glenwood Springs, Colorado 81602	Impact Site R8	7 April 2004 404 Permit Mapping by: PIONEER Base map: Ayres Associates & URS

Impact Site:

R9

Square Feet Impact:	Acre Impact:
4,078	0.09

Cubic Yards of Fill:

0

Wetland Type Impacted:

Palustrine Emergent

Impact Type:

Reservoir Inundation

Impact Location:

Island in Reservoir

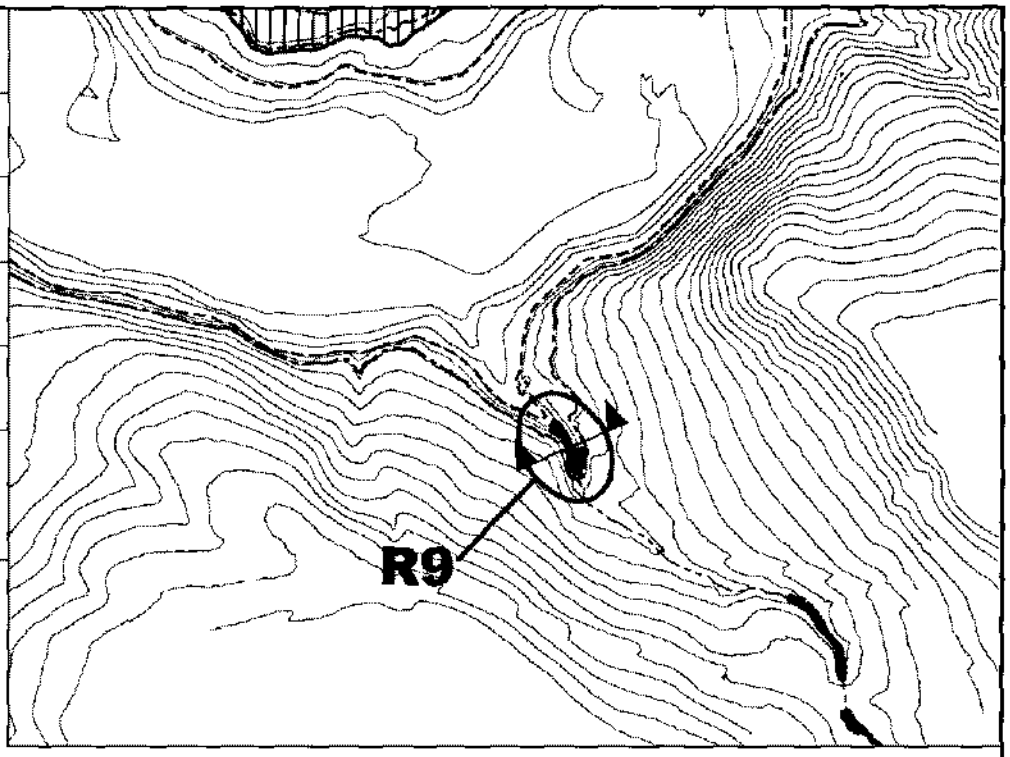

N, W, E

0 250 500
FEET

Existing Reservoir (el. 6368)

Proposed Reservoir (el. 6388)

Waters of the US

Channels

Delineated Wetlands

Wetland Impact Site

Proposed Mitigation Area

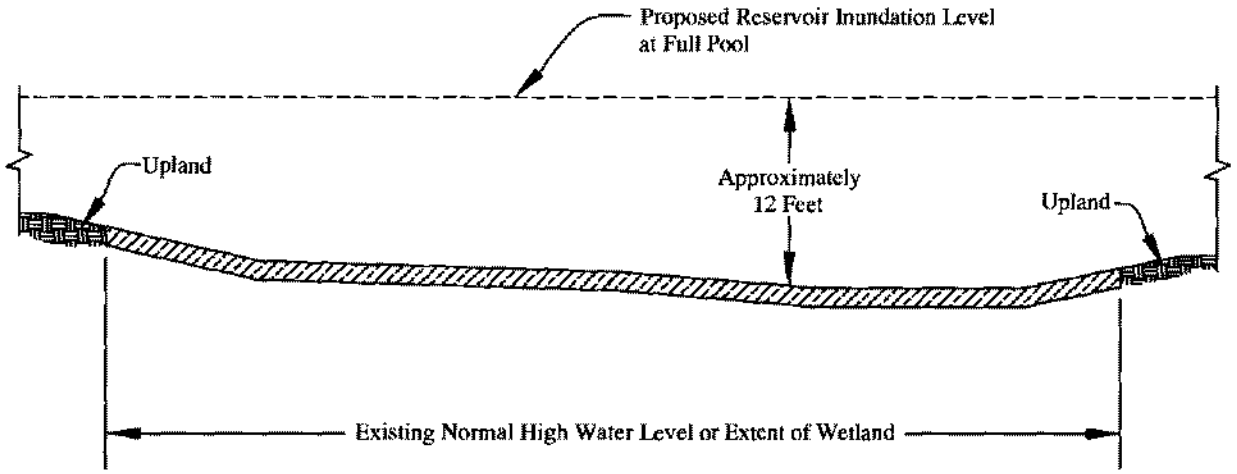

Profile

Not to Scale

Sheet:	Applicant:	Title:	Consultant:
Figure 5i	Colorado River Water Conservation District 201 Centennial Street P.O. Box 1120 Glenwood Springs, Colorado 81602	Impact Site R9	7 April 2004 404 Permit Mapping by: Basc map: Ayres Associates & URS

Impact Site:

R10

Square Feet Impact:	Acre Impact:
1,218	0.03

Cubic Yards of Fill:

0

Wetland Type Impacted:

Palustrine Emergent

Impact Type:

Reservoir Inundation

Impact Location:

Island in Reservoir

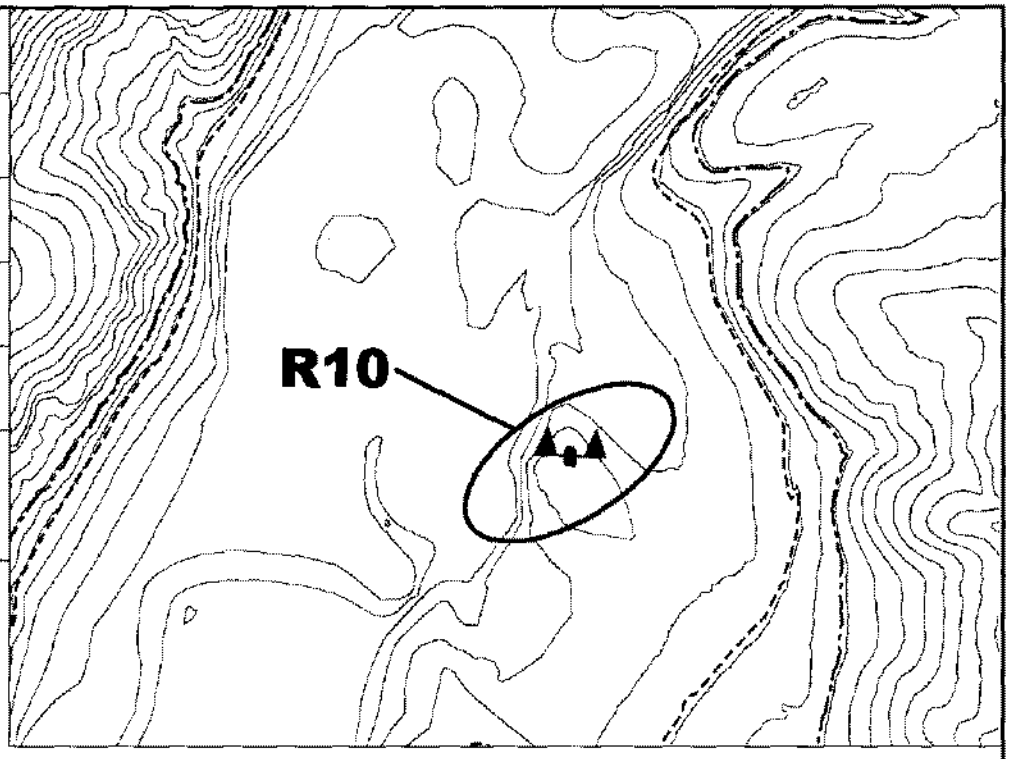

N W E

0 250 500
FEET

Existing Reservoir (el. 6368)

Proposed Reservoir (el. 6388)

Channels

Wetland Impact Site

Waters of the US

Delineated Wetlands

Proposed Mitigation Area

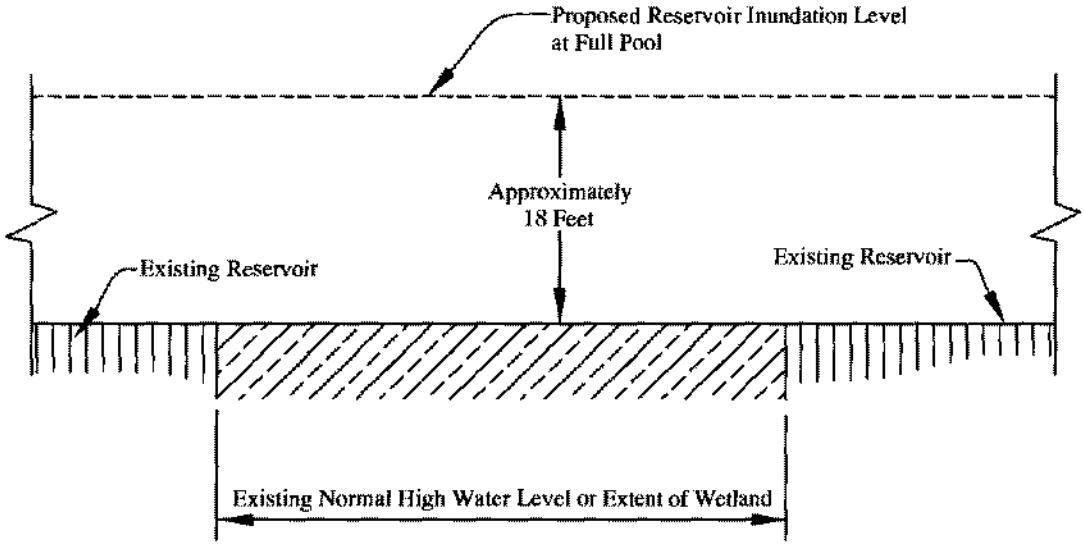

Profile

Not to Scale

Sheet:	Applicant:	Title:	Consultant:
Figure 5j	Colorado River Water Conservation District 201 Centennial Street P.O. Box 1120 Glenwood Springs, Colorado 81602	Impact Site R10	7 April 2004 404 Permit Mapping by: PIONEER Base map: Ayres Associates & URS

Impact Site:
R11

Square Feet Impact: 16,516

Acre Impact: 0.38

Cubic Yards of Fill:
0

Wetland Type Impacted:
Palustrine Emergent

Impact Type:
Reservoir Inundation

Impact Location:
Southwest Shore of Reservoir

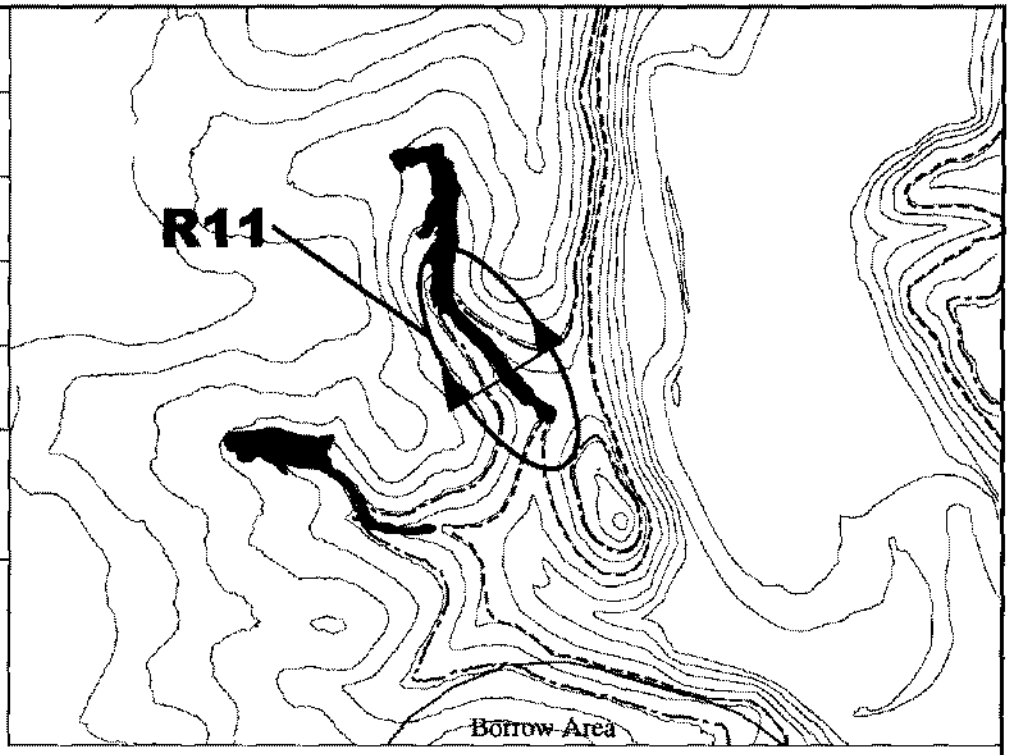

N
W
E
0
250
500
FEET

Existing Reservoir (el. 6368)

Proposed Reservoir (el. 6388)

Waters of the US

Channels

Delineated Wetlands

Wetland Impact Site

Proposed Mitigation Area

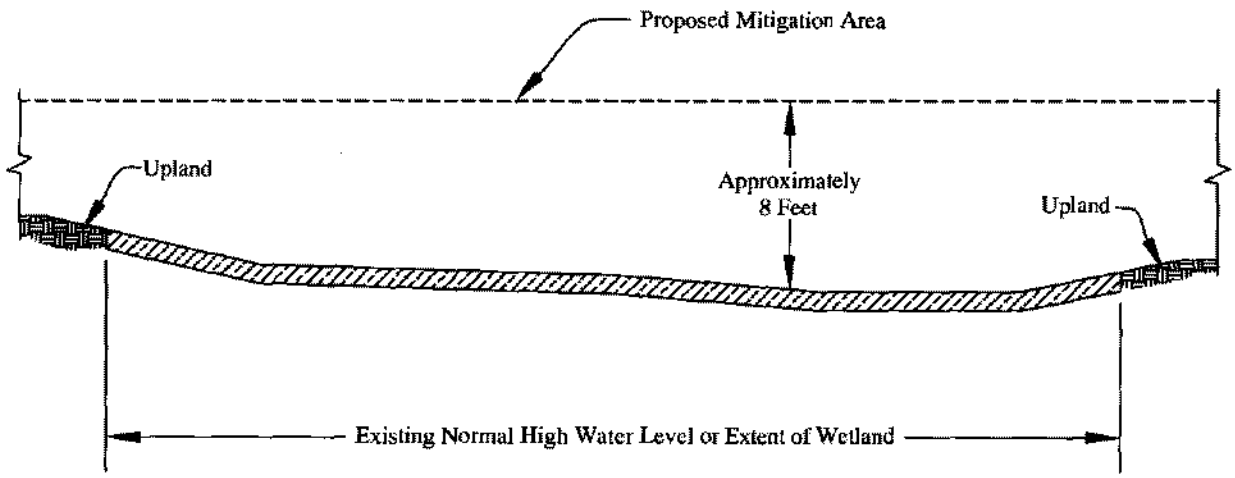

Profile
Not to Scale

Sheet:	Applicant:	Title:	Consultant:
Figure 5k	Colorado River Water Conservation District 201 Centennial Street P.O. Box 1120 Glenwood Springs, Colorado 81602	Impact Site R11	7 April 2004 404 Permit Mapping by: PIONEER Base map: Ayres Associates & URS

Impact Site:

R12

Square Feet Impact:	Acre Impact:
4,888	0.11

Cubic Yards of Fill:

0.0

Wetland Type Impacted:

Palustrine Emergent

Impact Type:

Reservoir Inundation

Impact Location:

Southwest Shore of Reservoir

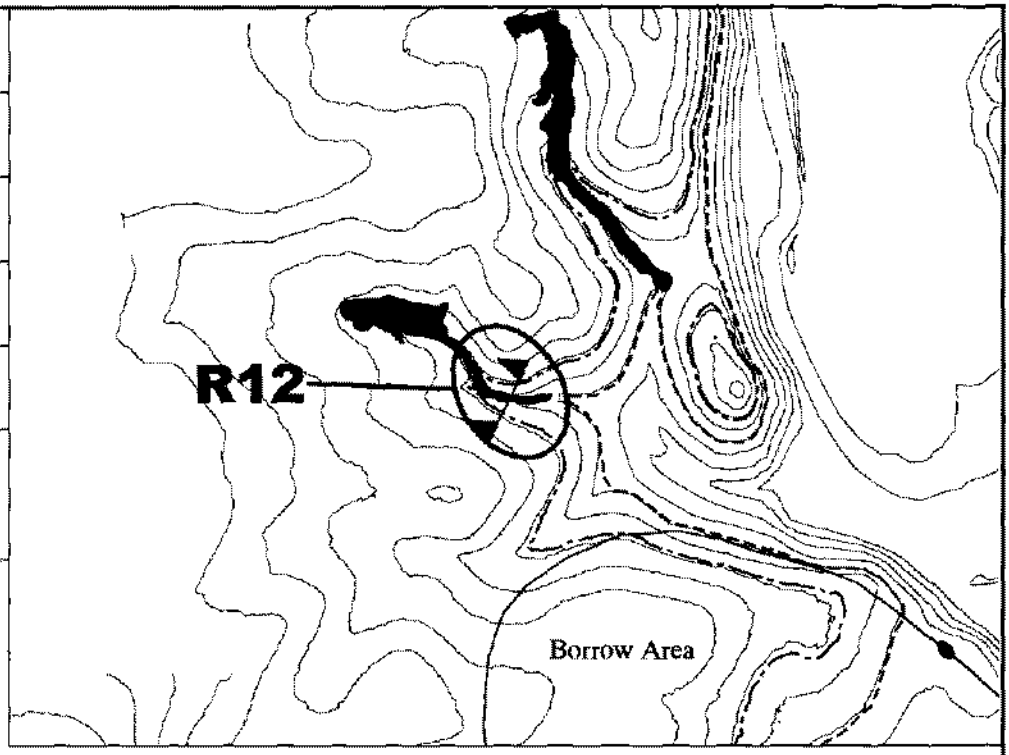

N

w e

0 250 500

FEET

Existing Reservoir (el. 6368)

Proposed Reservoir (el. 6388)

Waters of the US

Channels

Delineated Wetlands

Wetland Impact Site

Proposed Mitigation Area

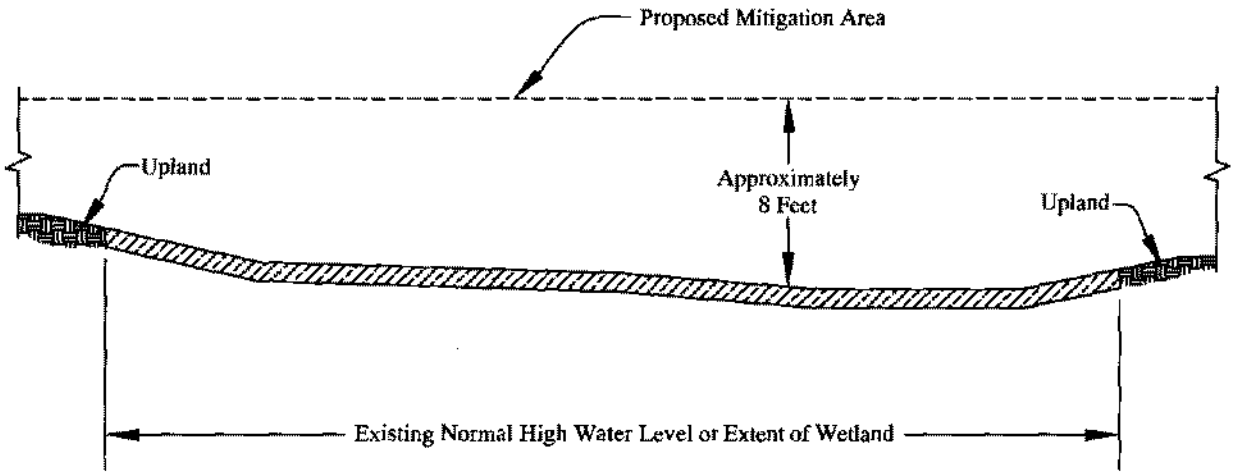

Profile

Not to Scale

Sheet:	Applicant:	Title:	Consultant:
Figure 5L	Colorado River Water Conservation District 201 Centennial Street P.O. Box 1120 Glenwood Springs, Colorado 81602	Impact Site R12	7 April 2006 404 Permit Mapping by: PIONEER Base map: Ayres Associates & URS

Impact Site:

R13

Square Feet Impact:	Acre Impact:
1,199	0.03

Cubic Yards of Fill:

0

Wetland Type Impacted:

Palustrine Emergent

Impact Type:

Reservoir Inundation

Impact Location:

Island in Reservoir

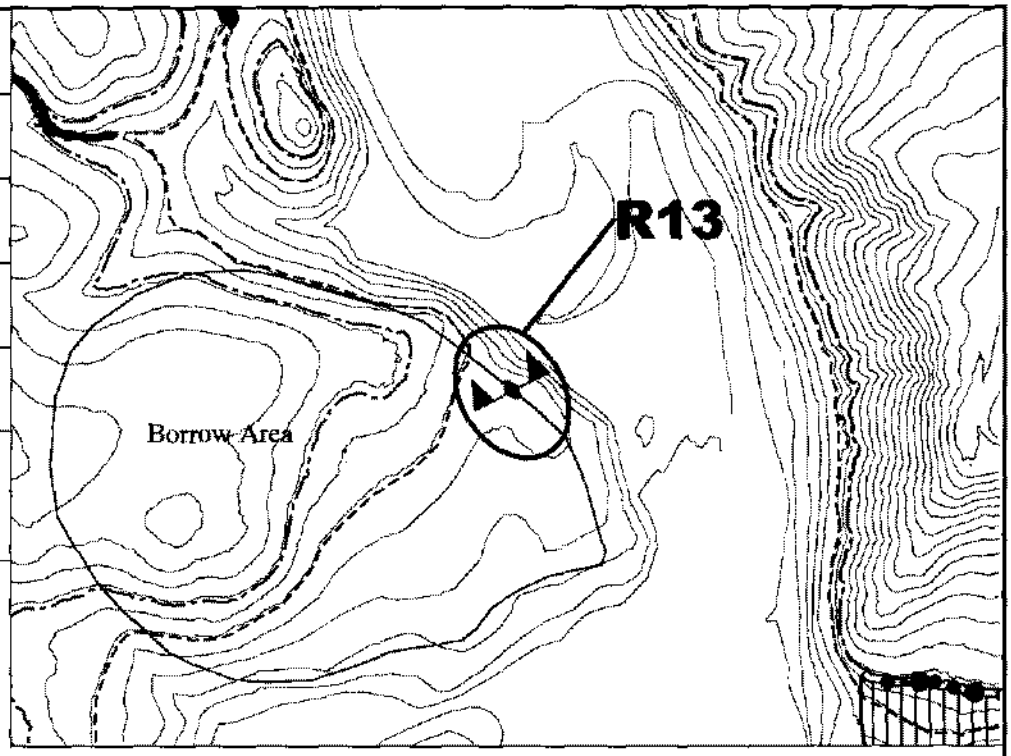

N
W
E

0 250 500
FEET

Existing Reservoir (el. 6368)

Proposed Reservoir (el. 6388)

Channels

Wetland Impact Site

Waters of the US

Delineated Wetlands

Proposed Mitigation Area

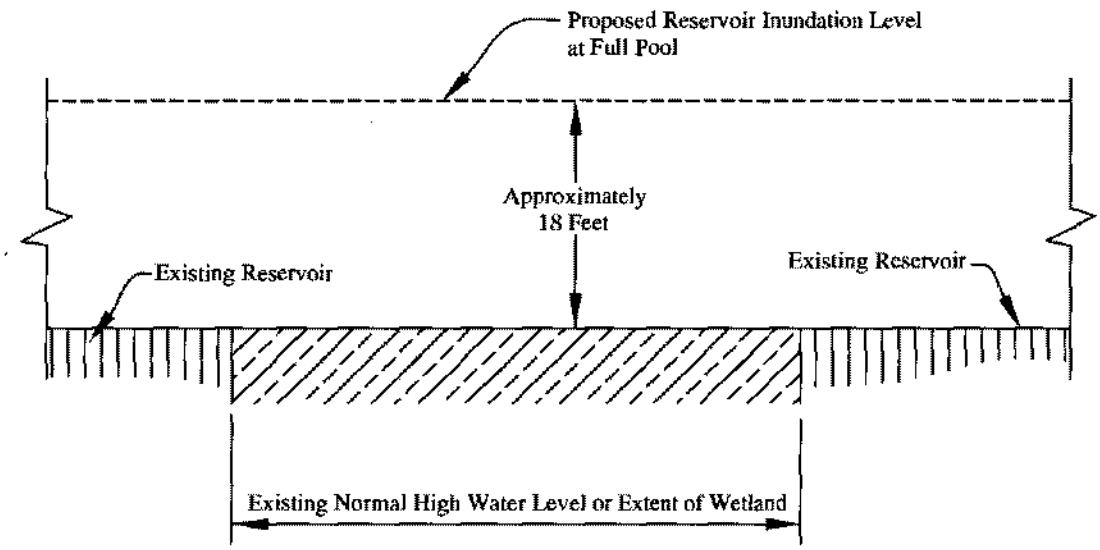

Profile

Not to Scale

Sheet:	Applicant:	Title:	Consultant:
Figure 5m	Colorado River Water Conservation District 201 Centennial Street P.O. Box 1120 Glenwood Springs, Colorado 81602	Impact Site R13	7 April 2004 404 Permit Mapping by: PIONEER Base map: Ayres Associates & URS

Impact Site:

R14

Square Feet Impact:	Acre Impact:
21,615	0.50

Cubic Yards of Fill:

0.0

Wetland Type Impacted:

Palustrine Emergent

Impact Type:

Reservoir Inundation

Impact Location:

Island in Reservoir

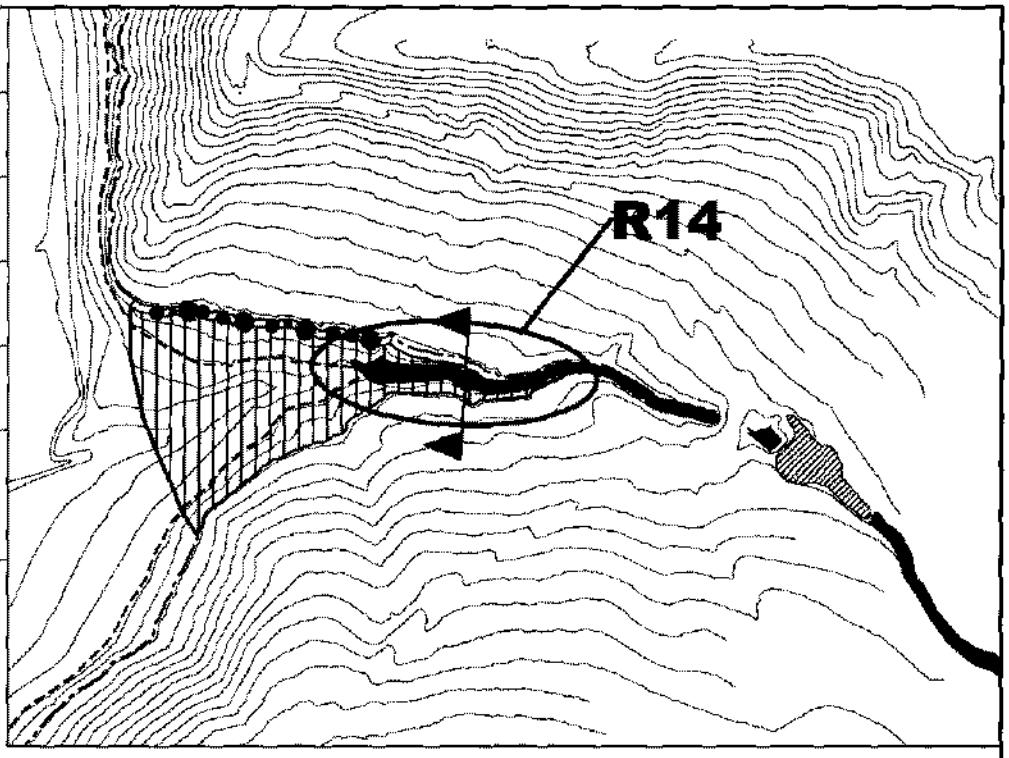

N W E

0 250 500
FEET

Existing Reservoir (el. 6368)

Proposed Reservoir (el. 6388)

Waters of the US

Channels

Delineated Wetlands

Wetland Impact Site

Proposed Mitigation Area

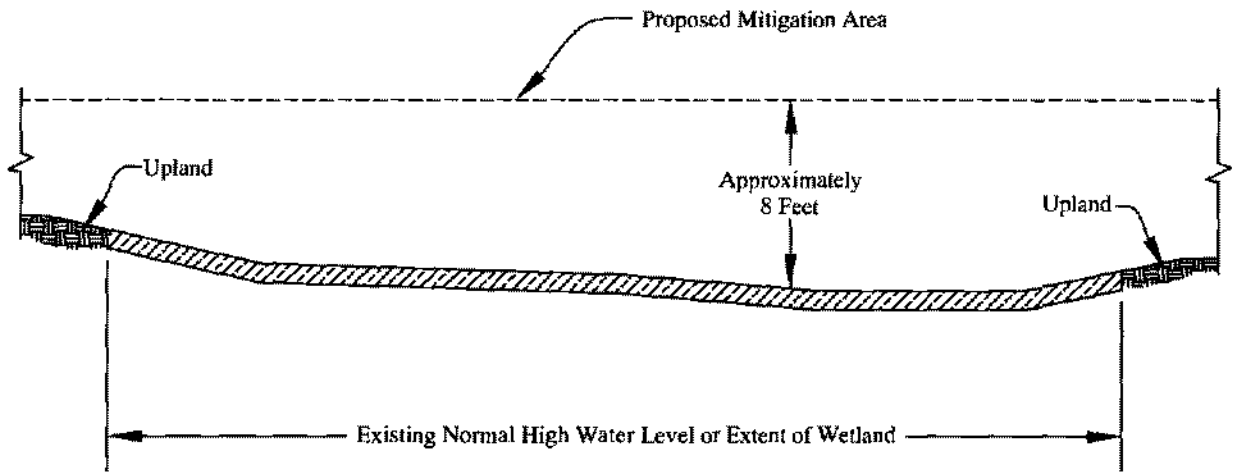

Profile

Not to Scale

Sheet:	Applicant:	Title:	Consultant:
Figure 5n	Colorado River Water Conservation District 201 Centennial Street P.O. Box 1120 Glenwood Springs, Colorado 81602	Impact Site R14	7 April 2004 404 Permit Mapping by: PIONEER Base map: Ayres Associates & URS

Impact Site:

R15

Square Feet Impact:	Acre Impact:
18,890	0.43

Cubic Yards of Fill:

1,601

Wetland Type Impacted:

Palustrine Emergent

Impact Type:

Dam Construction

Impact Location:

Reservoir Dam Site

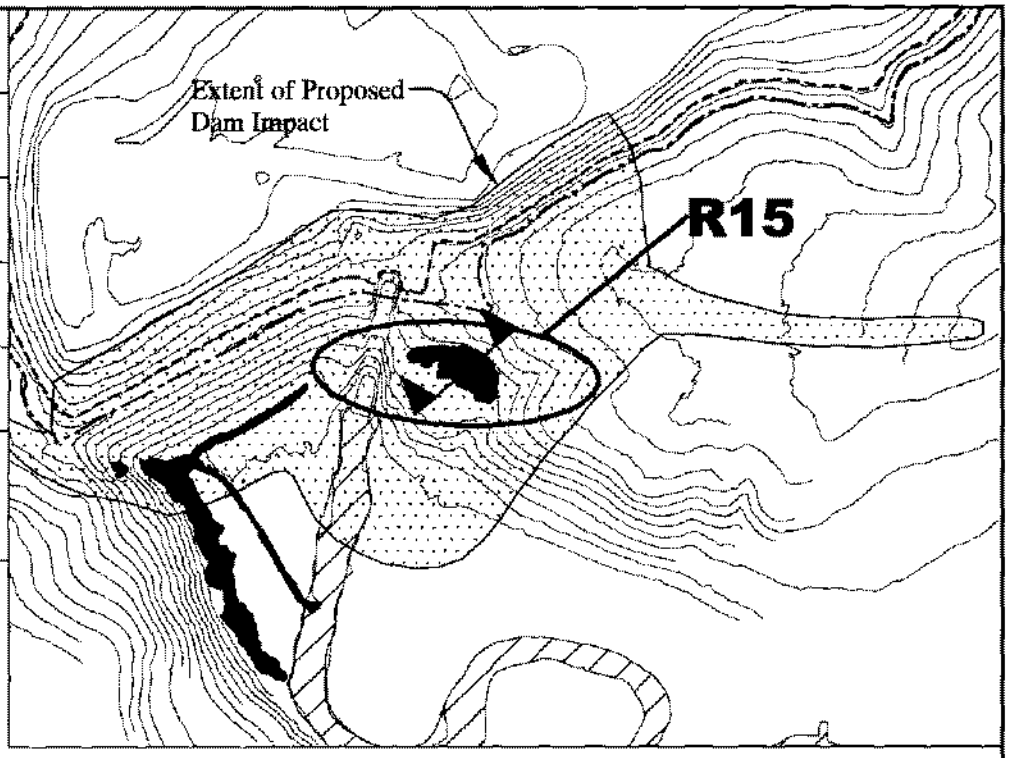

N
W
E

0 250 500
FEET

Existing Reservoir (el. 6368)

Proposed Reservoir (el. 6388)

Channels

Wetland Impact Site

Waters of the US

Delineated Wetlands

Proposed Mitigation Area

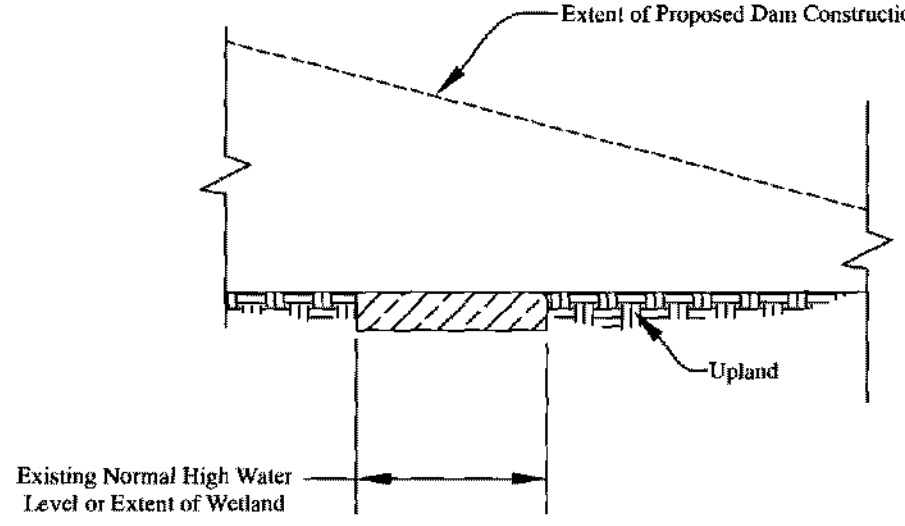

Profile

Not to Scale

Sheet:	Applicant:	Title:	Consultant:
Figure 5o	Colorado River Water Conservation District 201 Centennial Street P.O. Box 1120 Glenwood Springs, Colorado 81602	Impact Site R15	404 Permit Mapping by: PIONEER Base map: Ayres Associates & URS

Impact Site:

R16

Square Feet Impact:	Acre Impact:
983	0.02

Cubic Yards of Fill:

73

Wetland Type Impacted:

Palustrine Emergent

Impact Type:

Dam Construction

Impact Location:

Reservoir Dam Site

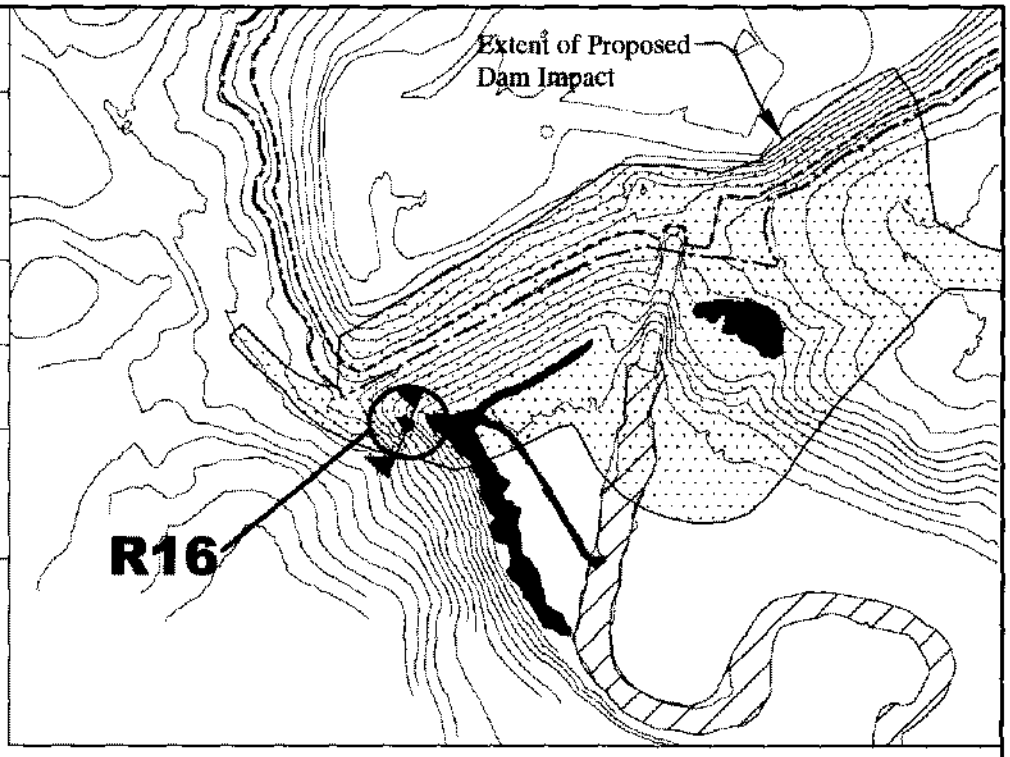

N

W E

0 250 600

FEET

Existing Reservoir (el. 6368)

Proposed Reservoir (el. 6388)

Channels

Wetland Impact Site

Waters of the US

Delineated Wetlands

Proposed Mitigation Area

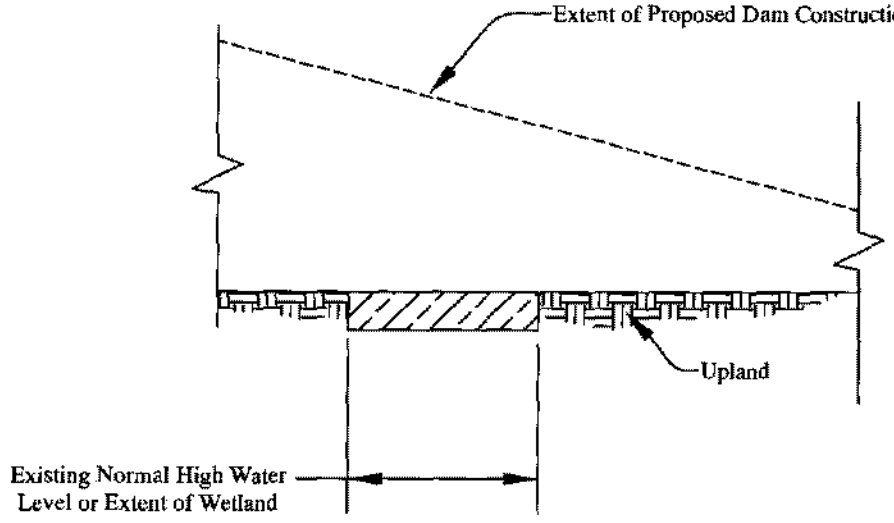

Profile

Not to Scale

Sheet:	Applicant:	Title:	Consultant:
Figure 5p	Colorado River Water Conservation District 201 Centennial Street P.O. Box 1120 Glenwood Springs, Colorado 81602	Impact Site R16	7 April 2004 404 Permit Mapping by: PIONEER Base map: Ayres Associates & URS

Impact Site:

R17

Square Feet Impact:	Acre Impact:
50,173	1.15

Cubic Yards of Fill:

3,717

Wetland Type Impacted:

Palustrine Emergent

Impact Type:

Dam Construction

Impact Location:

Reservoir Dam Site

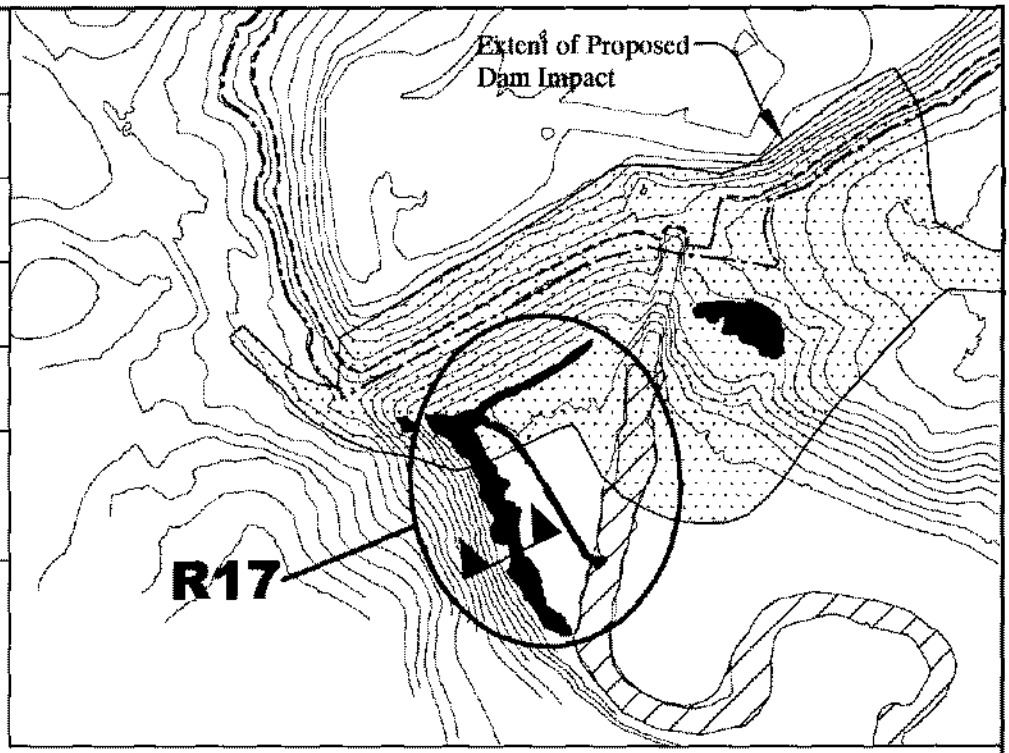

N, W, E

0 250 500 FEET

Existing Reservoir (el. 6368)

Proposed Reservoir (el. 6388)

Waters of the US

Channels

Delineated Wetlands

Wetland Impact Site

Proposed Mitigation Area

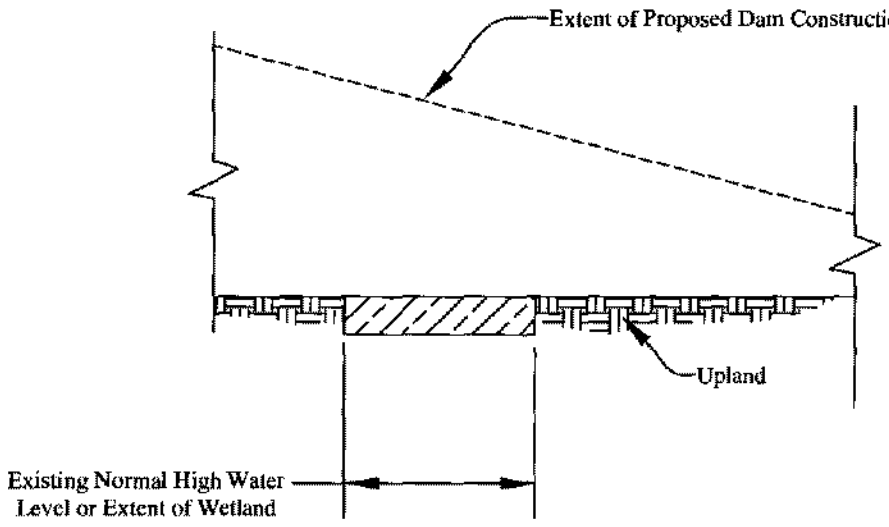

Profile

Not to Scale

Sheet:	Applicant:	Title:	Consultant:
Figure 5q	Colorado River Water Conservation District 201 Centennial Street P.O. Box 1120 Glenwood Springs, Colorado 81602	Impact Site R17	7 April 2004 404 Permit Mapping by: PIONEER Base map: Ayres Associates & URS

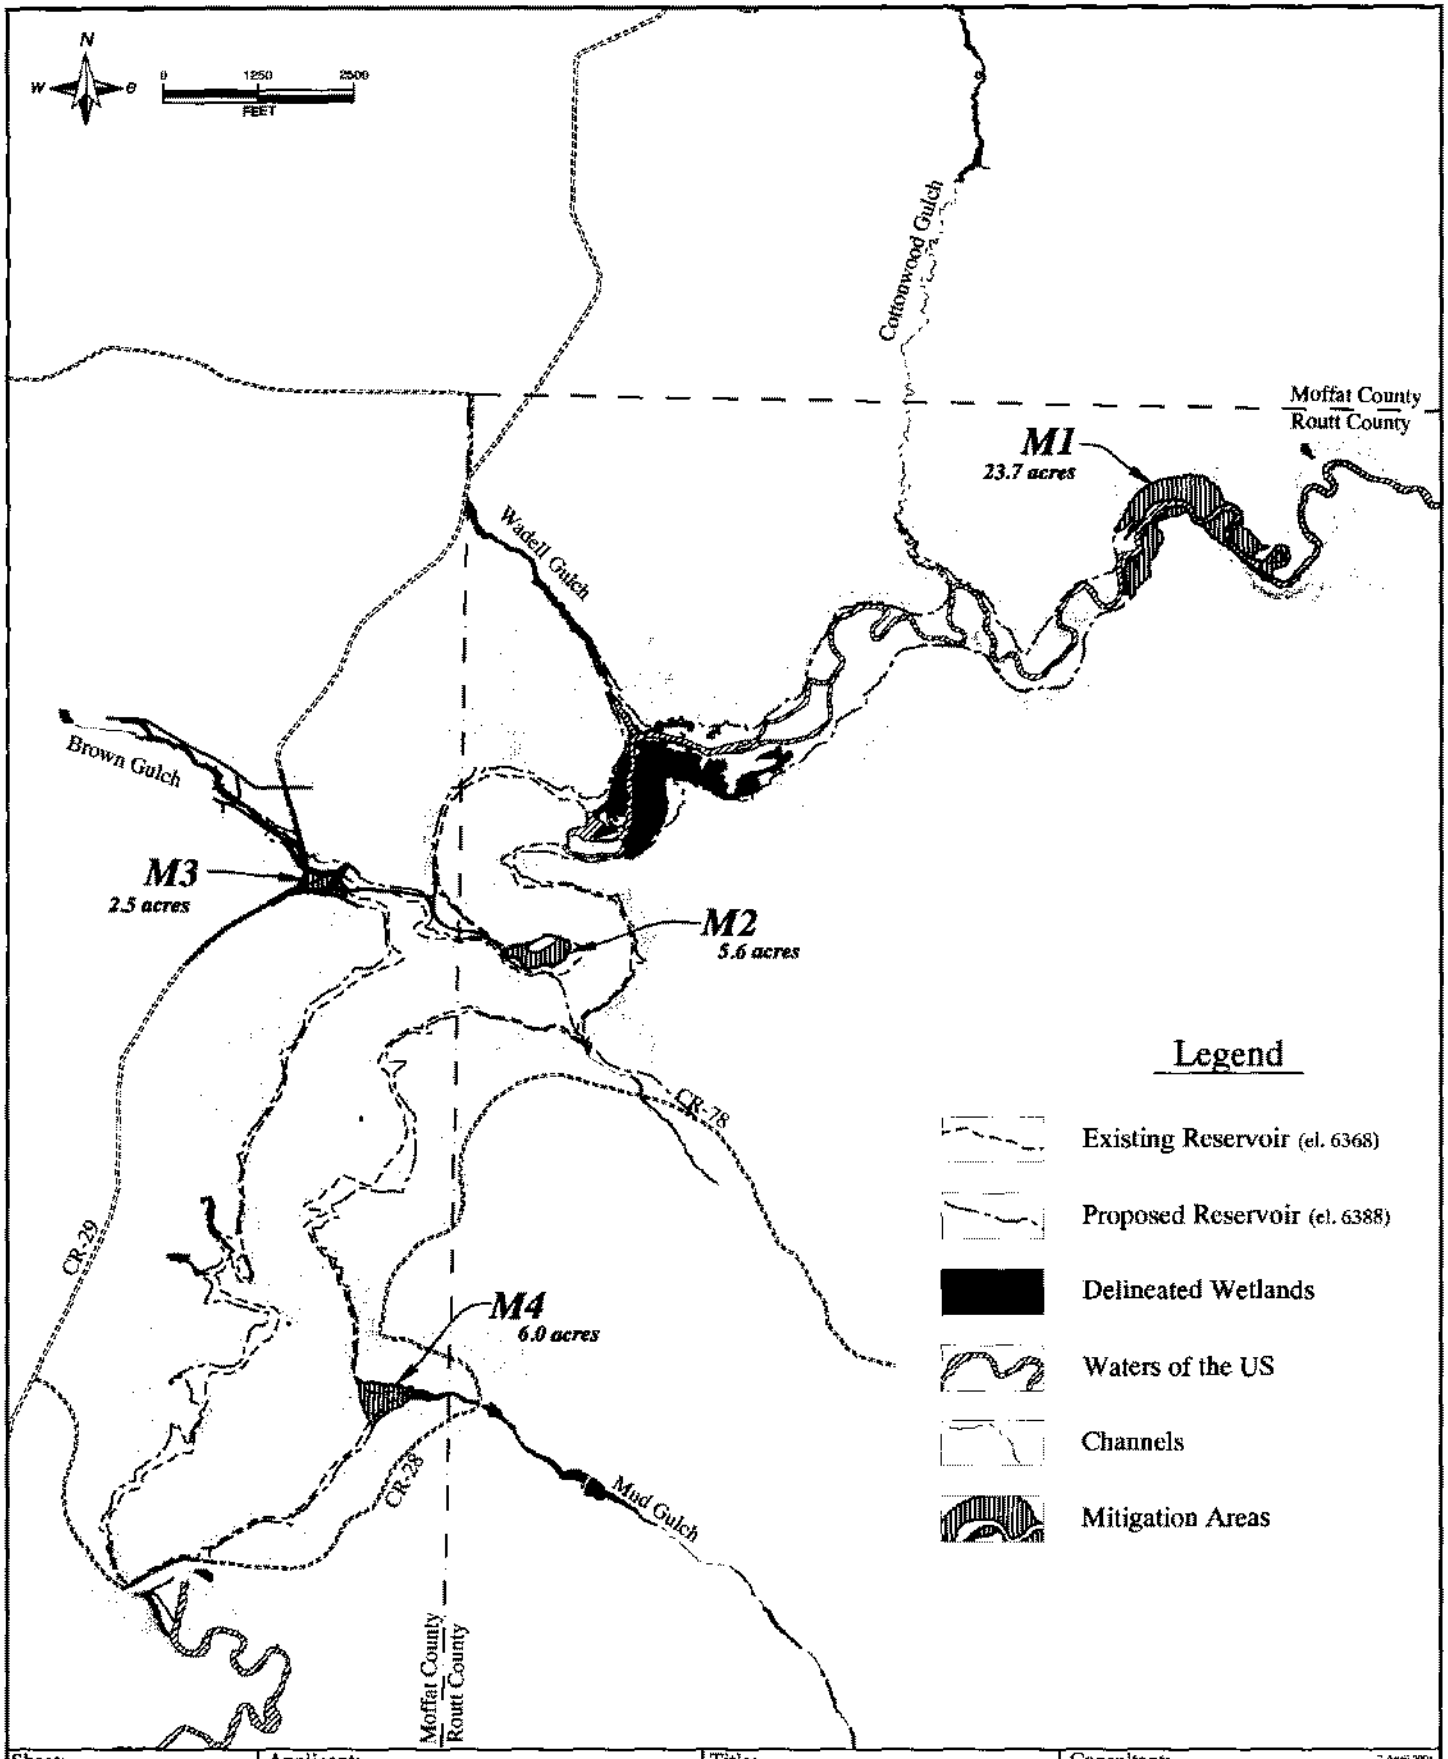

Sheet:	Applicant:	Title:	Consultant:
Figure 6	Colorado River Water Conservation District 201 Centennial Street P.O. Box 1120 Glenwood Springs, Colorado 81602	Wetland Mitigation Areas within the Proposed Project Area	7 April 2004 404 Permit Mapping by: PIONEER Base map: Ayres Associates & URS

Mitigation Area:

M1

Square Feet Created:

1,274,762

Acres Created:

29.3

Wetland Type Created:

Palustrine Shrub/Scrub

Location:

Elkhead River Delta

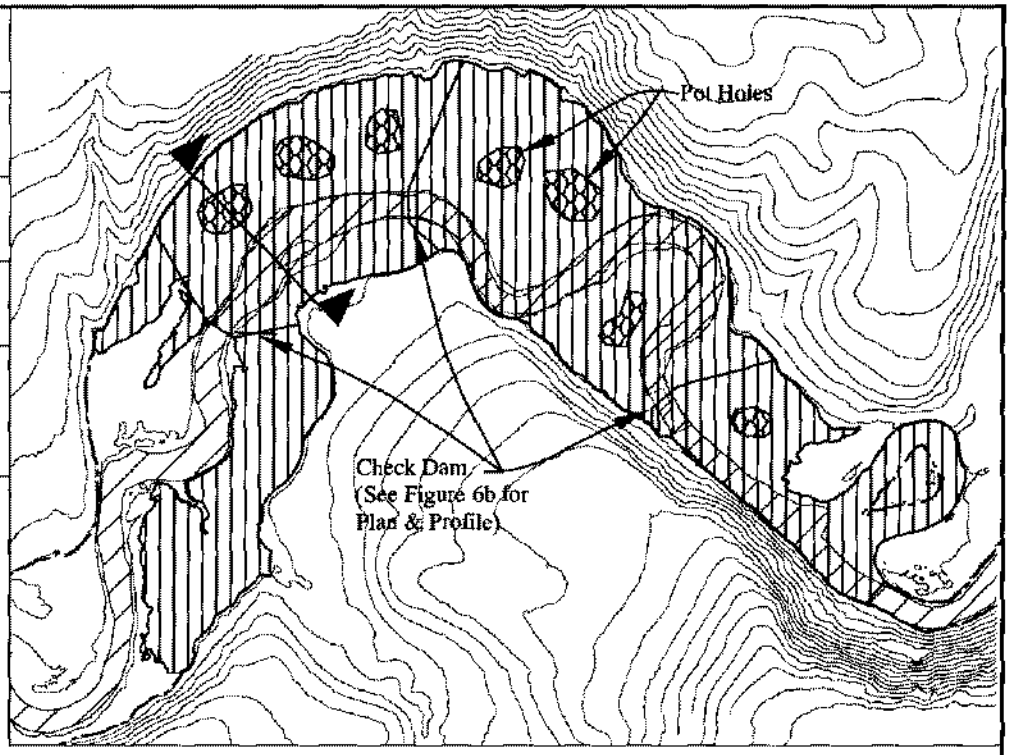

N
W
E

0 250 500
FEET

Existing Reservoir
(el. 6368)

Proposed Reservoir
(el. 6388)

Waters of the US

Channels

Delineated Wetlands

Wetland Impact Site

Proposed Mitigation Area

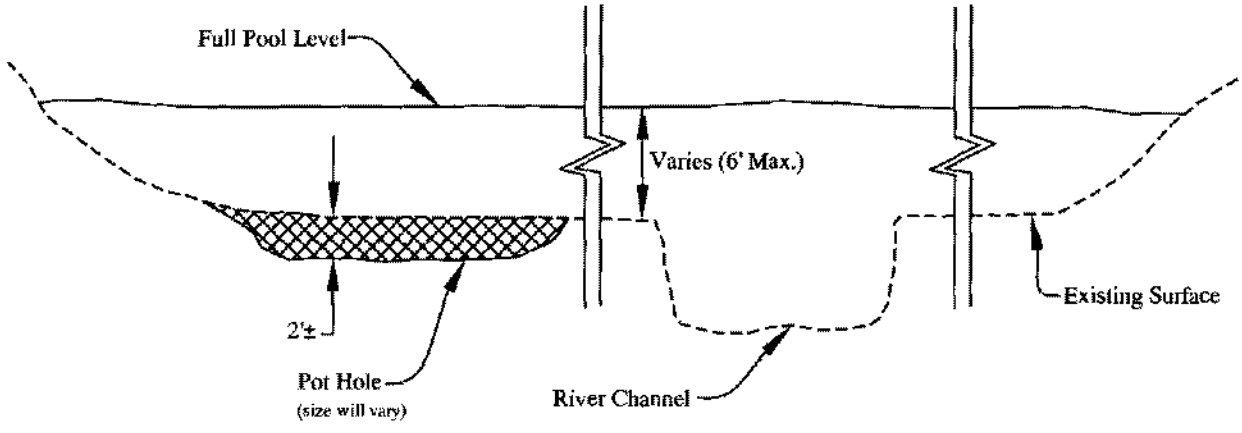

Profile

Not to Scale

Sheet:	Applicant:	Title:	Consultant:
Figure 6a	Colorado River Water Conservation District 201 Centennial Street P.O. Box 1120 Glenwood Springs, Colorado 81602	Mitigation Area M1	7 April 2006 404 Permit Mapping by: PIONEER Base map: Ayres Associates & URS

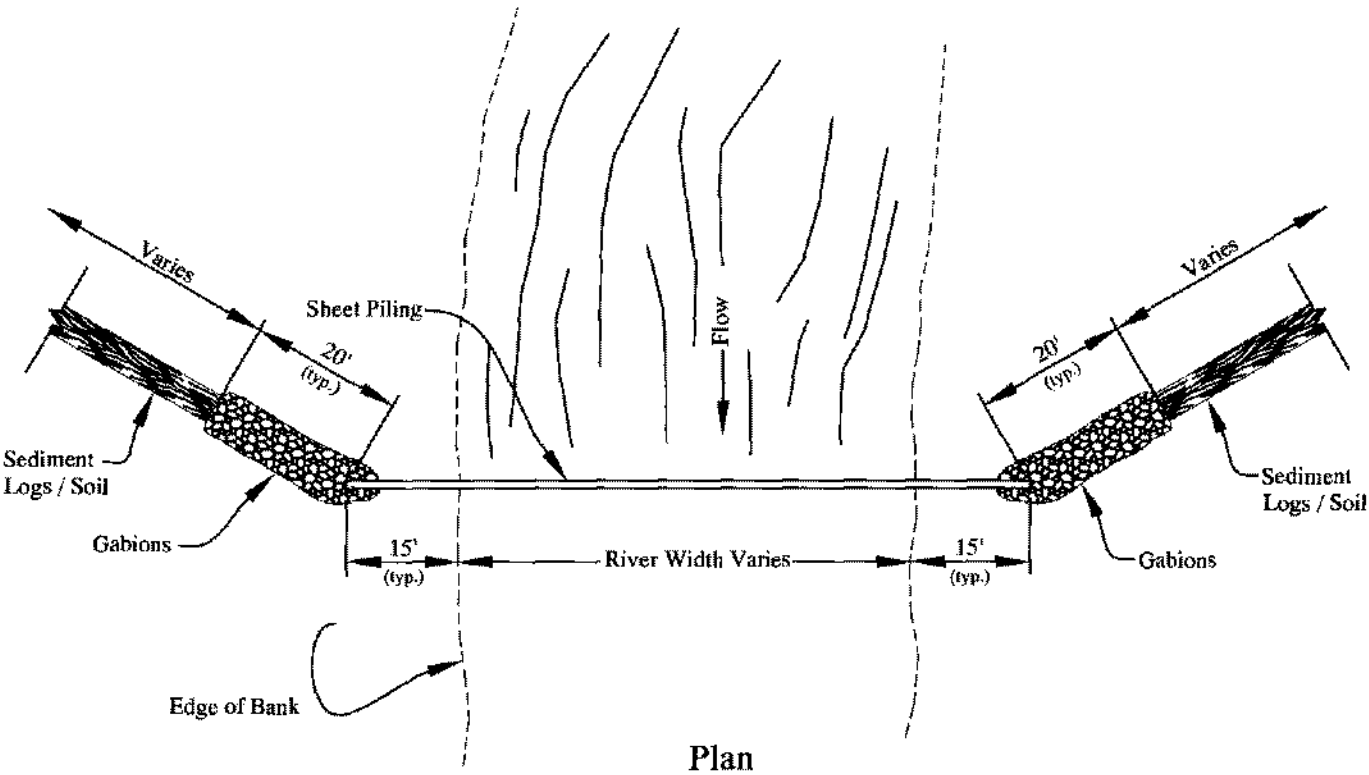

Plan

Not to Scale

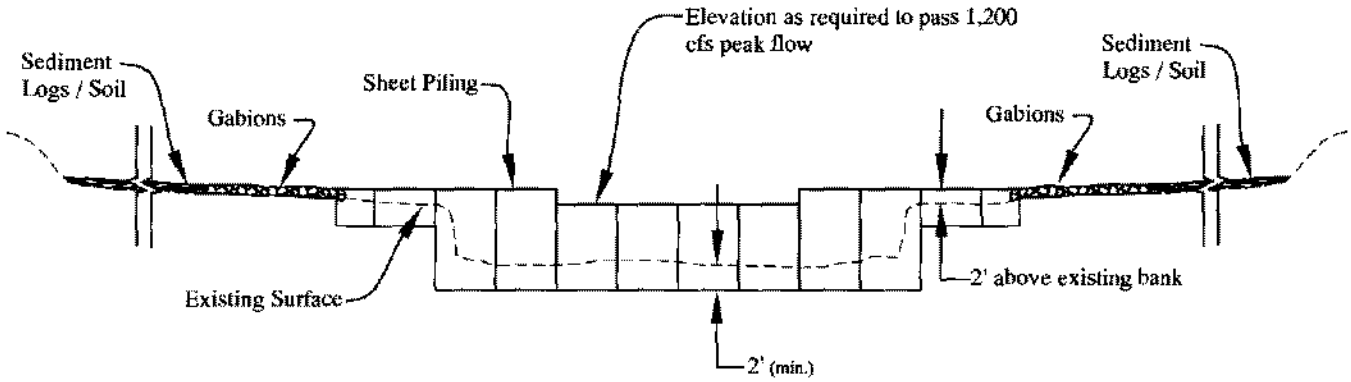

Profile

Not to Scale

Sheet:	Applicant:	Title:	Consultant:
Figure 6b	Colorado River Water Conservation District 201 Centennial Street P.O. Box 1120 Glenwood Springs, Colorado 81602	Typical Check Dam	7 April 2004 404 Permit Mapping by: Base map: Ayres Associates & URS

Mitigation Area:

M2

Square Feet Created:

194,616

Acres Created:

4.5

Wetland Type Created:

Palustrine Emergent

Location:

Island Creation

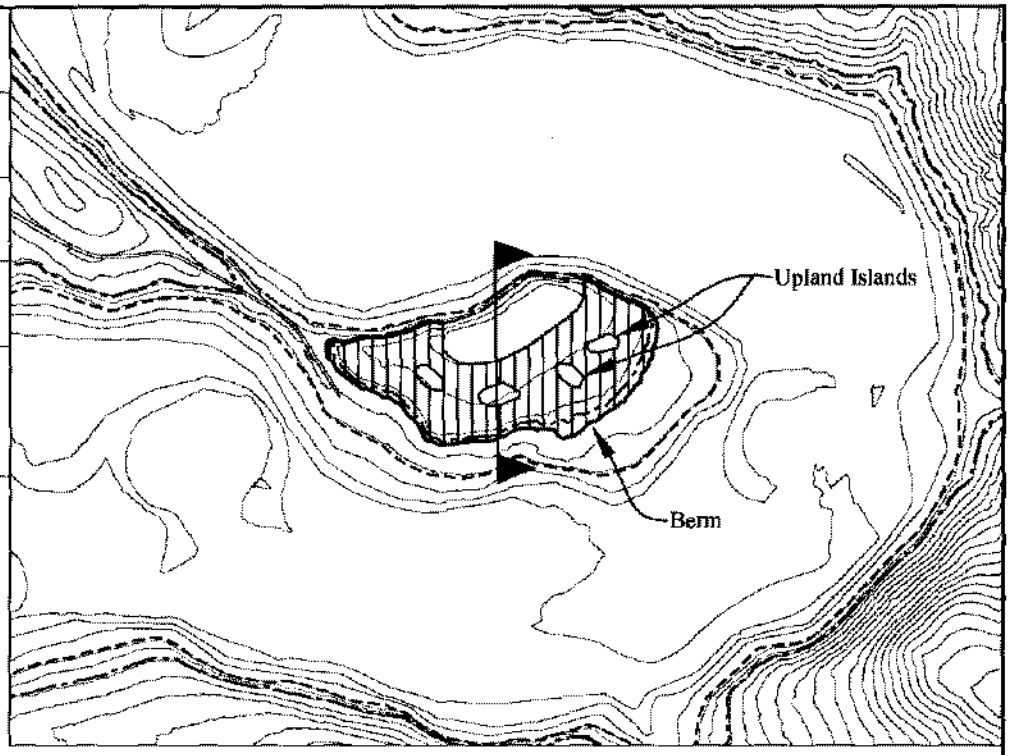

N W E

0 250 500
FEET

Existing Reservoir
(el. 6368)

Proposed Reservoir
(el. 6388)

Waters of the US

Channels

Delineated Wetlands

Wetland Impact Site

Proposed Mitigation Area

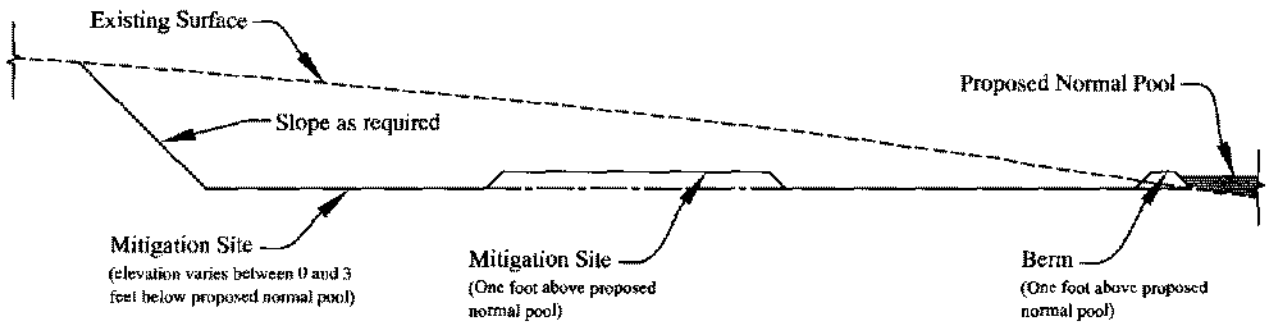

Profile

Not to Scale

Sheet:	Applicant:	Title:	Consultant:
Figure 6c	Colorado River Water Conservation District 201 Centennial Street P.O. Box 1120 Glenwood Springs, Colorado 81602	Mitigation Area M2	7 April 2009 404 Permit Mapping by: PIONEER Base map: Ayres Associates & URS

Mitigation Area:

M3

Square Feet Created:

126,788

Acres Created:

2.5

Wetland Type Created:

Palustrine Emergent

Location:

Brown Gulch

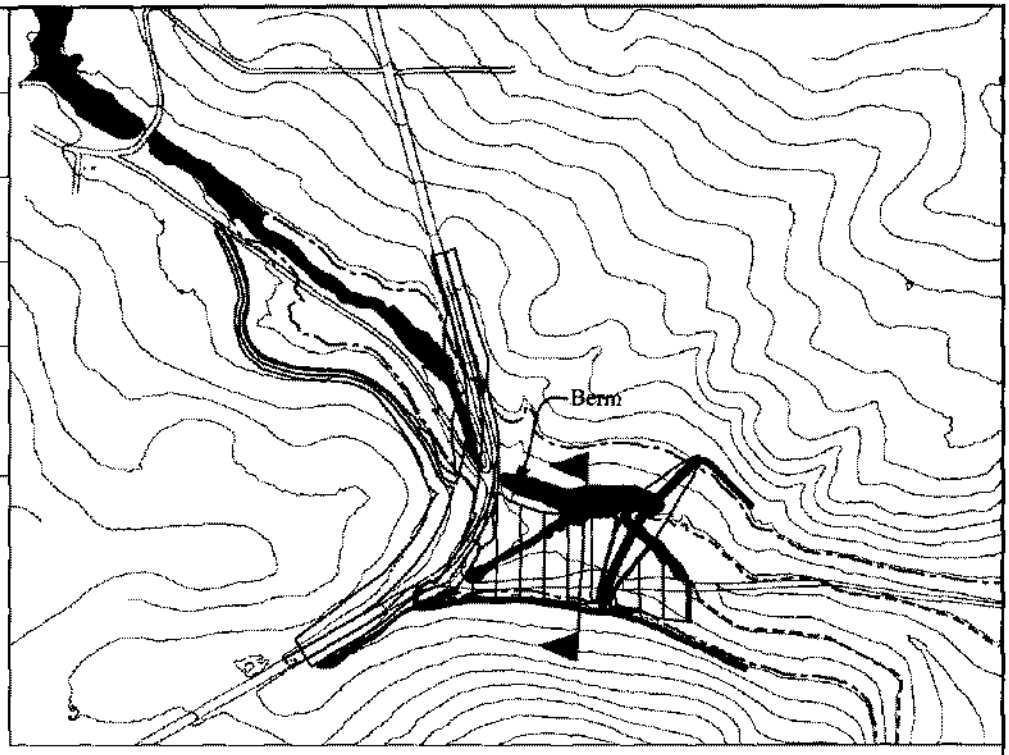

N W E

0 250 500
FEET

Existing Reservoir (el. 6368)

Proposed Reservoir (el. 6388)

Waters of the US

Channels

Delineated Wetlands

Wetland Impact Site

Proposed Mitigation Area

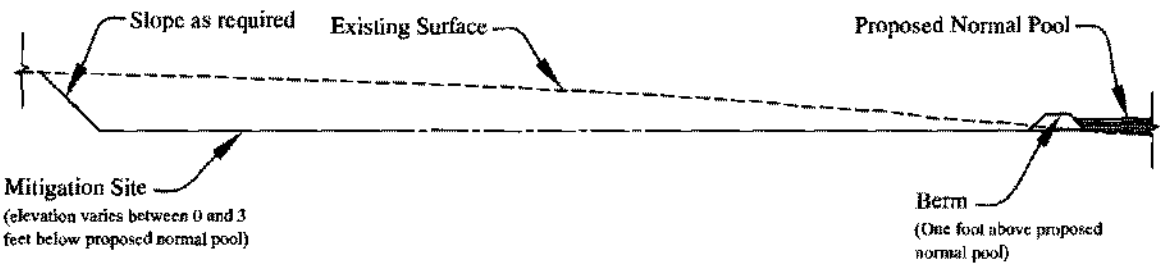

Profile

Not to Scale

Sheet:	Applicant:	Title:	Consultant:
Figure 6d	Colorado River Water Conservation District 201 Centennial Street P.O. Box 1120 Glenwood Springs, Colorado 81602	Mitigation Area M3	404 Permit Mapping by: PIONEER Base map: Ayres Associates & URS

28 April 2003

Mitigation Area:

M4

Square Feet Created:

264,149

Acres Created:

6.0

Wetland Type Created:

Palustrine Emergent

Location:

Mud Gulch

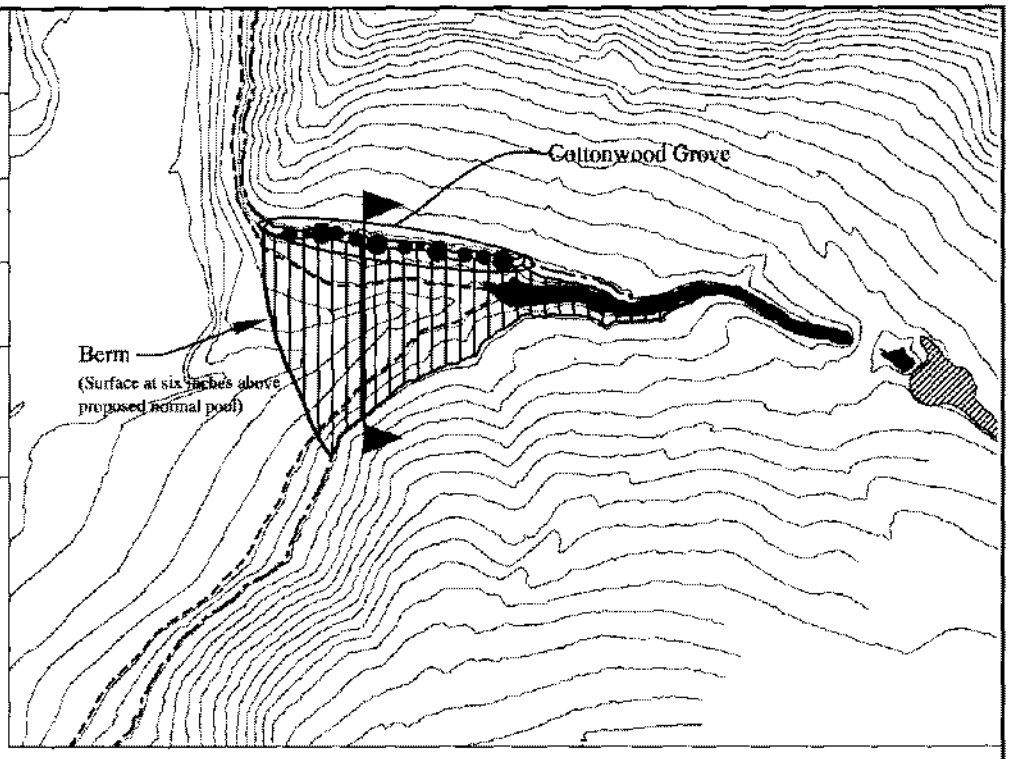

N

W E

0 250 500

FEET

Existing Reservoir (el. 6368)

Proposed Reservoir (el. 6388)

Waters of the US

Channels

Delineated Wetlands

Wetland Impact Site

Proposed Mitigation Area

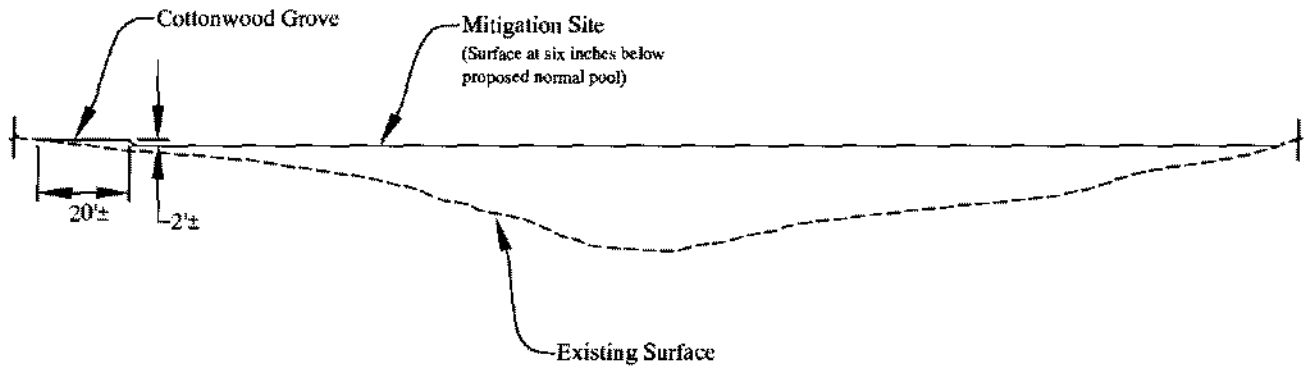

Profile

Not to Scale

Sheet:	Applicant:	Title:	Consultant:
Figure 6e	Colorado River Water Conservation District 201 Centennial Street P.O. Box 1120 Glenwood Springs, Colorado 81602	Mitigation Area M4	7 April 2004 404 Permit Mapping by: PIONEER Base map: Ayres Associates & URS

Randall W. Bacon
46655 RCR 76
Hayden, CO 81639

Mr & Mrs Dennis Balleck
4905 County Road 20
Craig, CO 81625

Mr & Mrs Joe Balleck
5201 County Road 20
Craig, CO 81625

Mr & Mrs Tony Balleck
5203 County Road 20
Craig, CO 81625

Howard and Linda Becker
95951 East Highway 40
Craig, CO 81625

Roger and Cynthia Bedell
P.O. Box 901
Hayden, CO 81639

Lawrence Belton
1282 County Road 178
Craig, CO 81625-8911

Linda Bernhardt
1175 West 6TH Street A-26
Craig, CO 81625

Bill's Sooper
P.O. Box 969
Craig, CO 81625-0969

Marty and Catherine Blevins
2785 County Road 29
Craig, CO 81625

M.C. & Sandra Bowser
1474 N. Yampa #11
Craig, CO 81625

Q Dean & Marianne K Brosious Revocable Trust
876 School Street
Craig, CO 81625

Bureau of Land Management
PO Box 773853
Steamboat Springs, CO 80477-3853

Dustin Cade
10575 FM 740
Forney, TX 75126

Gordan Grandbouche
786 Industrial Avenue
Craig, CO 81625

Alfred Carroll
PO Box 773871
Steamboat Springs, CO 80477

Henry Cartan
PO Box 77385
Steamboat Springs, CO 80477

Burt Clements
96500 East Highway 40
Craig, CO 81625

CO State Board of Land Com.
1313 Sherman Street
Denver, CO 80203

Colorado Division of Wildlife
PO Box 771879
Steamboat Springs, CO 80477

Robert E. Counts
5619 County Road 31
Craig, CO 81625

Hoyt Davenport
P.O. Box 587
Ducktown, TN 37326-0587

Chuck Davidson
P.O. Box 1010
Craig, CO 81626

Mr & Mrs Lewis Day
46655 RCR 76
Hayden, CO 81639

Ron Dellacroce
Yampa River State Park
P.O. Box 759
Hayden, CO 81639

T. Wright Dickinson
14883 M County Road 10N
Maybell, CO 81640

George & Evelyne Duziak
95445 E Highway 40
Craig, CO 81625

Patrick & Betty Ann Duziak
1358 County Road 178
Craig, CO 81625

Wilton Earle
97751 E US 40
Craig, CO 81625

Bill Earley
300 West 4th Street
Craig, CO 81625

Charles & Delia Eisenhauer
96502 East US 40
Craig, CO 81625

Paul J. & Tracey L. Epley
PO Box 771981
Steamboat Springs, CO 80477

Jim Ferree
300 West 4th Street
Craig, CO 81625

Albert & Arlente Fredrickson
3500 Rural County Road 78
Hayden, CO 81639

Mr & Mrs Kimble Frentress
2618 County Road 29
Craig, CO 81625

James & Avis Funk
P.O. Box 28
Hayden, CO 81639

Norman Gibbs
514 Friendship Drive
Clifton, CO 81520

Tom Gilliand
P.O. Box 1749
Blue Ridge, GA 30513

William Delin Goodrich Living Trust
P.O. Box 20
Craig, CO 81626

Jim Goossens
PO Box 773749
Steamboat Springs, CO 80477

Richard Goossens
4000 RCR 78
Hayden, CO 81639

Stanton & Ruth Greenwood
5501 County Road 29
Craig, CO 81625

Mr & Mrs Todd Greenwood
5951 County Road 20
Craig, CO 81625

Les Hampton
221 W Victory Way
Craig, CO 81625

Georgia Haxton
1711 Bellevue Avenue
Richmond, VA 23227

Vincent & Joy Higens
153 Peachblow Road
Basalt, CO 81621

James & Roberta Hume
95848 East Highway 40
Craig, CO 81625

Lee & Patricia Jensen
97862 E Highway 40
Craig, CO 81625

John Shaw
5795 County Road 78
Hayden, CO 81639

Robert Jones
Box 518
Craig, CO 81626

Mr & Mrs Roy Karo
2381 County Road 29
Craig, CO 81625

Ivan & Regina Kawcak
7833 County Road 29
Craig, CO 81625

Mr & Mrs Lonnie Kawcak
1960 Yampa Avenue
Craig, CO 81625

Mr & Mrs Chriss Keiss
2610 County Road 29
Craig, CO 81625

Beryl & Velma Kleitz
P.O. Box 1667
Truth Or Consequences, NM 87901

Roger Kraft
6555W. Colfax
Lakewood, CO 80214

Mr & Mrs Larsen
42755 Routt County Road
Craig, CO 81625

Leroy & Marymargaret Lawton
42625 Routt County Road 86
Craig, CO 81625

Don & Teresa Lindsay
2589 County Road 29
Craig, CO 81625

Rocky & Beth Mannon
42875 Routt County Road 86
Craig, CO 81625

Jamie L Matt
P.O. Box 863
Hayden, CO 81639

Linda Miller
380 W. Caley Drive
Littleton, CO 80120

Lawrence Murphy
PO Box 325
Craig, CO 81626

James D. & Connie Osborne
PO Box 381
Craig, CO 81626

Mr & Mrs Keith Pankey
96193 E. Highway 40
Craig, CO 81625

Butch & Jenny Peed
1123 County Road 178
Craig, CO 81625

Lee & Jill Peed
P.O. Box 1131
Palisade, CO 81526

Raymond & Jill Peed
Box 1131
Palisade, CO 81526

Roy & Carmelita Pitney
45870 Routt County Road 76
Hayden, CO 81639

Jim Ross
1620 E US Highway 40
Craig, CO 81625

Meyers, Donna & David
4321 E. Victory Way
Craig, CO 81625

Wilson & Virginia Miller
3054 County Road 29
Craig, CO 81625

Michael Nottingham
Nottingham Land & Livestock
PO Box 969
Craig, CO 81626

Harold & Helen Pankey
925 West 1st Street #533
Craig, CO 81625

Winfield & Reva Pankey
339 County Road 29
Craig, CO 81625

Casey Peed
P.O. Box 1131
Palisade, CO 81526

Orval W. & Virginia L. Peed
1123 County Road 29
Craig, CO 81625

Mr & Mrs Frank Pennington
2620 County Road 29
Craig, CO 81625

Nancy D Pitman & Nancy D Roberts
2614 County Road 29
Craig, CO 81625

Kathleen Ross
5529 Highway 394
Craig, CO 81625

Routt County
PO Box 773598
Steamboat Springs, CO 80488

Delbert Schmidt
PO Box 598
Craig, CO 81625

James B. Scoppa
PO Box 608
Hayden, CO 81639

Leland Silver
4600 County Road 78
Hayden, CO 81639

James Spitzley
PO Box 771364
Steamboat Springs, CO 80477

John R. Svoboda
5031 County Road 29
Craig, CO 81625

Ms. Pat Turner
6672 County Road 29
Craig, CO 81625

Donald M Van Tassel
P.O. Box 487
Craig, CO 81626

Mr & Mrs Earl Van Tassel
96896 US Highway 40
Craig, CO 81625

Vassek/Grandbouche
532 East Third Street
Craig, CO 81625day

Lavina May Sanchez
96400 East US Highway 40
Craig, CO 81625

Gaye E. & Brian A. Schnakenberg
190 County Road 29
Craig, CO 81625

Frank Self
96185 E Highway 40
Craig, CO 81625

Marco & Rose Simonetti
8133 County Road 29
Craig, CO 81625

John Stanley
4105 Tulane Street
Flower Mound, TX 75022

Albert & Jo Ella Trujillo
3016 South Sheridan Blvd
Denver, CO 80227

Barry & Stephanie Van Matre
2707 #C 107th Court
Westminister, CO 80234

Doug Van Tassel
P.O. Box 335
Craig, CO 81625

Gary & Valerie Van Tassel
96525 E Highway 40
Craig, CO 81625

Doug & Eva Vaughn
2370 County Road 29
Craig, CO 81625

Herman A. Venzke & Nancy J. Venzke
P.O. Box 223
Hayden, CO 81639

Dalayne Vollstedt
45685 Rock Springs Lane
Hayden, CO 81639

Rebekah Vowels
Box 815
Craig, CO 81626

Wadge Investment Company
P.O. Box 130
Hayden, CO 81639

Mark Wedel & Marilyn Polles-Wedel Trustees
41522 Temeku Drive
Temecula, CA 92591

Doug Weers
2626 County Road 29
Craig, CO 81625

Thomas & Sue Winters
PO Box 1333
Craig, CO 81626

Paul Zenobia
1301 Parkview Blvd.
Colorado Springs, CO 80906

Mr & Mrs Don Zulian
P.O. Box 577
Craig, CO 81626