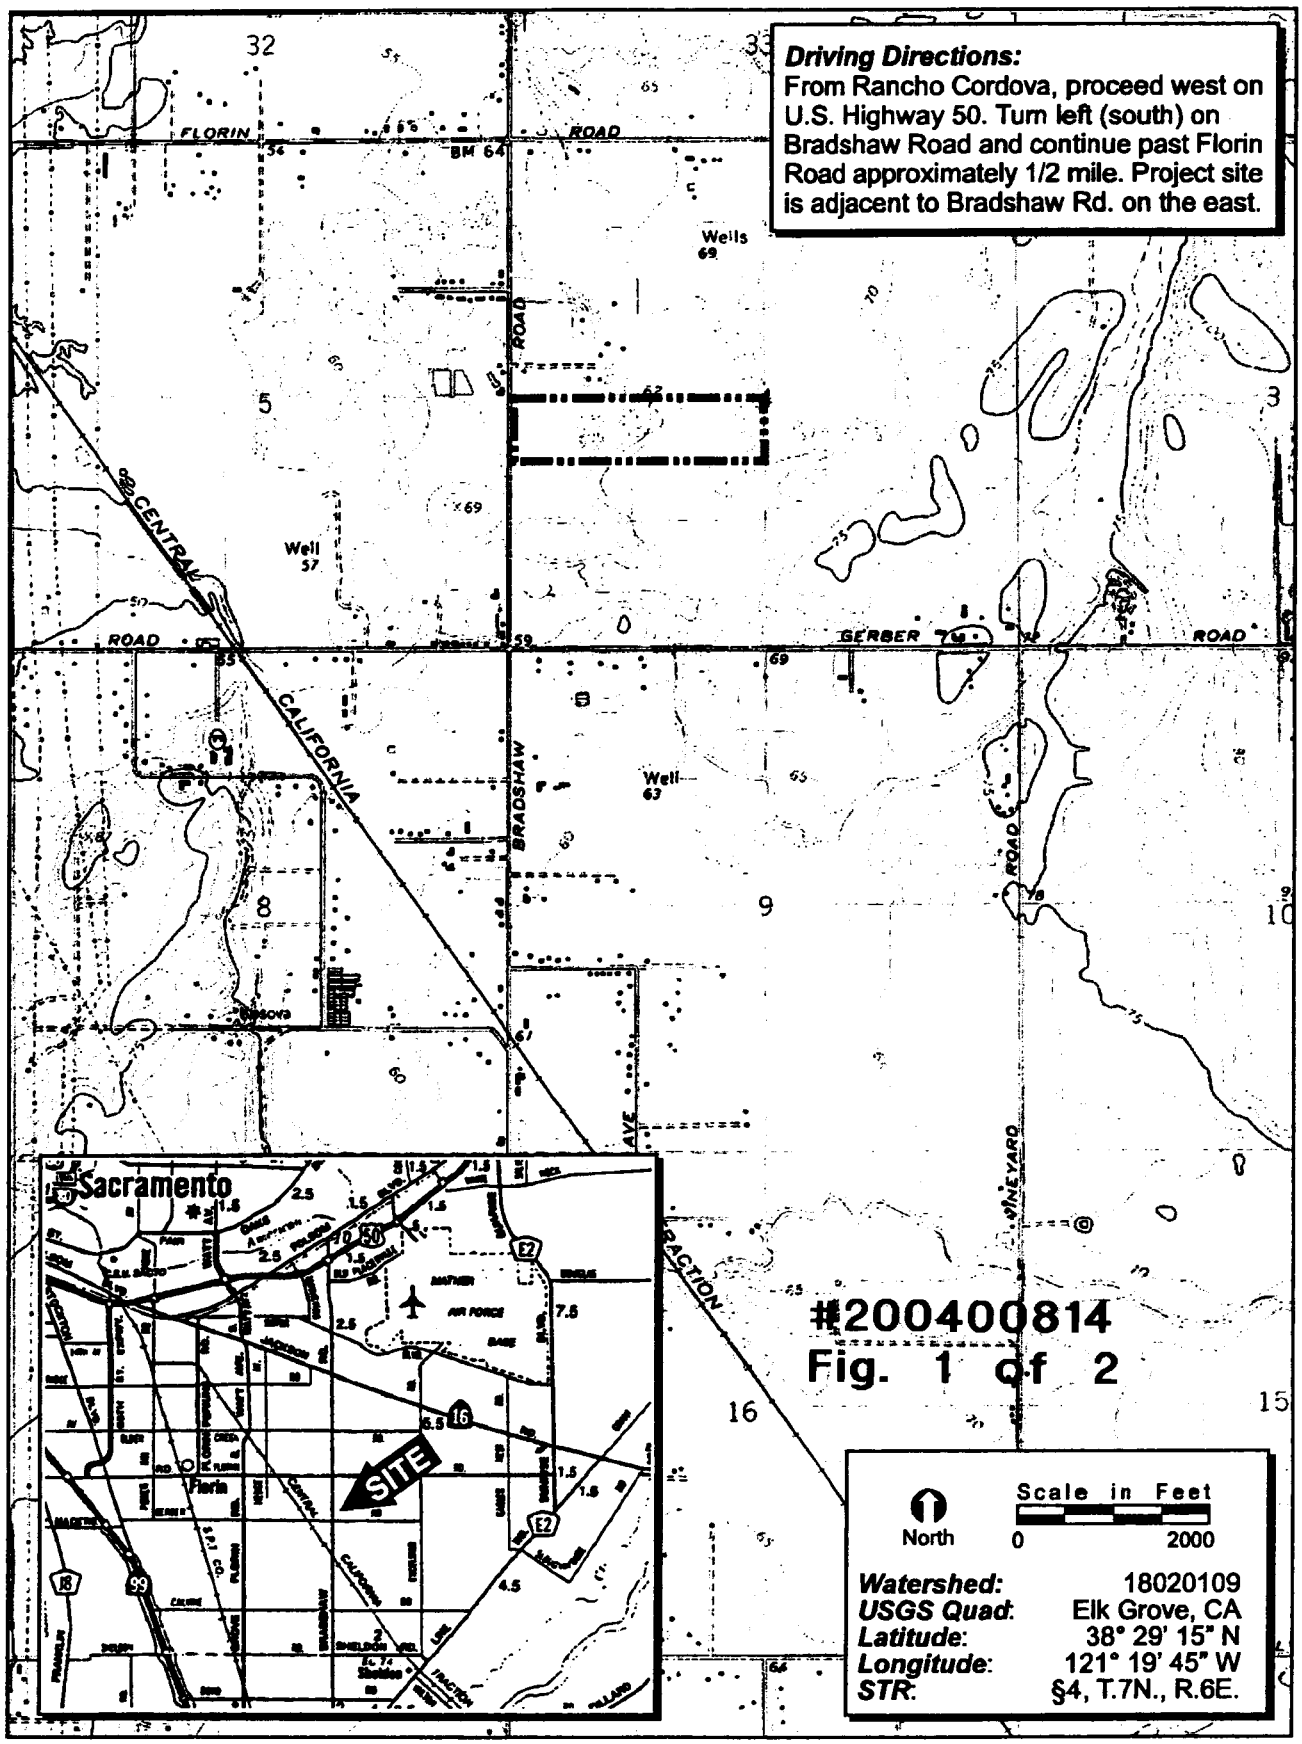

FIGURE 1. Project Site and Vicinity Map

2004-212 Murphy Glen Estates

ECORP Consulting, Inc.
ENVIRONMENTAL CONSULTANTS
©2005

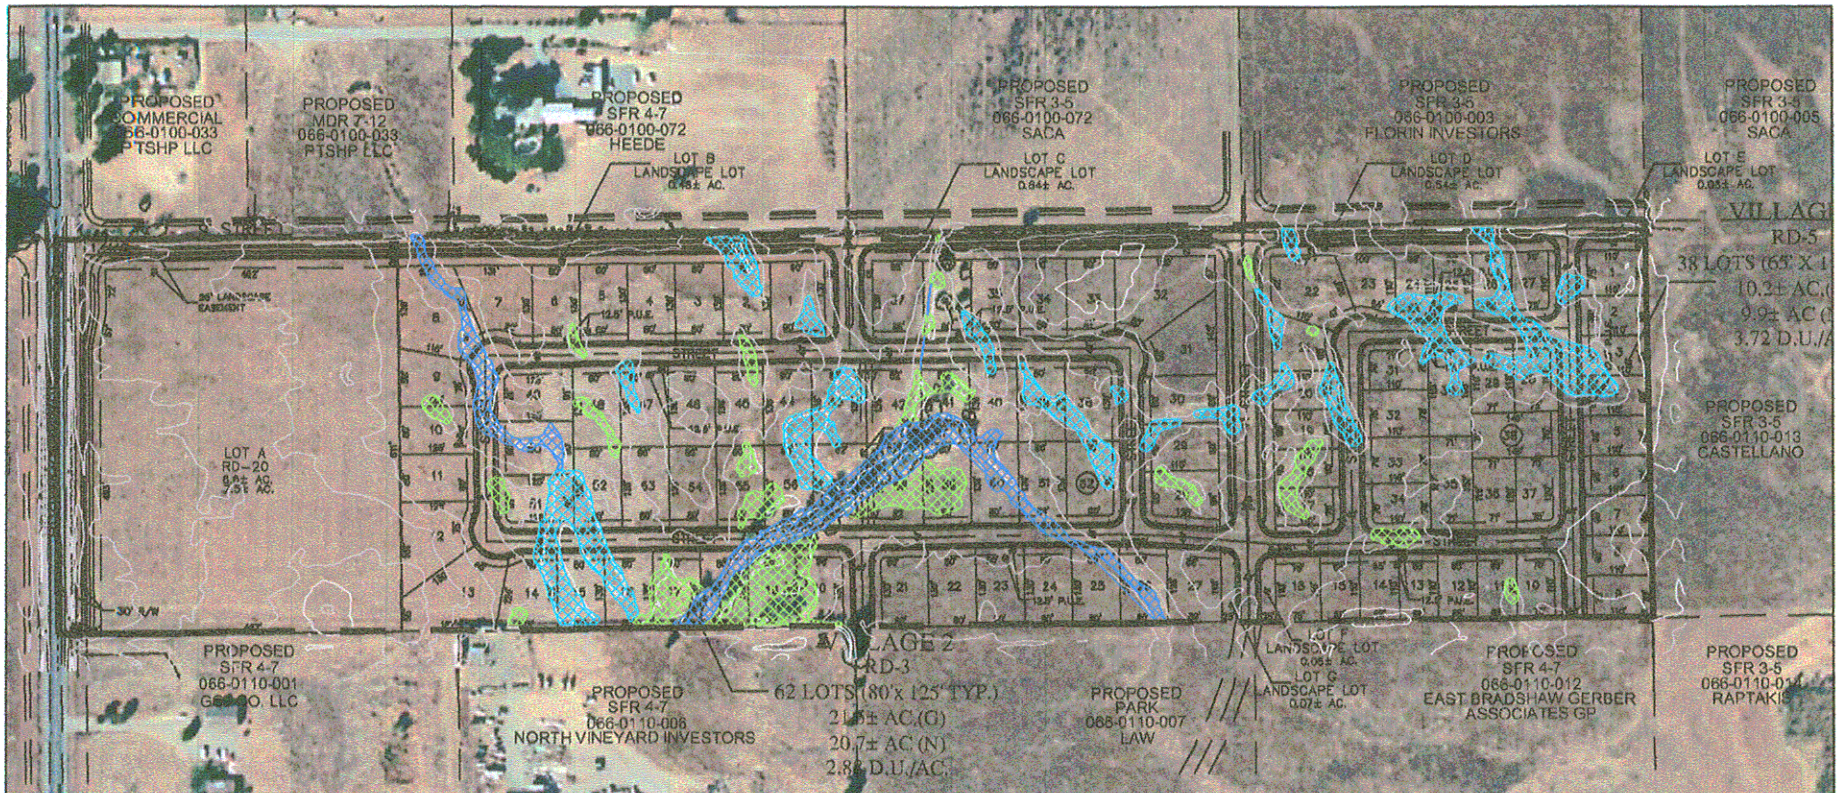

CLASSIFICATION	EXISTING ACREAGE	IMPACTED ACREAGE
WETLANDS		
Vernal Pool	2.122	2.122
Seasonal Wetland	1.338	1.338
Seasonal Wetland Swale	1.071	1.071
TOTAL:	4.532	4.532

SCALE IN FEET
0 150 300
SCALE: 1" = 300'

#200400814
Fig. 2 of 2

FILENAME: -DWGS\2004-212\MURPHY-IMP.DWG 12/01/04

FIGURE 3. Impact Plan

2004-212 MURPHY-BRADSHAW PROPERTY

ECORP Consulting, Inc.
ENVIRONMENTAL CONSULTANTS