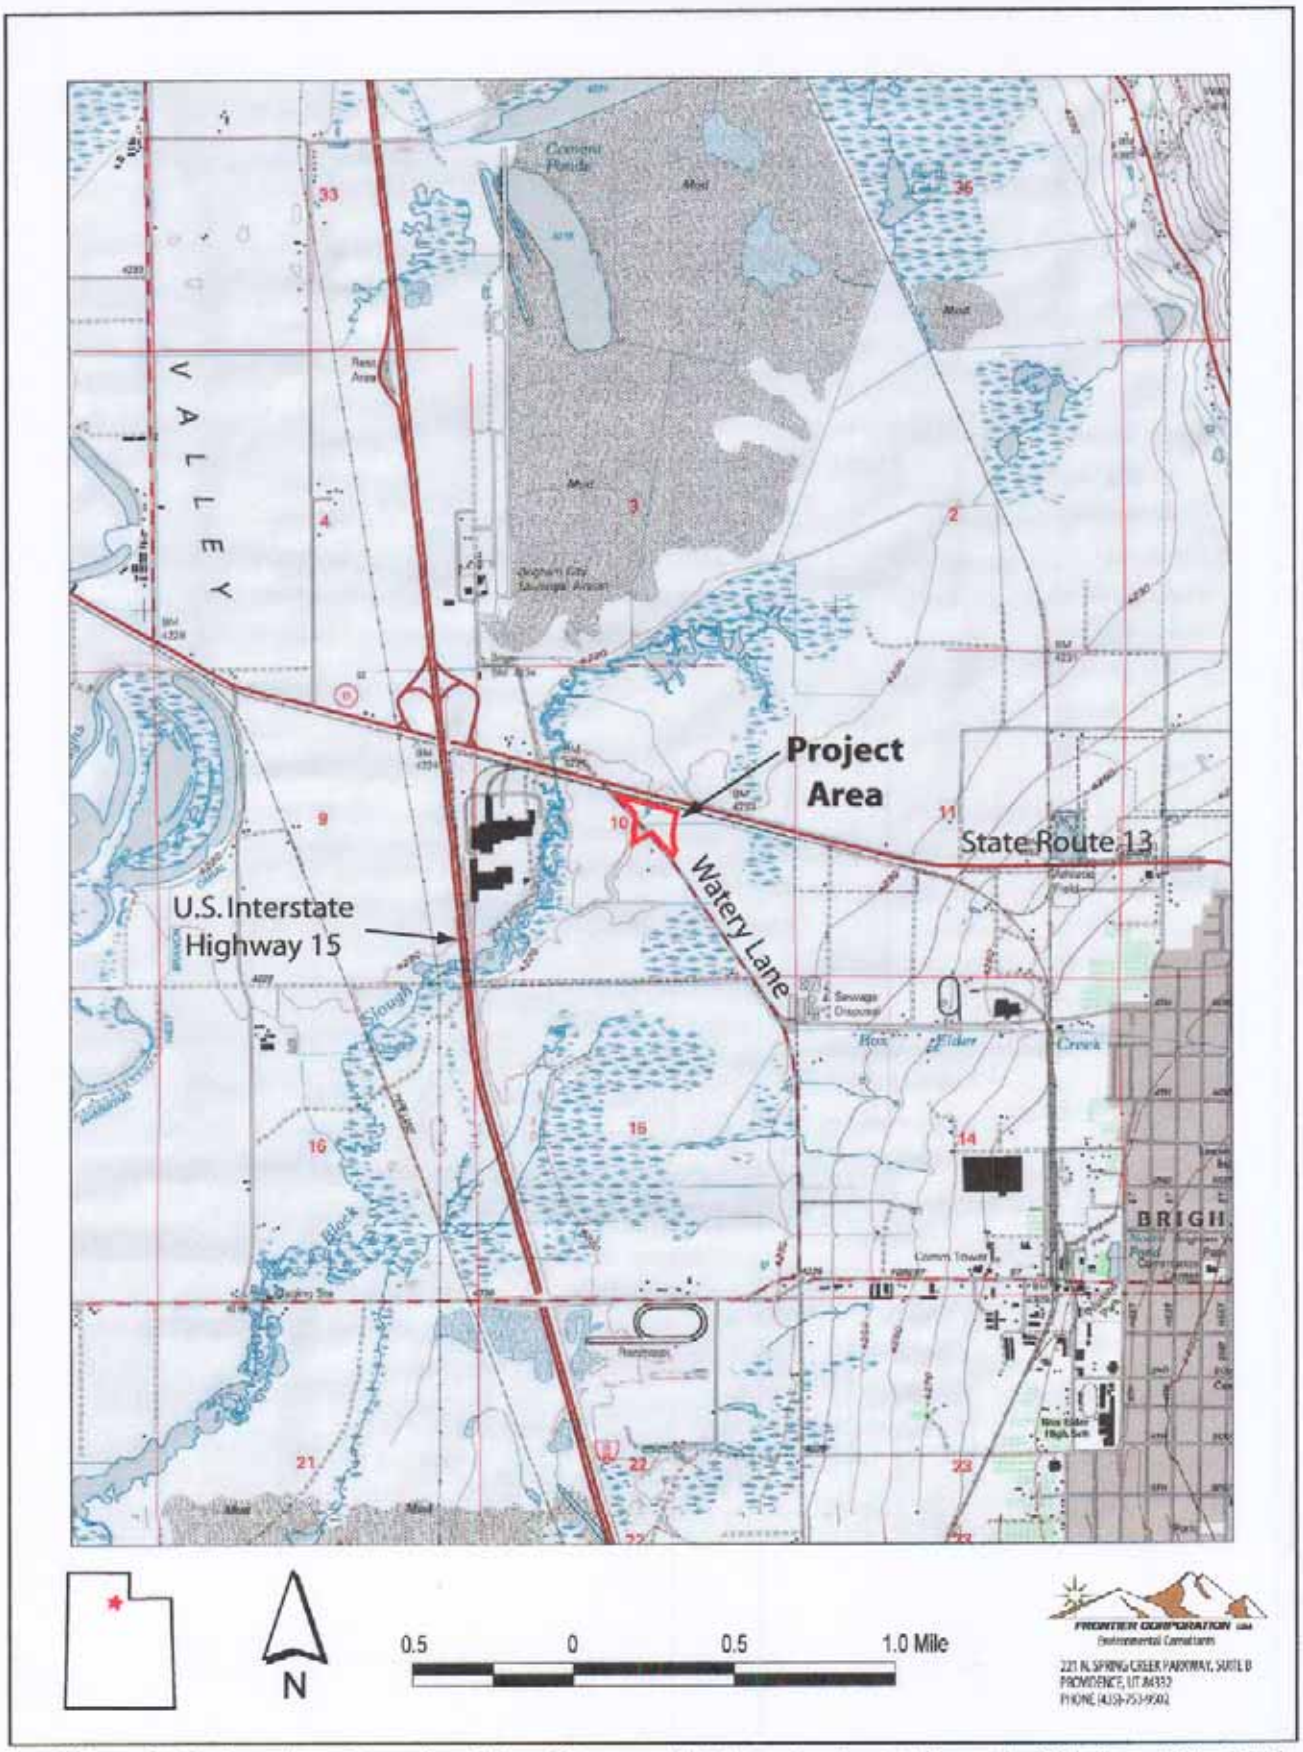

Figure 1. Project Area Location Map. Topographic base is adapted from the Brigham City, Utah 7.5-minute USGS quadrangle, revised in 1998.

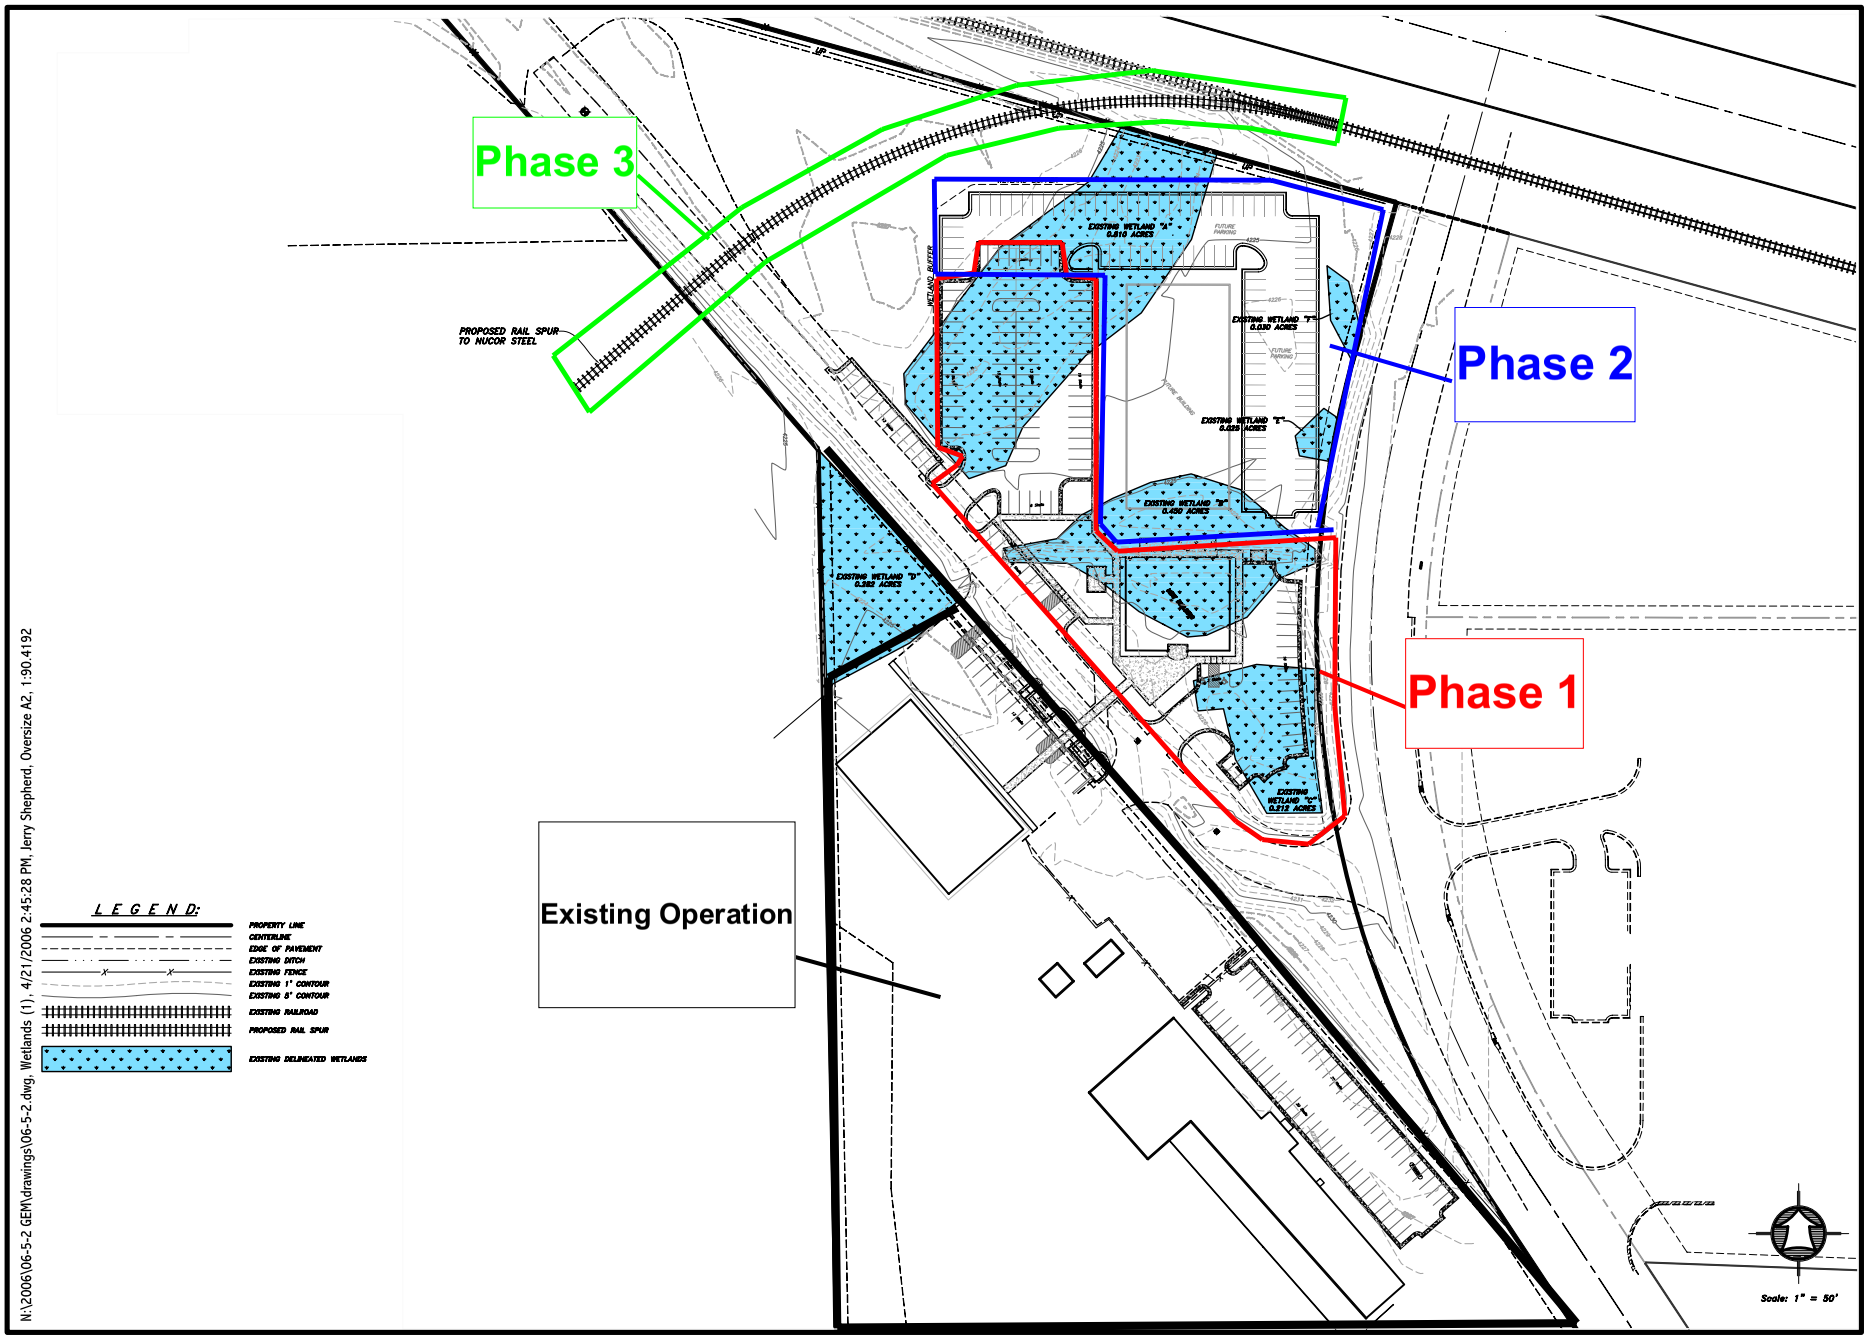

No. Date By Revision

HANSEN & ASSOCIATES, INC.
Consulting Engineers and Land Surveyors
538 North Main Brigham City, Utah 84302
Brigham City 723-3481 Ogden 399-4903 Logan 752-0272

Drawn By: JCS Date: JAN 2006
Designed By:
Checked By:
Approved By:
Scale: 1" = 50'
Drawing File: 06-5-2.dwg
JOB NUMBER: 06-5-2

THREE PHASE TOTAL BUILD-OUT
GEM EXPANSION
BRIGHAM CITY, BOX ELDER COUNTY, UTAH

SHEET 1 OF 2 SHEETS

State Route 13
Watery Lane
existing GEM operations
Property of Interest
(Potential GEM Mitigation Area)
Potential Wetland Area
(~40 acres)
Box Elder Creek Restoration Site
N
W
E
S
Image © 2006 DigitalGlobe
© 2005 Google